


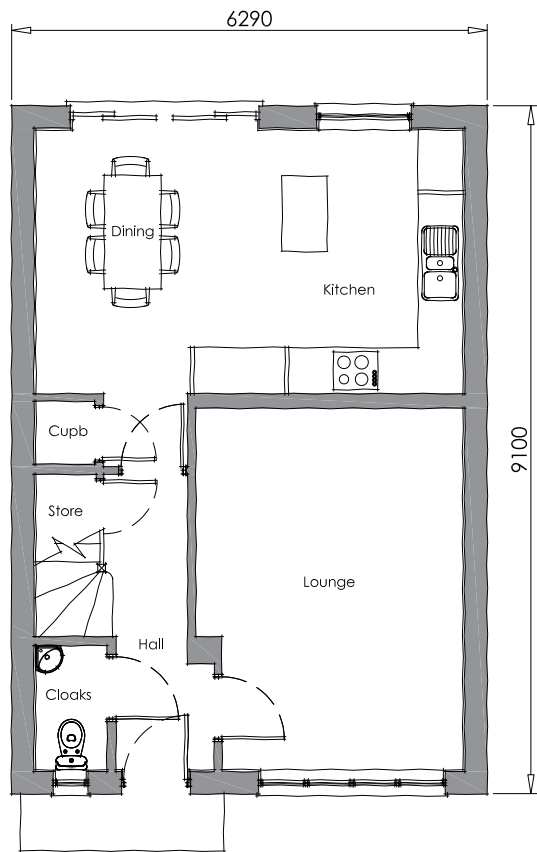

EXISTING GROUND FLOOR PLAN
(SCALE 1:100)



Existing Front Elevation




Existing Side Elevation
(SCALE 1:100)



Existing Rear Elevation
(SCALE 1:100)




Existing Side Elevation
(SCALE 1:100)

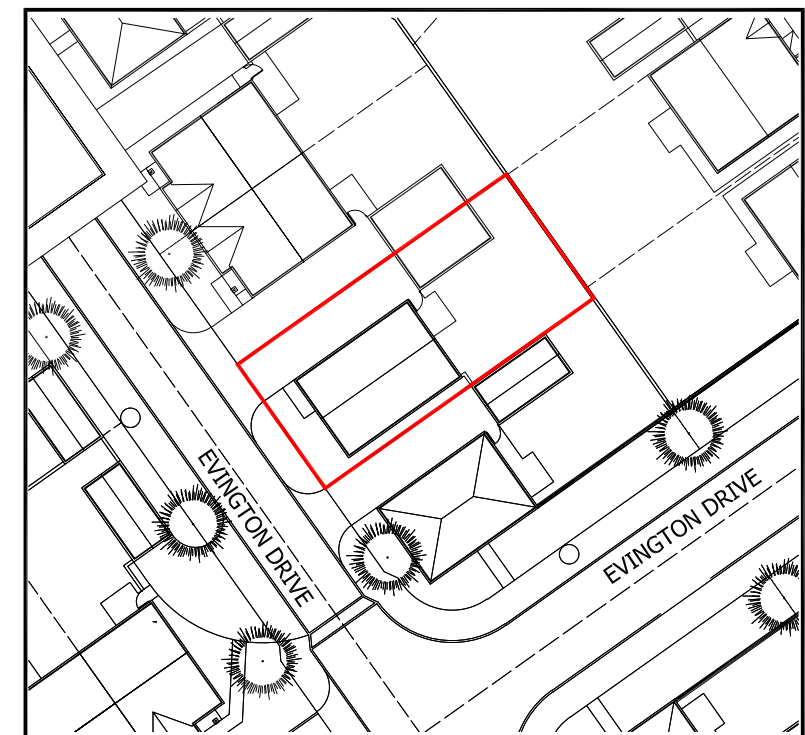

Existing Site Plan (Scale 1:500)

1:500

 

1:100



PLANNING ISSUE					
Project Description	Scale	Paper Size	Date	Drawn	Revision
Proposed Porch & Single Storey Rear Extension	1:100 & 1:500	A3	Feb 2022	AD	-
Site Address	Drawing No. ED40/PD/02	Note			
40 Evington Drive	All dimensions/levels are to be checked on site and any discrepancies to be referred back to Architect prior to proceeding.				
Knowsley	All specifications, materials and workmanship to be in accordance with current Building Regulations.				
L14 7AA	All component sizes and references are to be checked prior to materials order. The position of existing chain runs are to be checked and confirmed on site prior to proceeding with the works. All relevant boundary positions are to be dimensionally checked prior to proceeding with the works.				
Drawing Title	This drawing is the copyright © and shall not be altered, copied, photographed or reproduced in any way without the consent of the Architect.				
Existing Floor Plan & Elevations					