


SIDE ELEVATION TOWARDS N° 14

REAR ELEVATION

SIDE ELEVATION TOWARDS N° 10


FRONT ELEVATION

SCALE BAR 1:100

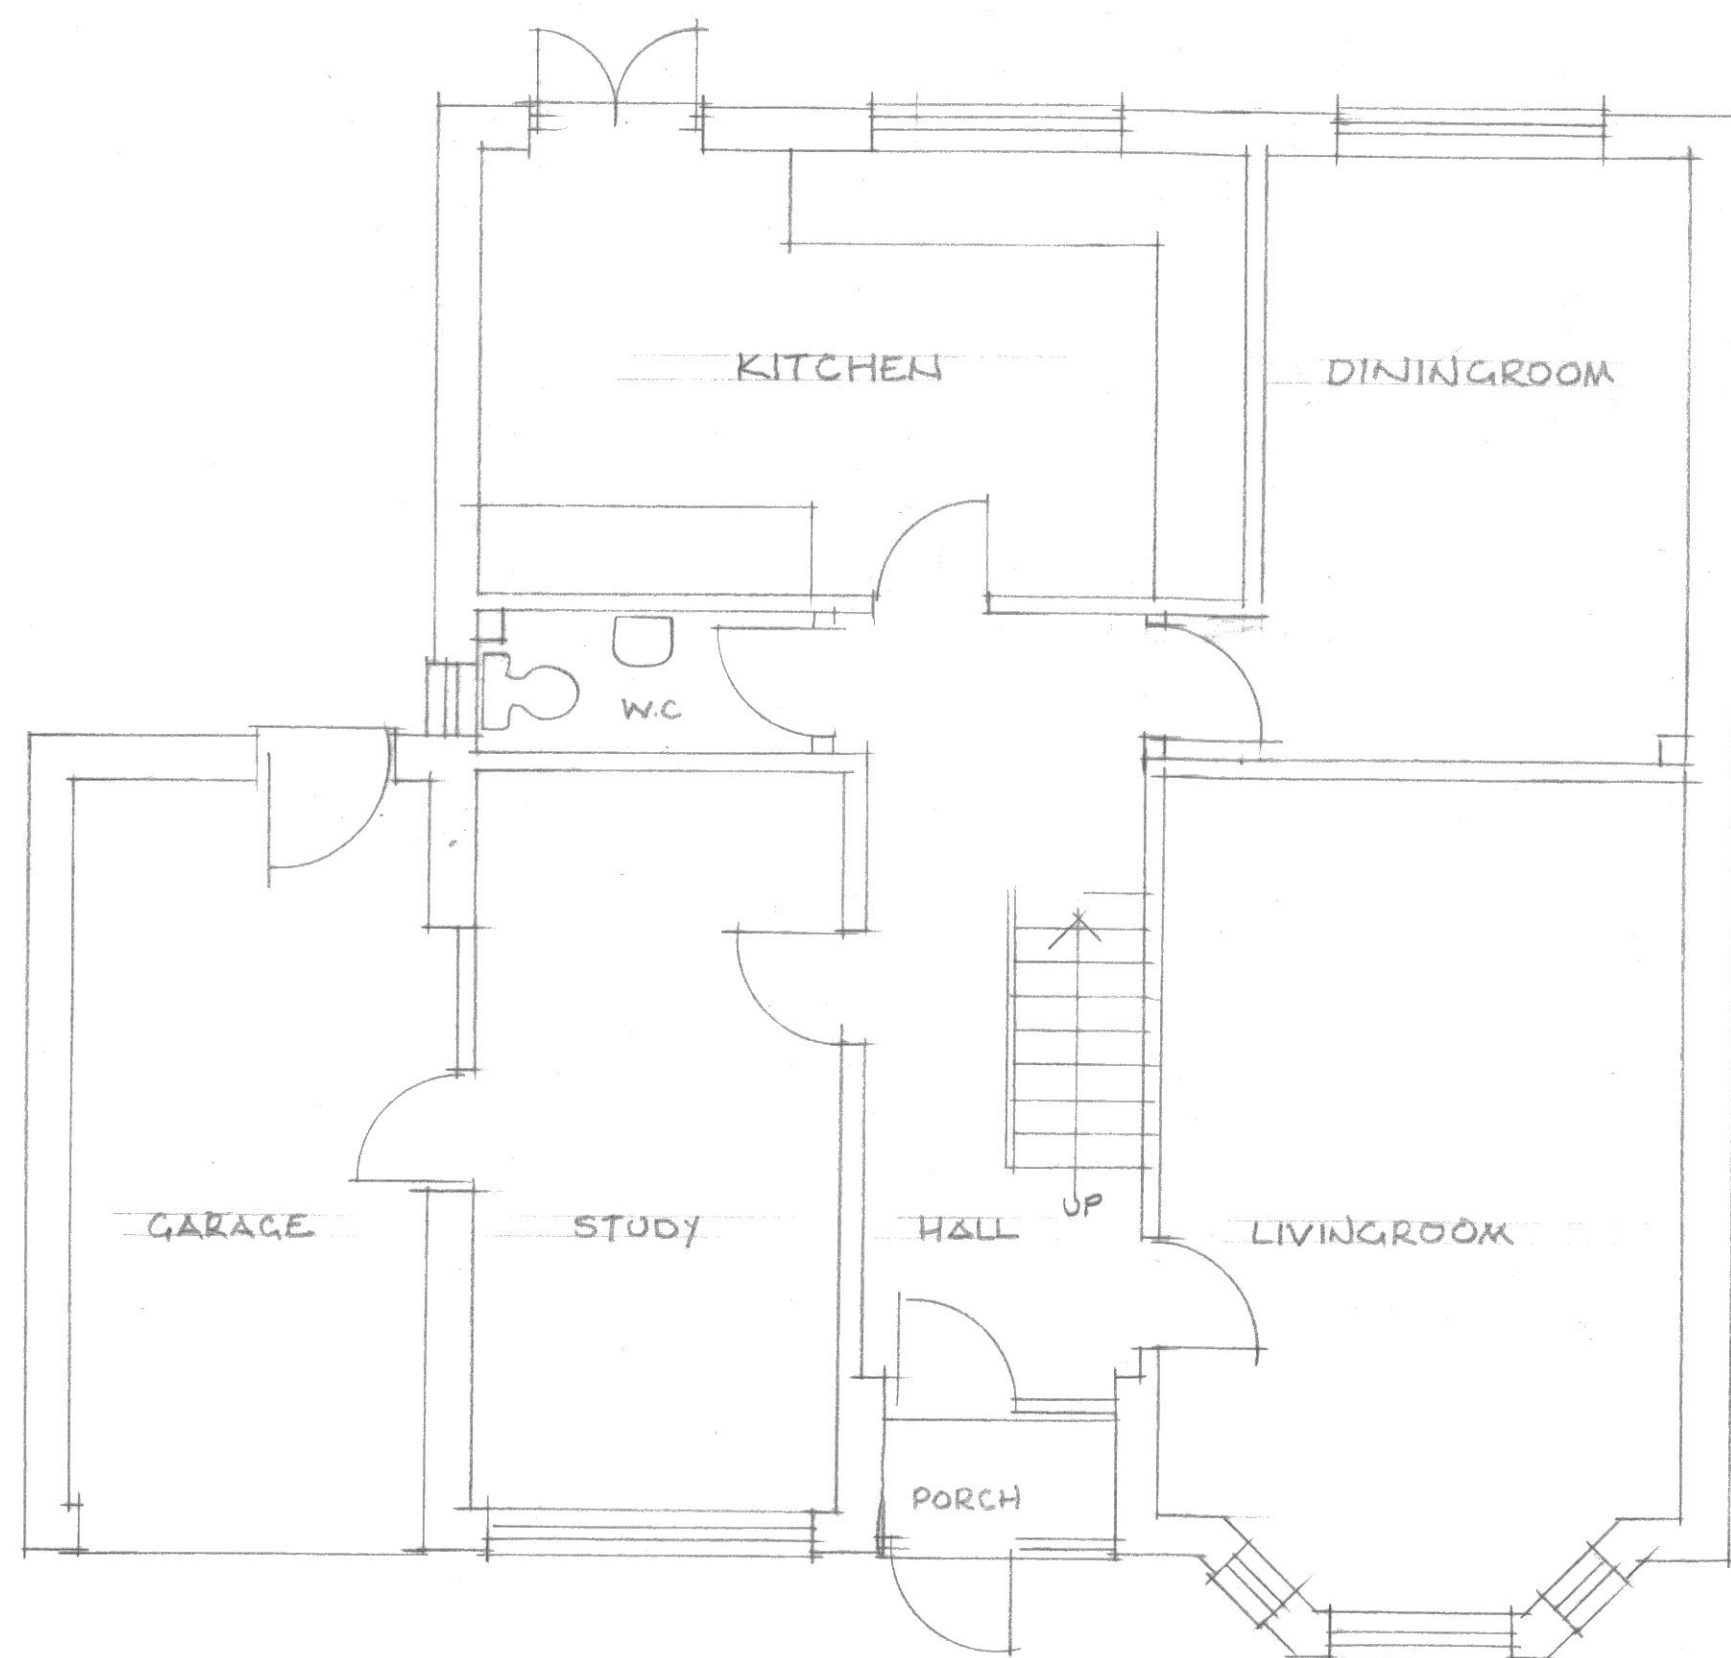

GROUND FLOOR PLAN

SCALE BAR 1:50

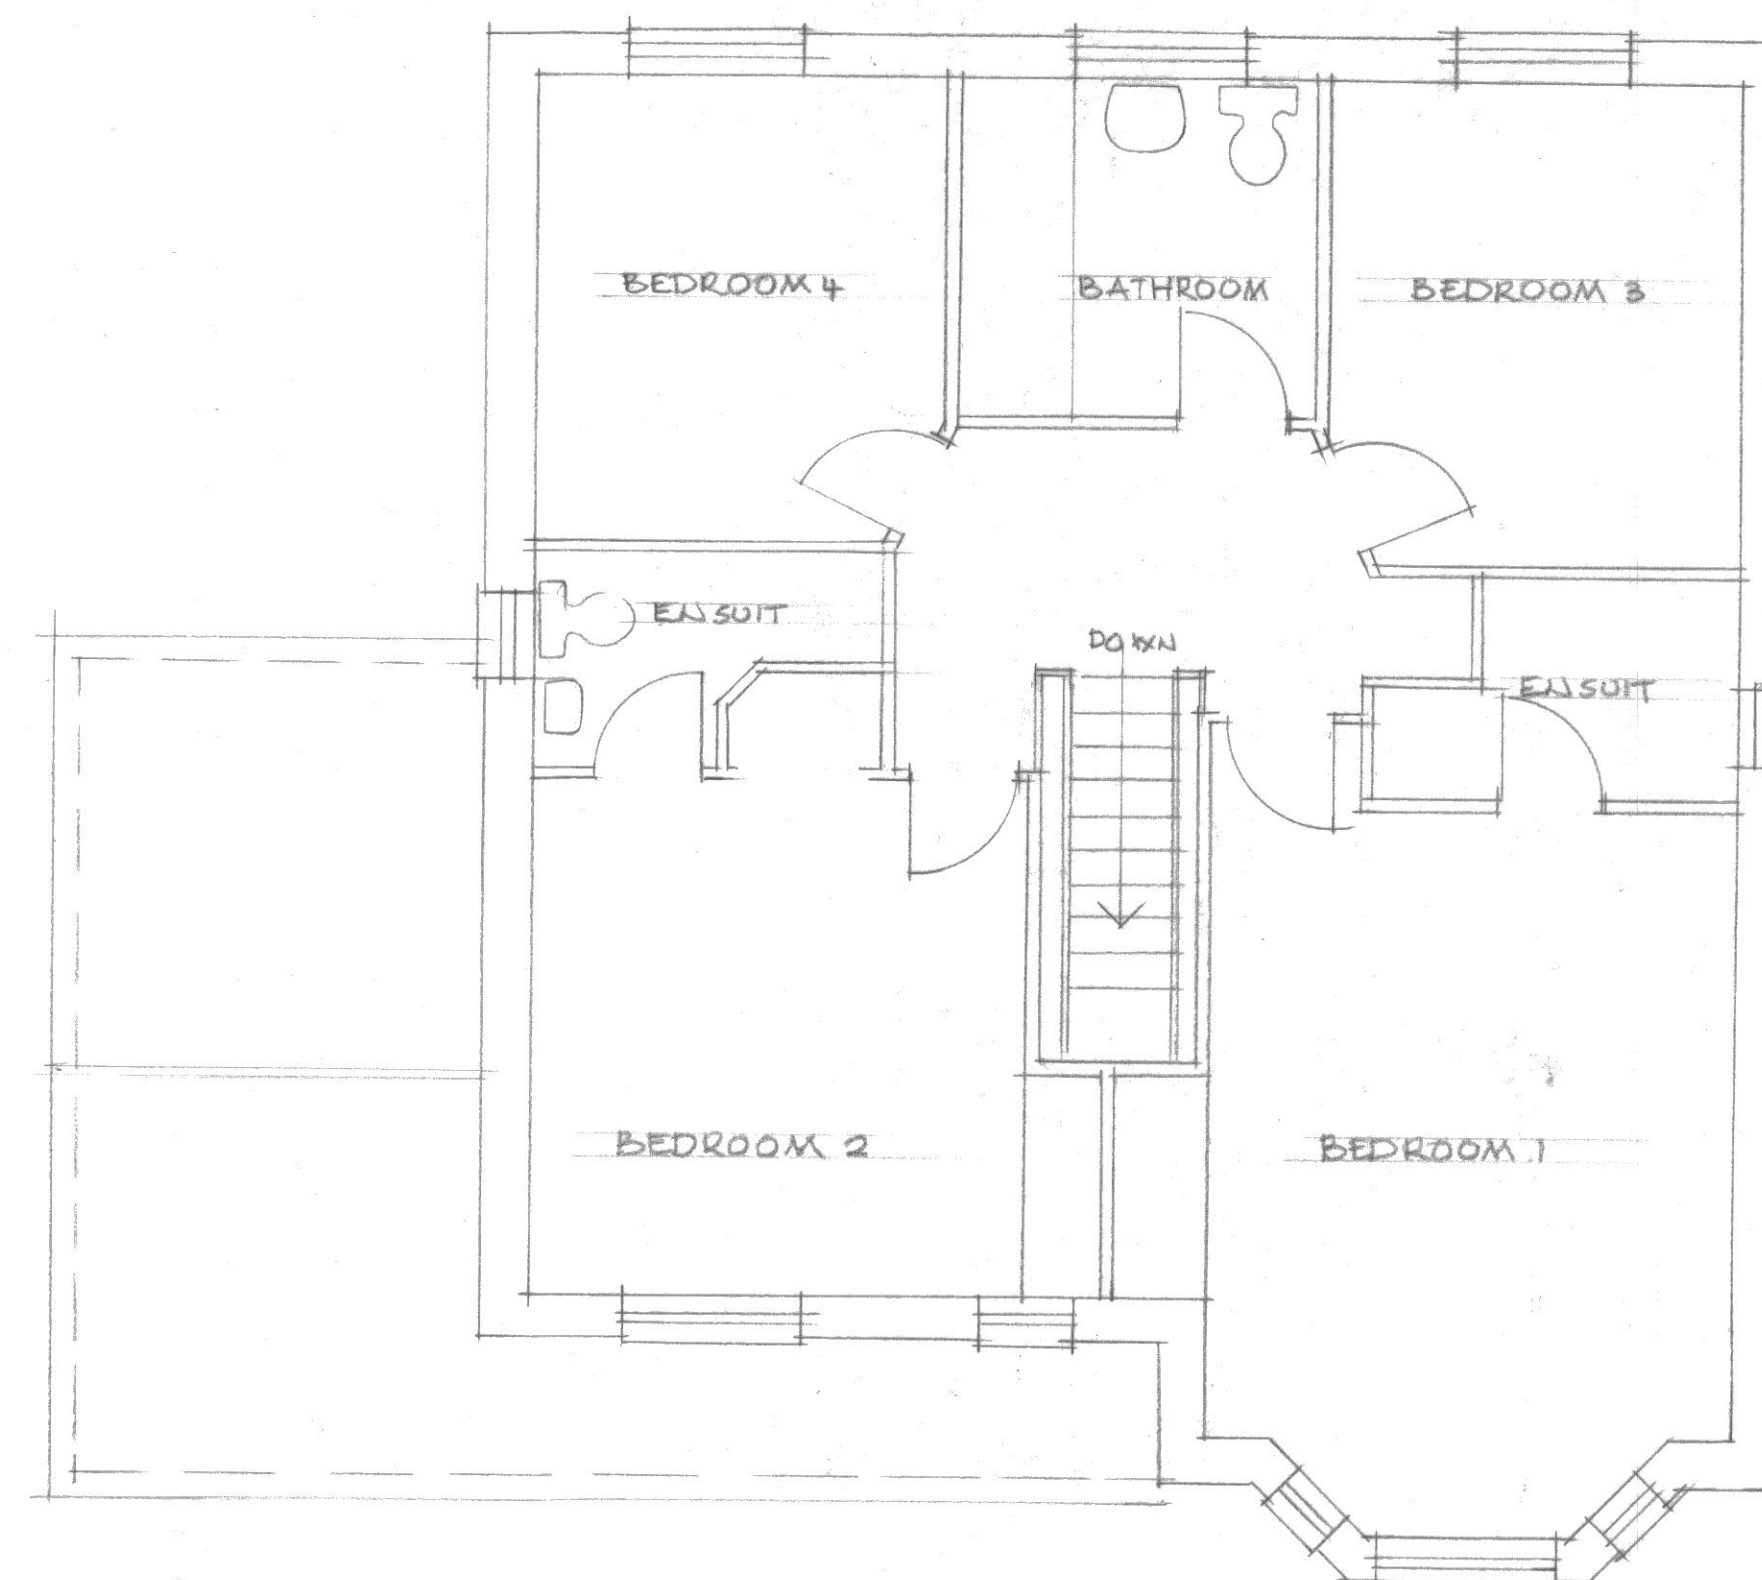

FIRST FLOOR PLAN

PROPOSED EXTENSIONS

N° 12 AMBASSADOR DRIVE HALEWOOD L26 6LT

For Mr Mrs HINDS

EXISTING PLANS + ELEVATIONS scale 1:50 + 1:100 DWG 1