

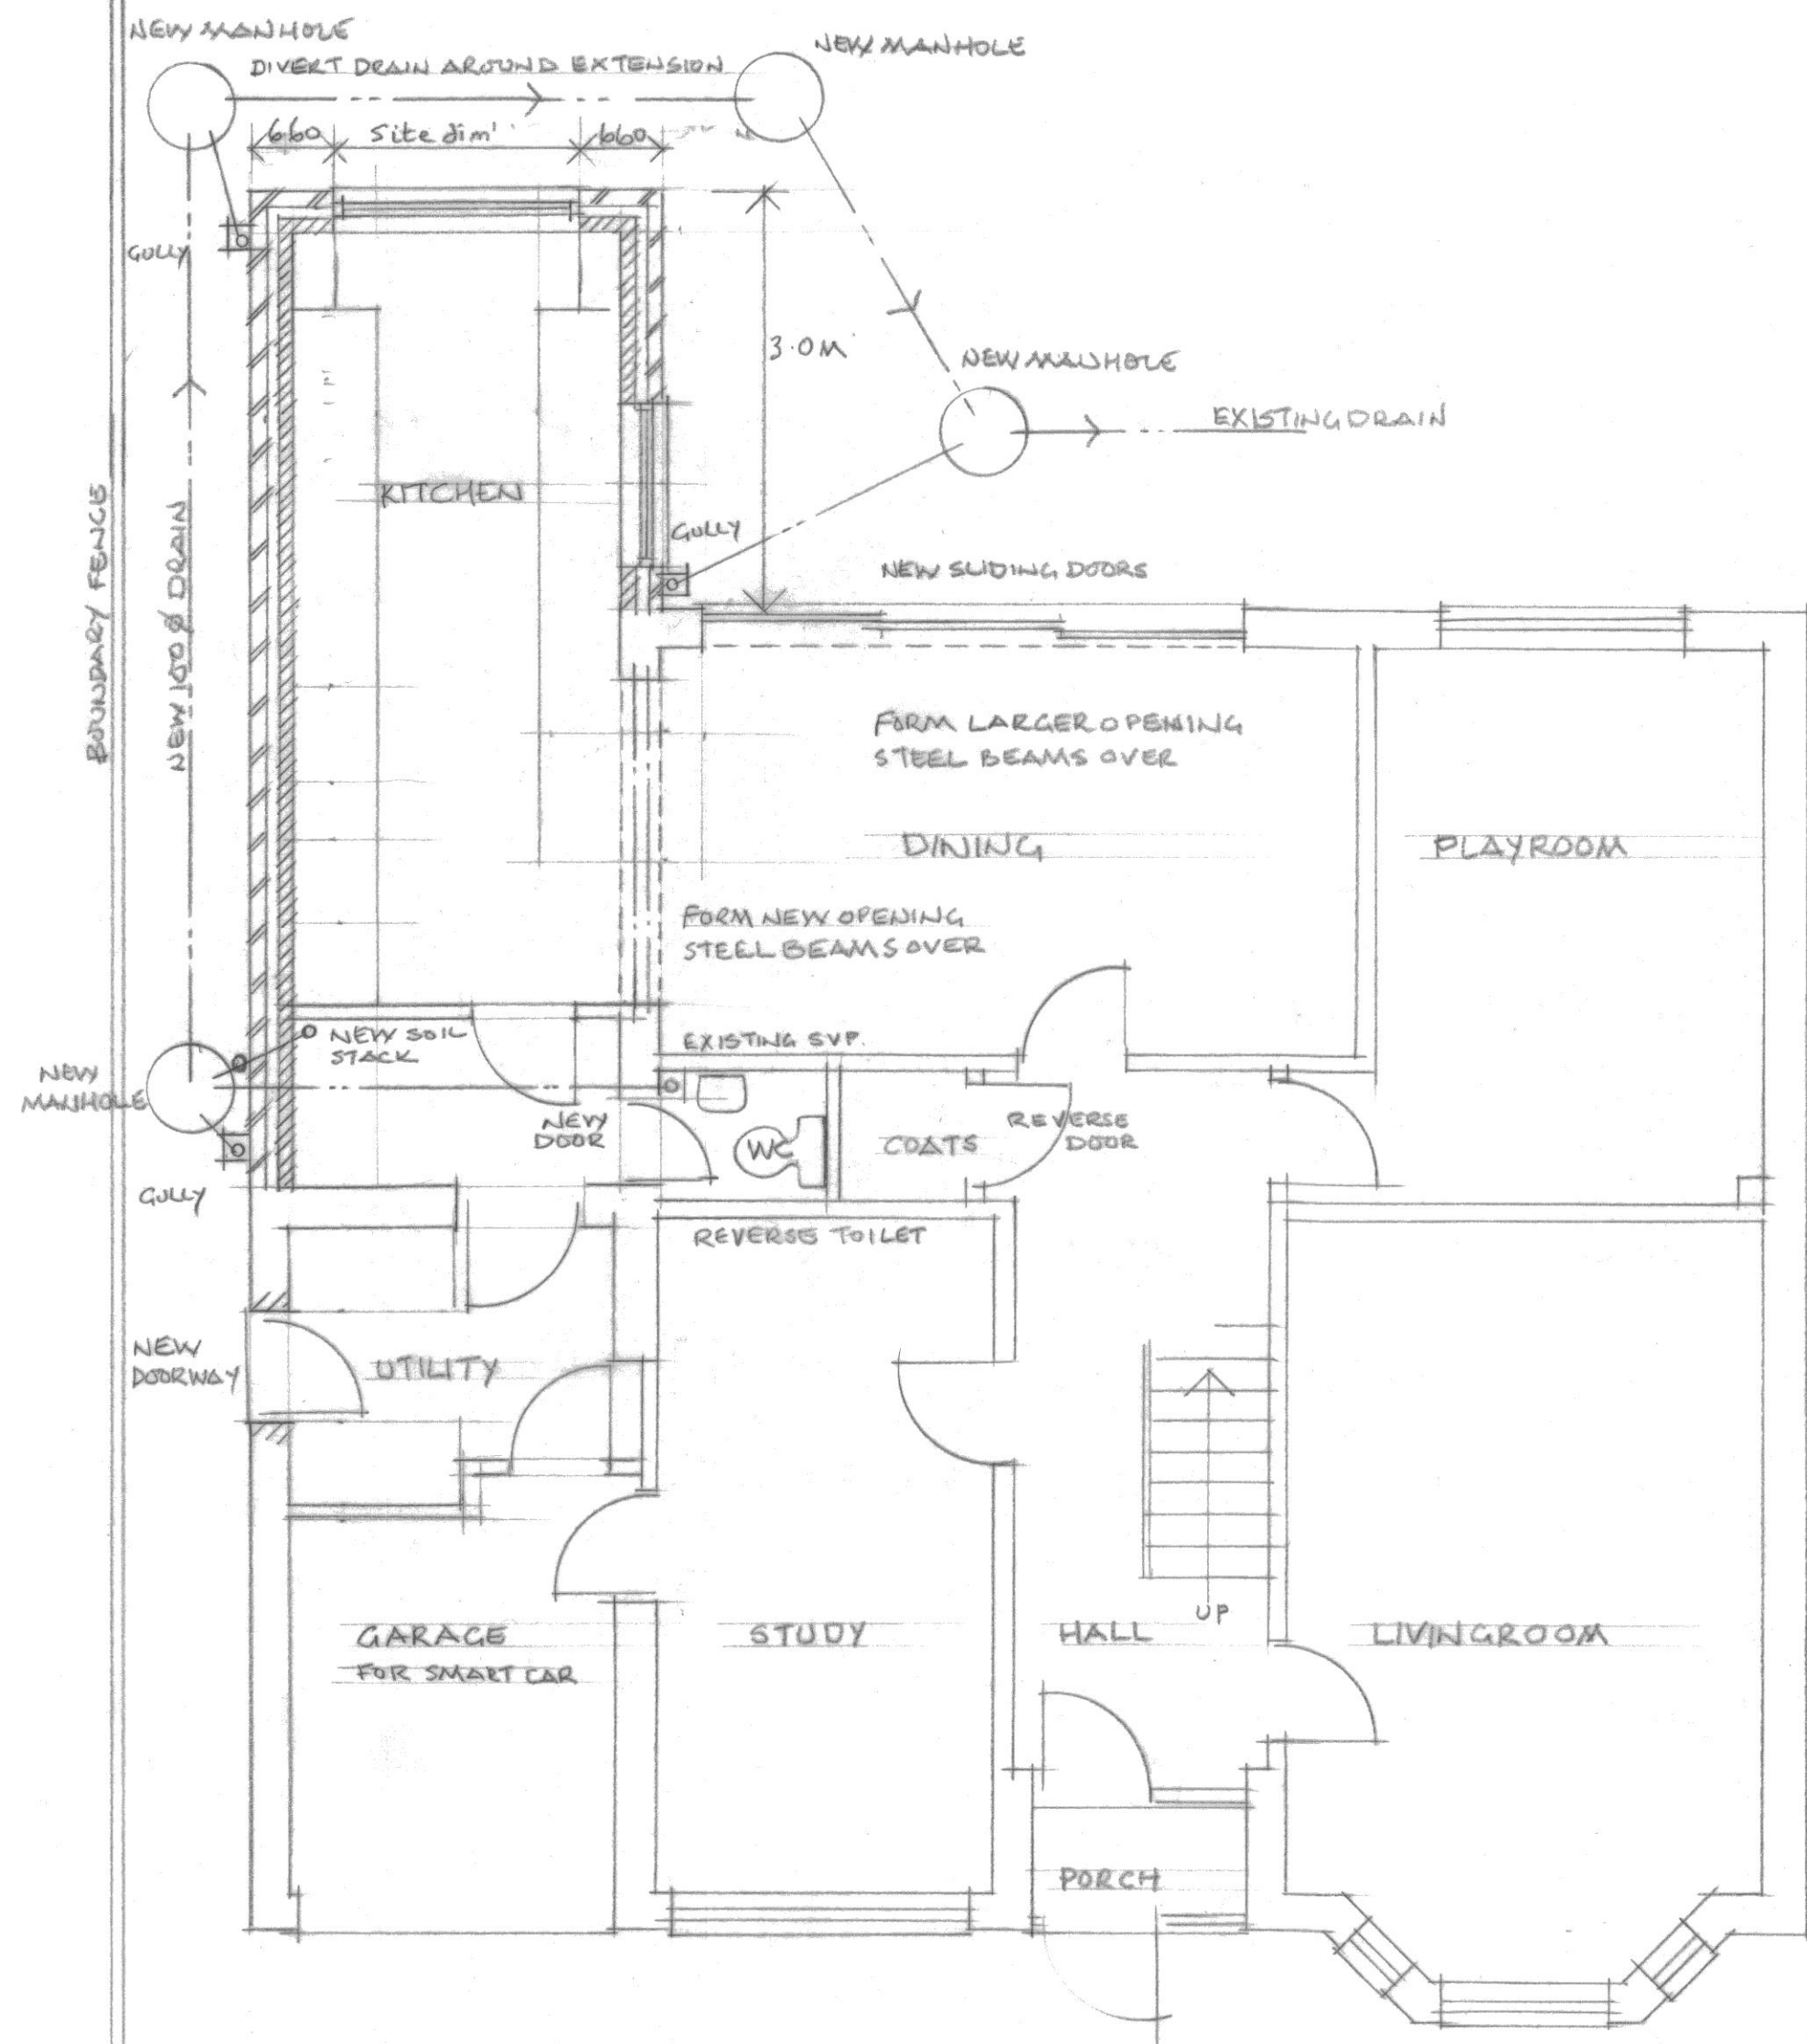


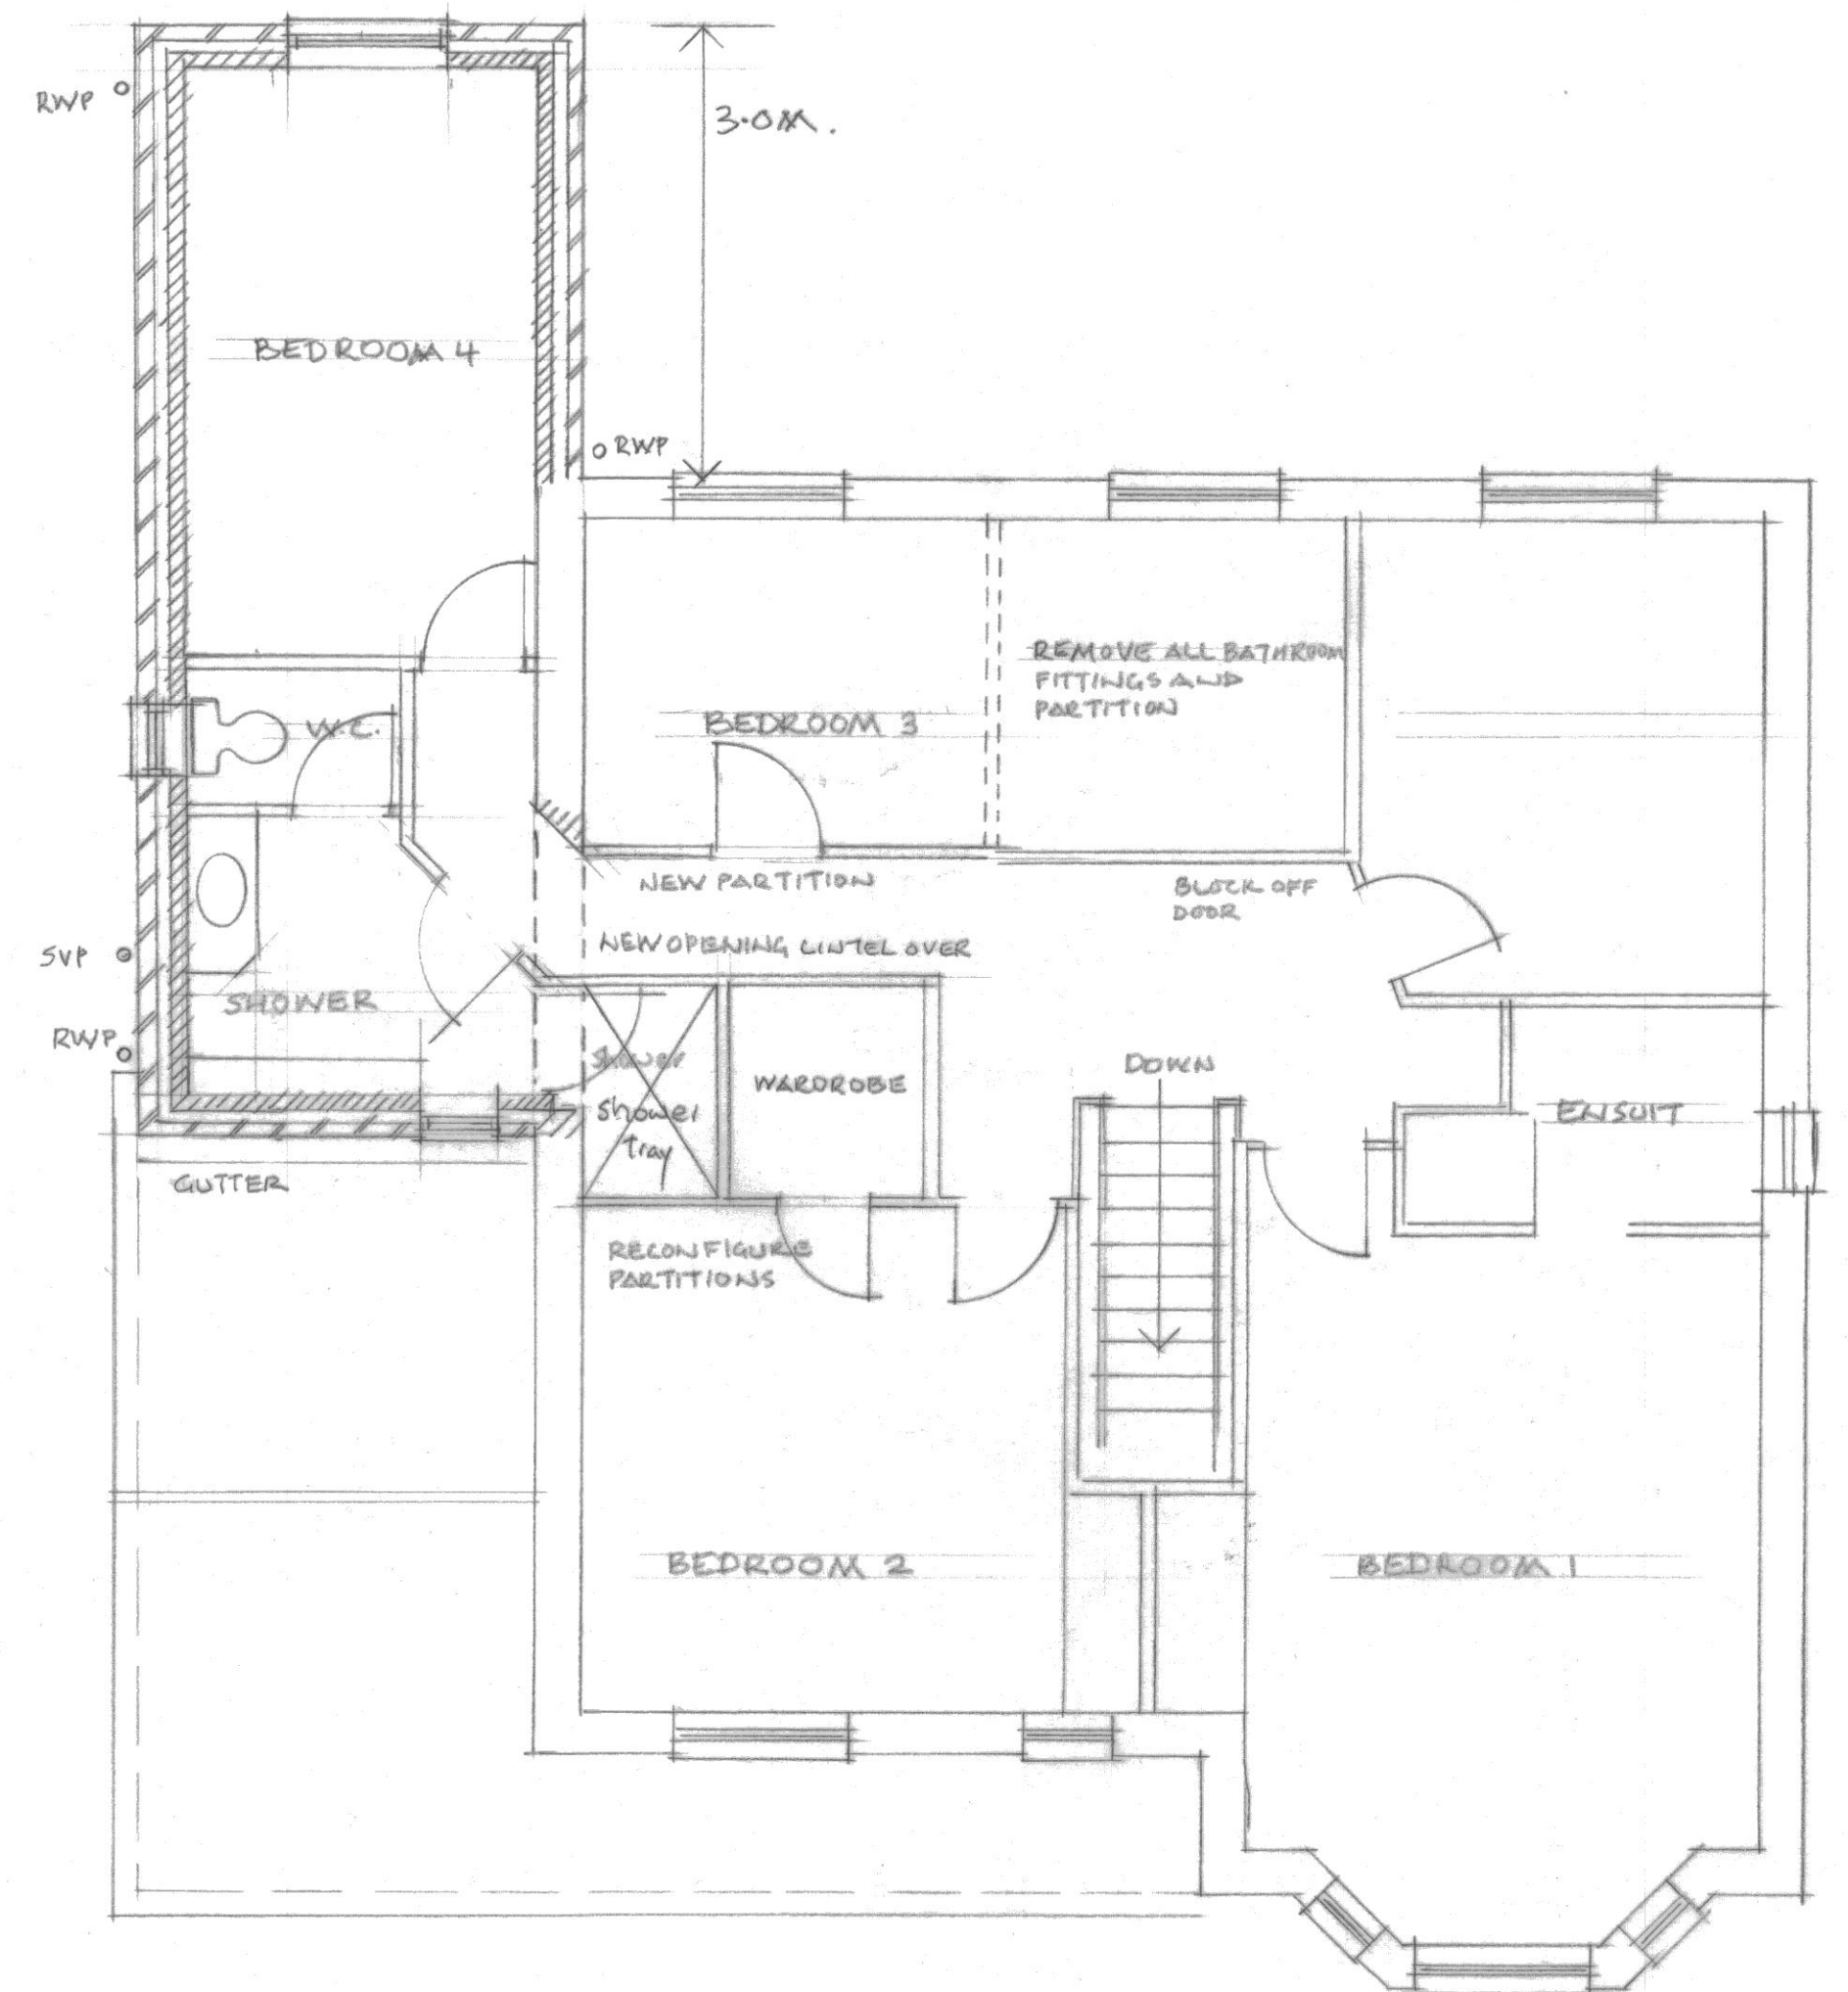

GROUND FLOOR PLAN

 

FIRST FLOOR PLAN

PROPOSED EXTENSIONS

Nº12 AMBASSADOR DRIVE HALEWOOD L26 6LT

For Mr Mrs HINDS

PROPOSED PLANS

SCALE 1:50 Draw 2