


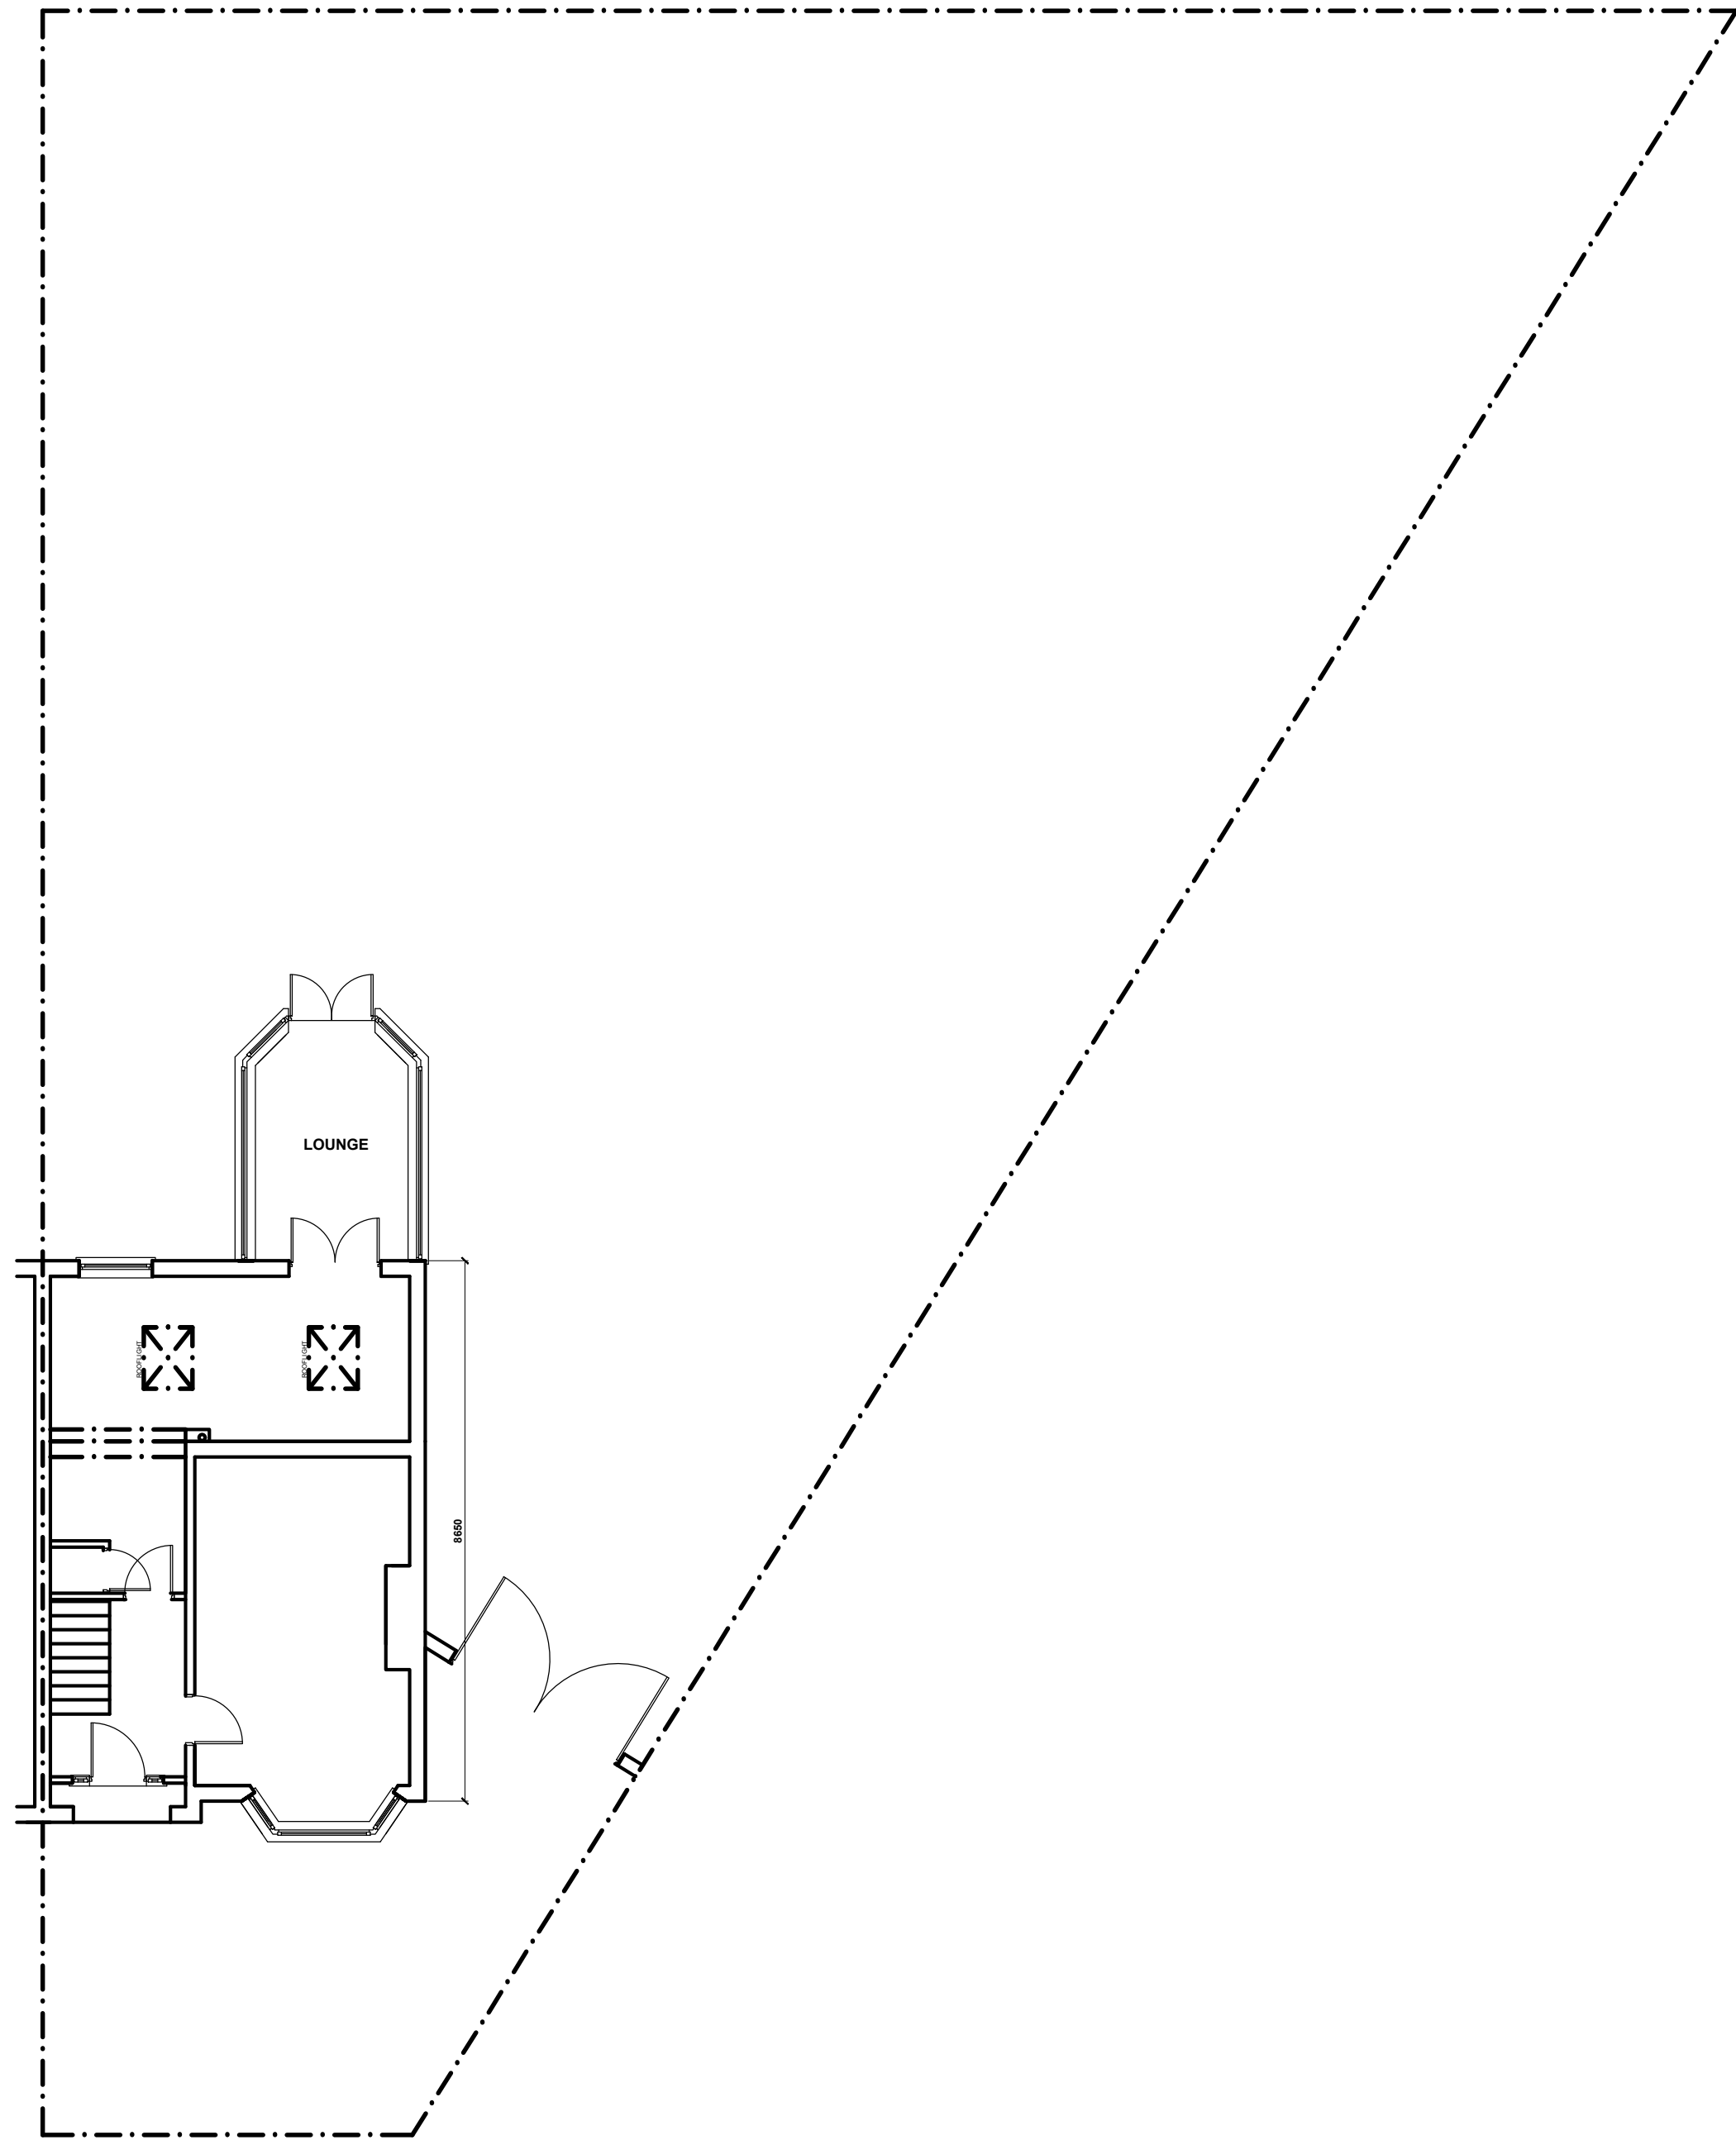


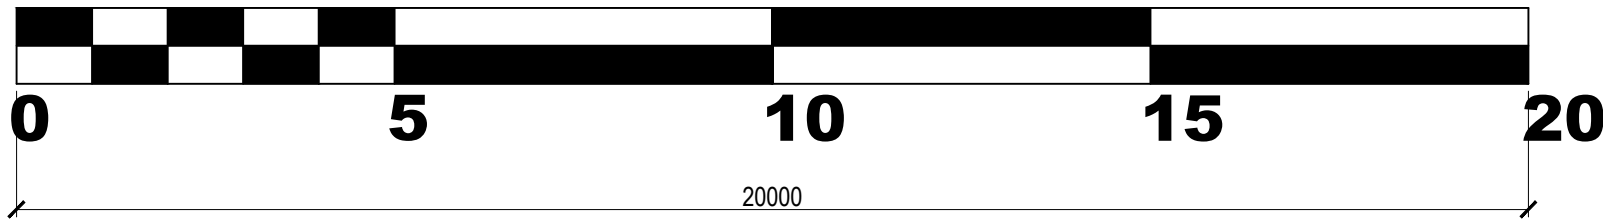

EXISTING SITE PLAN 1:100

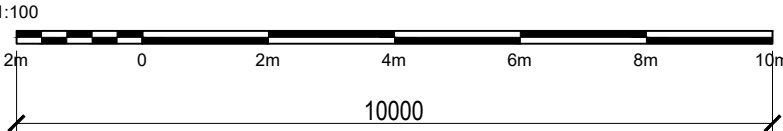

SCALE BAR 1:100

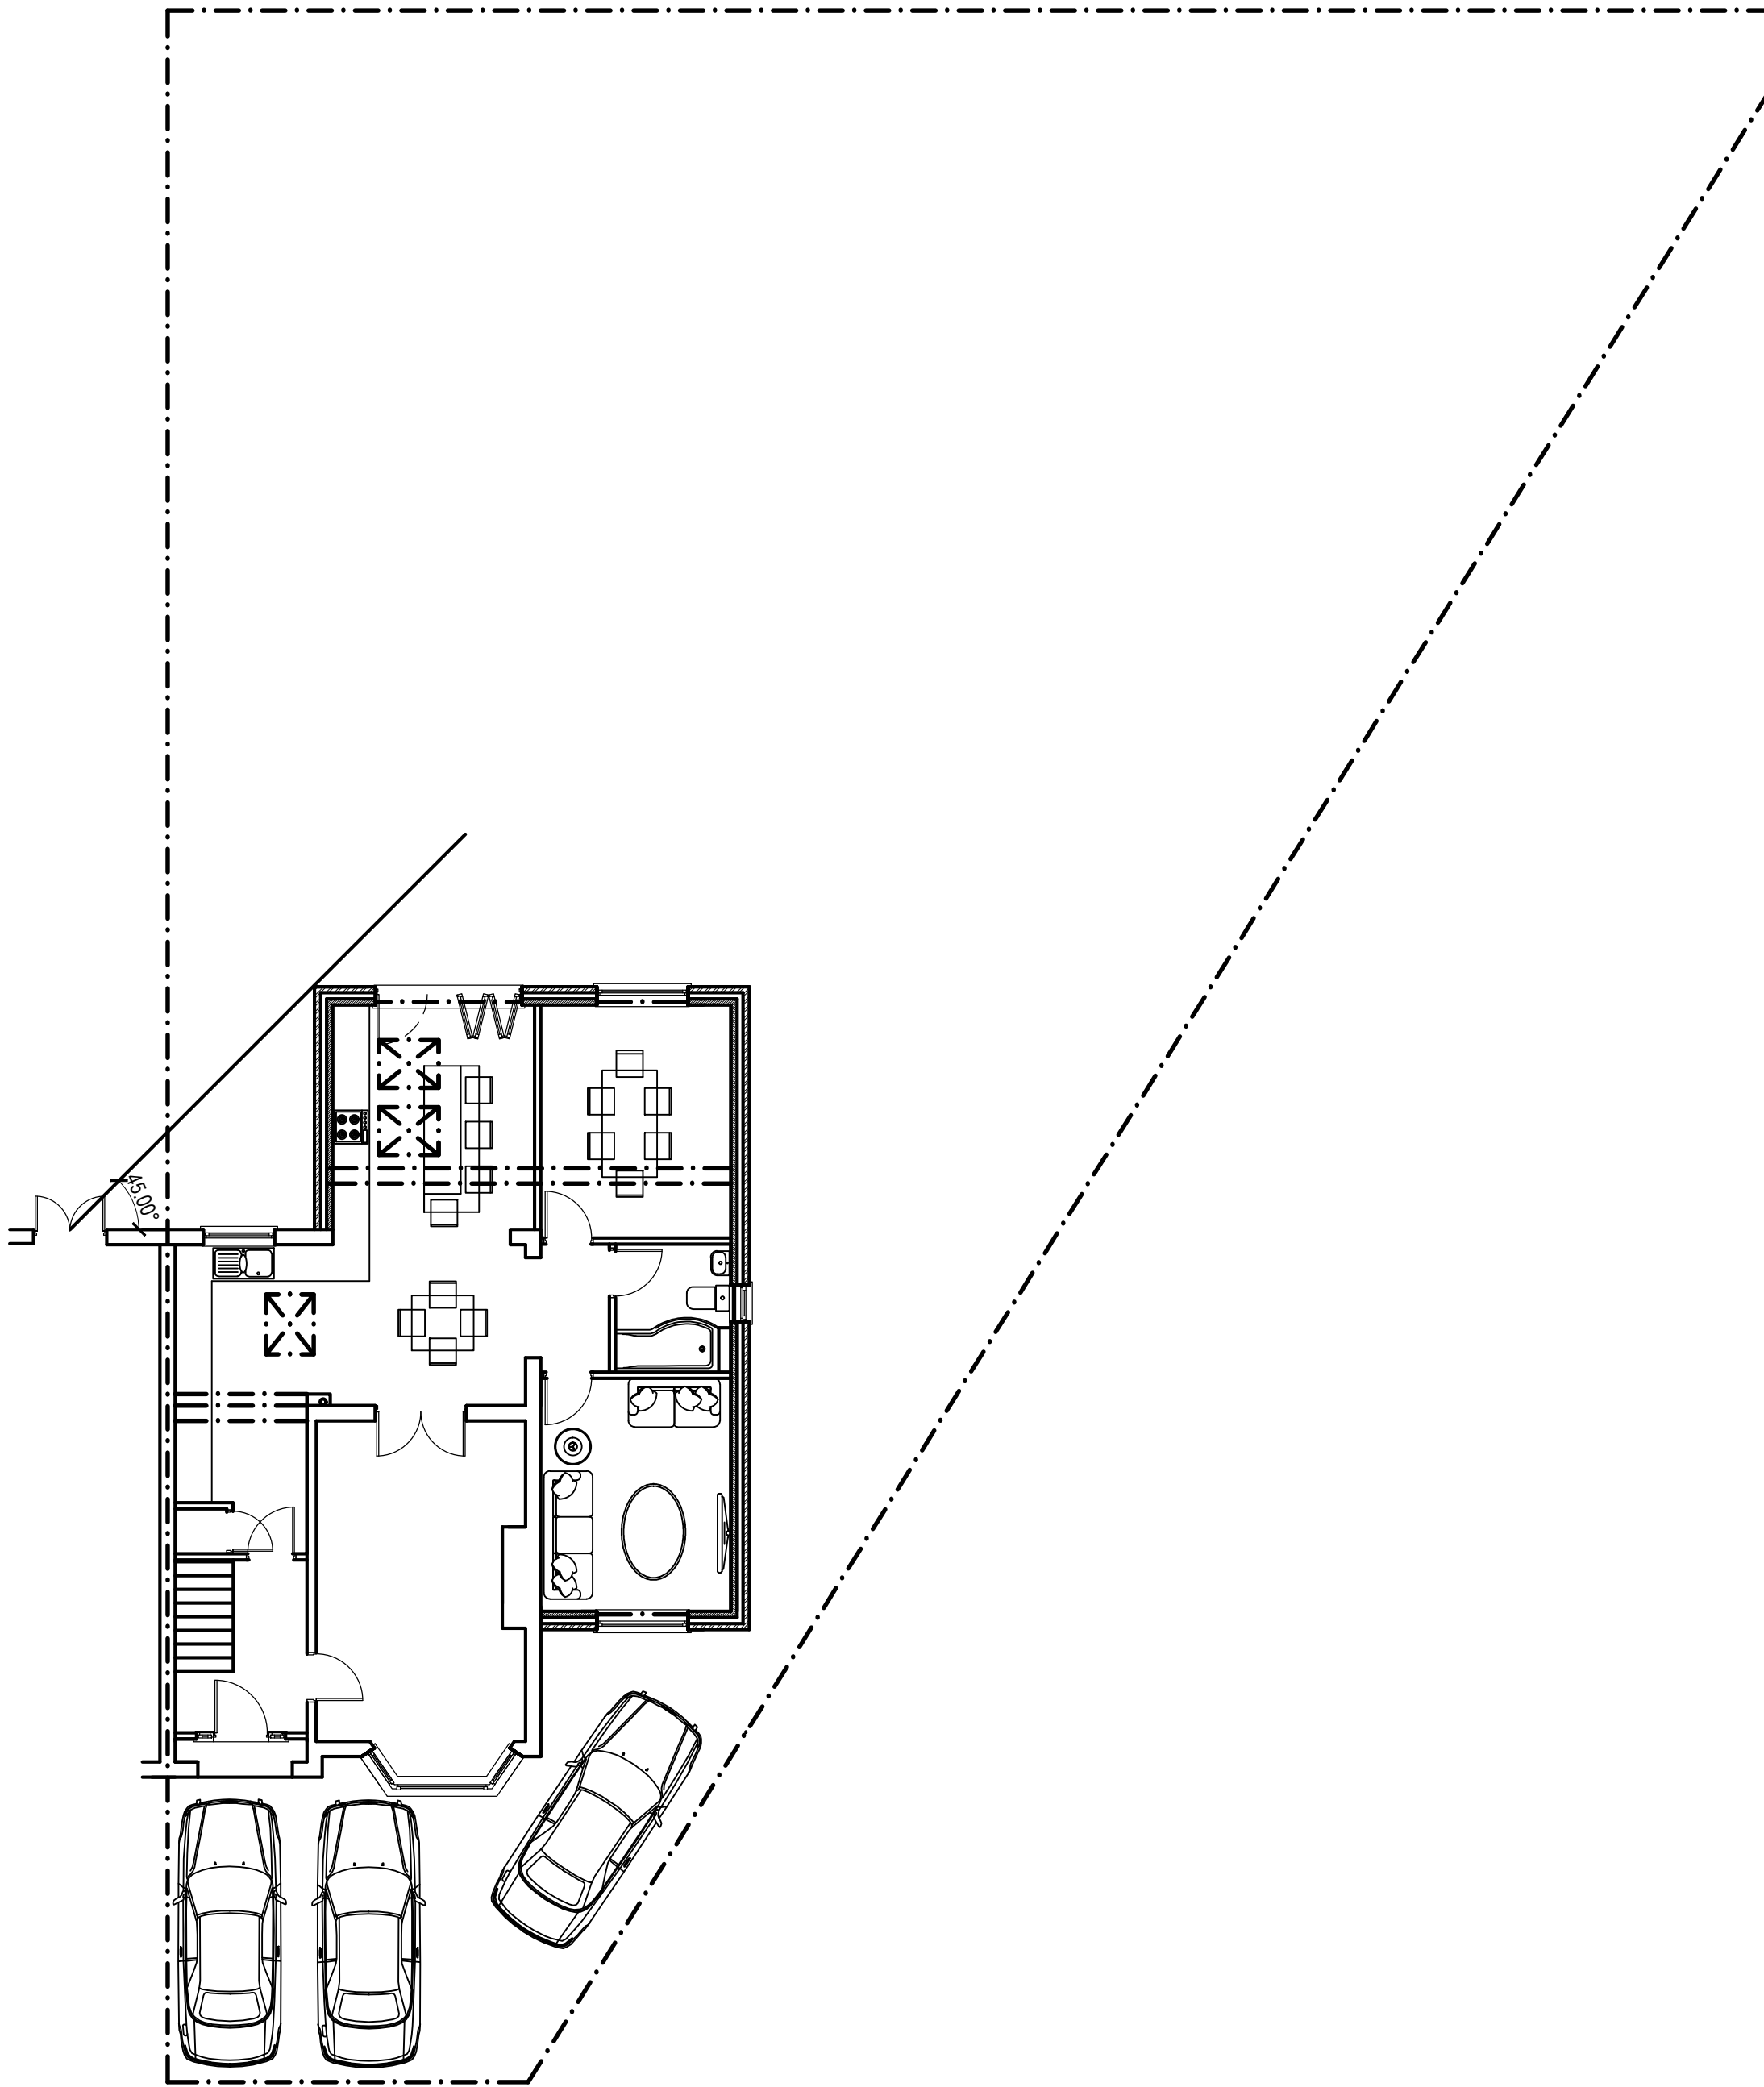

PROPOSED SITE PLAN 1:100

*			*
rev	Revision details		Date
This drawing is not authorised unless signed as checked & approved			
Address			
47 Edgemoor Drive Fazackerley			
Job Title			
Two Storey Wrap Around Extension to Side and Rear & Single Storey Extension to Rear			
Drawing title			
Existing and Proposed Site Plan			
RJSArchitecture 23 Ellerslie Avenue, Rainhill, L35 4QD Mob:07511515637			
Chkd	Appvd	date	scale
		NOV 25	1:100@A1
DRAWING No		26/102/05	drawn rs
			rev B