



The Contractor is responsible for checking dimensions and any discrepancy to be verified with the Architects before proceeding. Figured dimensions to be worked to only. Subject to all Local Authority and Statutory approvals.
DO NOT SCALE

PLANNING

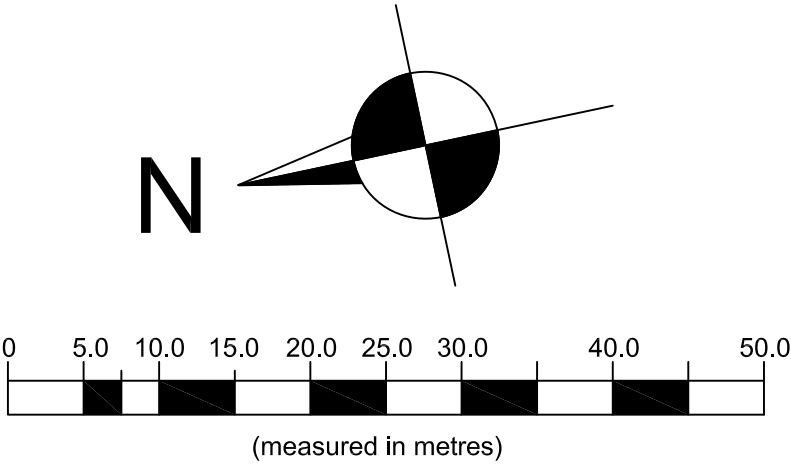

1:500

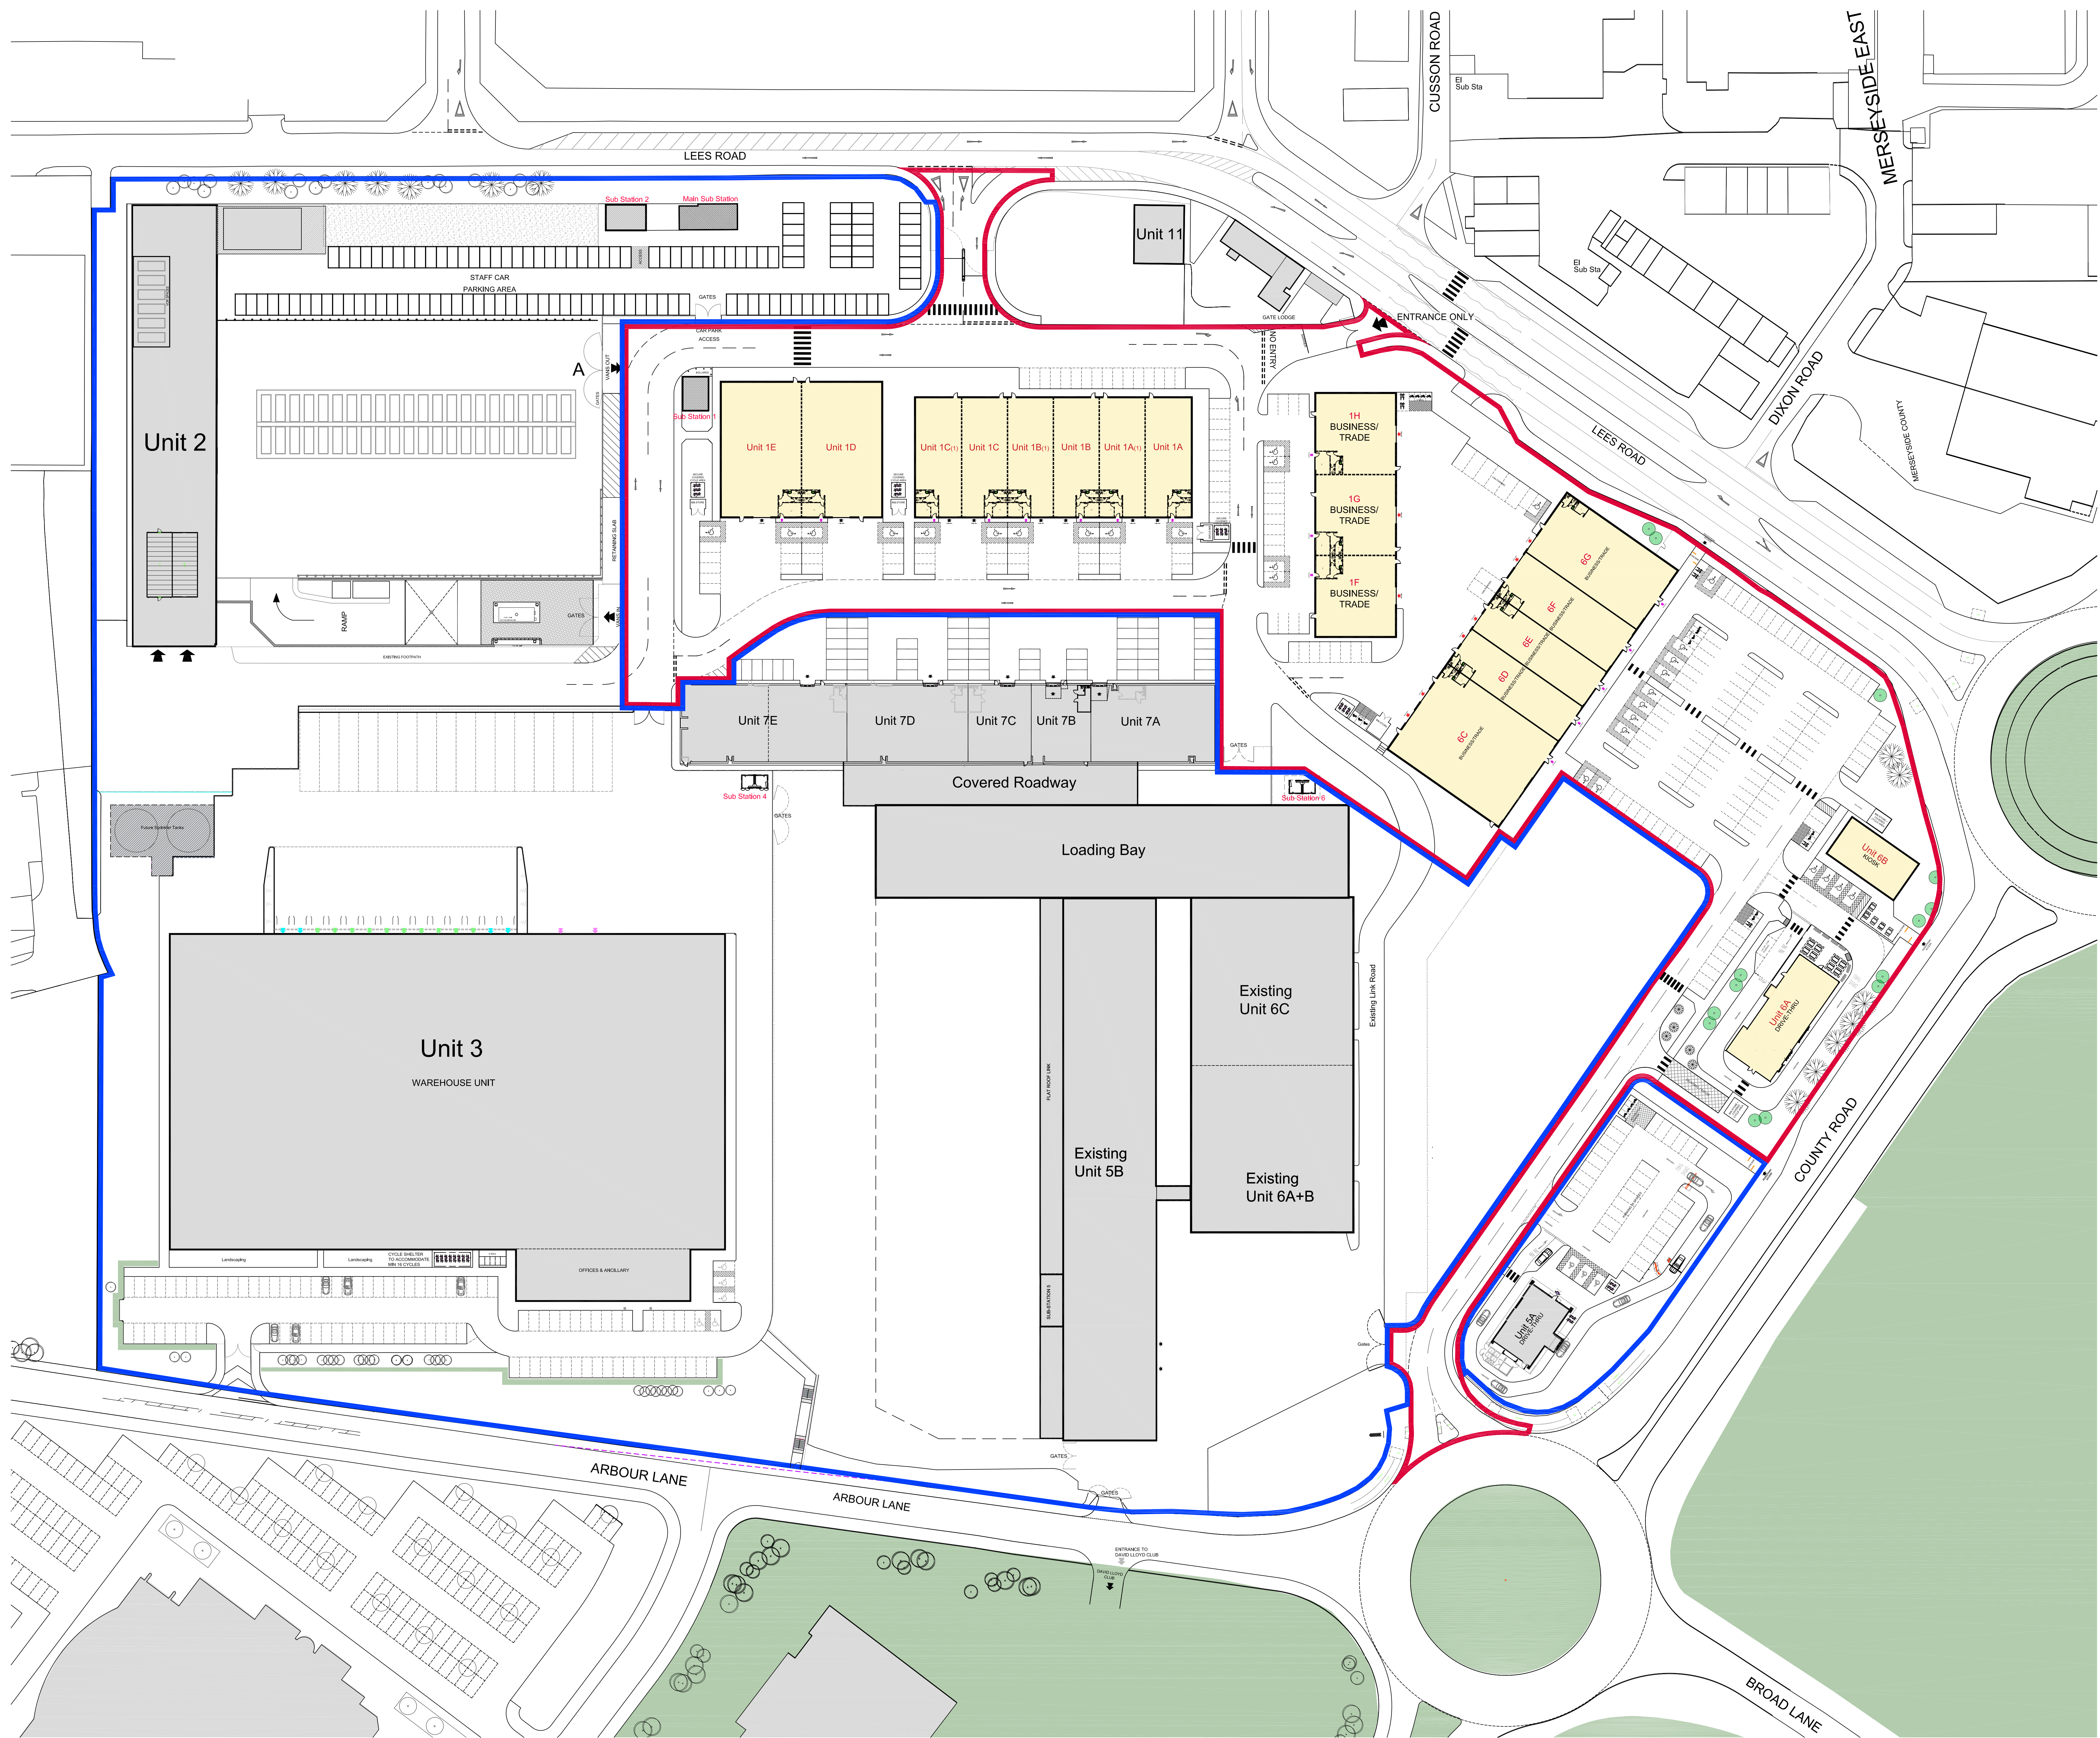

REV	DESCRIPTION	DATE
F	Up to date planning layout	21.07.22
E	Units 1F-1H repositioned	09.04.21
D	Updated to highlight motorcycle and cycle provision	21.07.20
C	Plan updated following LA comments	24.01.20
B	Site plan updated	09.01.20
A	Minor revision to drive-thru 6B & dimensions added	08.07.19

EMERSON HOUSE, HEYES LANE,
ALDERLEY EDGE,
CHESHIRE SK9 7JF
Tel: 01625 588400, Fax: 01625 588278



Location
ACADEMY BUSINESS PARK
LEES ROAD KNOWSLEY L33 7SA

Site
PROPOSED SITE PLAN (500)
PLANNING APPROVED

Scale
1:500 @ A0
of t.l.h.
checked
Date 16.04.19

Drawing no.
389-PL-2103-F