


The Contractor is responsible for checking dimensions and any discrepancy to be verified with the Architects before proceeding. Figures dimensions to be worked to only. Subject to all Local Authority and Statutory approvals.
DO NOT SCALE


SCHEME

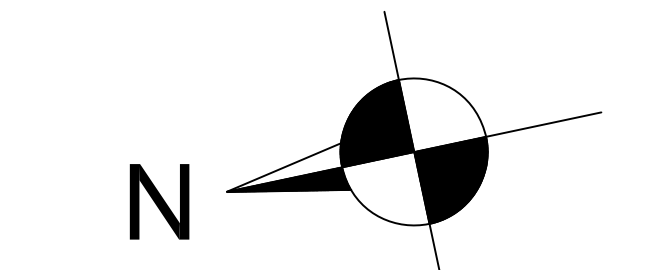

0 5.0 10.0 15.0 20.0 25.0 30.0 40.0 50.0
(measured in metres)

1:500

- UNITS 1A - 1C & 6C - 6G
APPROVED UNDER LPA
REF:20/00467/FUL
- UNITS 1D - 1E & 6A - 6B
APPROVED UNDER LPA
REF:19/00337/OUT
- UNITS 1F - 1H APPROVED
UNDER LPA
REF:19/00337/NMA1

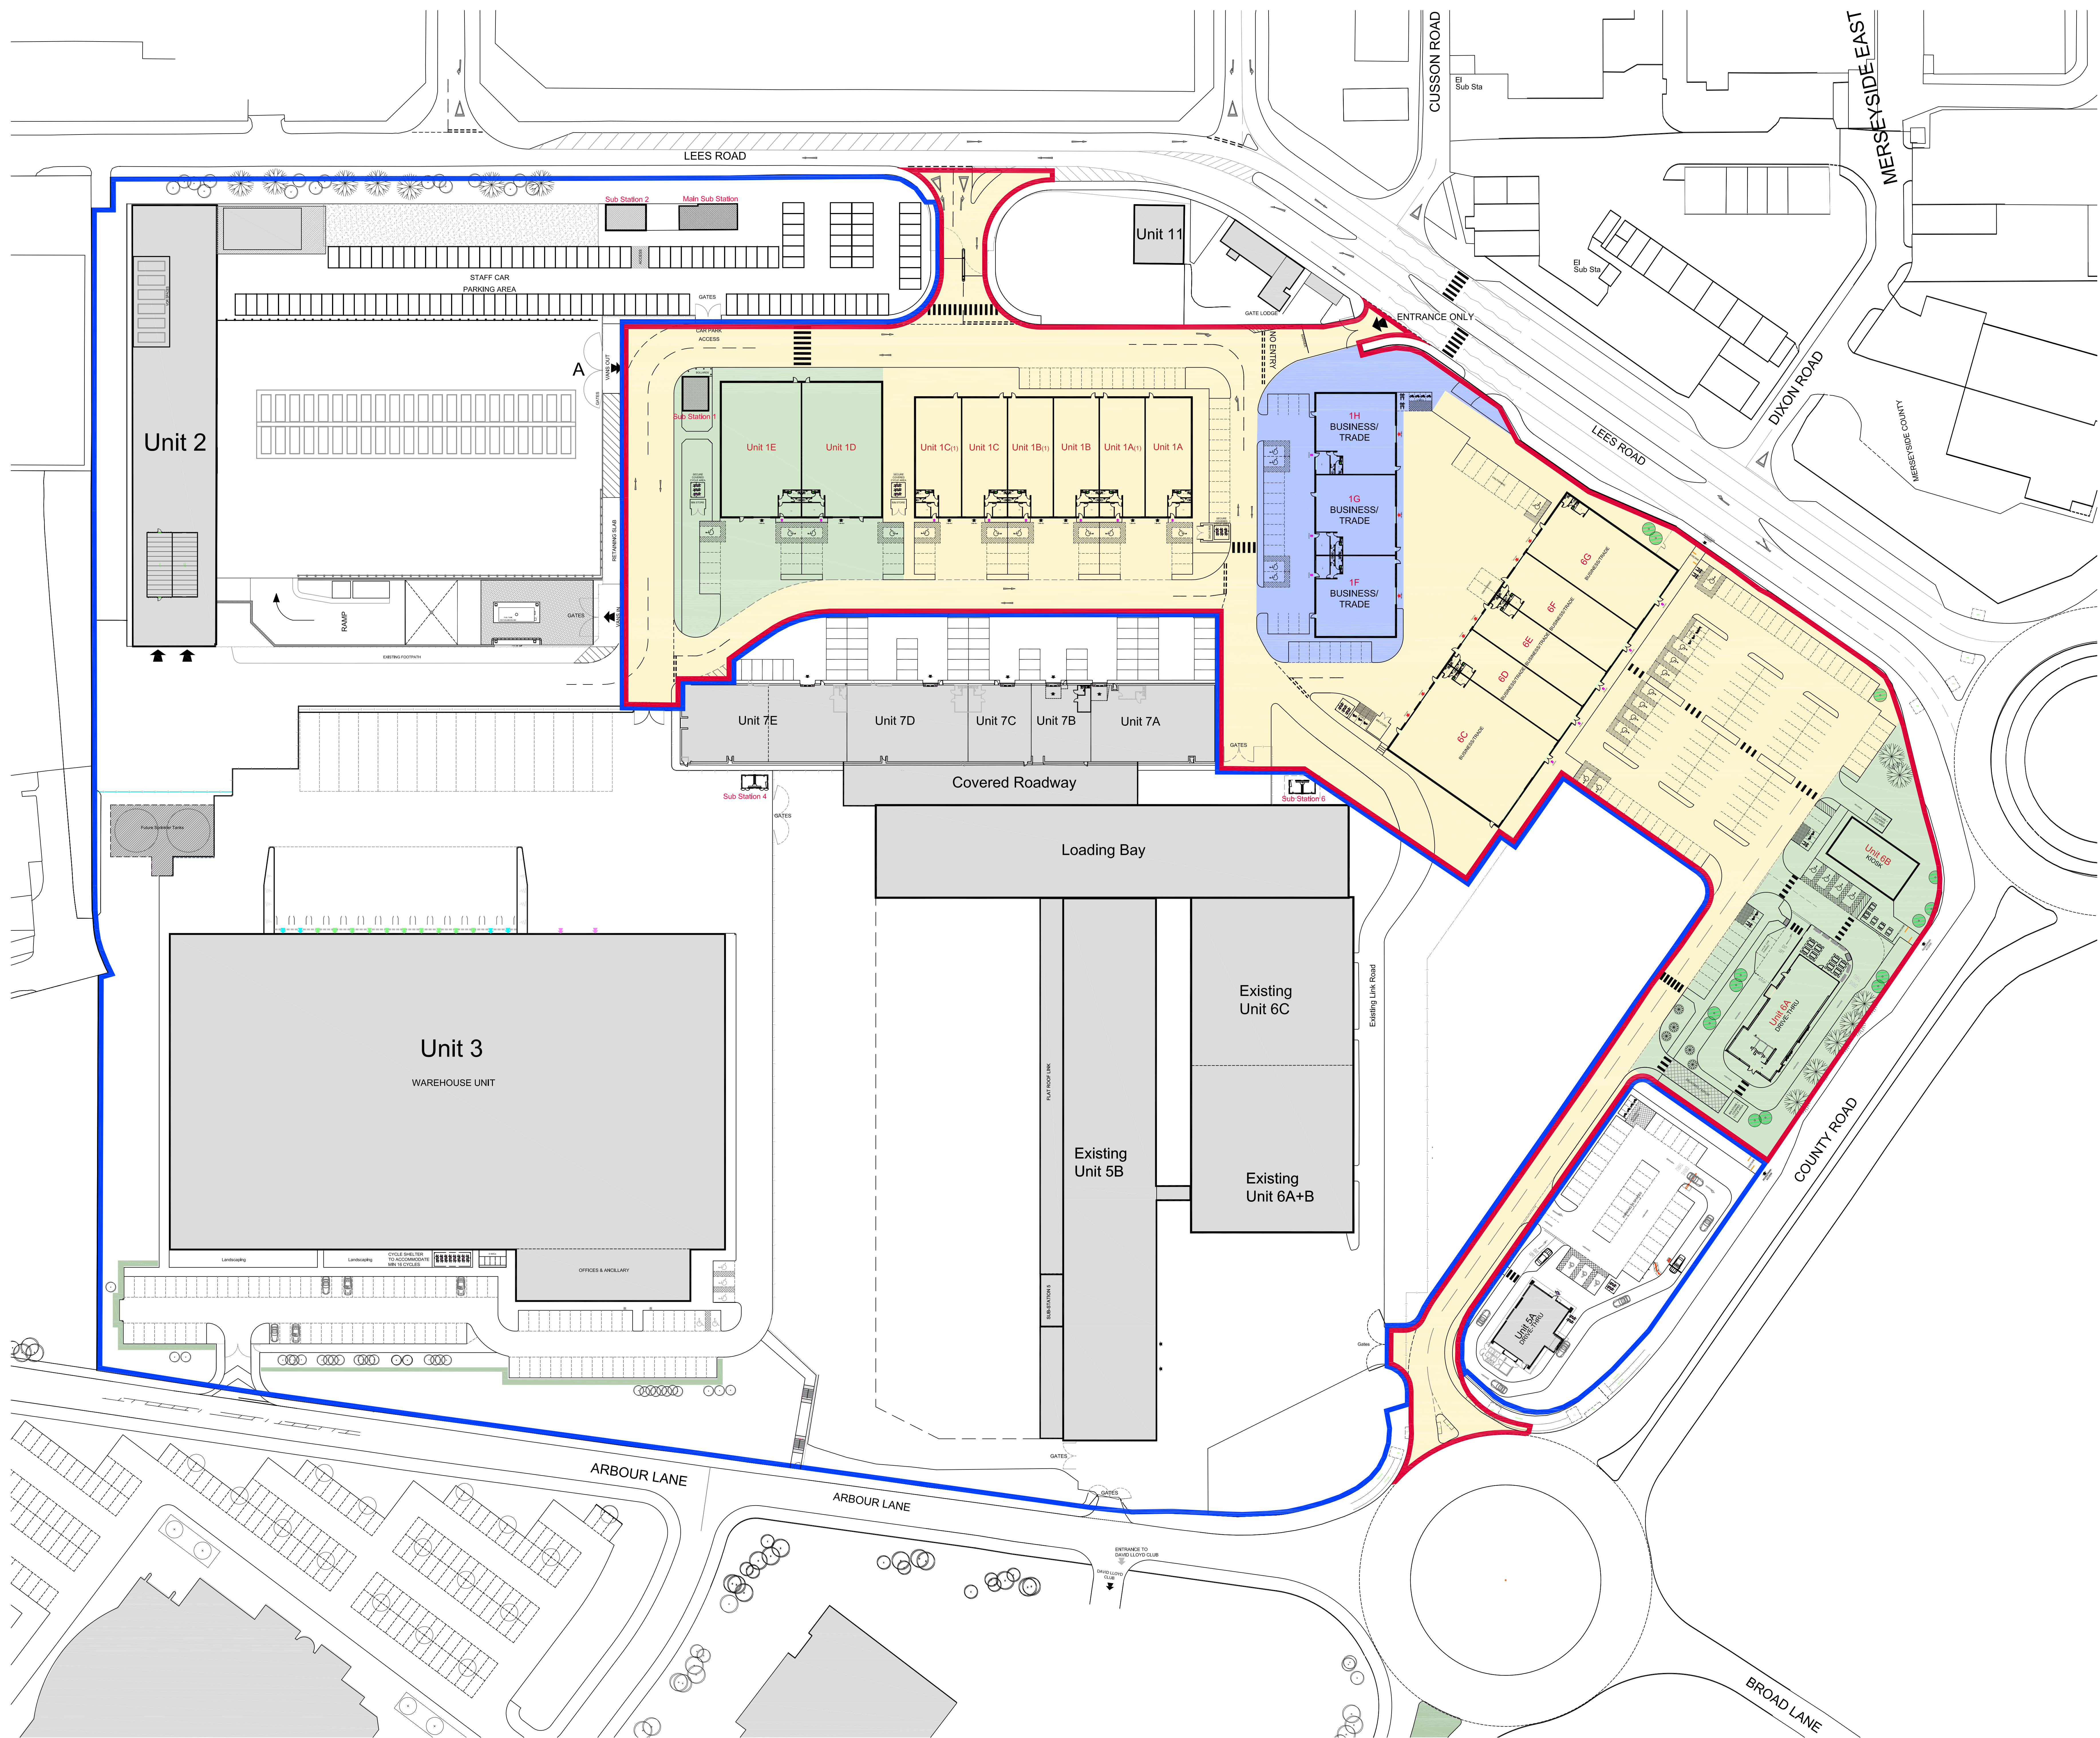

REV DESCRIPTION DATE

EMERSON HOUSE, HEYES LANE,
ALDERLEY EDGE,
CHESHIRE SK9 7JF
Tel: 01625 588400, Fax: 01625 588278

Orbit
Developments

Location
ACADEMY BUSINESS PARK
LEES ROAD KNOWSLEY L33 7SA

PROPOSED SITE PLAN
INDICATIVE LAYOUT

Scale 1:500 @ A0 of t.l.h. checked Date 21.07.22

Drawing no. 1370-SCH-1061