


Revisions / Notes:


-  Site boundary
-  Site entrance in line with planning permission.
-  Proposed bike/ bin store.



Existing Site Plan
Scale 1:500

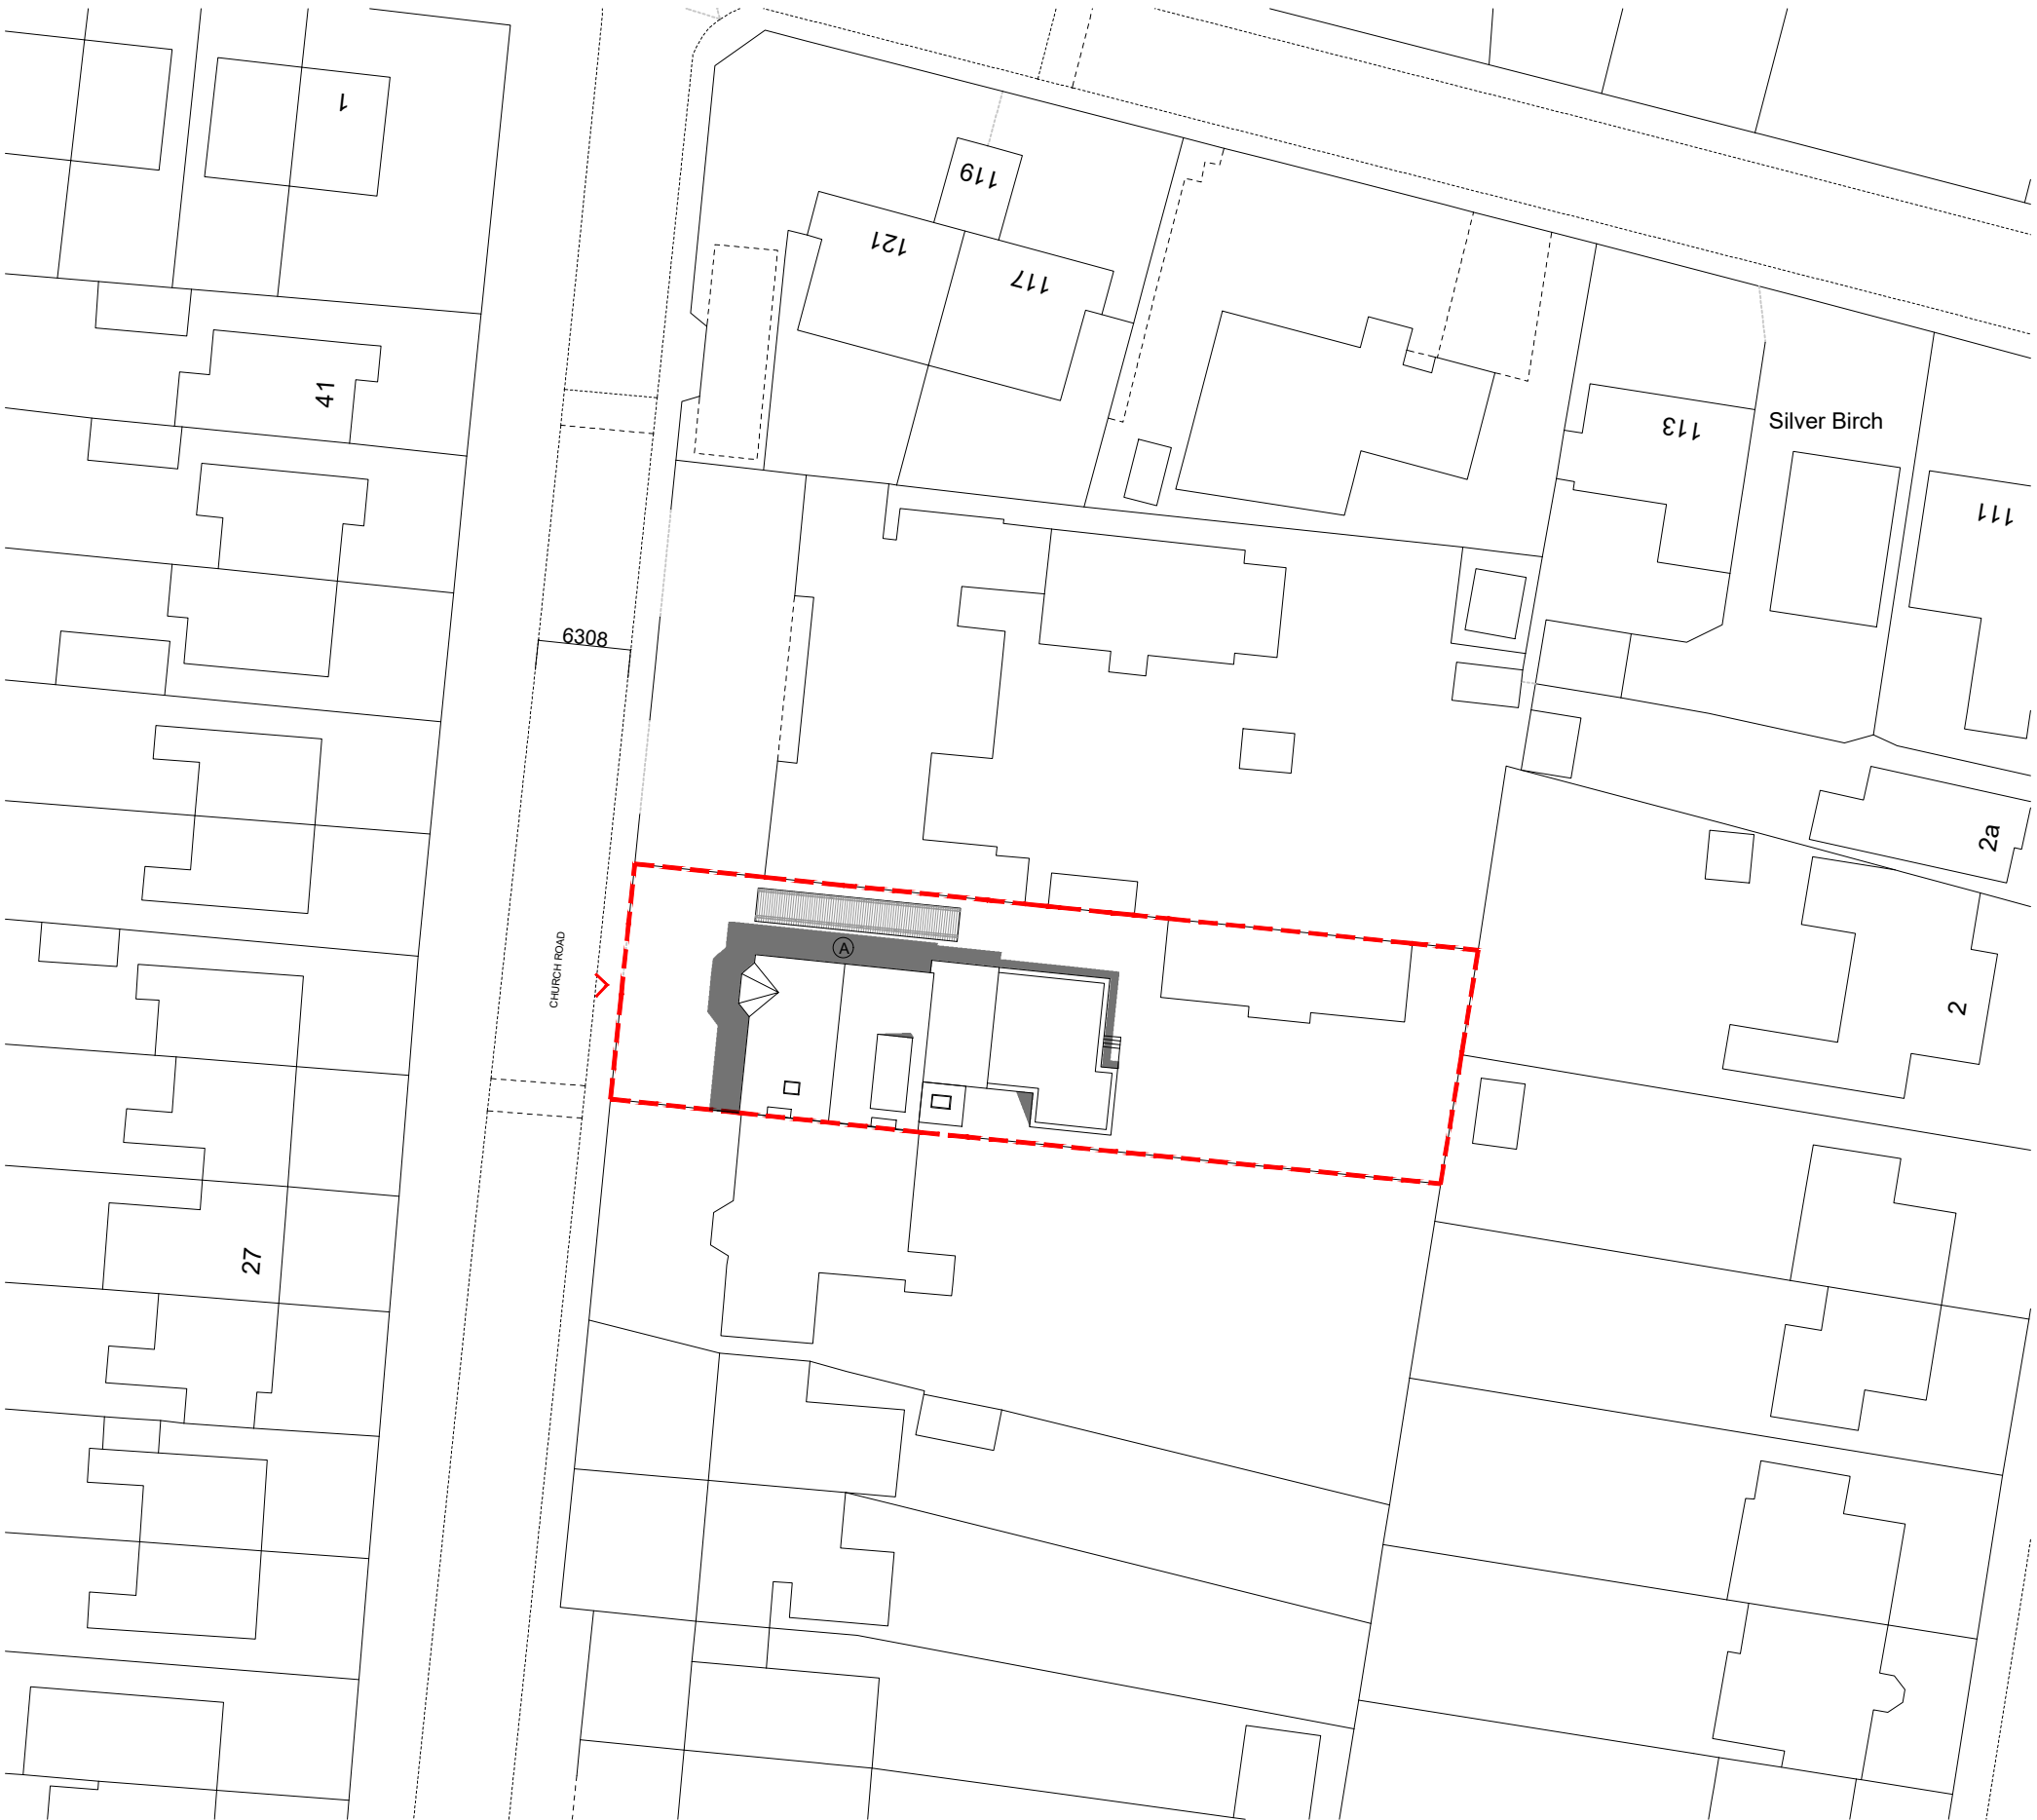

Proposed Site Plan
Scale 1:500

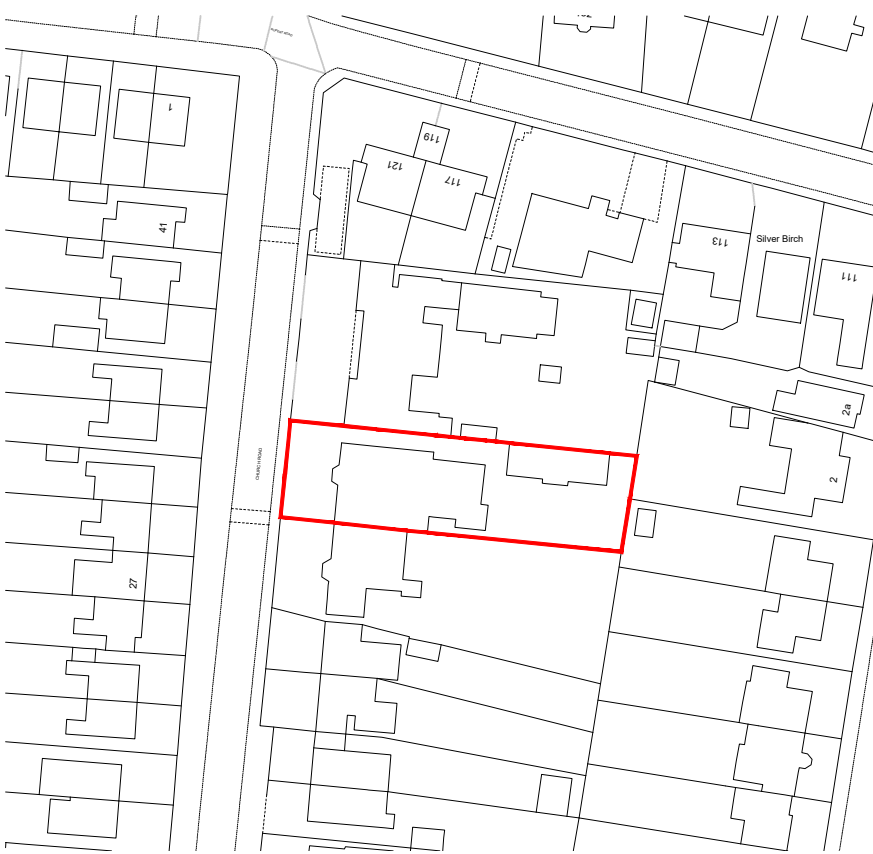

Location Plan
Scale 1:1250



Job Title:	S4 CHURCH ROAD		
Purpose:	PLANNING		
Client:	Sack Construction Ltd		
Date:	November 2021		
Drawing Title:	Site Plan/ Location Plan		
Drawn By:	VWJJ	Checked By:	INIT
Scale:	VARIES	Paper Size:	A1
Job Number:	21.059	Draw No:	001
		Rev:	