



Revisions / Notes:


- Red dashed line indicates careful demolition/ removal.
- Pink dashed line indicates structural engineer support.

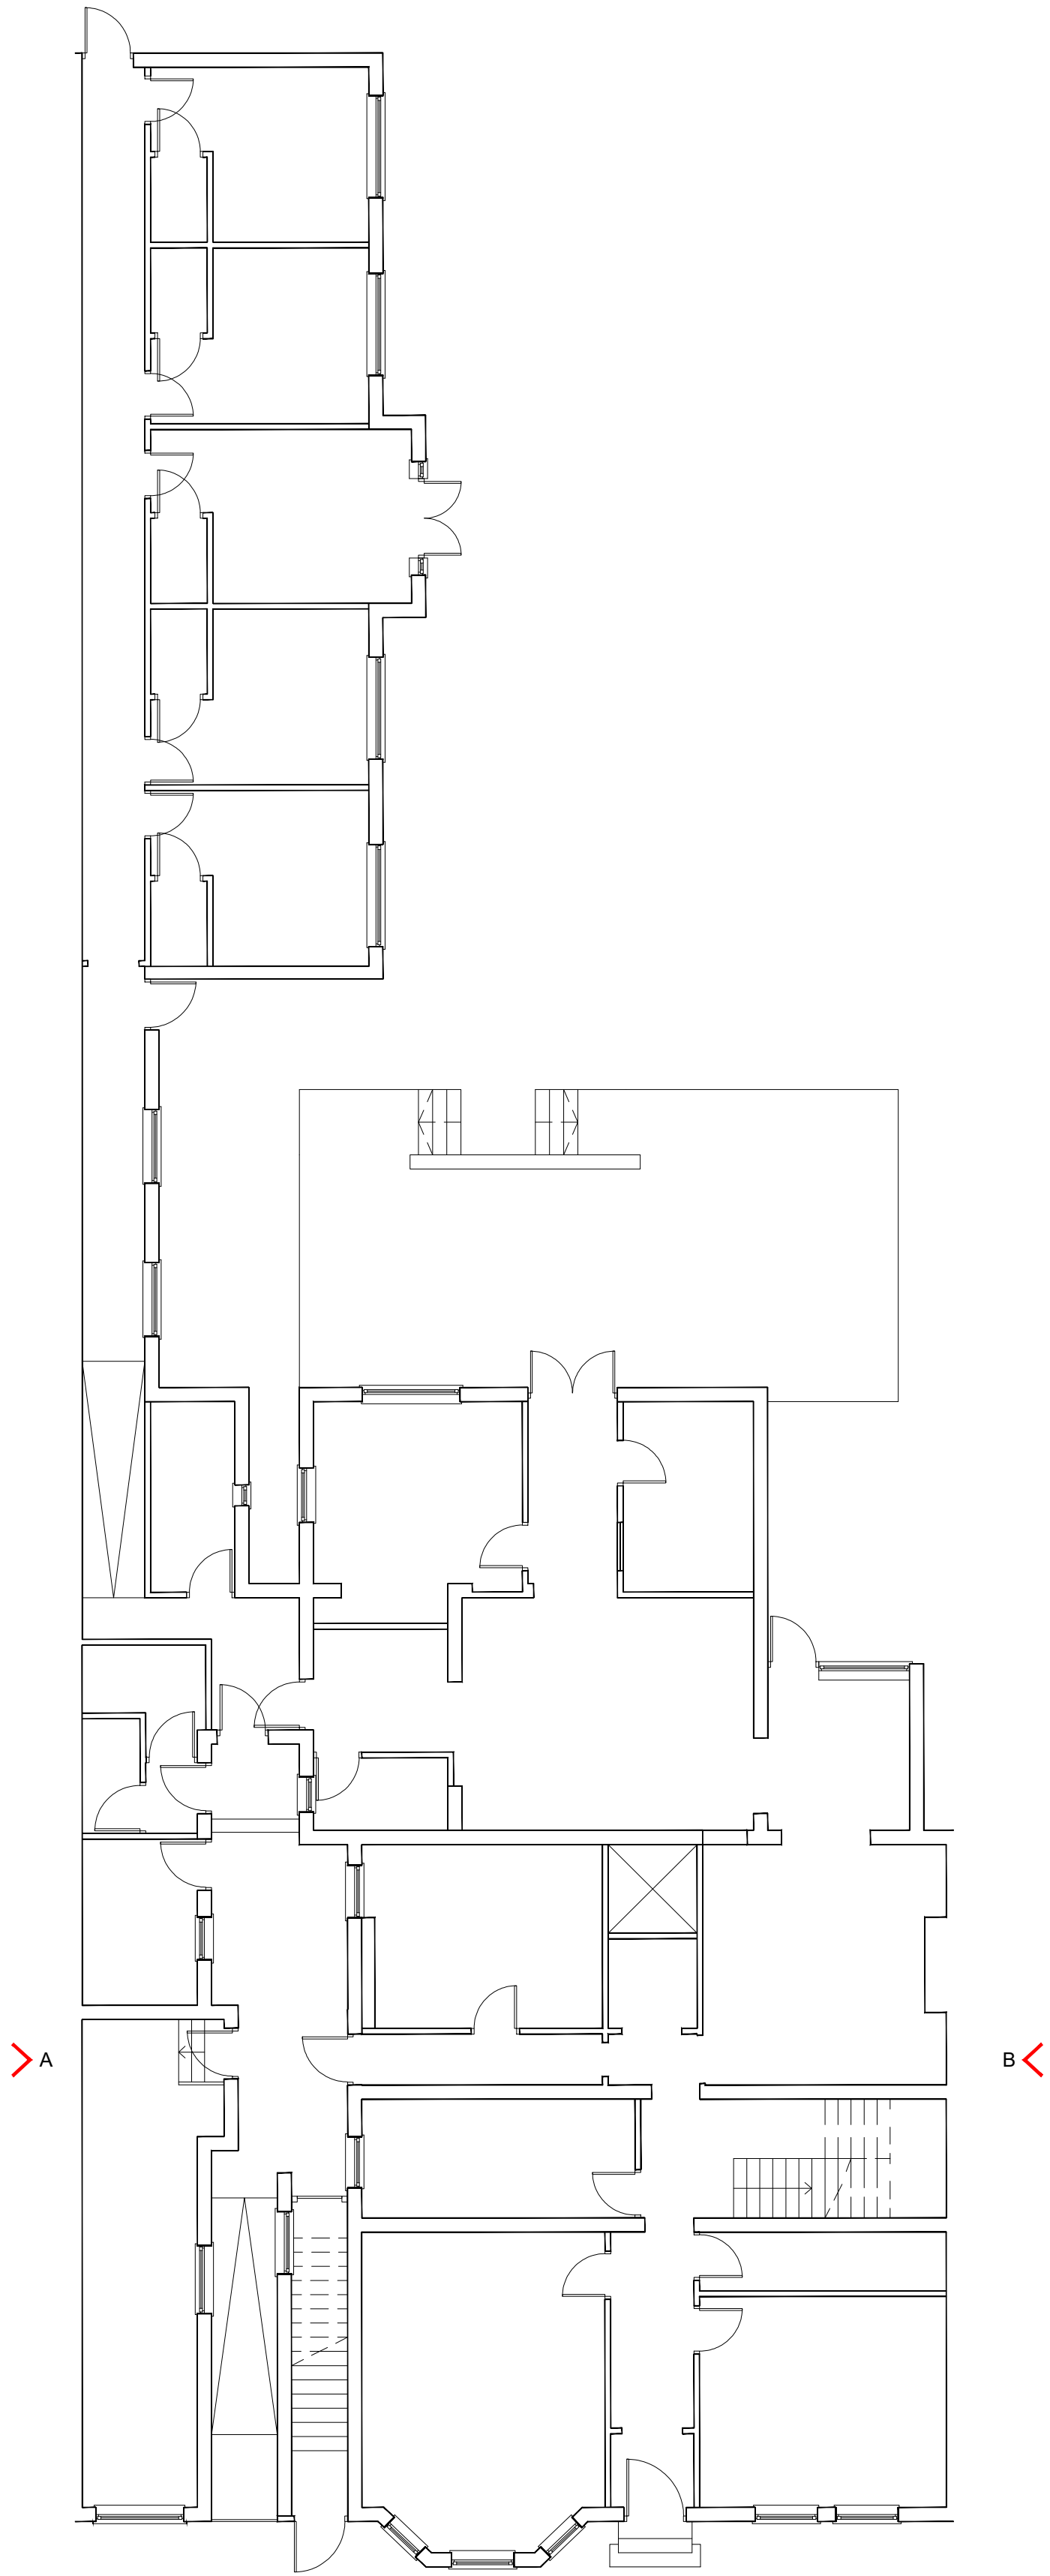


Existing Ground Floor Plan
Scale 1:100

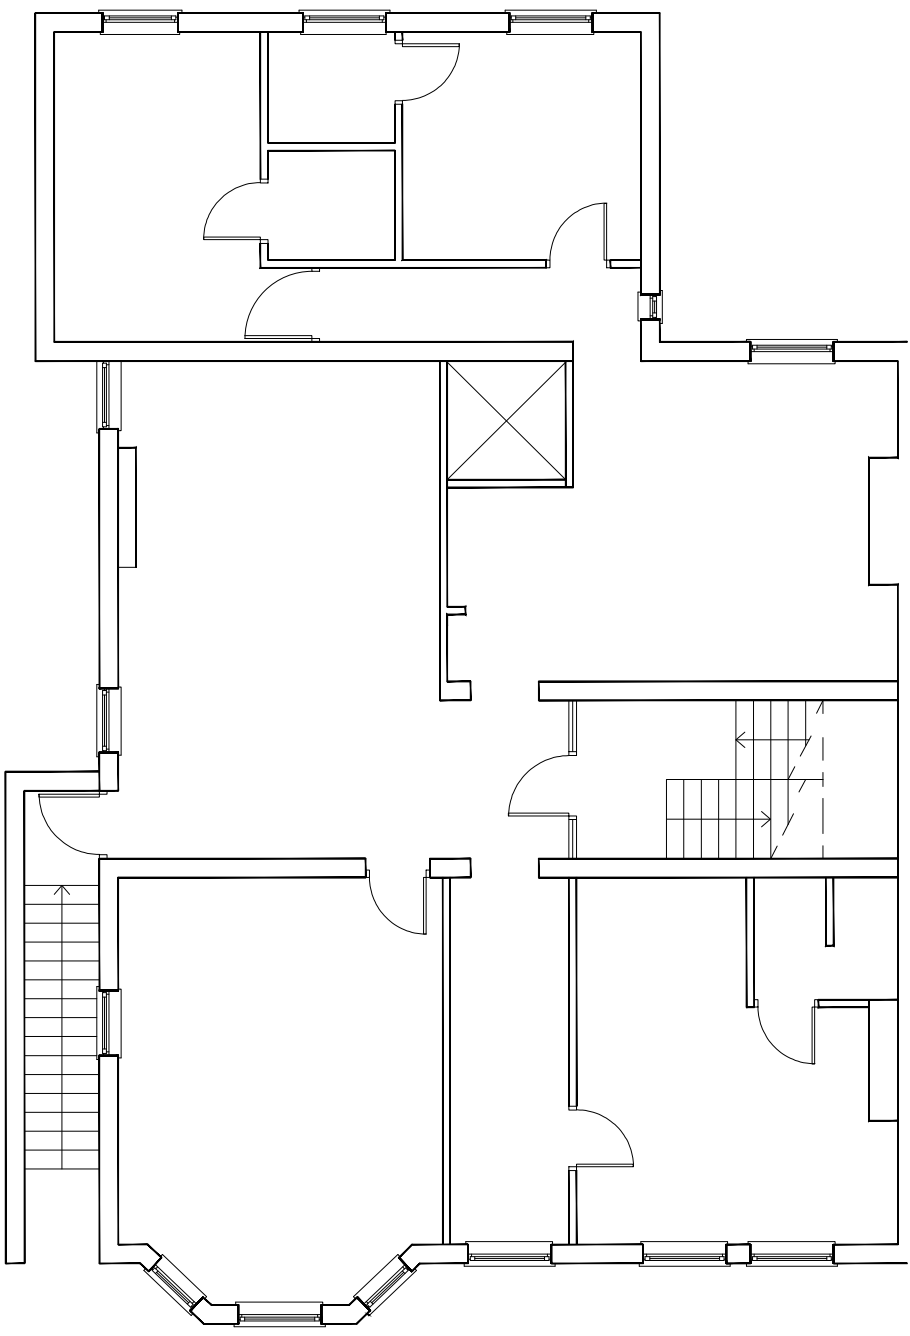

Existing First Floor Plan
Scale 1:100

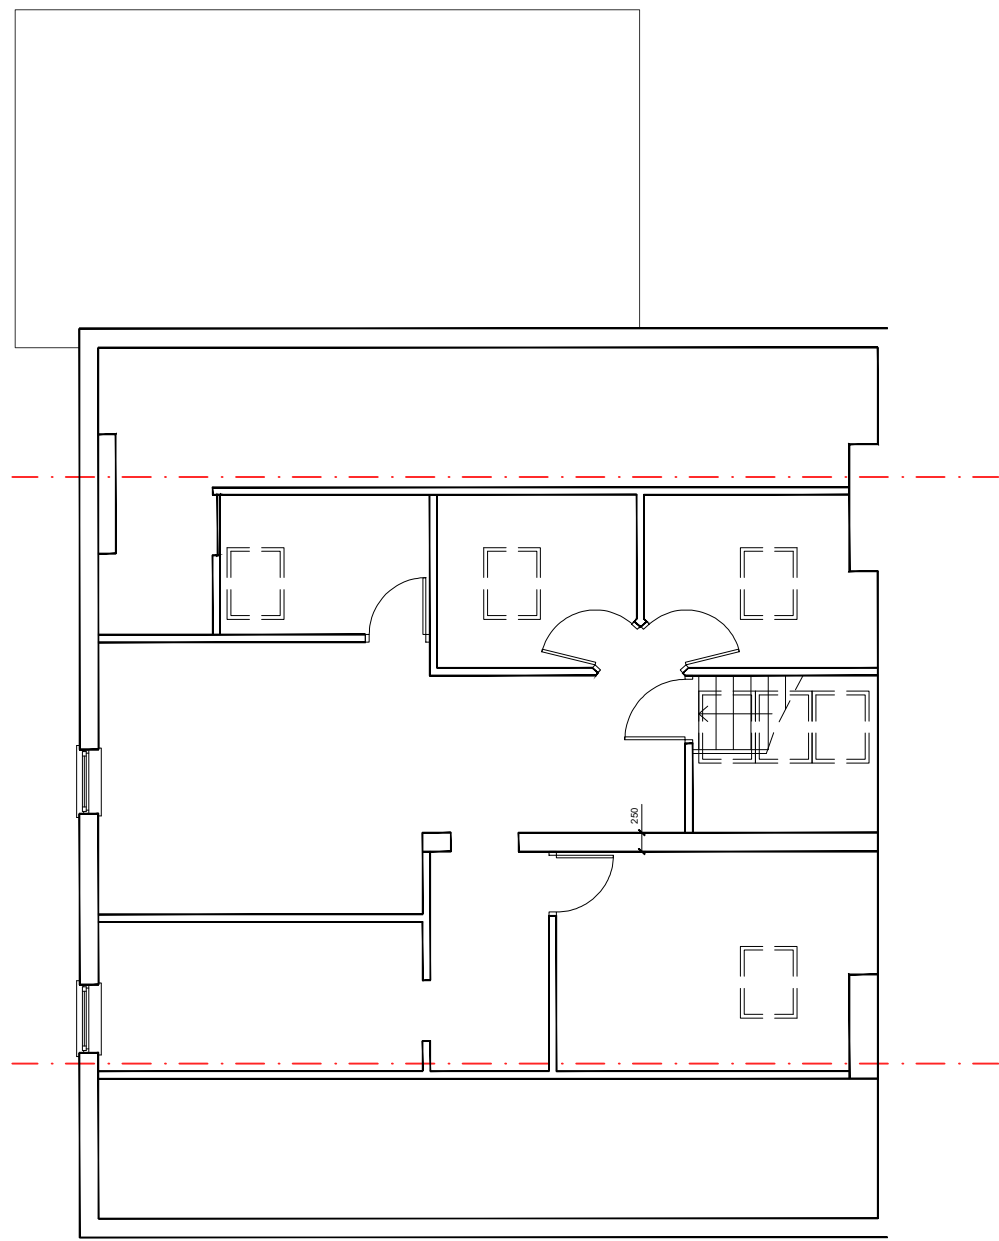

Existing Second Floor Plan
Scale 1:100

 

Job Title:	S4 CHURCH ROAD		
Purpose:	PLANNING		
Client:	Sock Construction Ltd		
Date:	November 2021		
Drawing Title:	Existing Floor Plans		
Drawn By:	VWJJ	Checked By:	INIT
Scale:	1:100	Paper Size:	A1
Job Number:	21.059	Draw No:	002
		Rev:	