


Revisions / Notes:

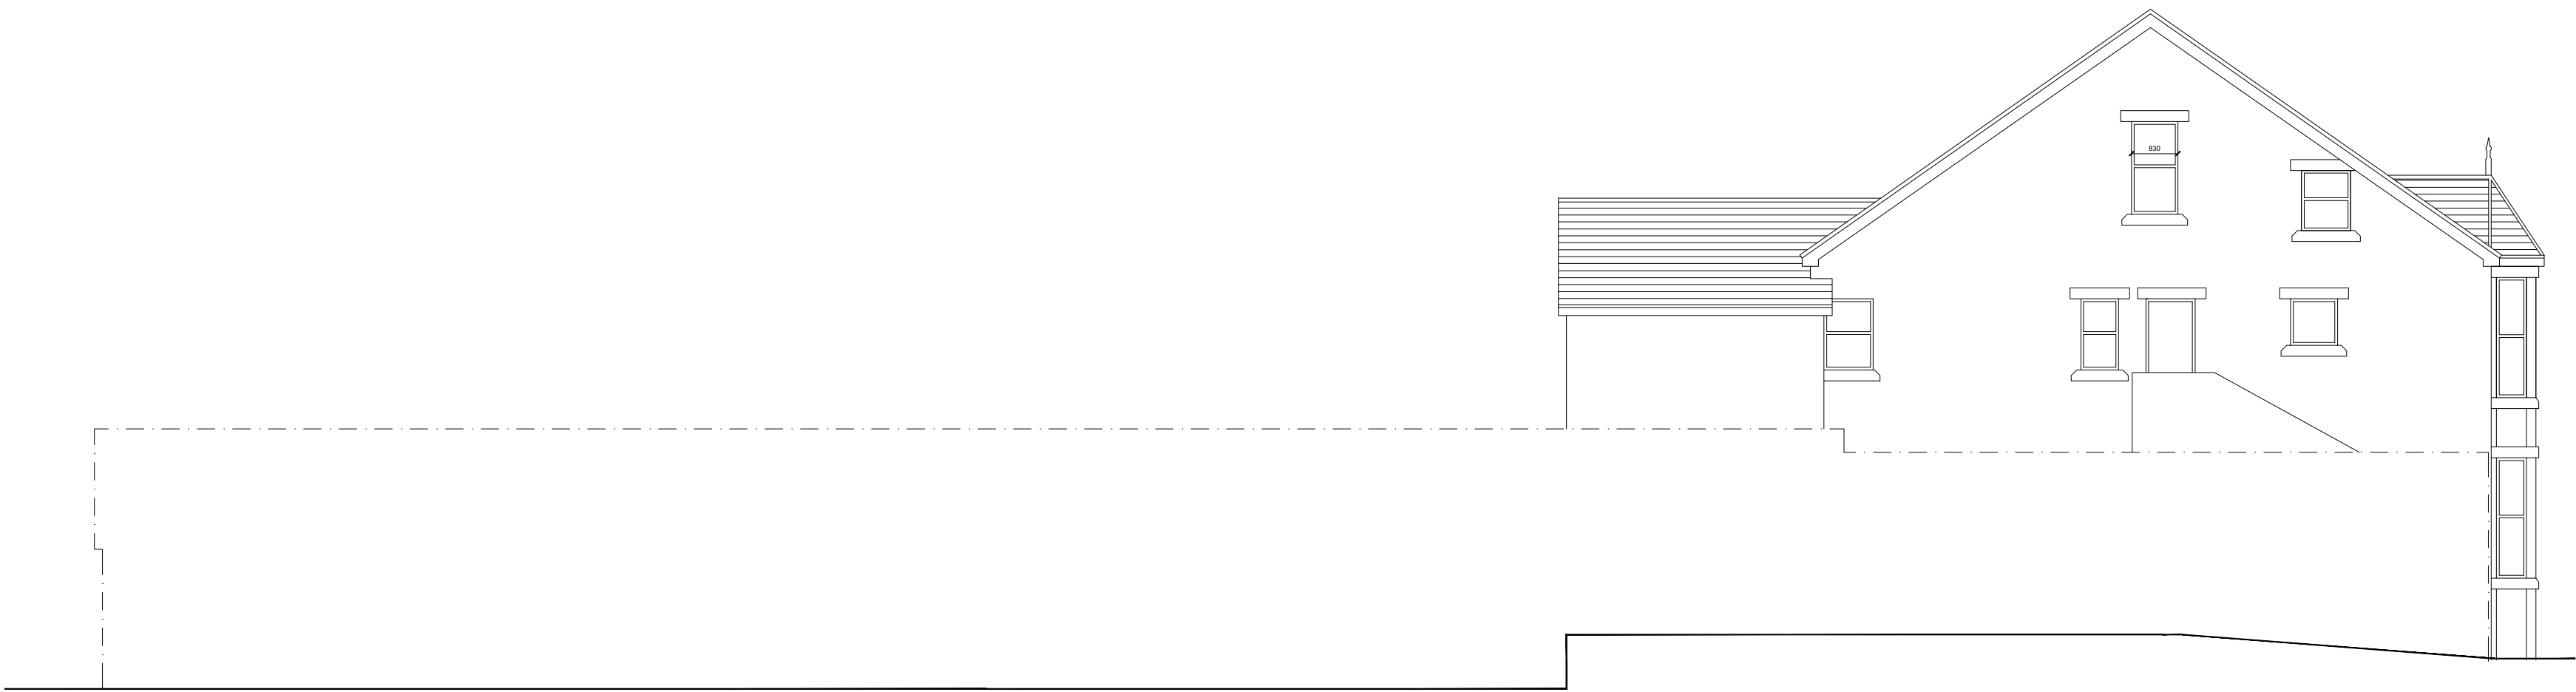


Existing Rear Elevation
Scale 1:100



Existing Elevation A
Scale 1:100



Existing Elevation B
Scale 1:100

 

Job Title:	S4 CHURCH ROAD		
Purpose:	PLANNING		
Client:	Sock Construction Ltd		
Date:	November 2021		
Drawing Title:	Existing Elevations		
Drawn By:	VWJJ	Checked By:	INIT
Scale:	1:100	Paper Size:	A1
Job Number:	21.059	Draw No:	004
		Rev:	