


Revisions / Notes:

 Red dashed line indicates careful demolition/ removal.


- 1 Marley eternit cladding, colour to be grey, all to approval of LAPO.
- 2 White UPVC double glazed windows to match existing, all to approval of LAPO.
- 3 Single Ply membrane roof, colour to be grey, all to approval of LAPO.
- 4 Composite apartment entrance door, colour to be white, spec tbc. all to approval of LAPO.
- 5 Brick parapet roof, flat roof spec to be single ply membrane. all to approval of LAPO.
- 6 Composite main entrance door, colour tbc, spec tbc. all to approval of LAPO.
- 7 UPVC hoper head/ down pipe, spec tbc. colour to be black, all to approval of LAPO.




Proposed Rear Elevation
Scale 1:100

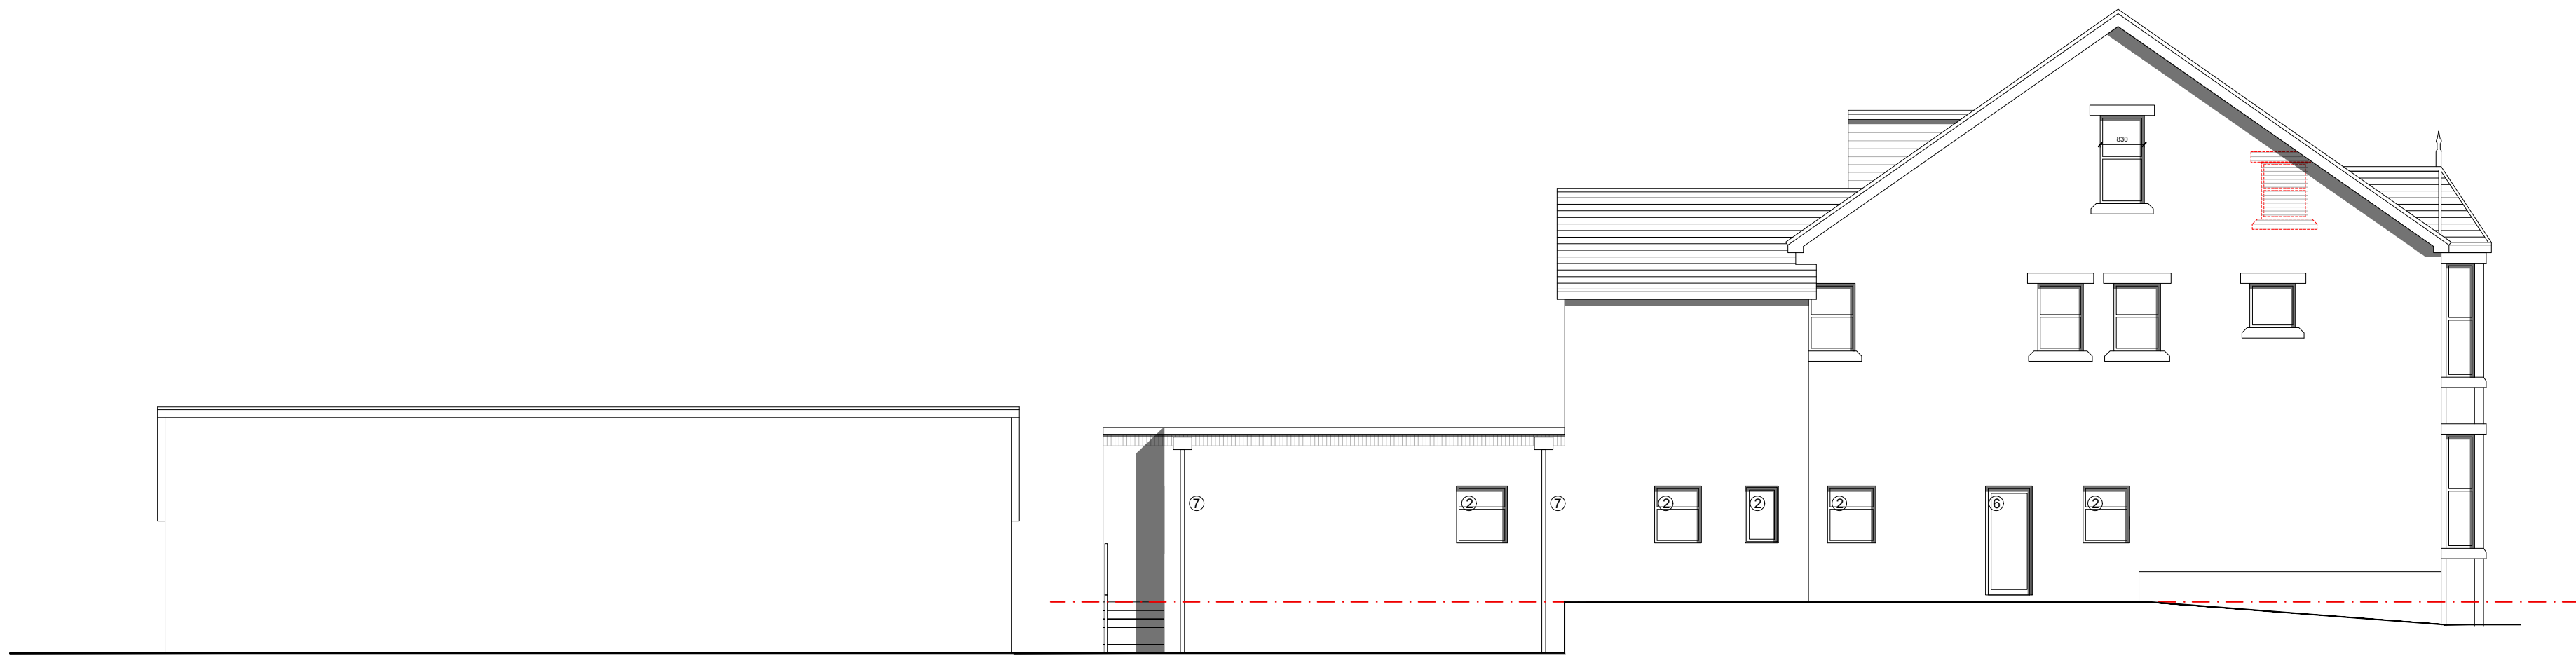

Existing Elevation A
Scale 1:100

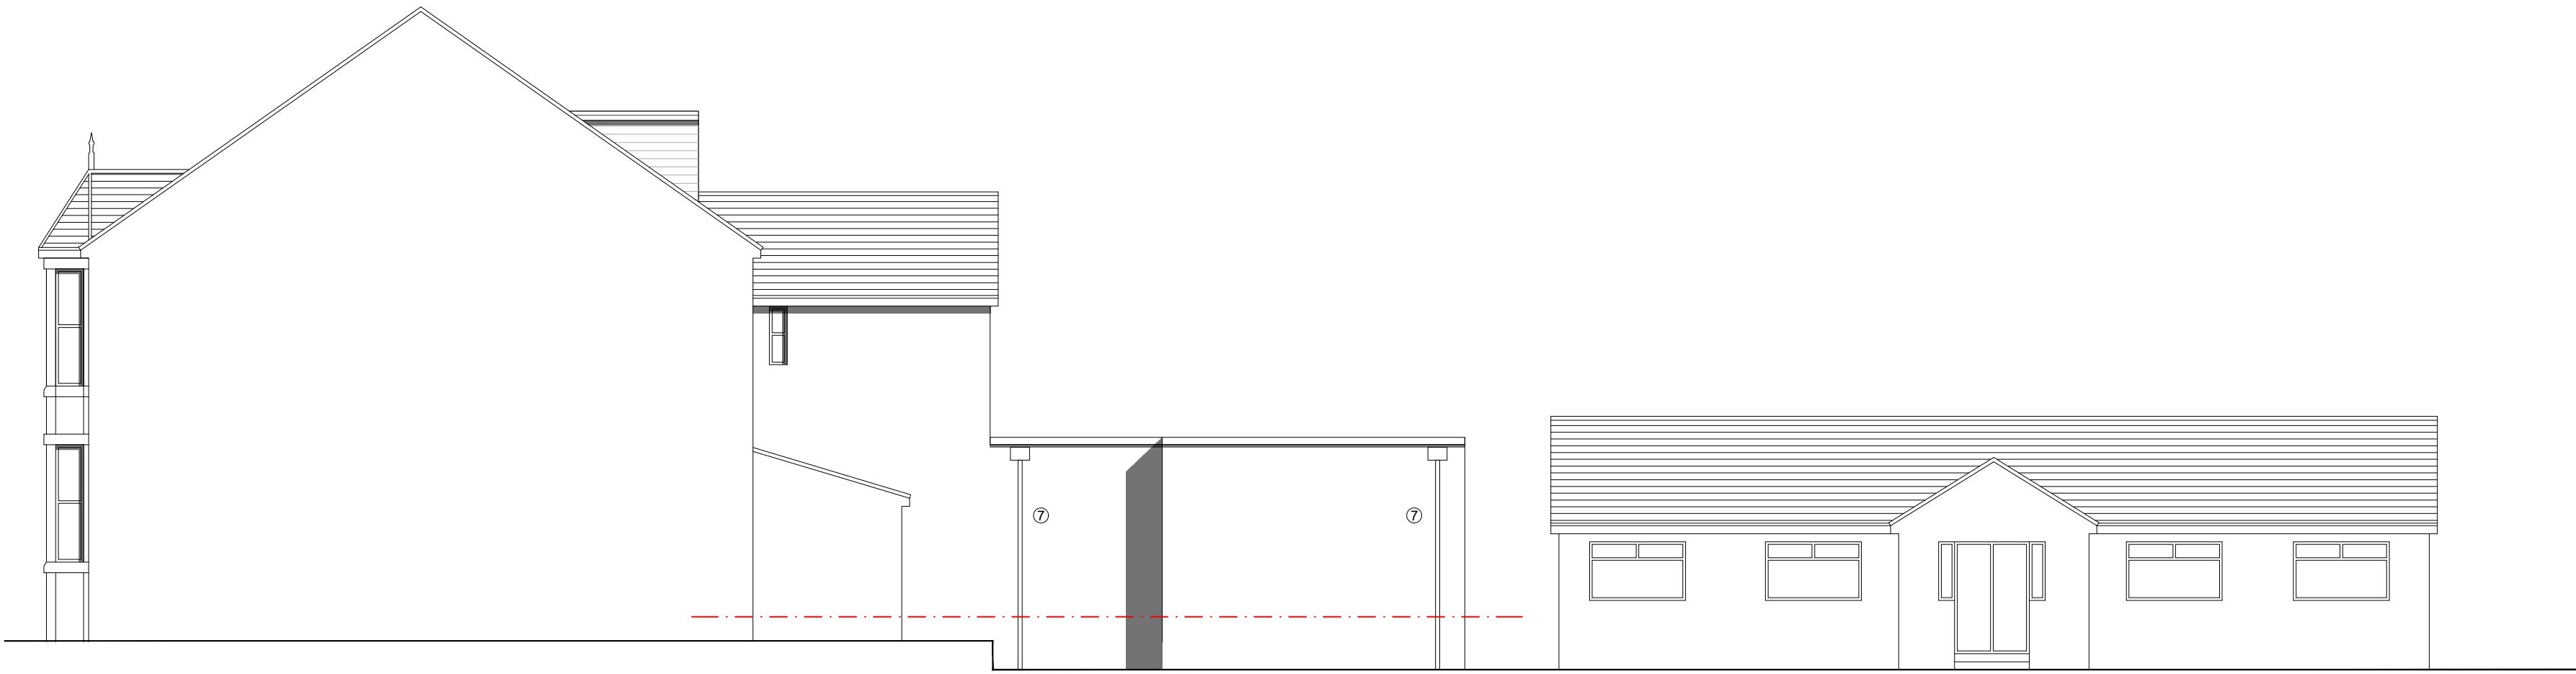

Existing Elevation B
Scale 1:100

 

Job Title:	S4 CHURCH ROAD		
Purpose:	PLANNING		
Client:	Sock Construction Ltd		
Date:	November 2021		
Drawing Title:	Proposed Elevations		
Drawn By:	VWJJ	Checked By:	INIT
Scale:	1:100	Paper Size:	A1
Job Number:	21.059	Draw No:	005
		Rev:	