



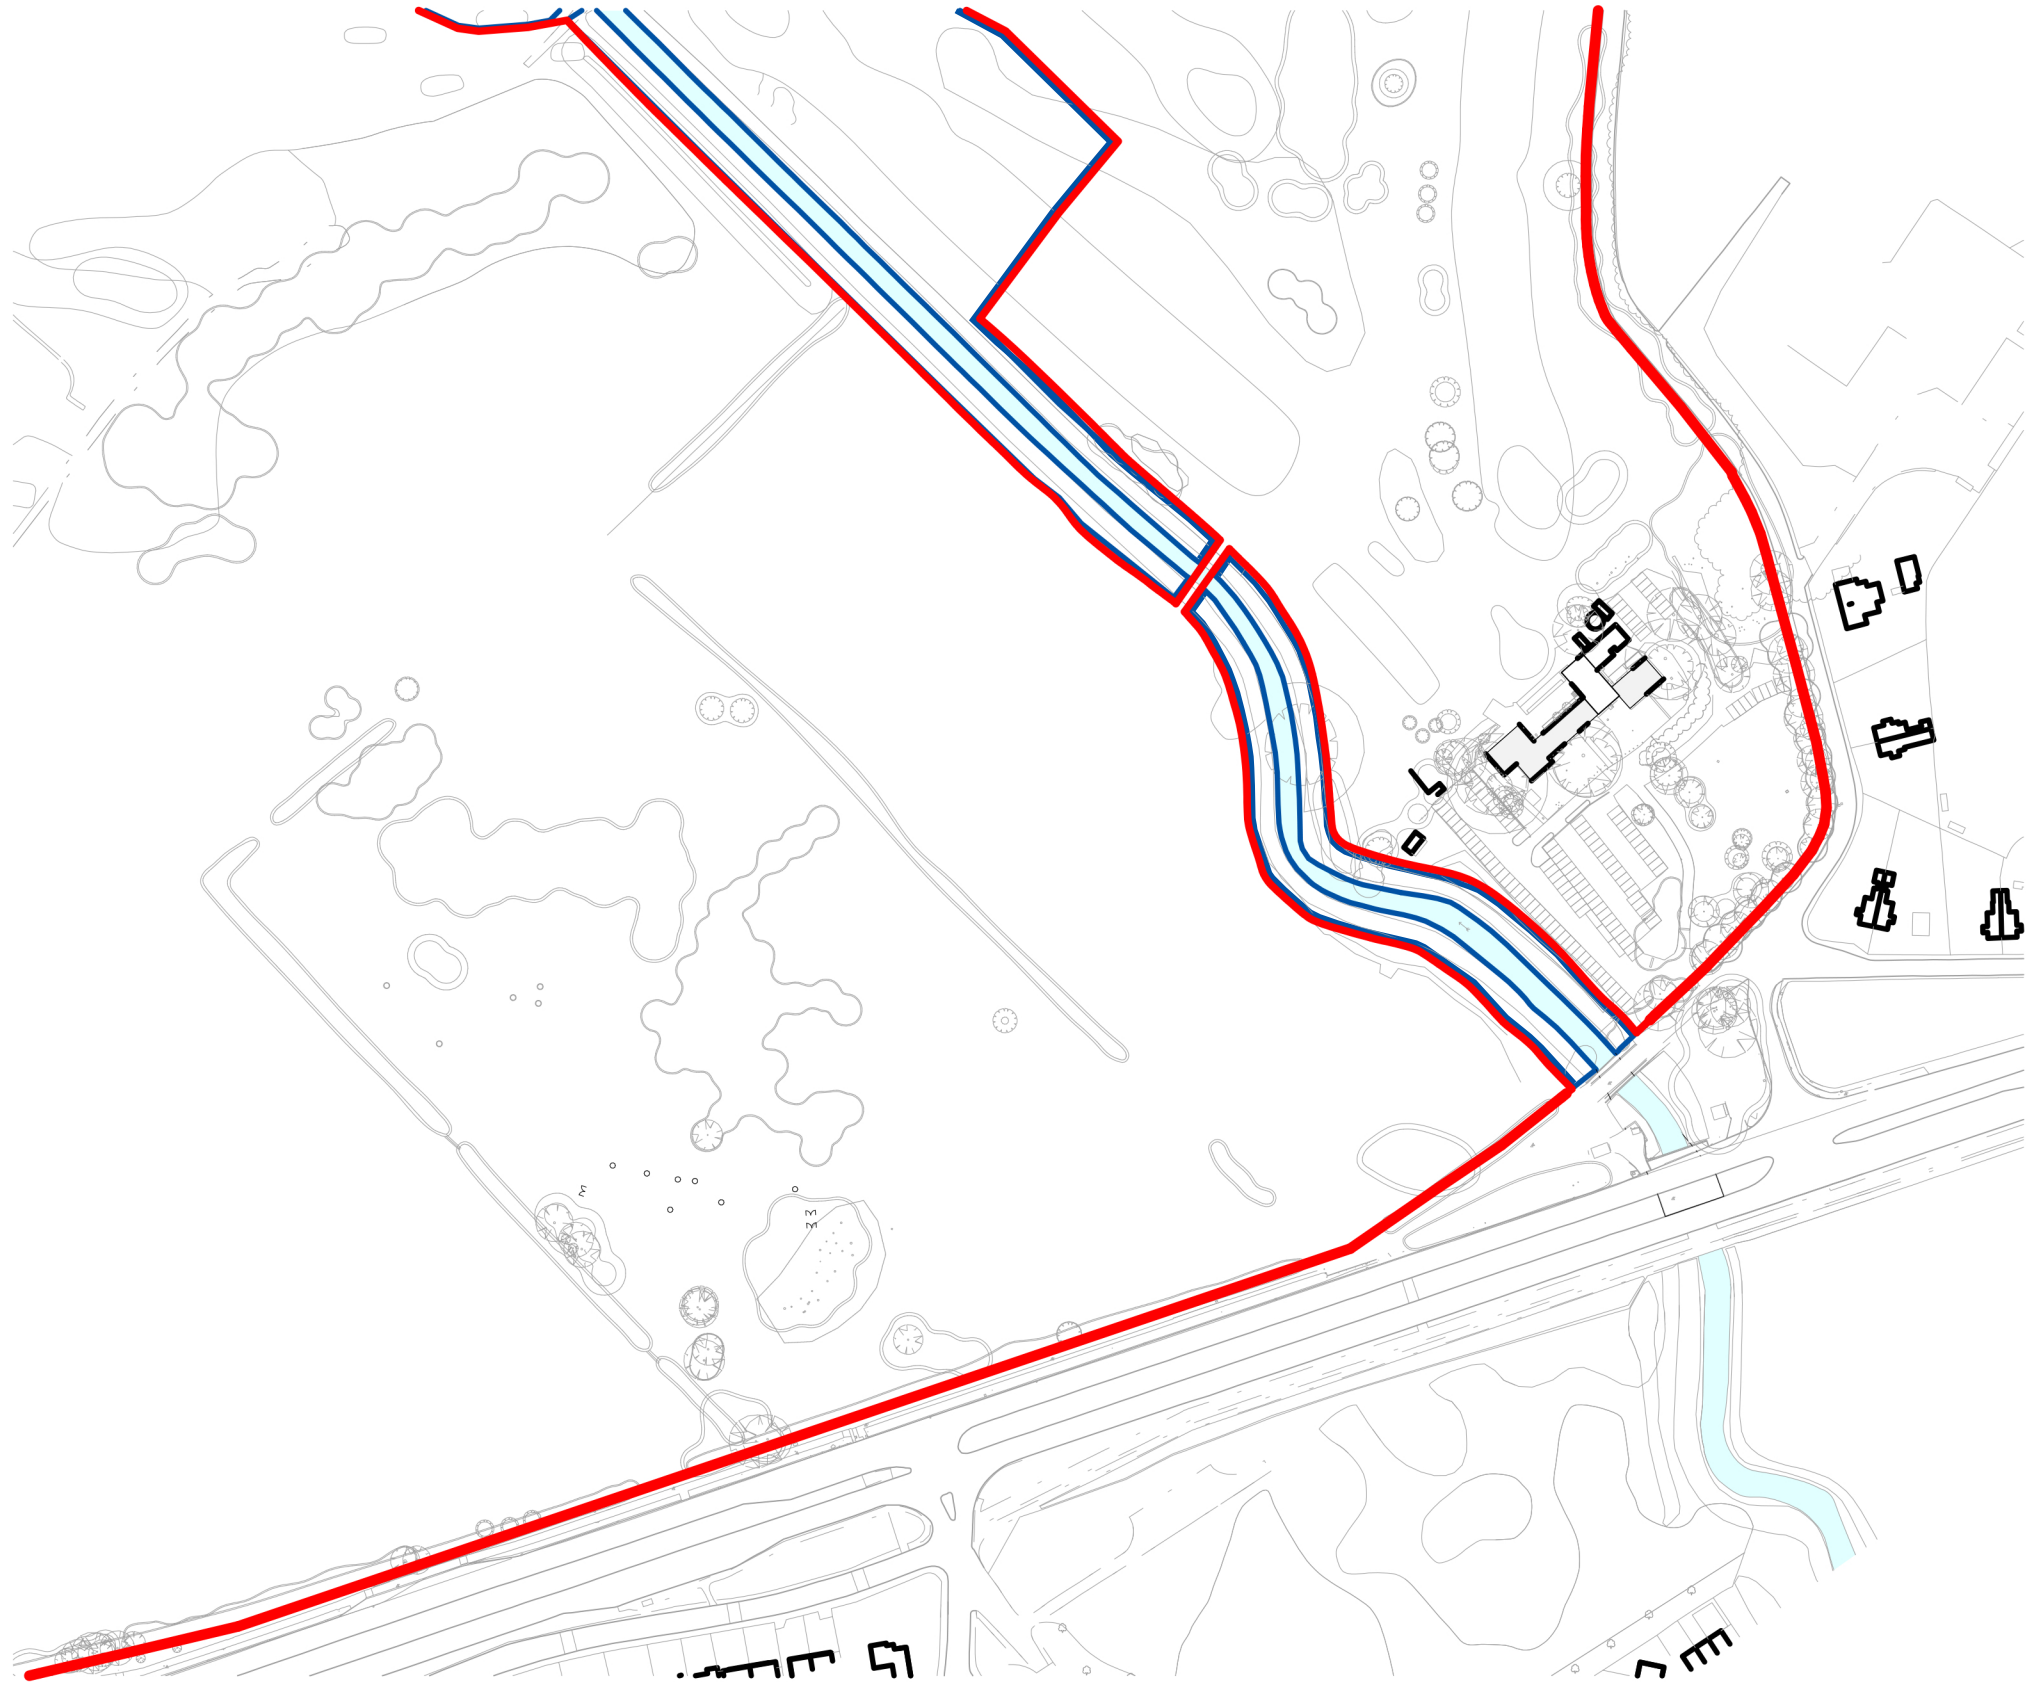

All dimensions to be checked on site.
Figured dimensions to be read in preference to scaled.
BCA accepts no responsibility for any unauthorised amendments to the drawing and does not permit unauthorised copying of the drawing.

This drawing is copyright and remains the property of BCA unless otherwise agreed.

 

VISUAL SCALE 1:2500 @ A1

Date	Rev.	Description	Issued
23/03/23	P1	Final Comment for Planning	OB
14/11/23	P2	Amended red line boundary	OB

Site Plan Existing
1 : 2500



Brock Carmichael
19 Old Hall Street
Liverpool, L3 9LQ
brockcarmichael.co.uk
+44 (0) 151 242 6222

Client
Green Circle Leisure
BCA Project Ref
22.017
Drawing Title
Site Plan Existing
Drawing Reference
22017 - BCA - ZZ - ZZ - DR - A - 02001

Project Title
Kirkby Valley Golf Course
Date
14/11/23
Scale@A3
1 : 2500

Drawn By
OB
Checked By
JC
Date
14/11/23
Scale@A3
1 : 2500

Status
S1
Revision
P2
Scale@A3
1 : 2500