


NOTE: ELEVATIONS FLATTENED FOR EASE OF VIEW

NOTES:




PROPOSED FRONT  
(SOUTH EAST) ELEVATION

PROPOSED FRONT  
(SOUTH EAST) ELEVATION

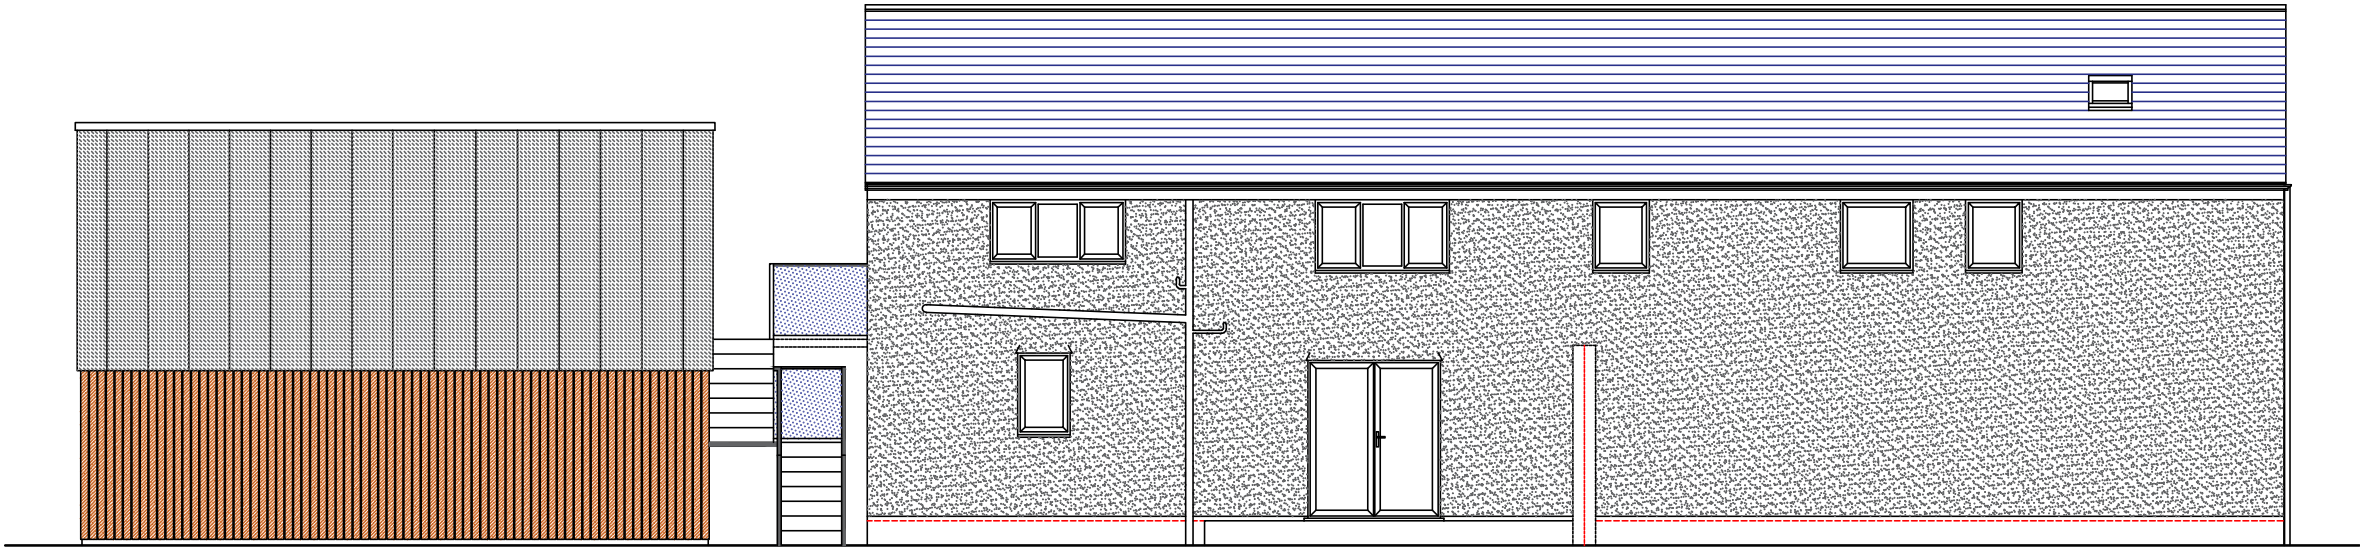

PROPOSED REAR  
(NORTH WEST) ELEVATION

PROPOSED REAR  
(NORTH WEST) ELEVATION

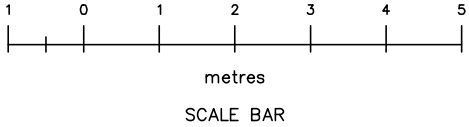

CLIENT:  
CAROLINE HICKS & BEN THOMPSON  
The Coach House, Gerrard's Lane, Liverpool, L26 5QA

PROJECT:  
PROPOSED OUTBUILDING  
The Coach House, Gerrard's Lane, Liverpool, L26 5QA

TITLE:  
PROPOSED  
Front & Rear Elevations

SCALE: 1:100 @ A3 | 1:50 @ A1

DRAWN: CJC

DATE: November 2023

CHECKED: -

DRAWING No.: 022-001-GLL-CH 011

REV C

© Lynwoods Building Consultancy

Web: [www.lynwoods.com](http://www.lynwoods.com)  
Email: [info@lynwoods.com](mailto:info@lynwoods.com)  
Tel: +44(0)7913 238 176

