





EXISTING FRONT ELEVATION
1:50

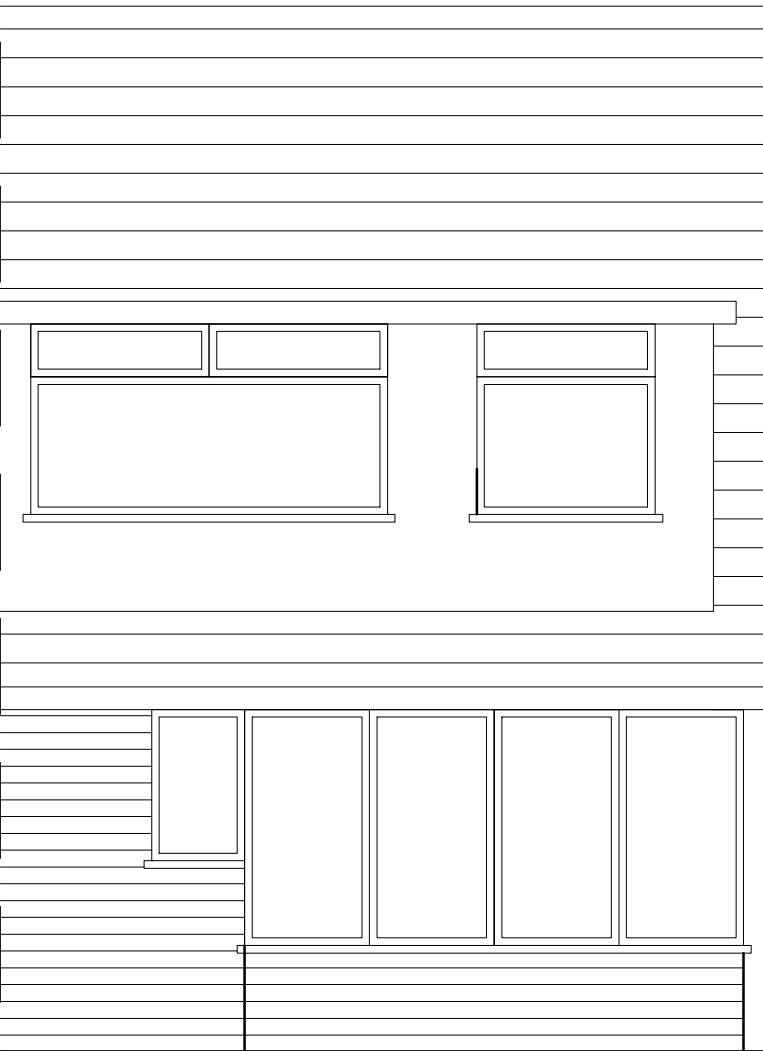


EXISTING REAR ELEVATION
1:50




EXISTING SIDE ELEVATION
1:50

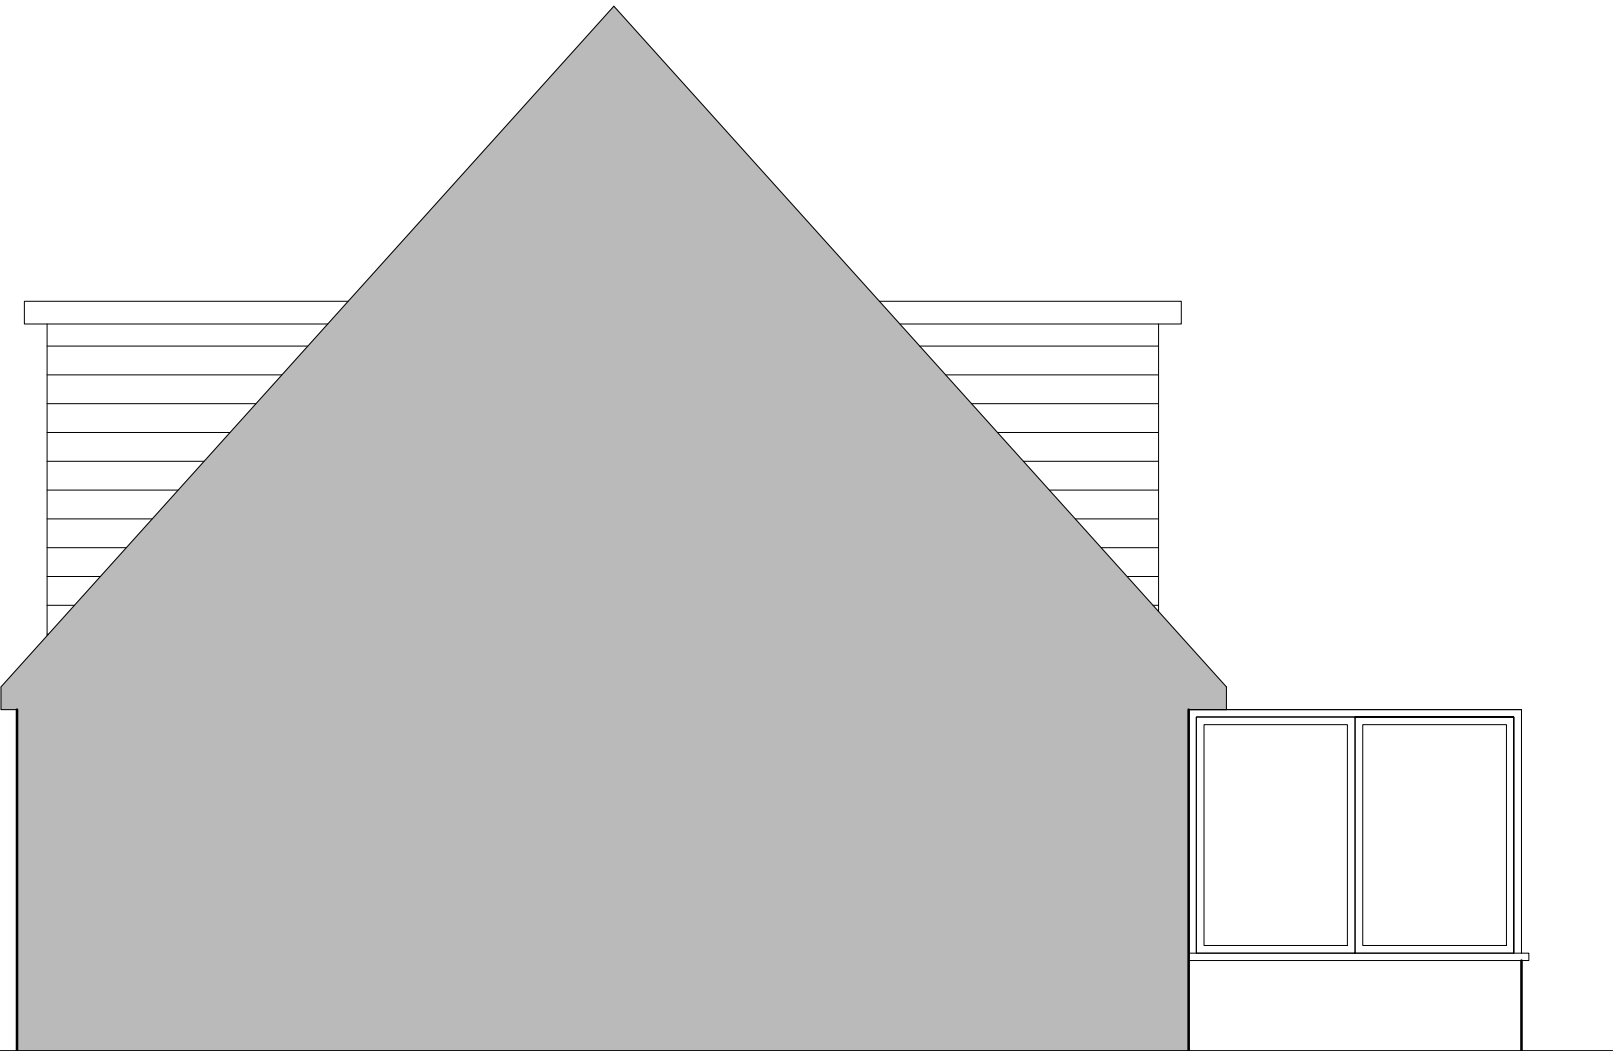



EXISTING SIDE ELEVATION
1:50

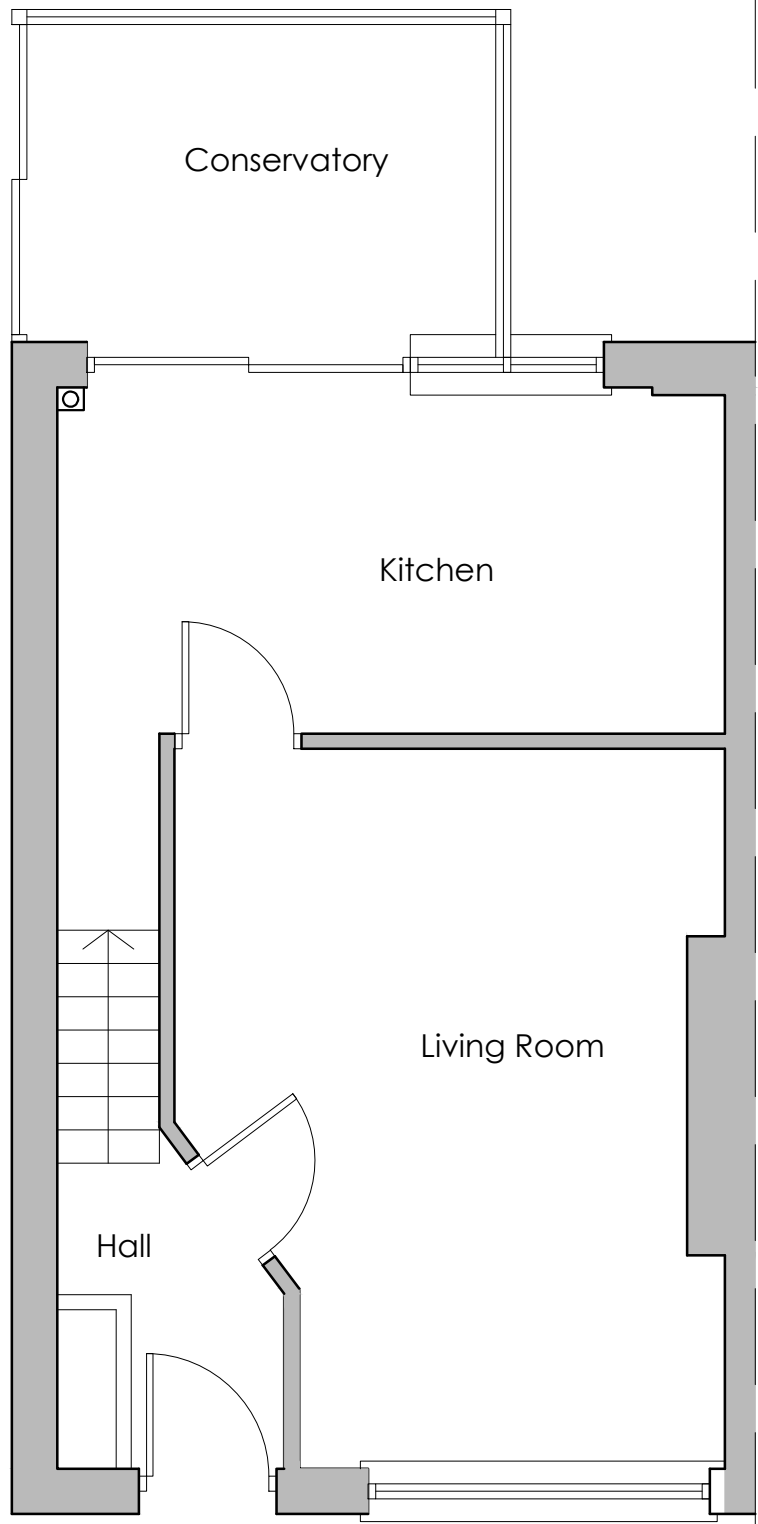

EXISTING GROUND FLOOR
1:50

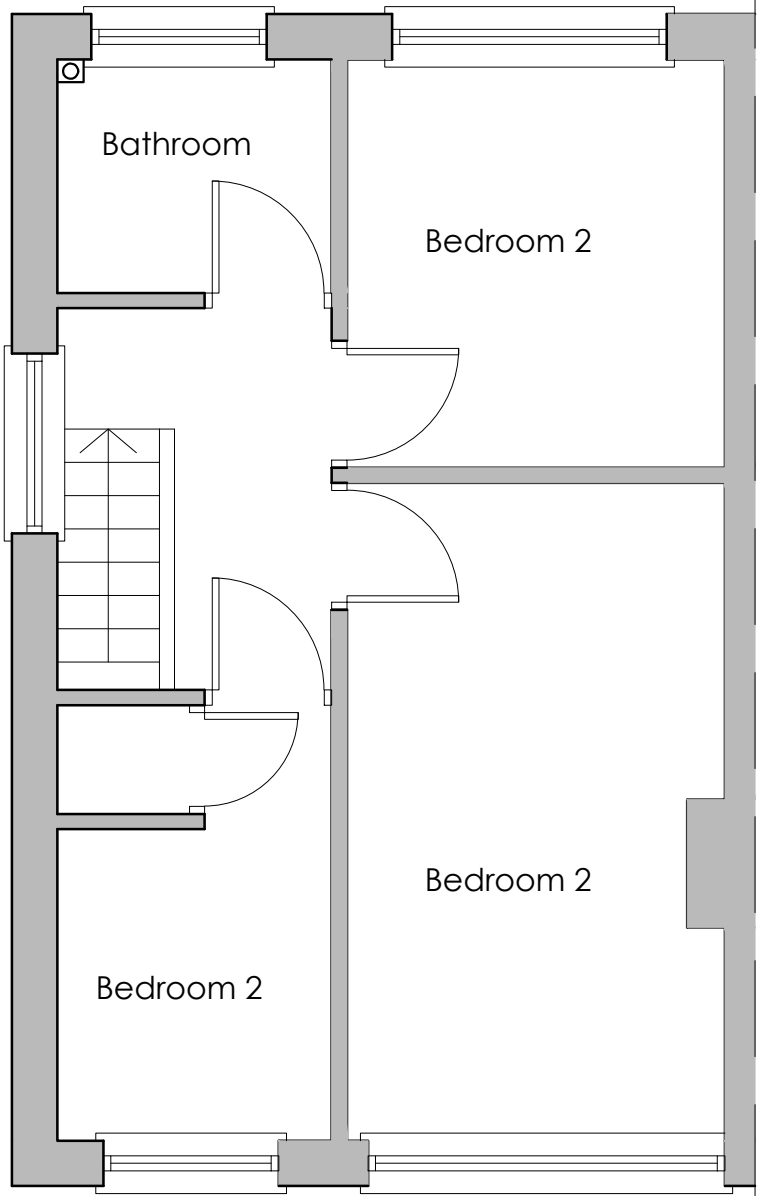

EXISTING FIRST FLOOR
1:50

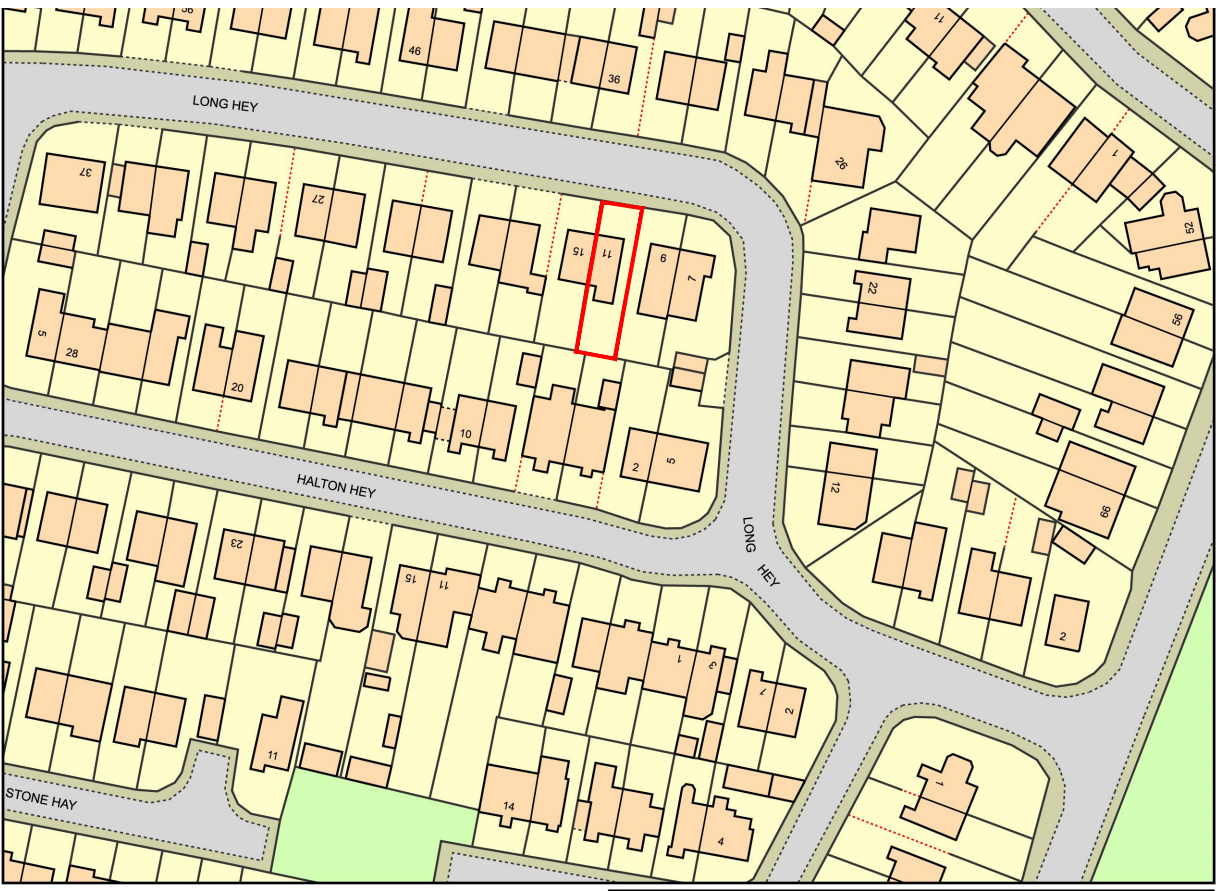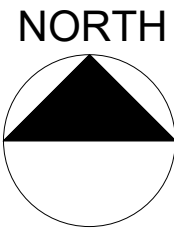

LOCATION PLAN
1:1250



Client	Nicola Norris				
Job title	11 Long Hey, Whiston				
	Liverpool, L35 3JN				
Drawing title	EXISTING PLANS AND ELEVATIONS				
	PLANNING				
Scale		Drawn	Checked	Date	
As shown @A1		ST		July 2022	
Job number		Drawing number	Rev		
HE01		01	A		