


Windy Arbor Road, Whiston

House Type Pack


BLOOR HOMES[®]

 


Scale 1:100
Issue 4.9



301
FRONT ELEVATION

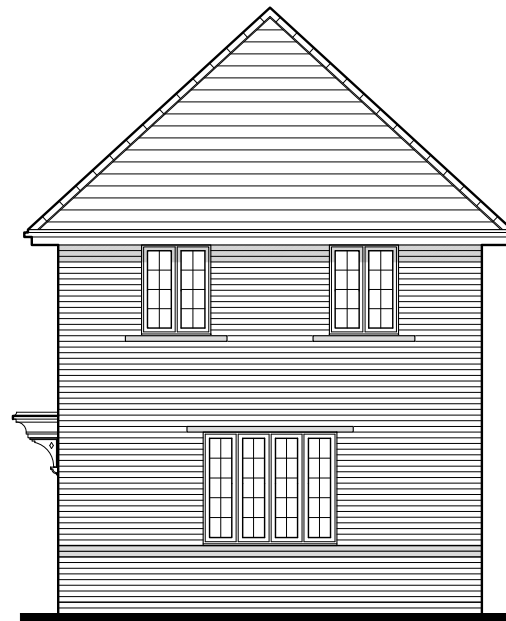


301
SIDE ELEVATION

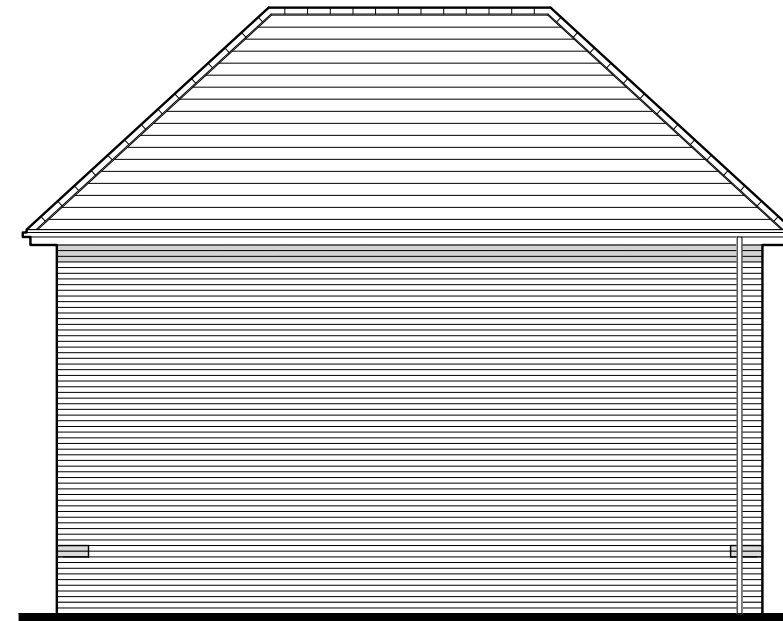


301
REAR ELEVATION



301
SIDE ELEVATION

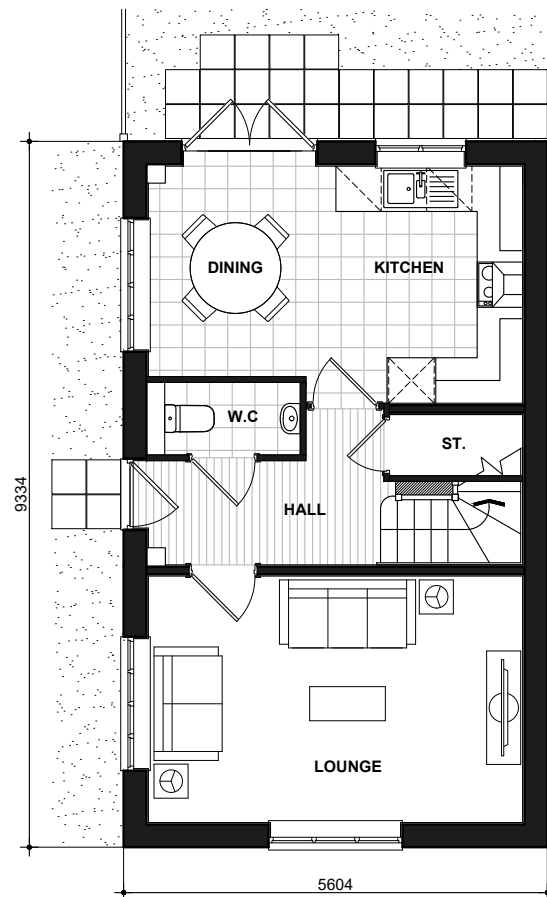

301
GROUND FLOOR PLAN

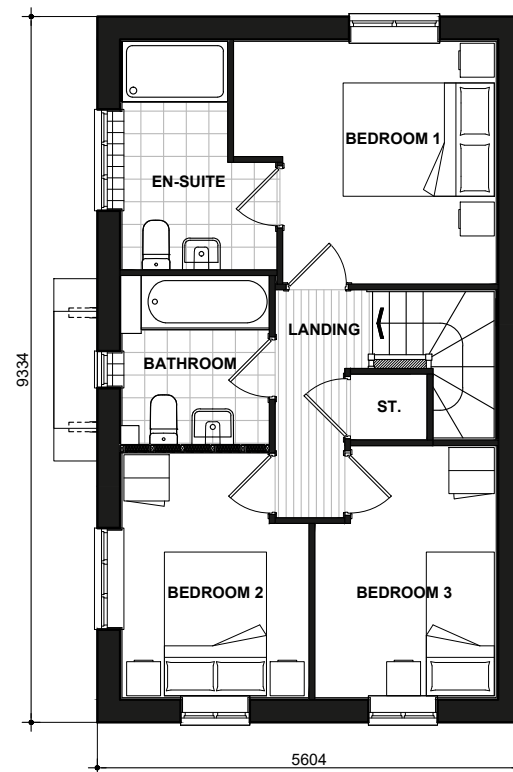

301
FIRST FLOOR PLAN

Lawrence
BRICK
301.PL-01


DATE: JAN 2021
SCALE: 1:100 @ A3

REV:

DRAWN: MJE
CHECKED: GPM

87.30m²
940ft²


BLOOR HOMES

 


Scale 1:100
Issue 4.9




301
FRONT ELEVATION

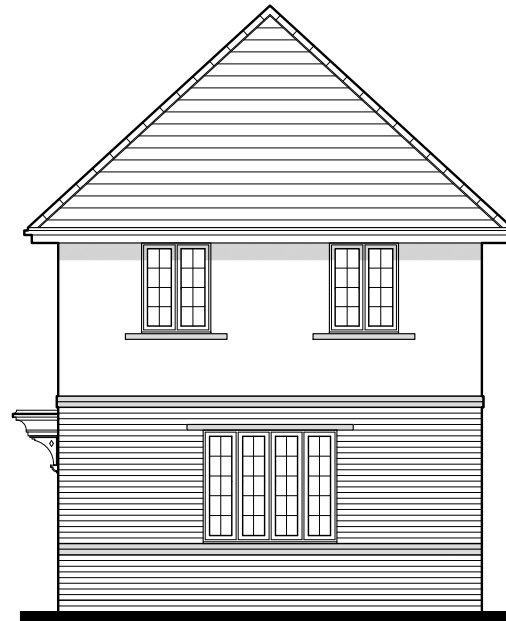


301
SIDE ELEVATION

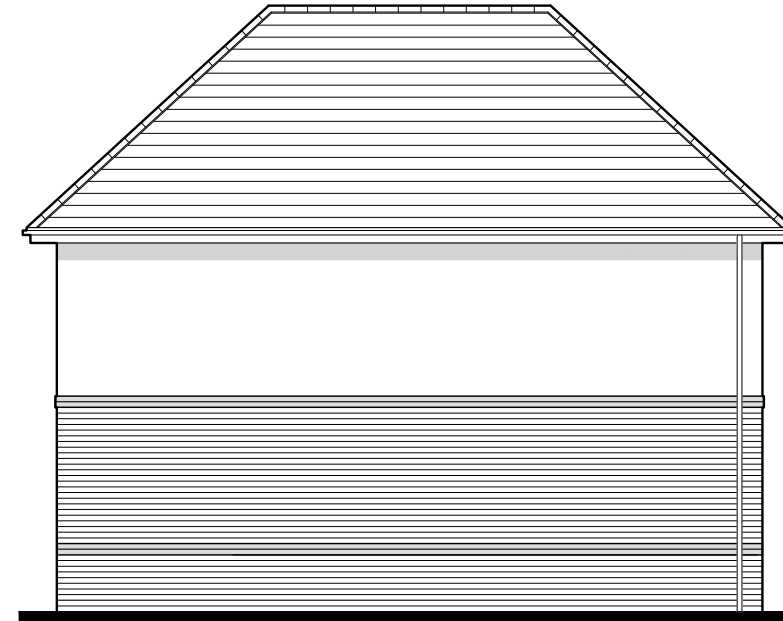


301
REAR ELEVATION

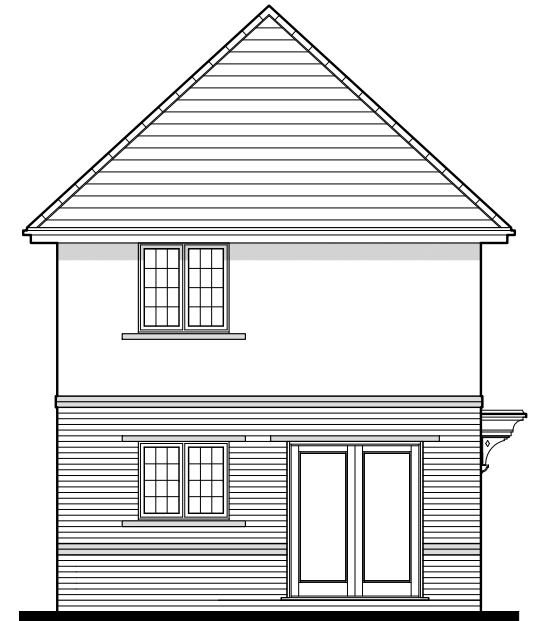

301
SIDE ELEVATION

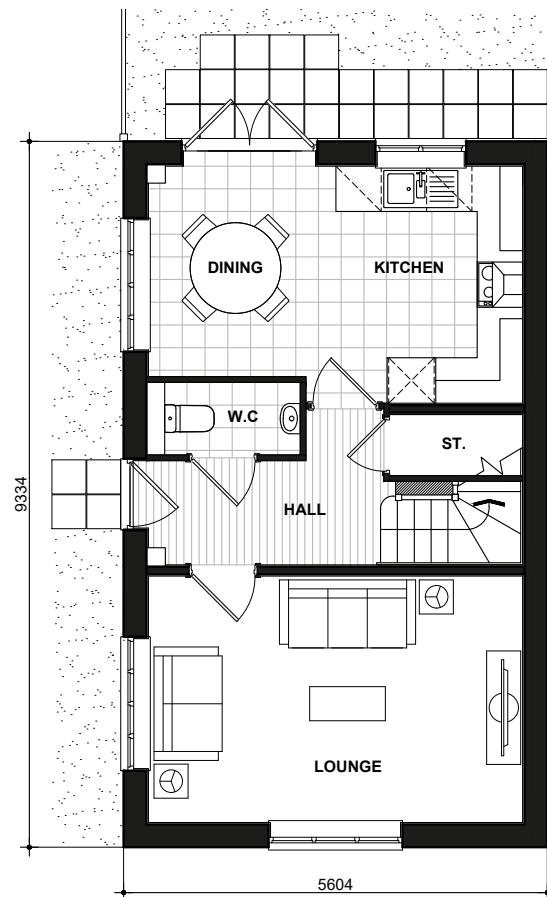

301
GROUND FLOOR PLAN

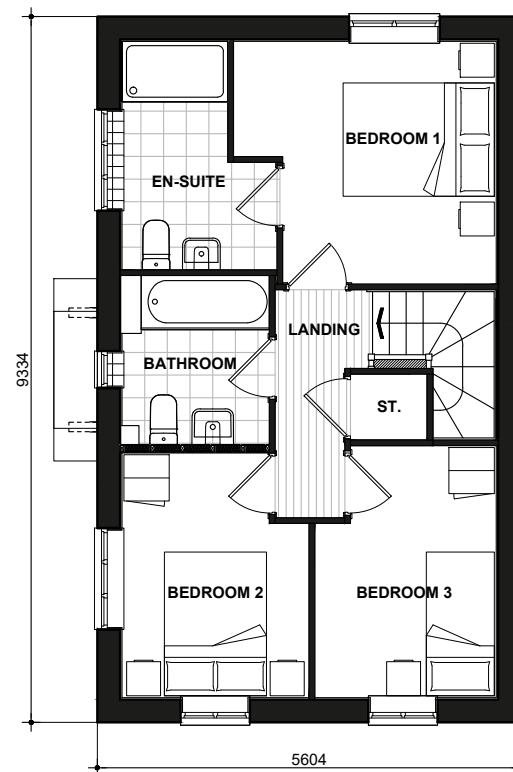

301
FIRST FLOOR PLAN

Lawrence
RENDER
301.PL-02


DATE: JAN 2021
SCALE: 1:100 @ A3

REV:

DRAWN: MJE
CHECKED: GPM

87.30m²
940ft²

BLOOR HOMES

 


Scale 1:100
Issue 4.9



372
FRONT ELEVATION

372-1

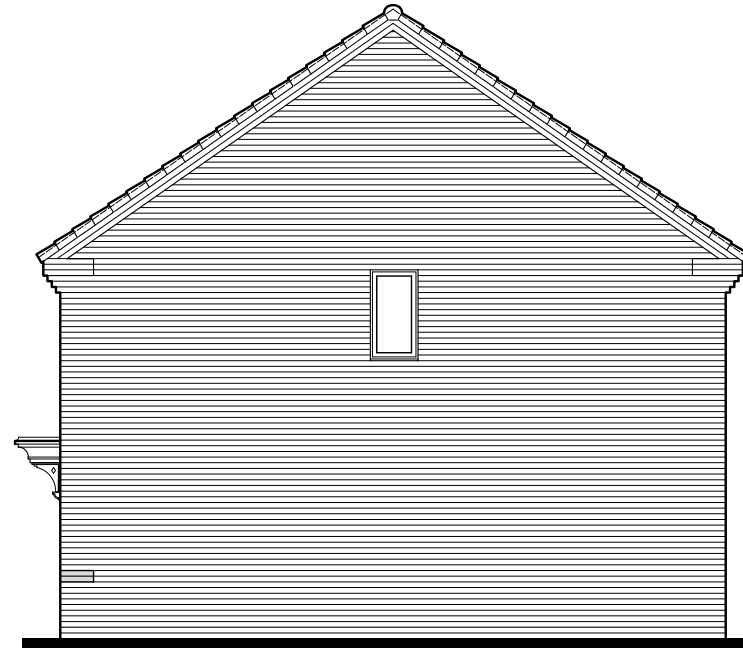


372-1
SIDE ELEVATION



372-1
REAR ELEVATION

372

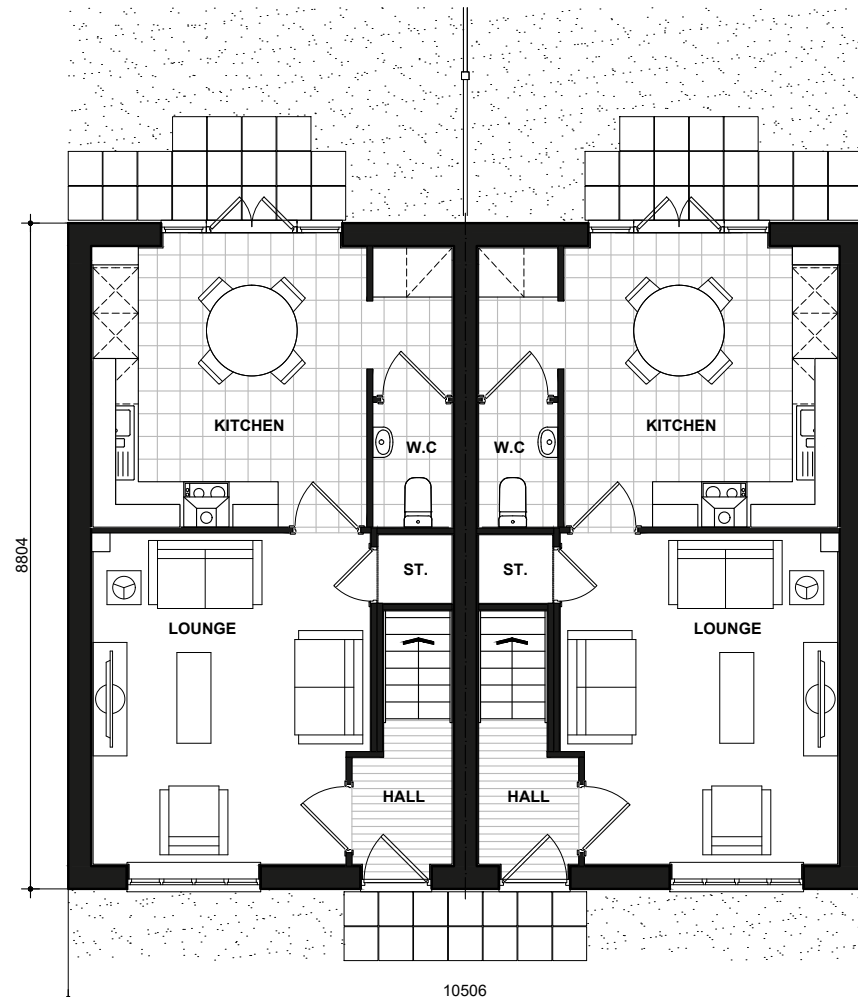

372
GROUND FLOOR PLAN

372-1



372
FIRST FLOOR PLAN


372-1

Byron
BRICK
372_372-1.PL-01

DATE: JUNE 2019 REV:
SCALE: 1:100 @ A3

DRAWN: MF 78.72m²
CHECKED: GPM 847ft²

BLOOR HOMES

 


Scale 1:100
Issue 4.9



372
FRONT ELEVATION

372-1

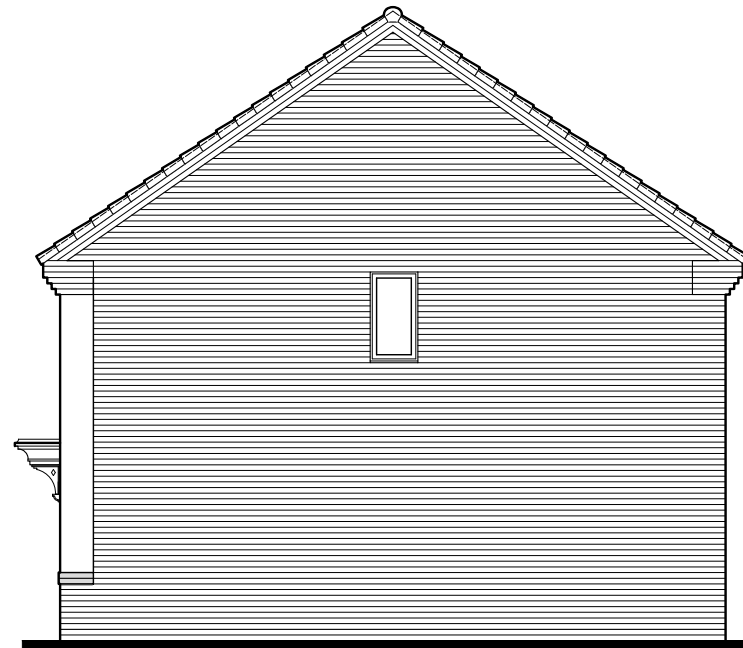


372-1
SIDE ELEVATION




372-1
REAR ELEVATION

372

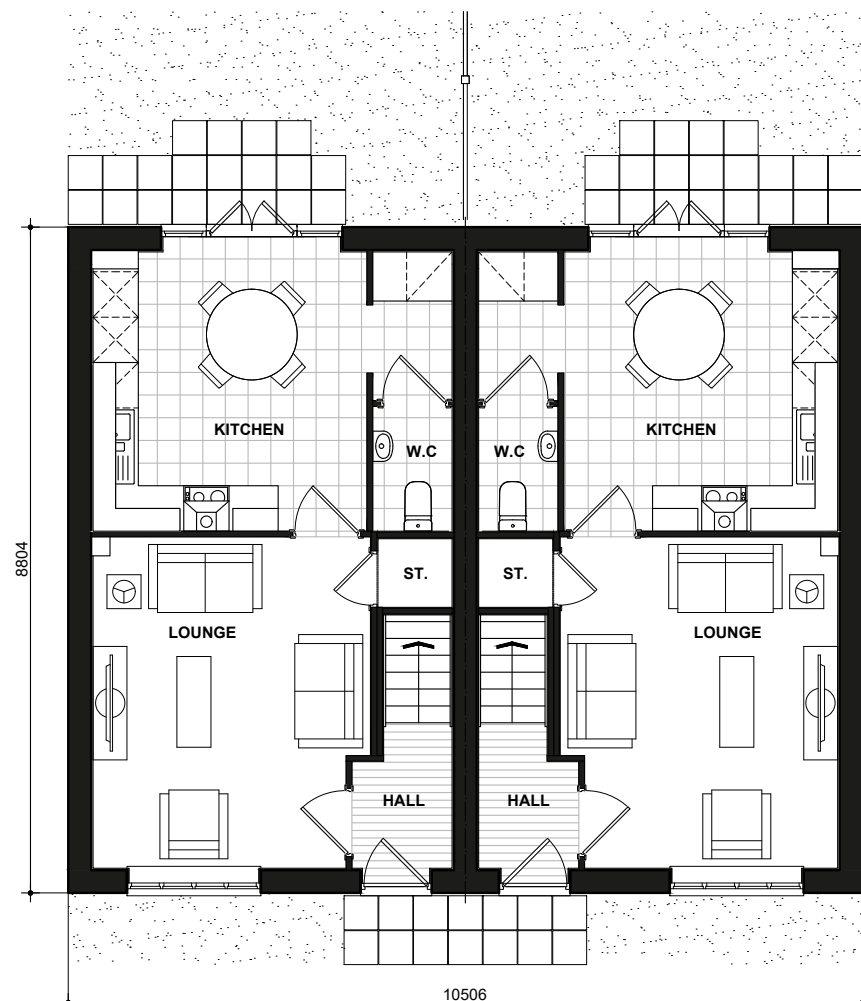

372
GROUND FLOOR PLAN

372-1

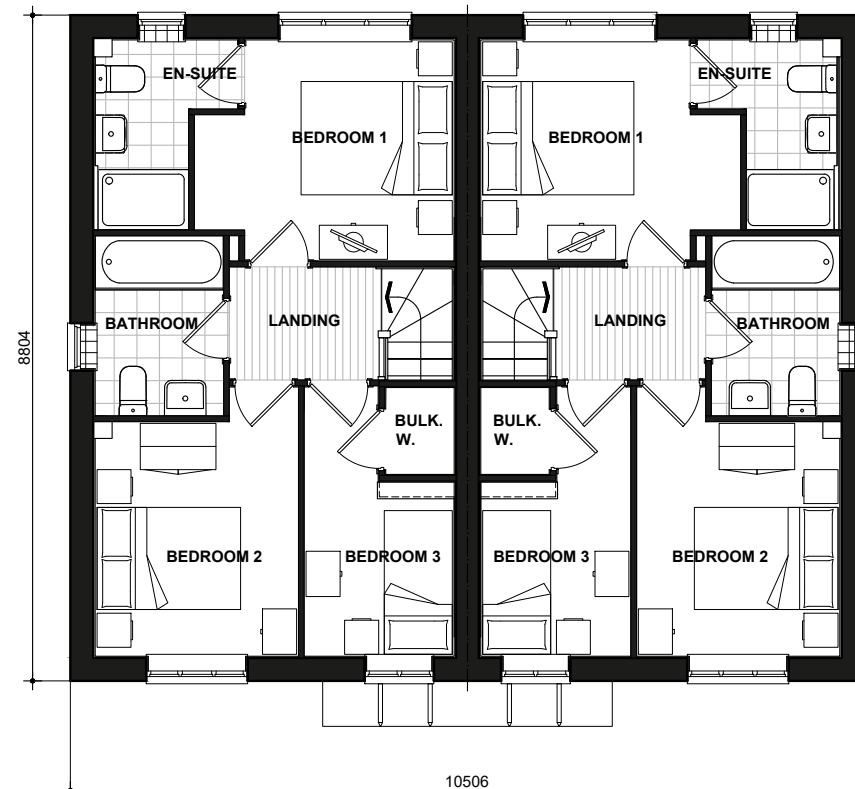

372
FIRST FLOOR PLAN


372-1

Byron
RENDER
372_372-1.PL-02

DATE: JUNE 2019 REV:
SCALE: 1:100 @ A3

DRAWN: MF 78.72m²
CHECKED: GPM 847ft²

BLOOR HOMES

 


Scale 1:100
Issue 4.12



384
FRONT ELEVATION

384-1

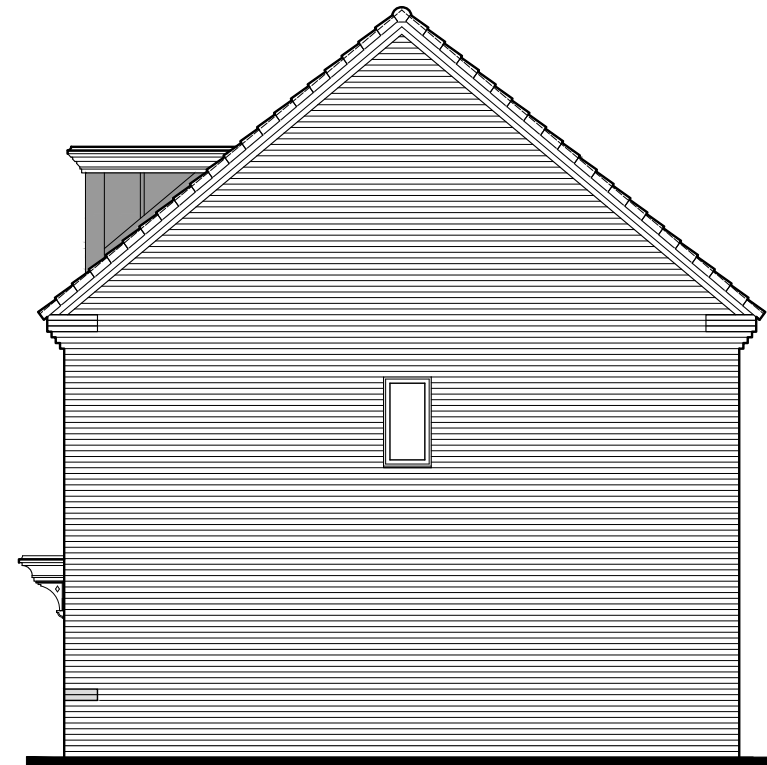


384-1
SIDE ELEVATION



384-1
REAR ELEVATION

384

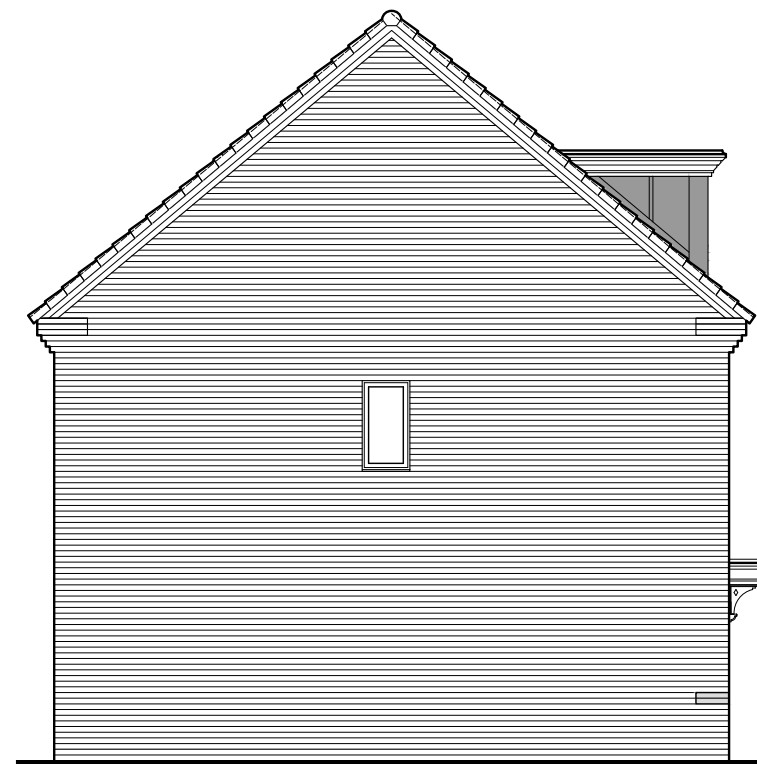


384
SIDE ELEVATION

Makenzie
BRICK
384_384-1.PL-01

DATE: JULY 2019 REV:
SCALE: 1:100 @ A3

DRAWN: SG 97.55m²
CHECKED: GPM 1050ft²


BLOOR HOMES

 

Scale 1:100
Issue 4.12




384
FRONT ELEVATION

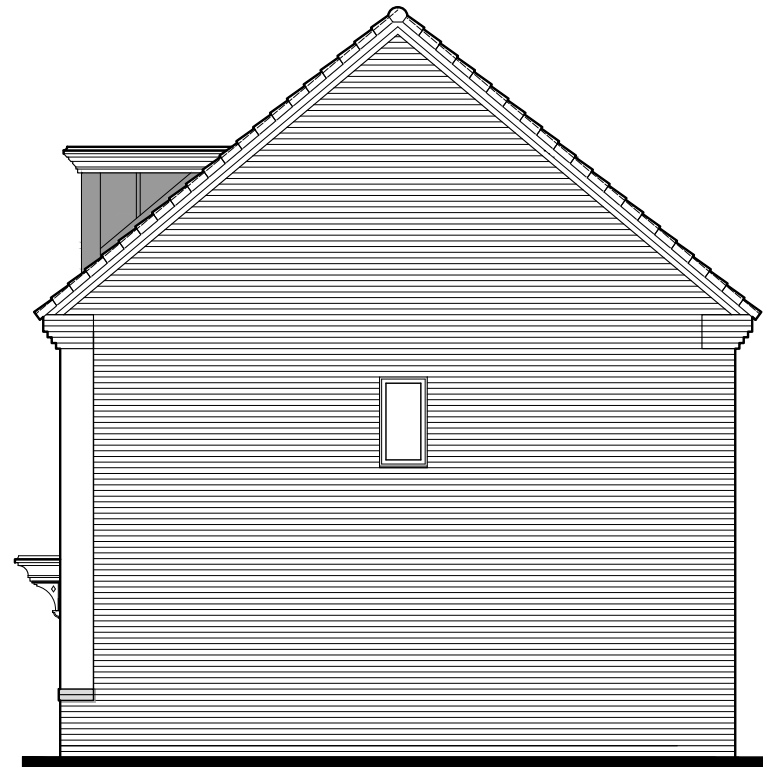

384-1
SIDE ELEVATION



384-1
REAR ELEVATION

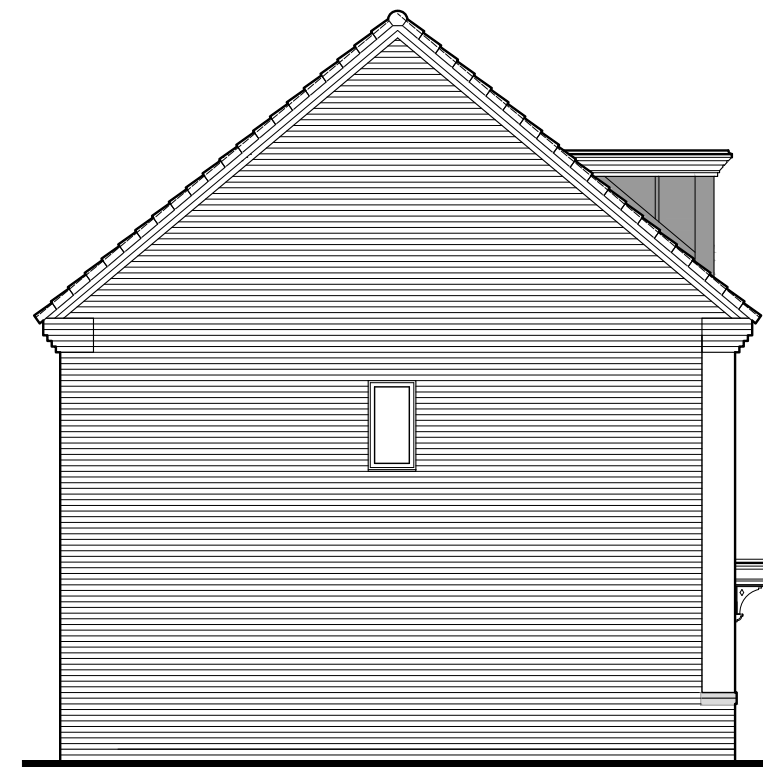


384
SIDE ELEVATION

Makenzie
RENDER
384_384-1.PL-02


DATE: JULY 2019 REV:
SCALE: 1:100 @ A3

DRAWN: SG 97.55m²
CHECKED: GPM 1050ft²

BLOOR HOMES

 


Scale 1:100
Issue 4.12

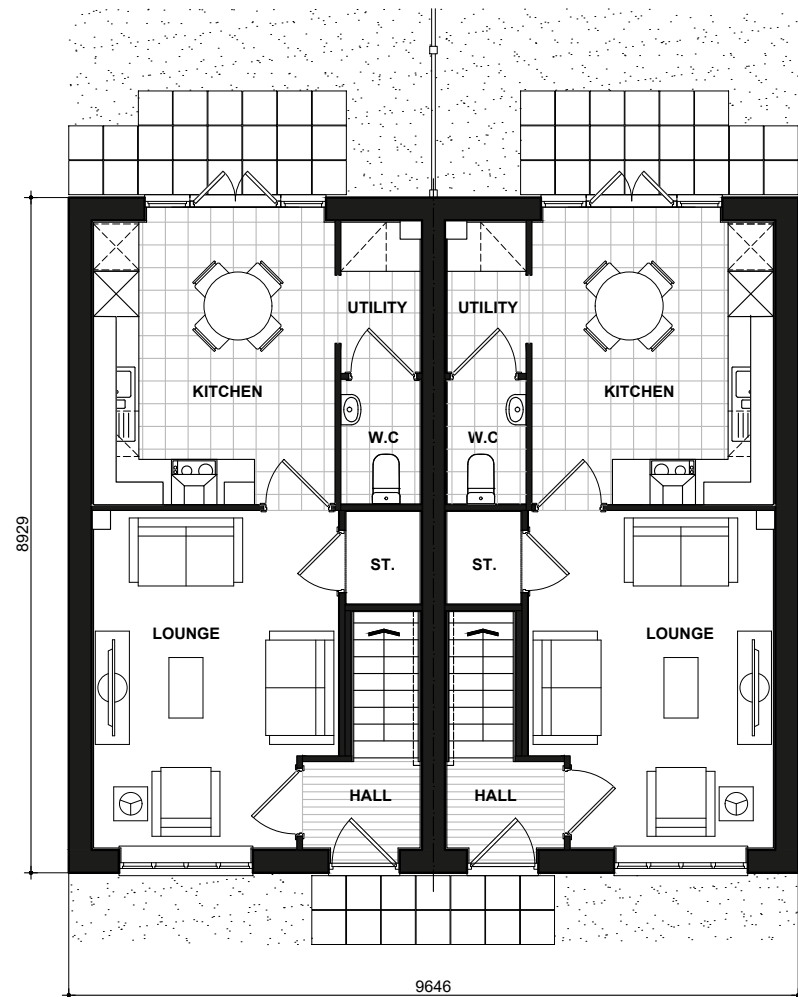


384
GROUND FLOOR PLAN

384-1

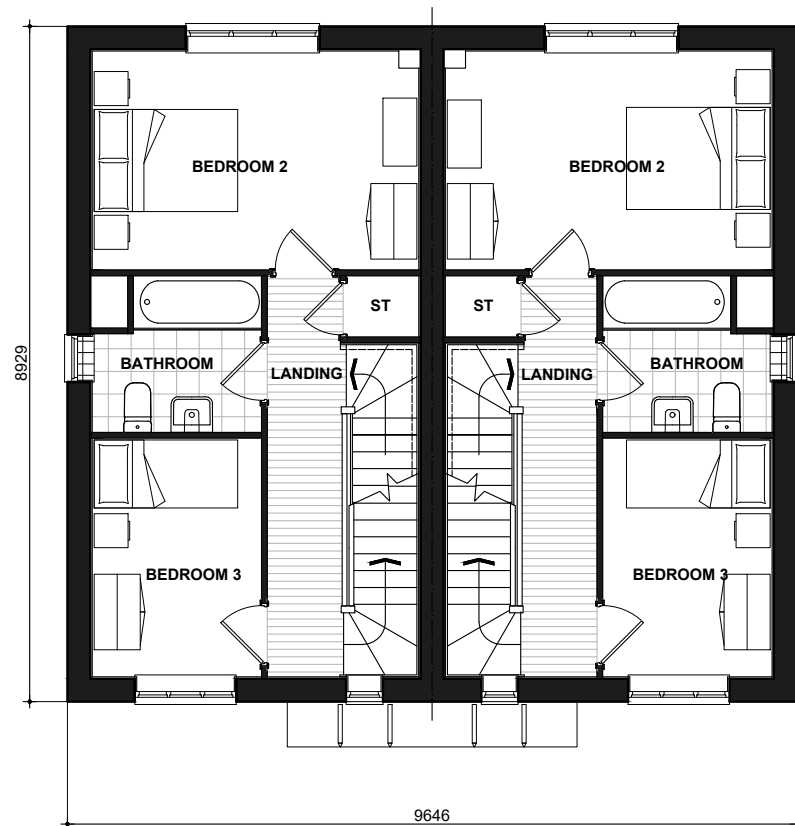

384
FIRST FLOOR PLAN

384-1

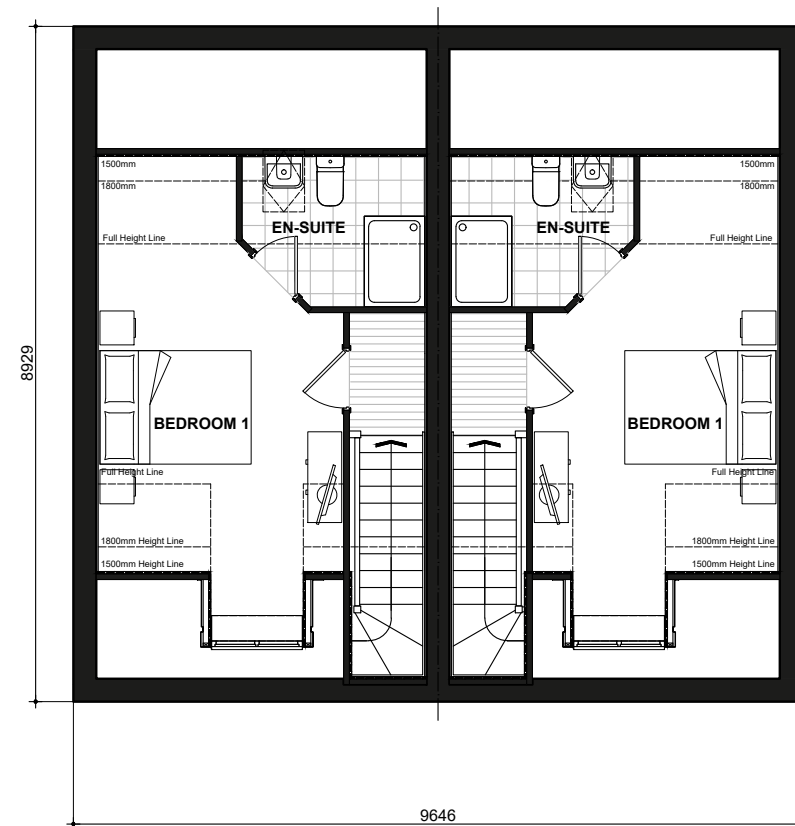

384
SECOND FLOOR PLAN

384-1


Makenzie

384_384-1.PL-04

DATE: JULY 2019 REV:
SCALE: 1:100 @ A3

DRAWN: SG 97.55m²
CHECKED: GPM 1050ft²


BLOOR HOMES

 


Scale 1:100
Issue 4.8




FRONT ELEVATION

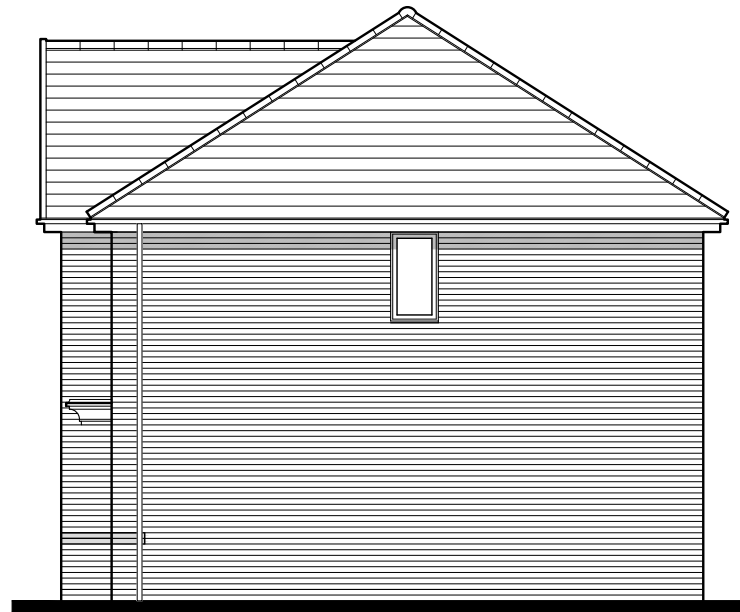


SIDE ELEVATION

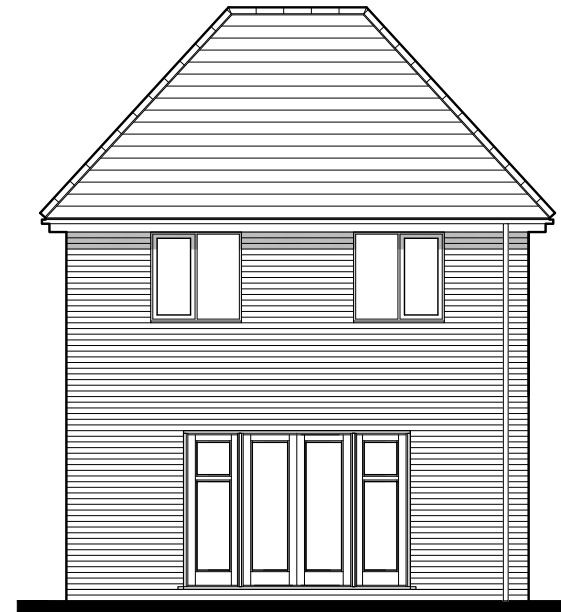


REAR ELEVATION

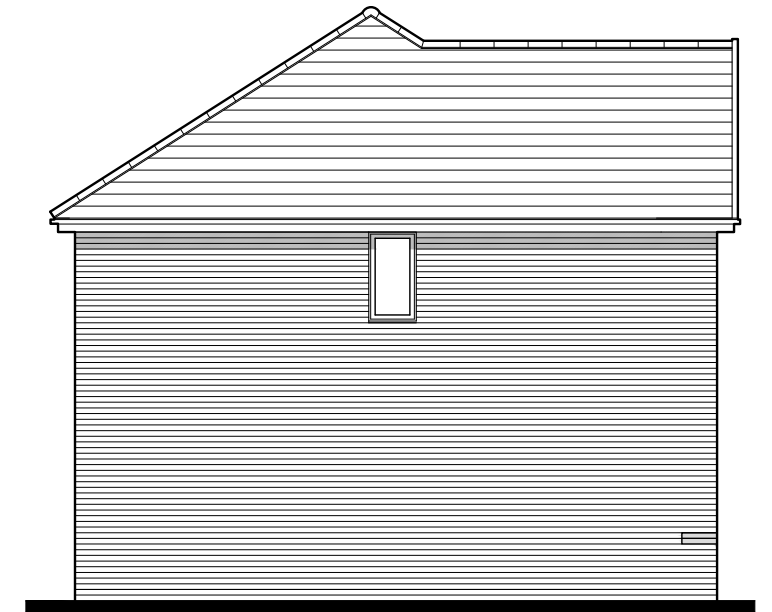

SIDE ELEVATION

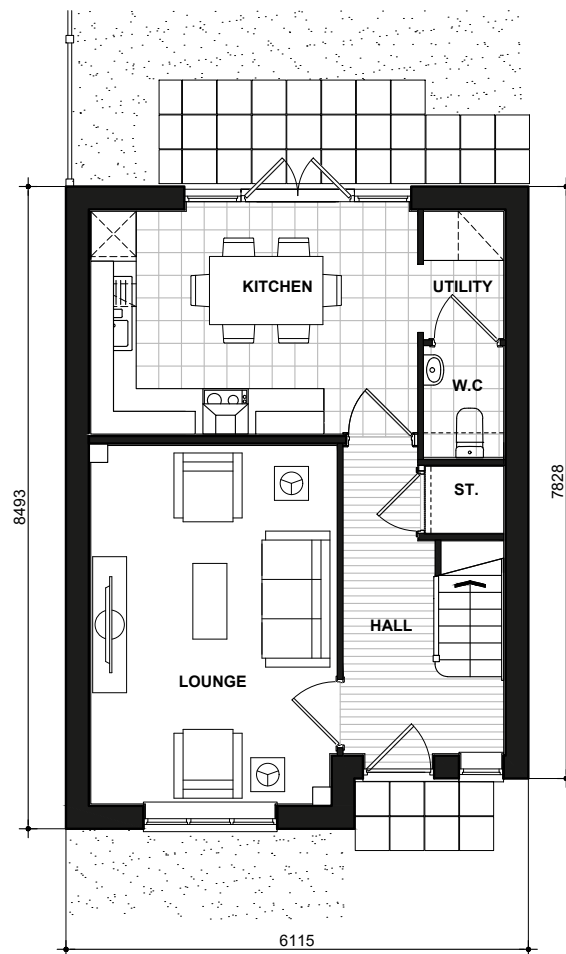

GROUND FLOOR PLAN

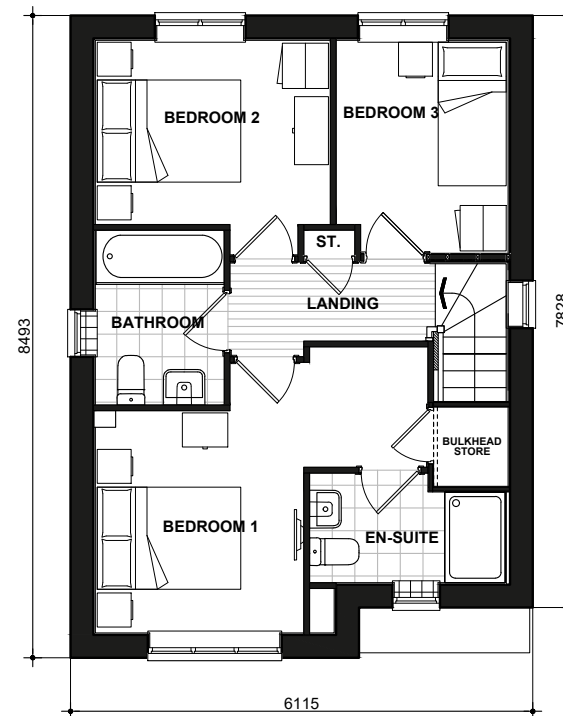

FIRST FLOOR PLAN

Henley

BRICK

385.PL-01


DATE: JUNE 2019
SCALE: 1:100 @ A3

DRAWN: SG
CHECKED: GPM

REV:

83.89m²
903ft²


BLOOR HOMES

 


Scale 1:100
Issue 4.8




FRONT ELEVATION

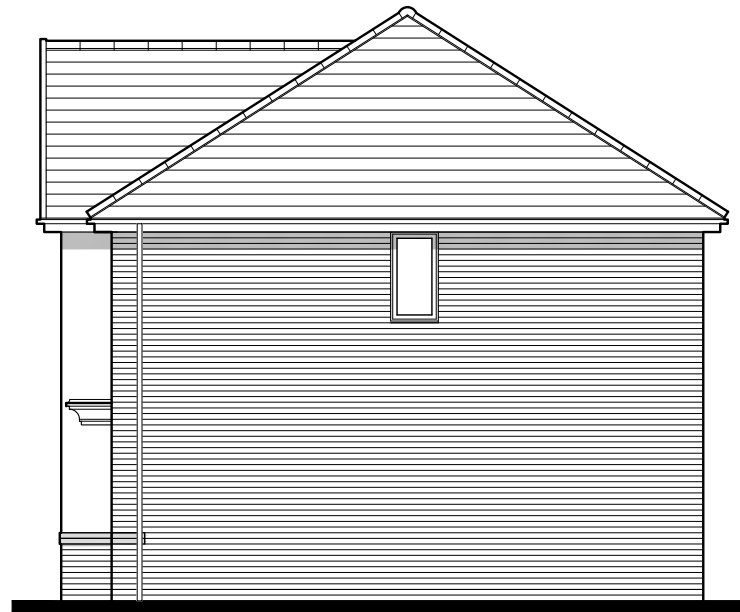


SIDE ELEVATION

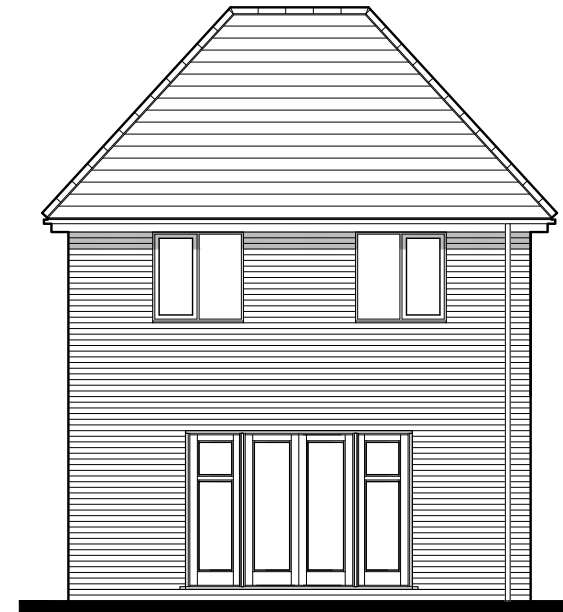


REAR ELEVATION

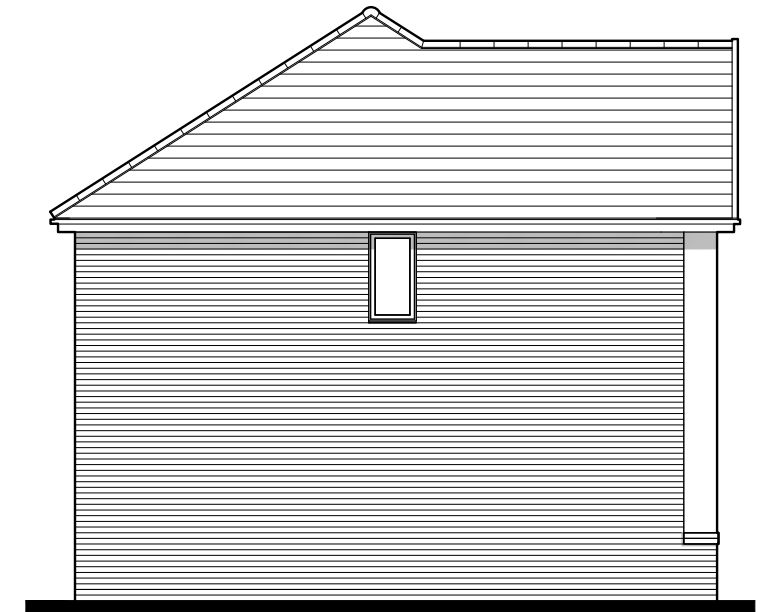

SIDE ELEVATION

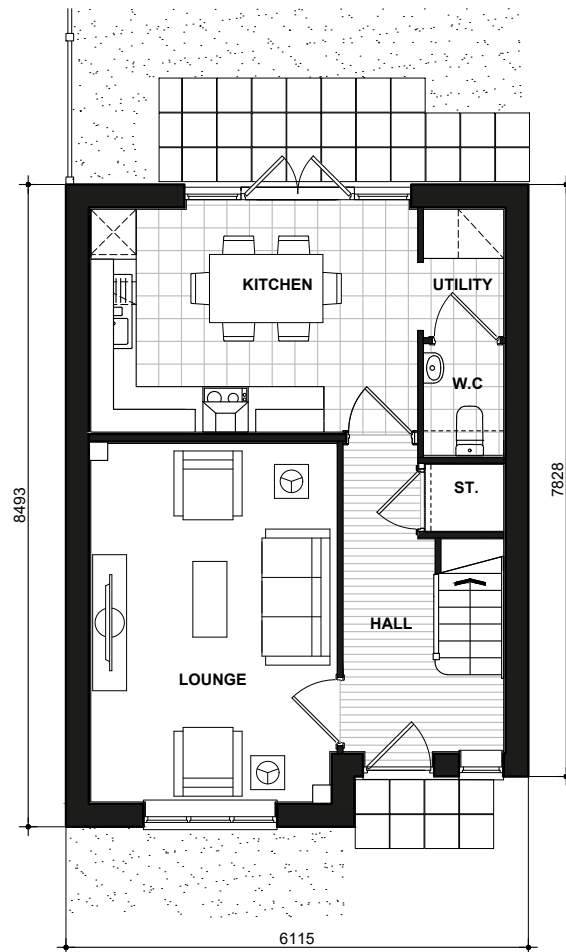

GROUND FLOOR PLAN

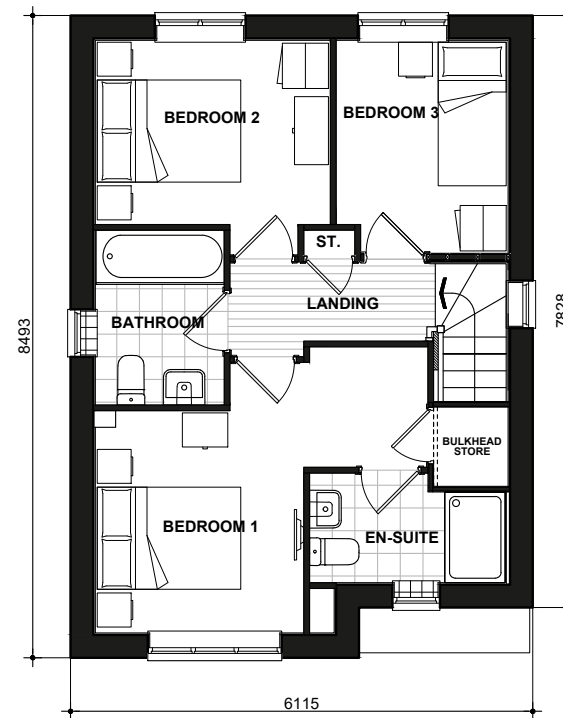

FIRST FLOOR PLAN

Henley

RENDER
385.PL-02


DATE: JUNE 2019
SCALE: 1:100 @ A3

DRAWN: SG
CHECKED: GPM

REV:

83.89m²
903ft²


BLOOR HOMES

 


Scale 1:100
Issue 4.8




FRONT ELEVATION

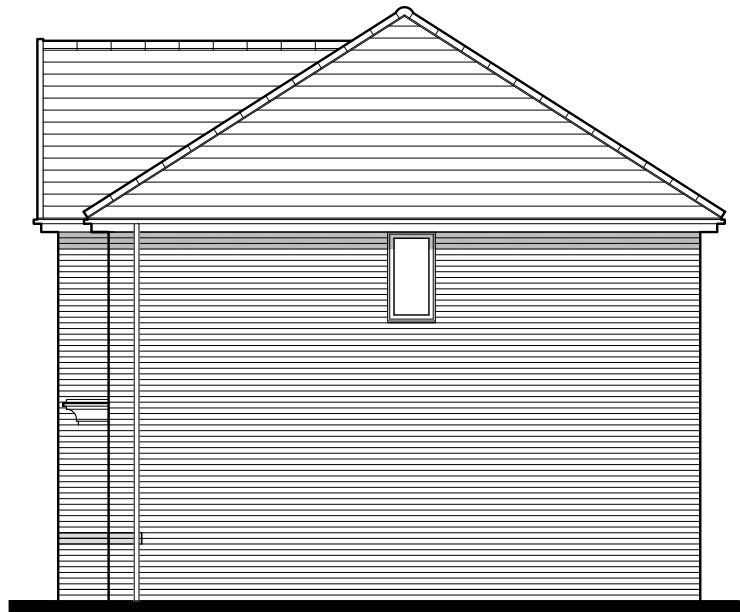


SIDE ELEVATION

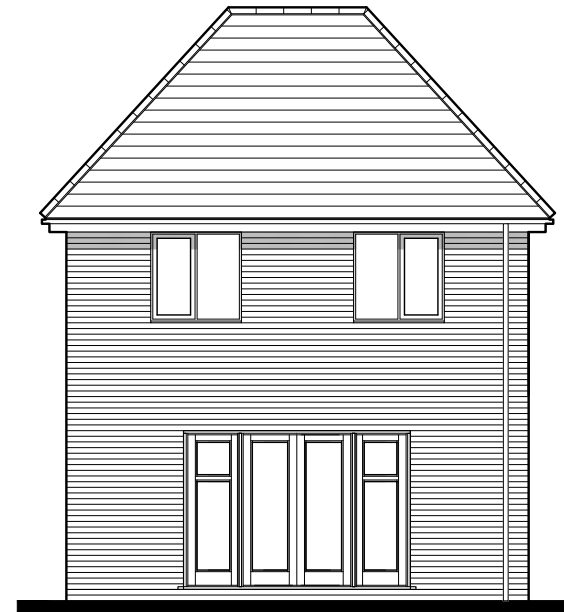


REAR ELEVATION

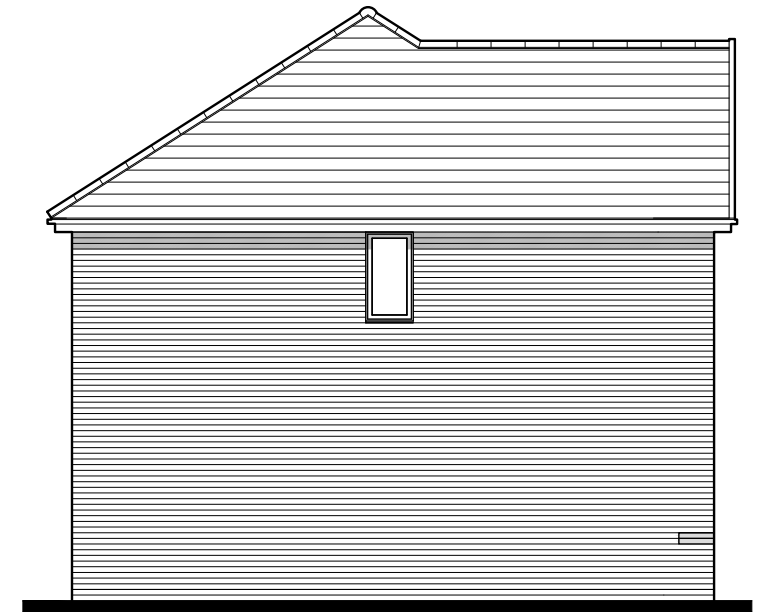

SIDE ELEVATION

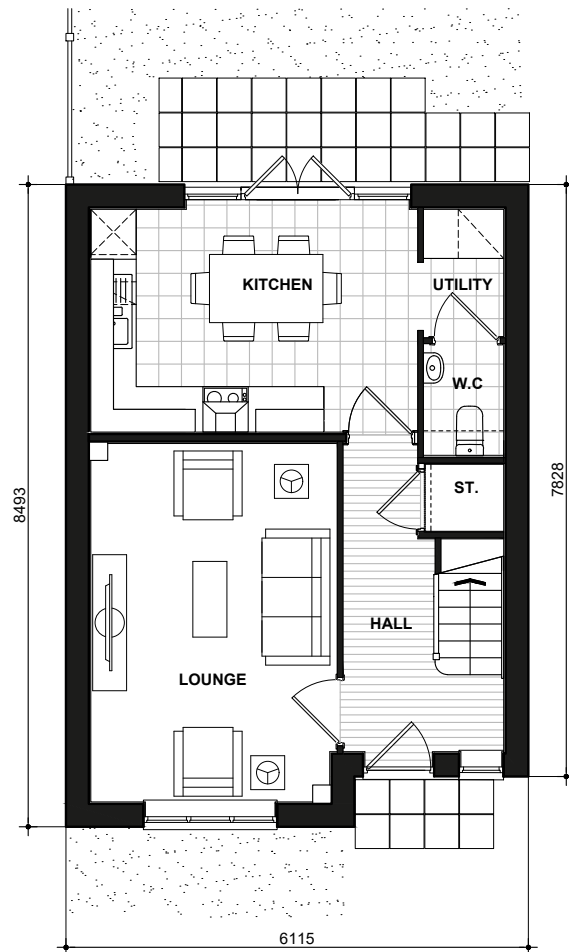

GROUND FLOOR PLAN

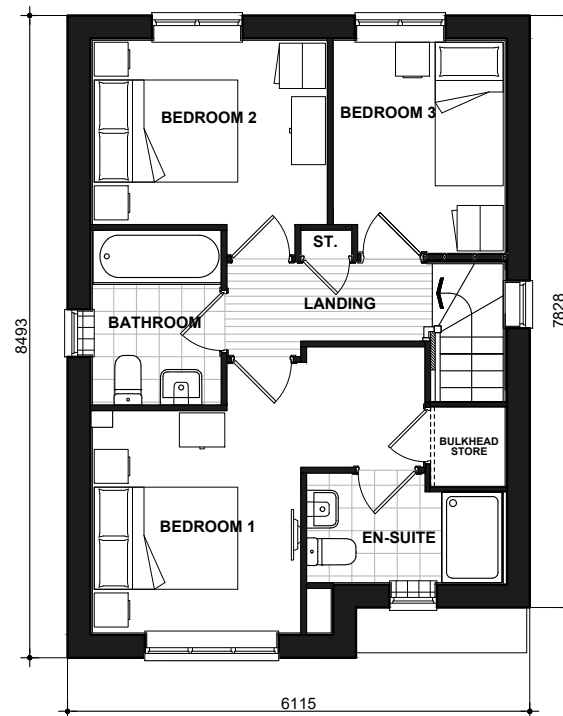

FIRST FLOOR PLAN

Henley

TUDOR

385.PL-03


DATE: JUNE 2019
SCALE: 1:100 @ A3

DRAWN: SG
CHECKED: GPM

REV:

83.89m²
903ft²

BLOOR HOMES

 

Scale 1:100
Issue 4.7



386
FRONT ELEVATION

386-1




386-1
SIDE ELEVATION




386-1
REAR ELEVATION

386

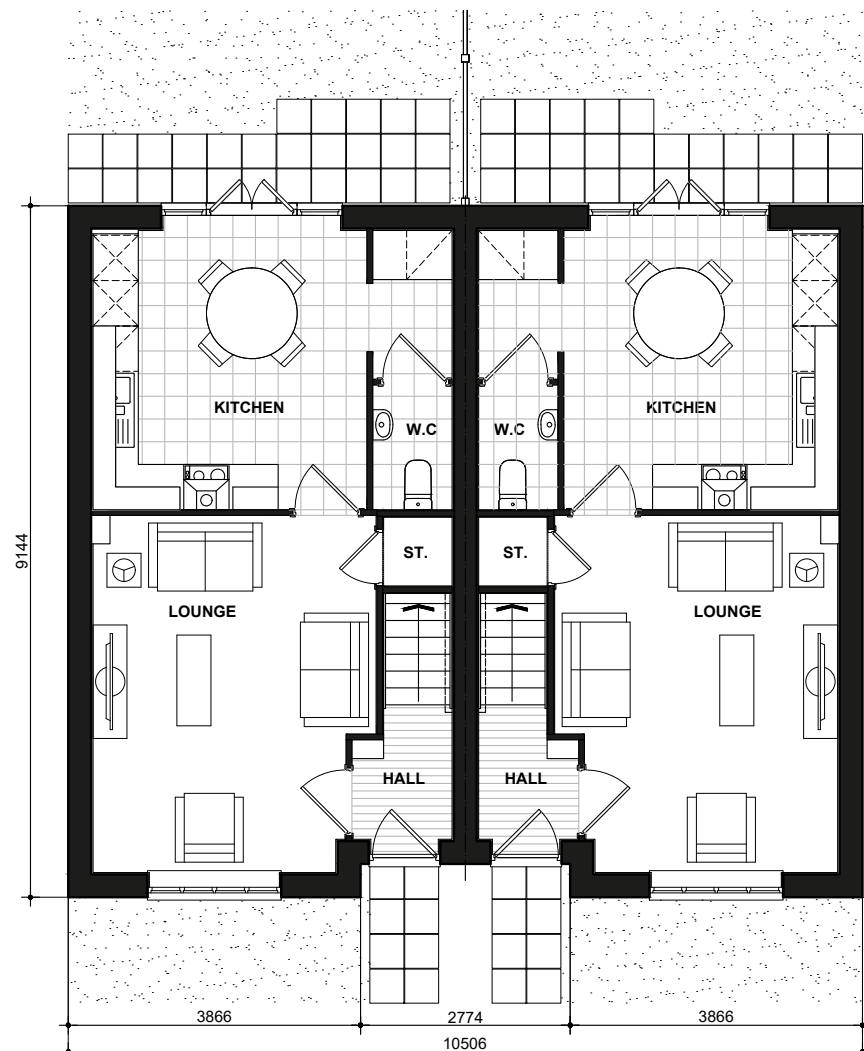

386
GROUND FLOOR PLAN

386-1

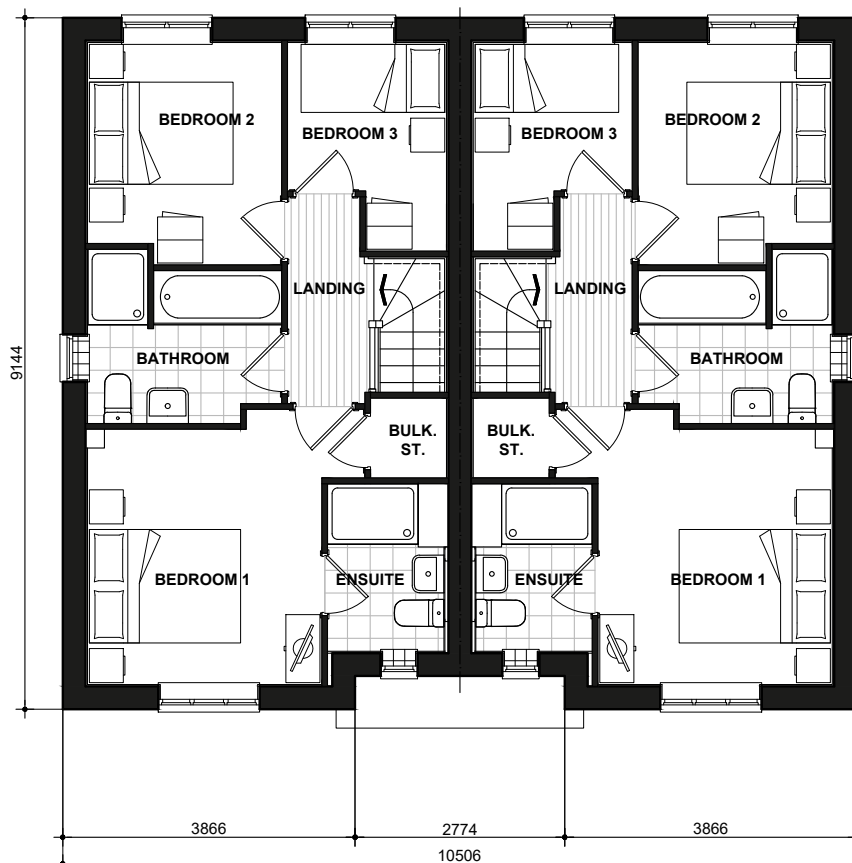

386
FIRST FLOOR PLAN


386-1

Kilburn
BRICK
386_386-1.PL-01

DATE: JULY 2019 REV:
SCALE: 1:100 @ A3

DRAWN: MF 80.63m²
CHECKED: GPM 868ft²

BLOOR HOMES

 


Scale 1:100
Issue 4.7



386
FRONT ELEVATION

386-1

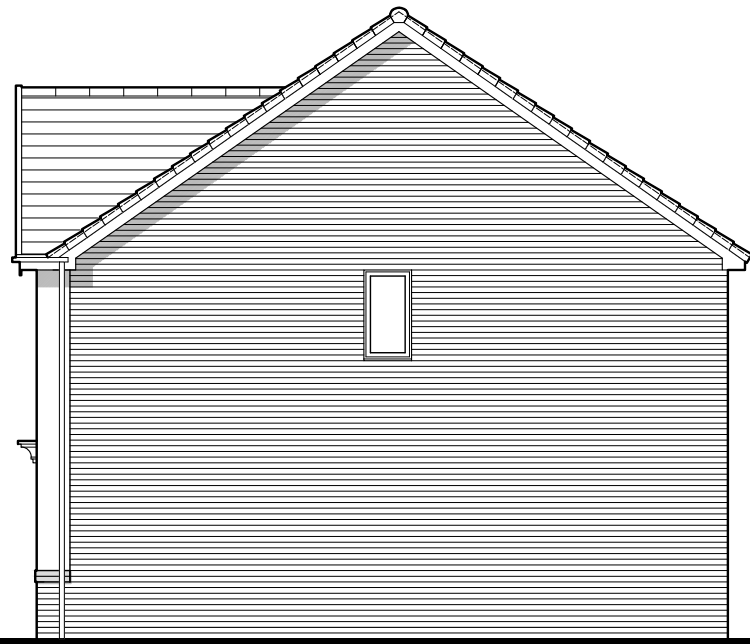


386-1
SIDE ELEVATION




386-1
REAR ELEVATION

386

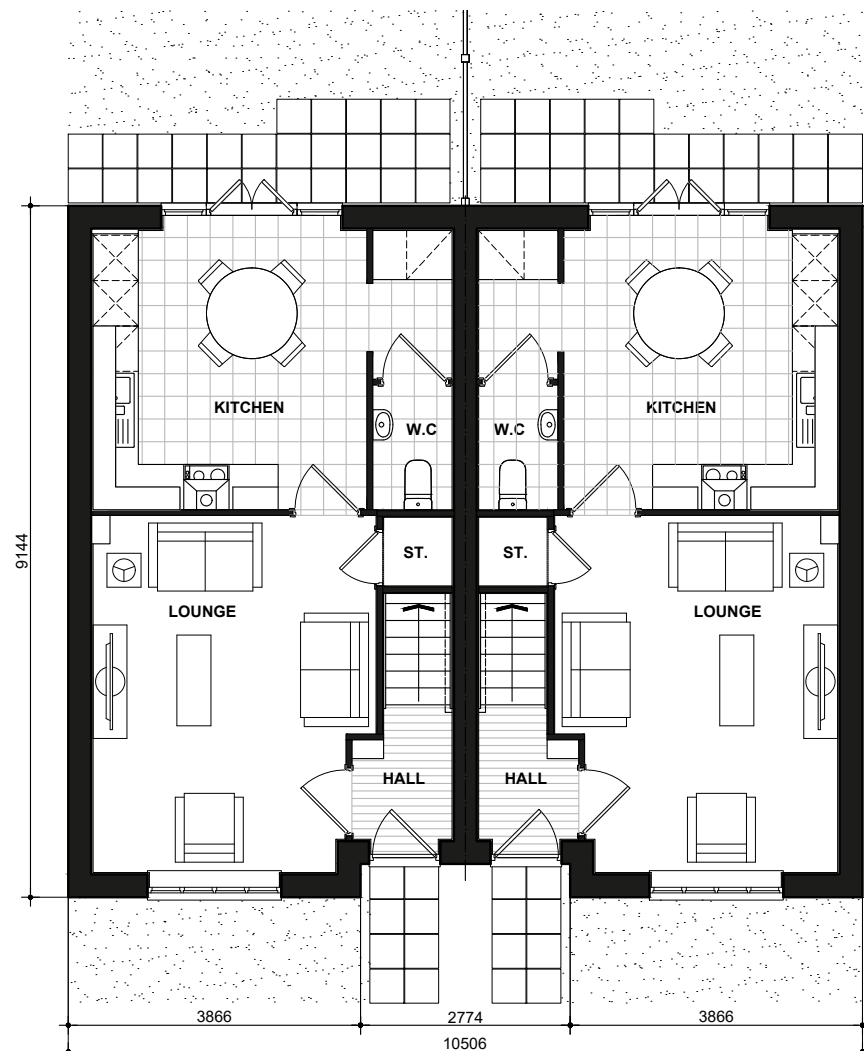

386
GROUND FLOOR PLAN

386-1

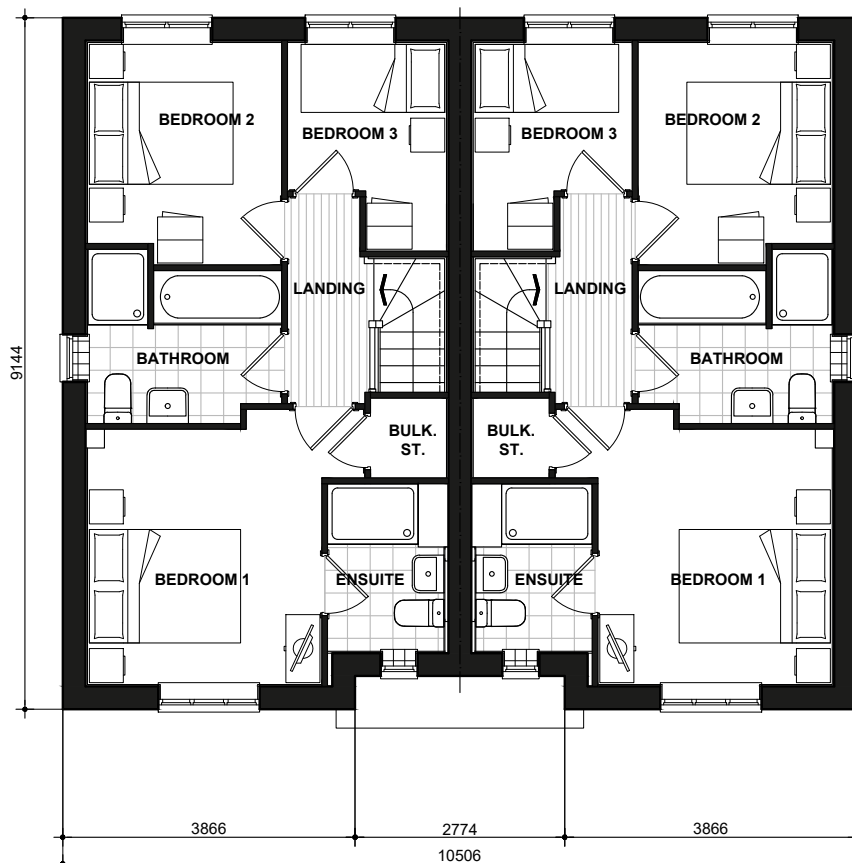

386
FIRST FLOOR PLAN


386-1

Kilburn
RENDER
386_386-1.PL-02

DATE: JULY 2019 REV:
SCALE: 1:100 @ A3

DRAWN: MF 80.63m²
CHECKED: GPM 868ft²

BLOOR HOMES

 


Scale 1:100
Issue 4.7



389
FRONT ELEVATION

389-1

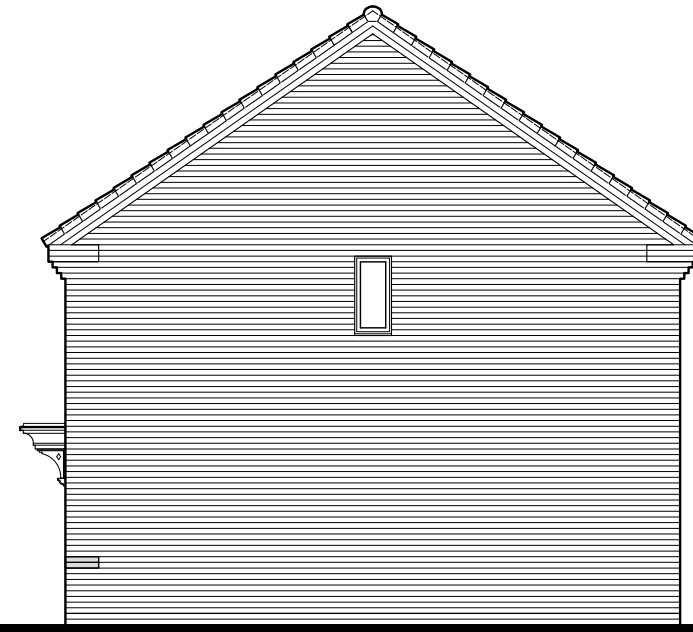


389-1
SIDE ELEVATION



389-1
REAR ELEVATION

389

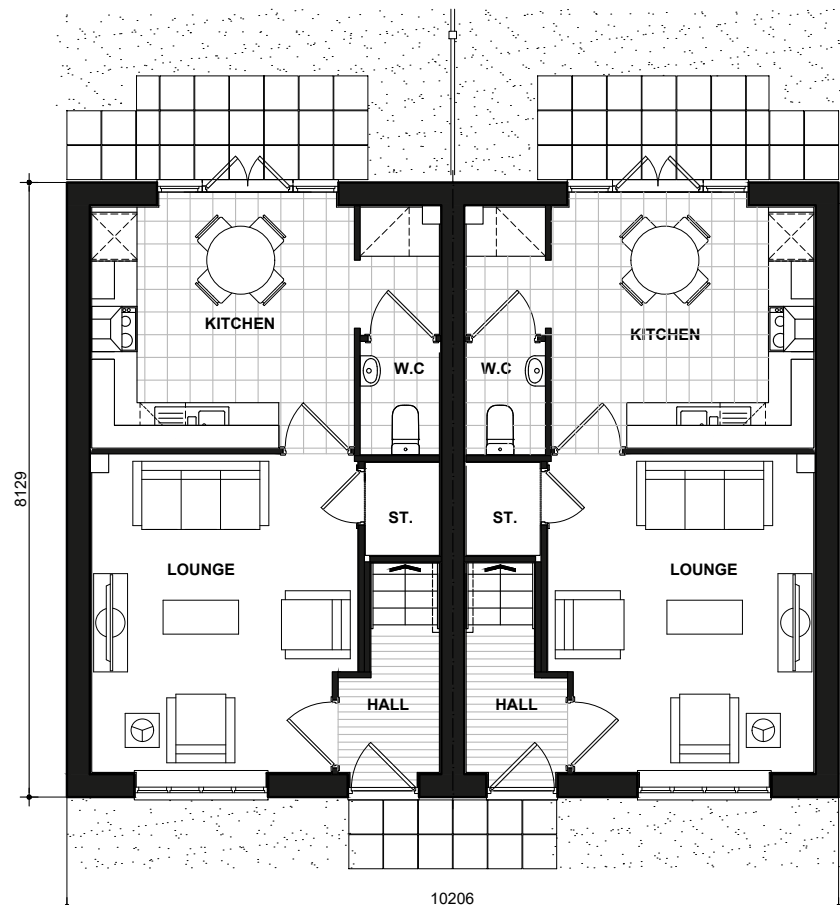

389
GROUND FLOOR PLAN

389-1



389
FIRST FLOOR PLAN

389-1

Grovier
BRICK
389_389-1.PL-01


DATE: FEB 2020
SCALE: 1:100 @ A3

DRAWN: JG
CHECKED: GPM

REV:

69.98m²
753ft²


BLOOR HOMES

 

Scale 1:100
Issue 4.7



389
FRONT ELEVATION

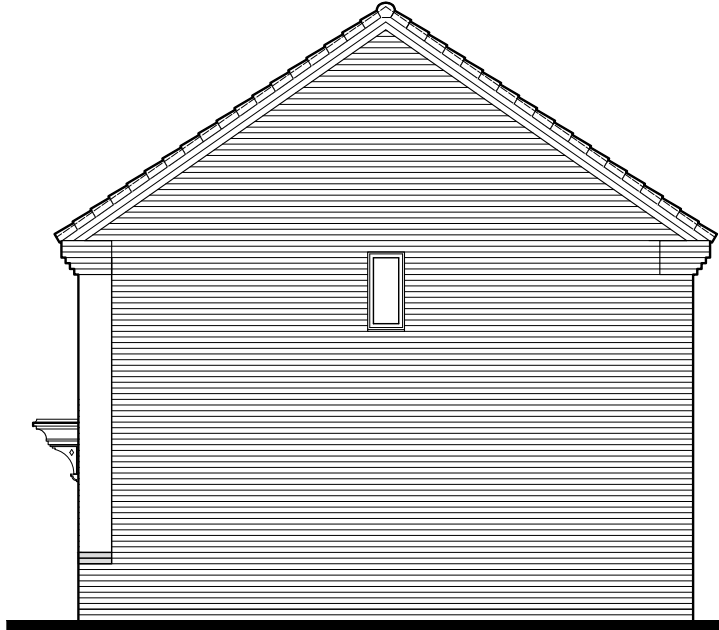


389
SIDE ELEVATION



389-1
REAR ELEVATION

389

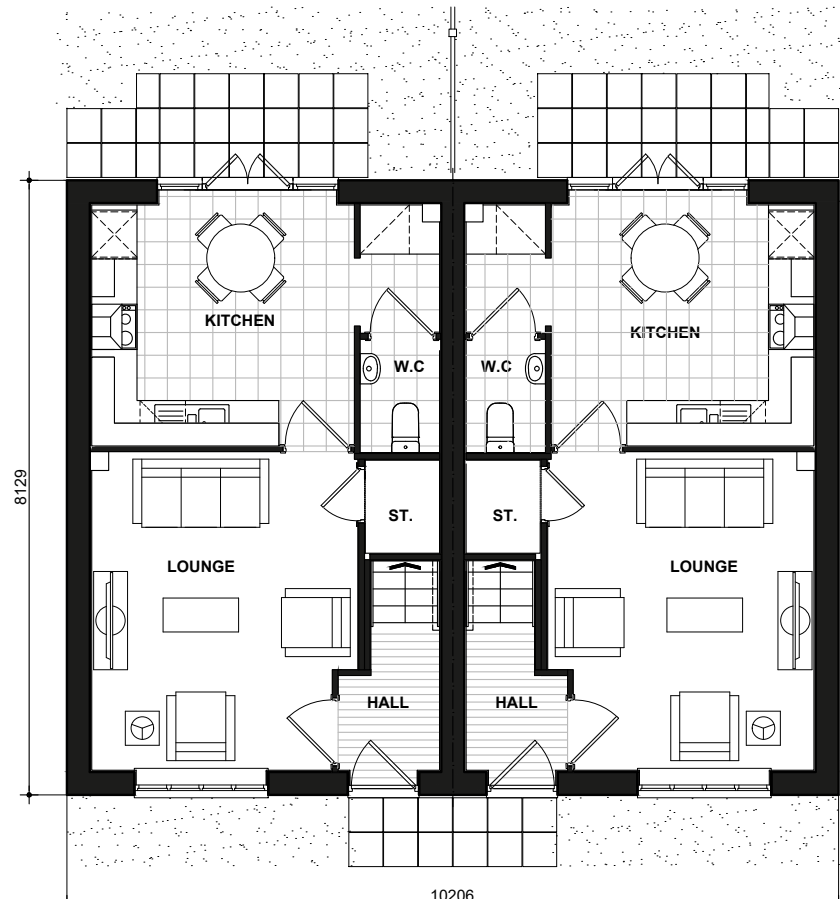

389
GROUND FLOOR PLAN



389
FIRST FLOOR PLAN

Grovier
RENDER
389_389-1.PL-02


DATE: FEB 2020
SCALE: 1:100 @ A3

DRAWN: JG
CHECKED: GPM


REV:

69.98m²
753ft²


BLOOR HOMES

 

Scale 1:100
Issue 4.3

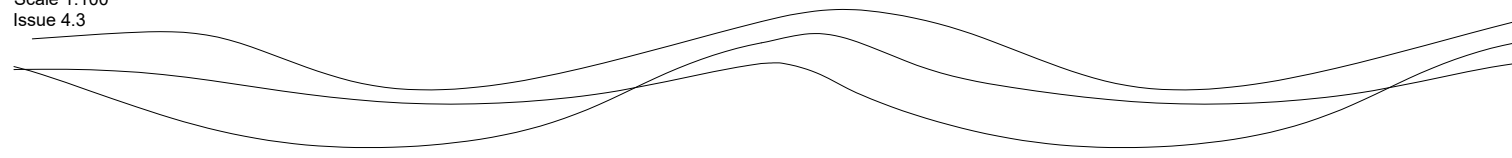


400
FRONT ELEVATION

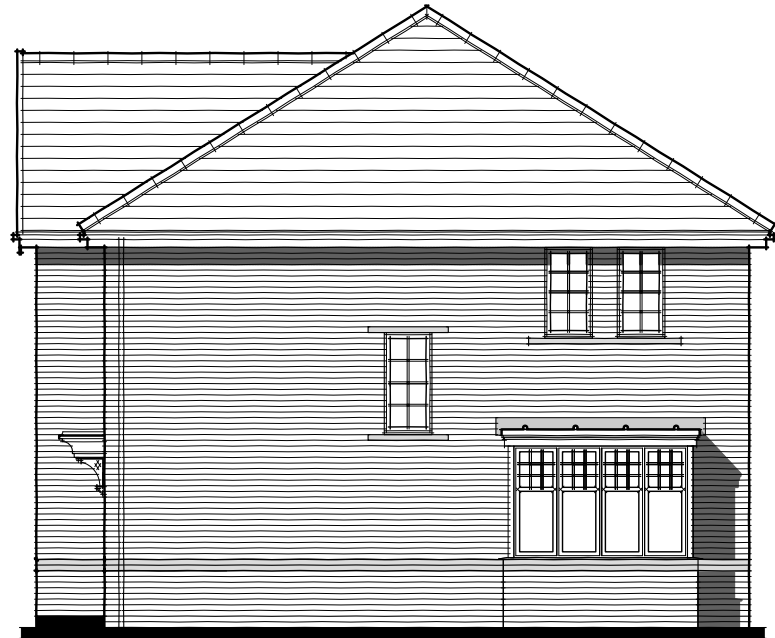


400
SIDE ELEVATION




400
REAR ELEVATION

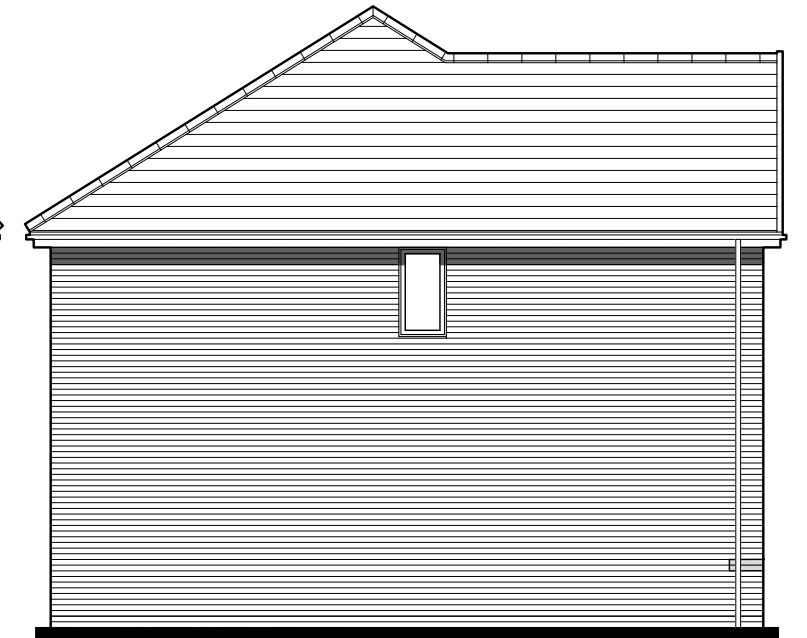

400
SIDE ELEVATION

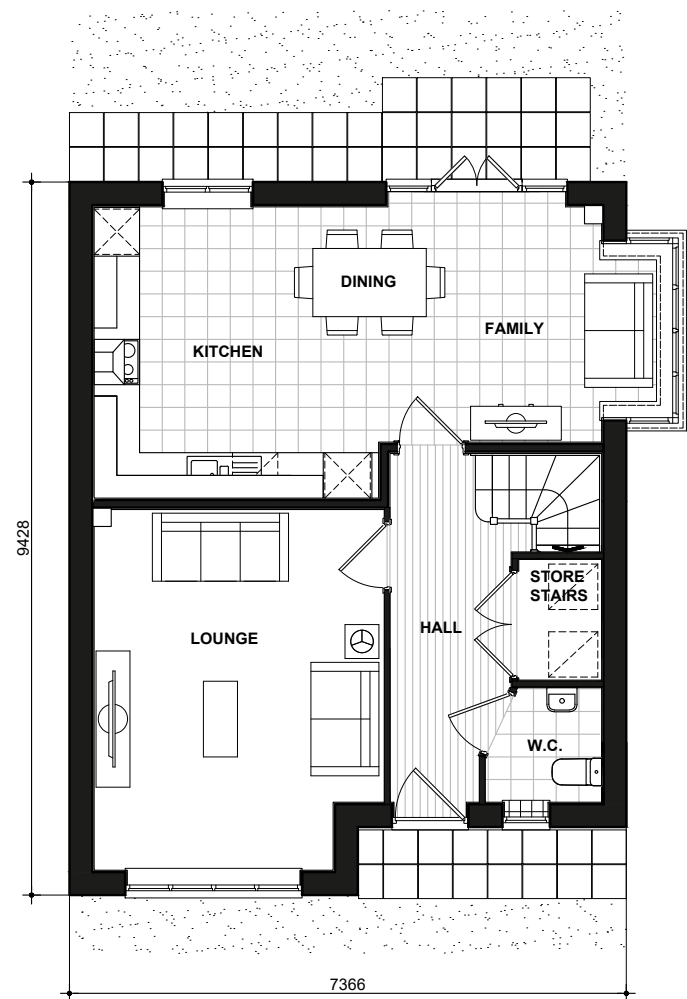

400
GROUND FLOOR PLAN

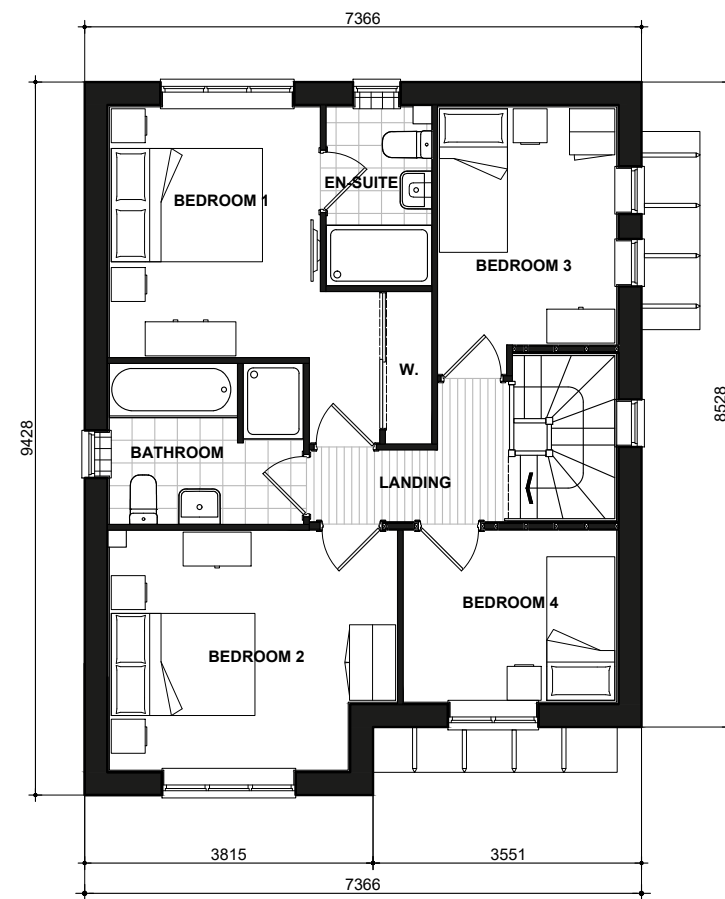

400
FIRST FLOOR PLAN

Hillcott

BRICK
400.PL-01


DATE: JAN 2021
SCALE: 1:100 @ A3

DRAWN: MF
CHECKED: GPM

REV:

114.43m²
1232ft²

BLOOR HOMES

 

Scale 1:100
Issue 4.3




400
FRONT ELEVATION


400
SIDE ELEVATION

400
REAR ELEVATION

400
SIDE ELEVATION

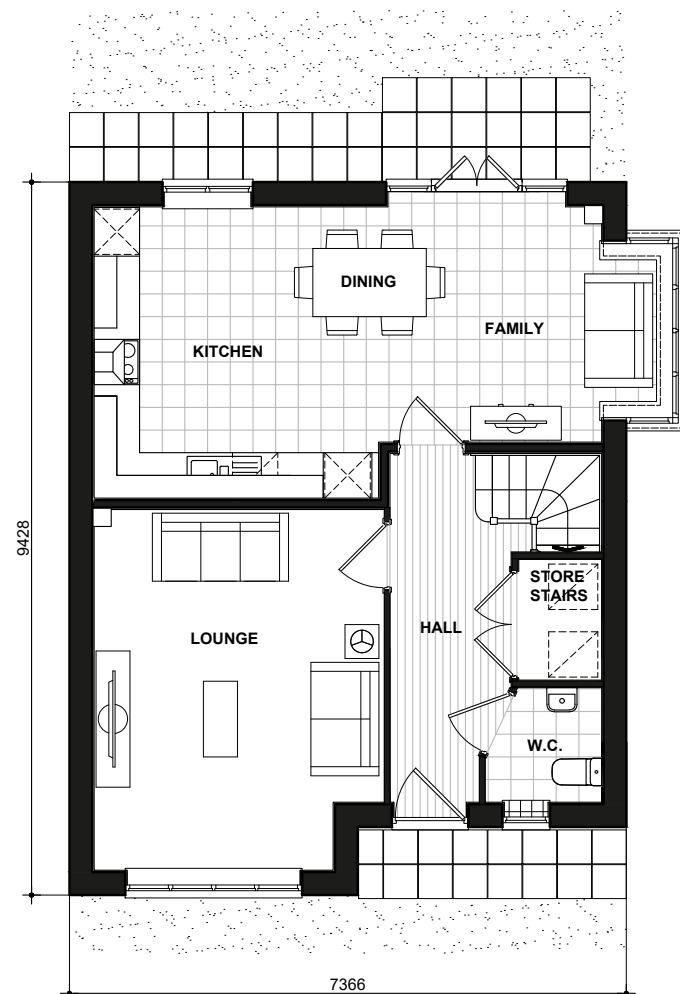

400
GROUND FLOOR PLAN

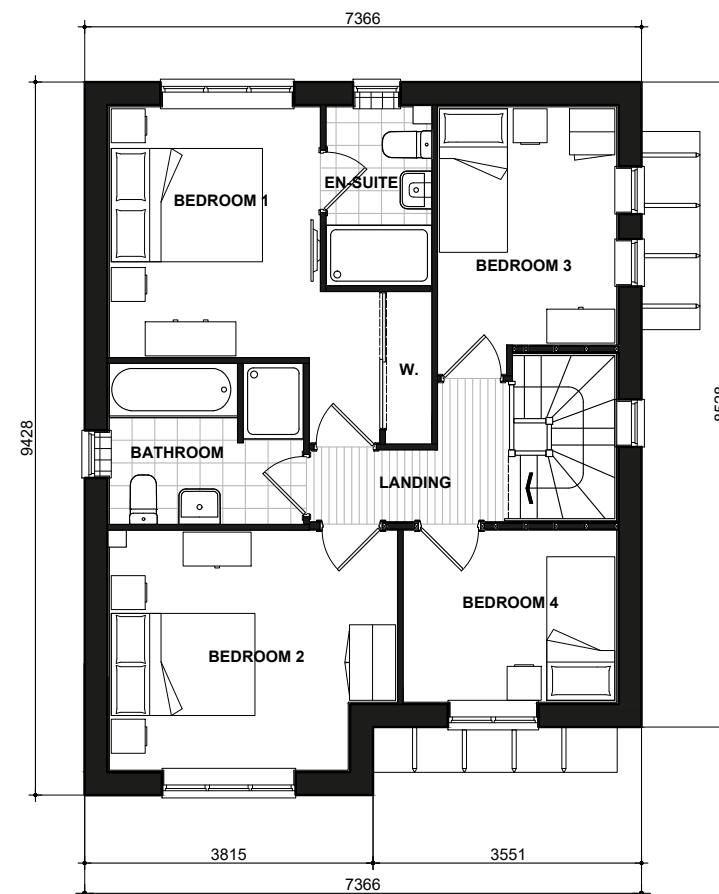

400
FIRST FLOOR PLAN

Hillcott RENDER 400.PL-02


DATE: JAN 2021
SCALE: 1:100 @ A3

DRAWN: MF
CHECKED: GPM


REV:

114.43m²
1232ft²

BLOOR HOMES

 

Scale 1:100
Issue 4.3

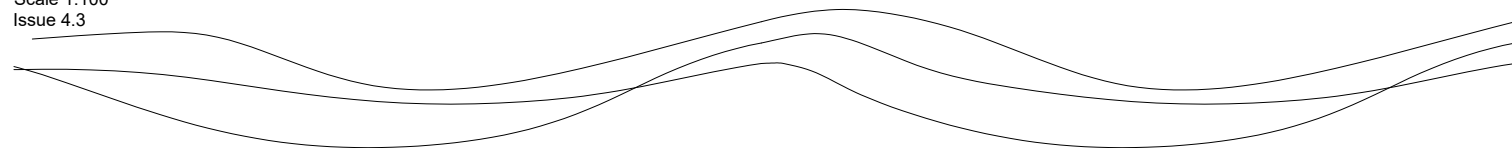


400
FRONT ELEVATION




400
SIDE ELEVATION




400
REAR ELEVATION

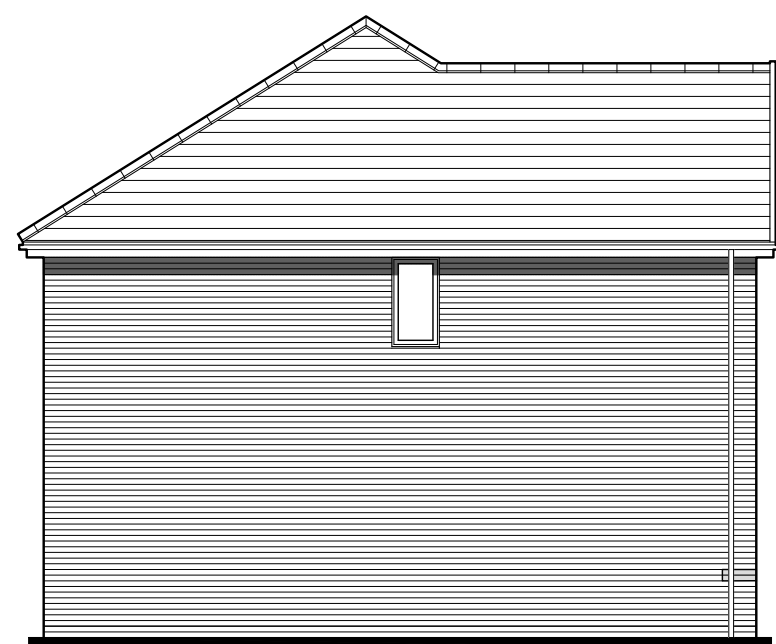

400
SIDE ELEVATION

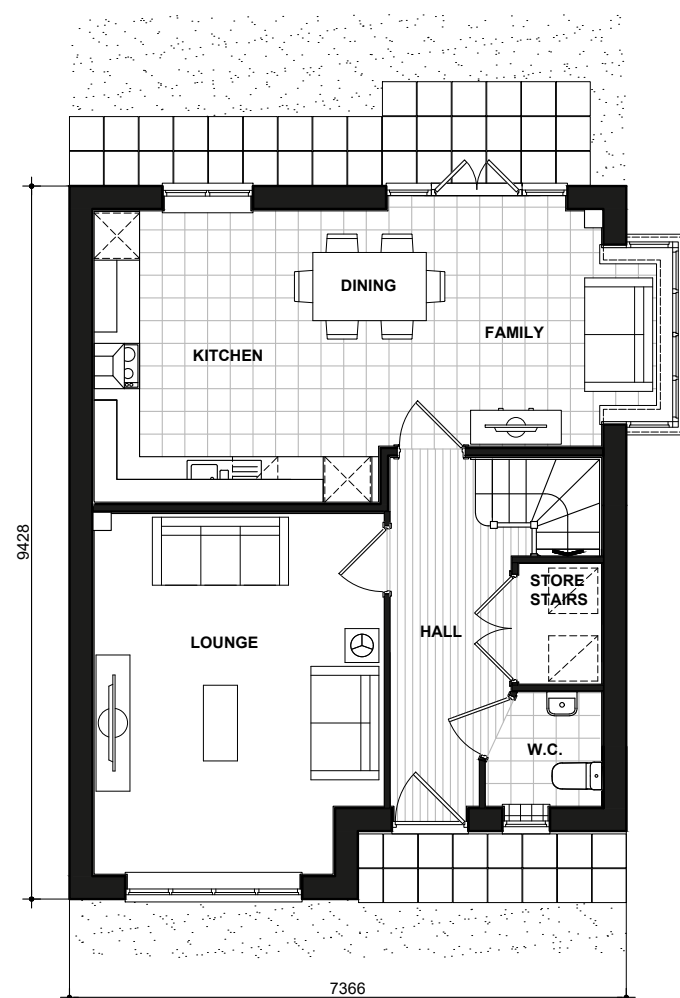

400
GROUND FLOOR PLAN

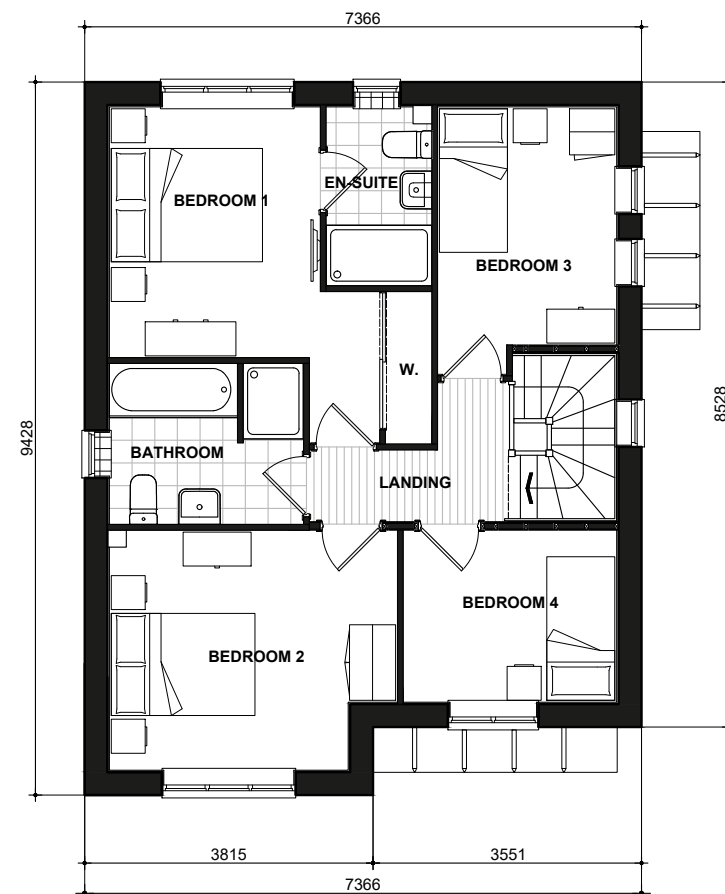

400
FIRST FLOOR PLAN

Hillcott TUDOR 400.PL-03


DATE: JAN 2021
SCALE: 1:100 @ A3

DRAWN: MF
CHECKED: GPM

REV:

114.43m²
1232ft²

BLOOR HOMES

 

Scale 1:100
Issue 4.3




FRONT ELEVATION



SIDE ELEVATION



REAR ELEVATION

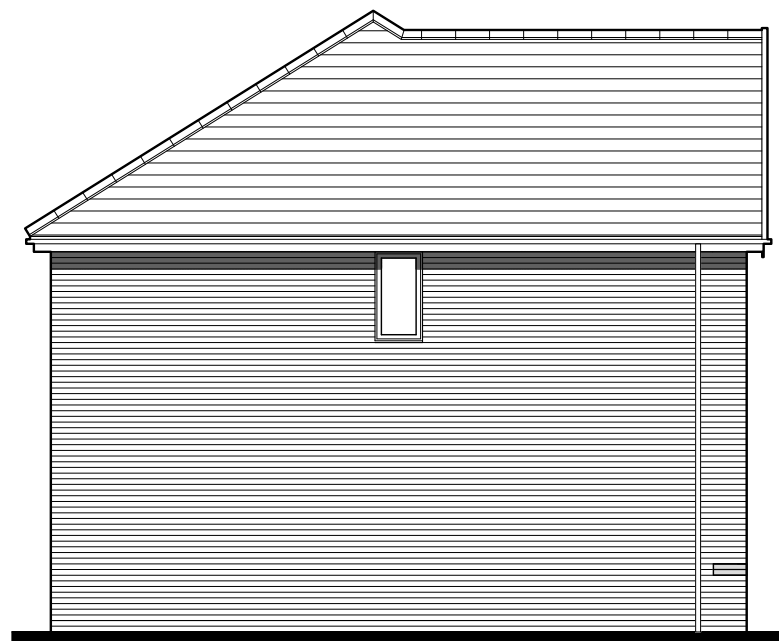

SIDE ELEVATION

Wollaton

BRICK

401.PL-01


DATE: JAN 2021
SCALE: 1:100 @ A3

REV:

DRAWN: MF
CHECKED: GPM

121.81m²
1311ft²

BLOOR HOMES

 

Scale 1:100
Issue 4.3




FRONT ELEVATION



SIDE ELEVATION



REAR ELEVATION

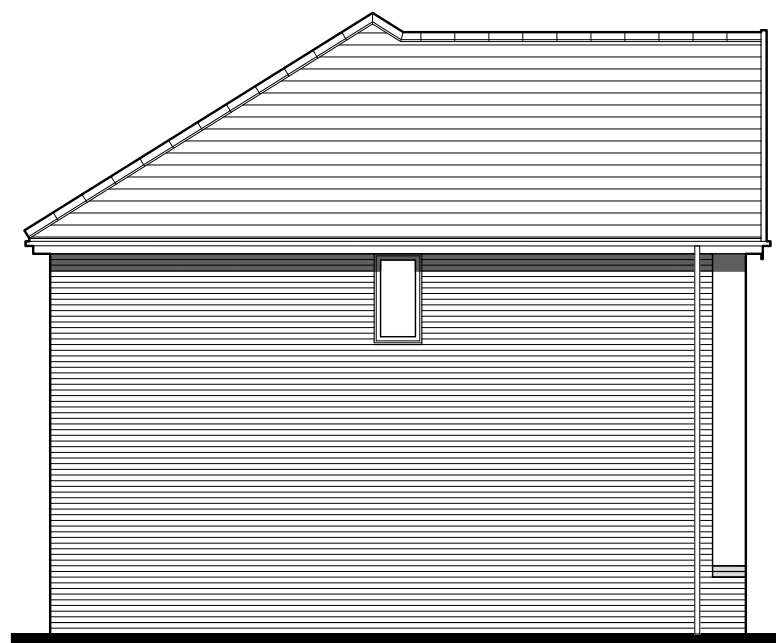

SIDE ELEVATION

Wollaton

RENDER
401.PL-02


DATE: JAN 2021
SCALE: 1:100 @ A3

REV:

DRAWN: MF
CHECKED: GPM

121.81m²
1311ft²

BLOOR HOMES

 

Scale 1:100
Issue 4.3




FRONT ELEVATION



SIDE ELEVATION



REAR ELEVATION

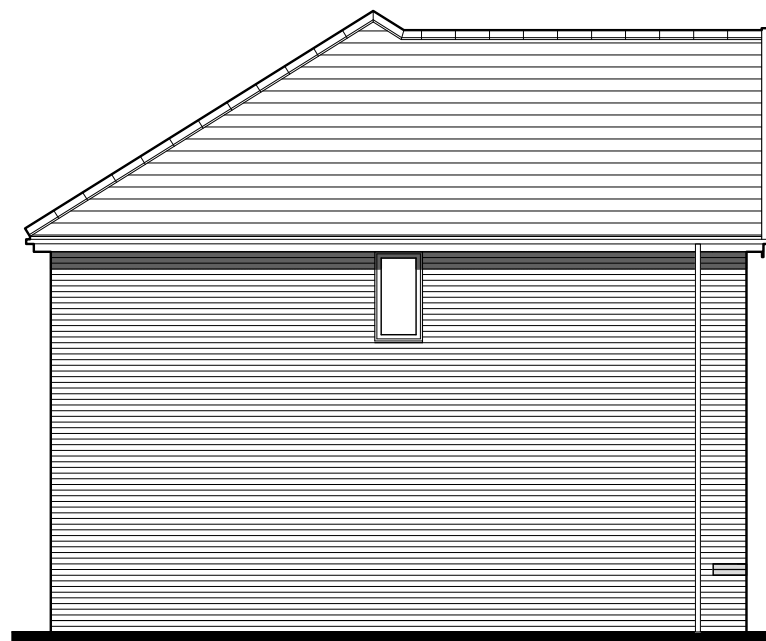

SIDE ELEVATION

Wollaton

TUDOR

401.PL-03

DATE: JAN 2021
SCALE: 1:100 @ A3

REV:


DRAWN: MF
CHECKED: GPM

121.81m²
1311ft²


BLOOR HOMES



Scale 1:100
Issue 4.3

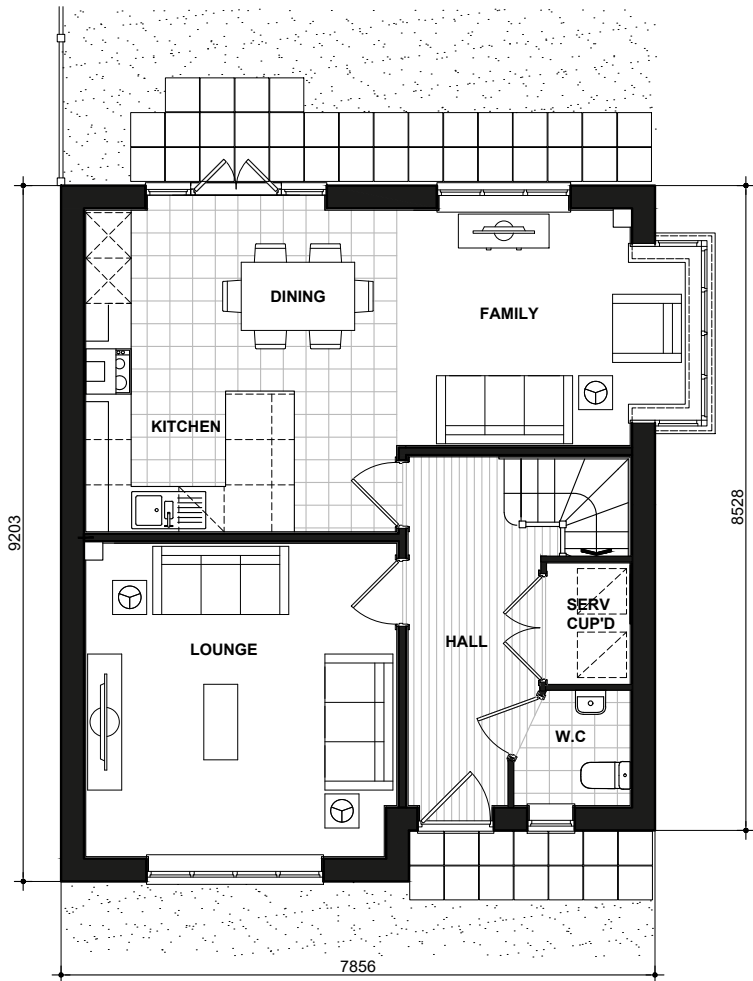

GROUND FLOOR PLAN

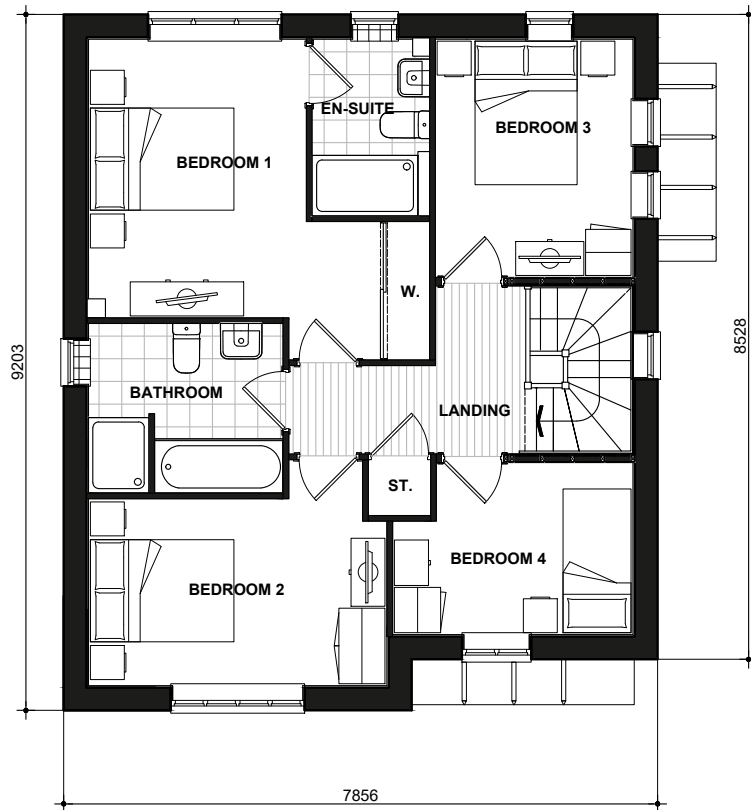

FIRST FLOOR PLAN

Wollaton

PLANS

401.PL-05


DATE: JAN 2021
SCALE: 1:100 @ A3

REV:

DRAWN: MF
CHECKED: GPM

121.81m²
1311ft²




 

Scale 1:100
Issue 4.5



FRONT ELEVATION

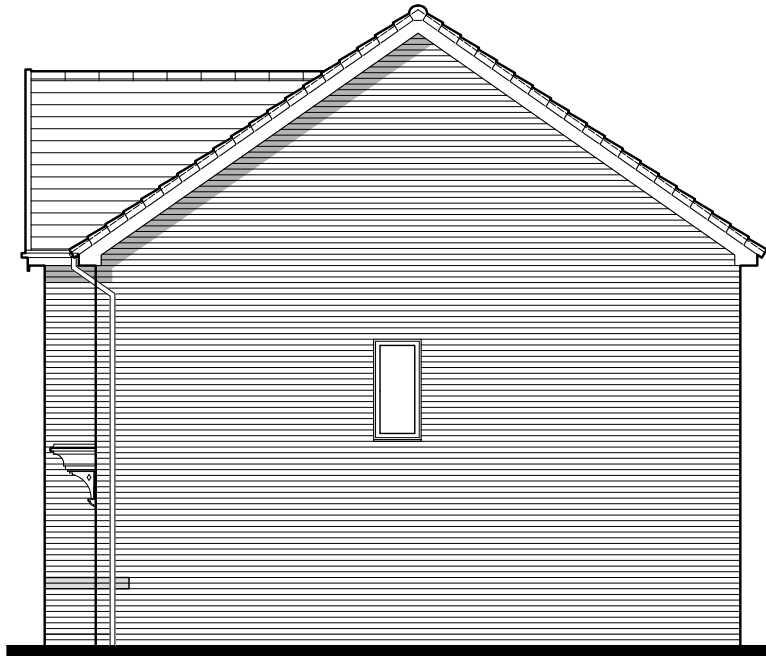


SIDE ELEVATION




REAR ELEVATION



SIDE ELEVATION

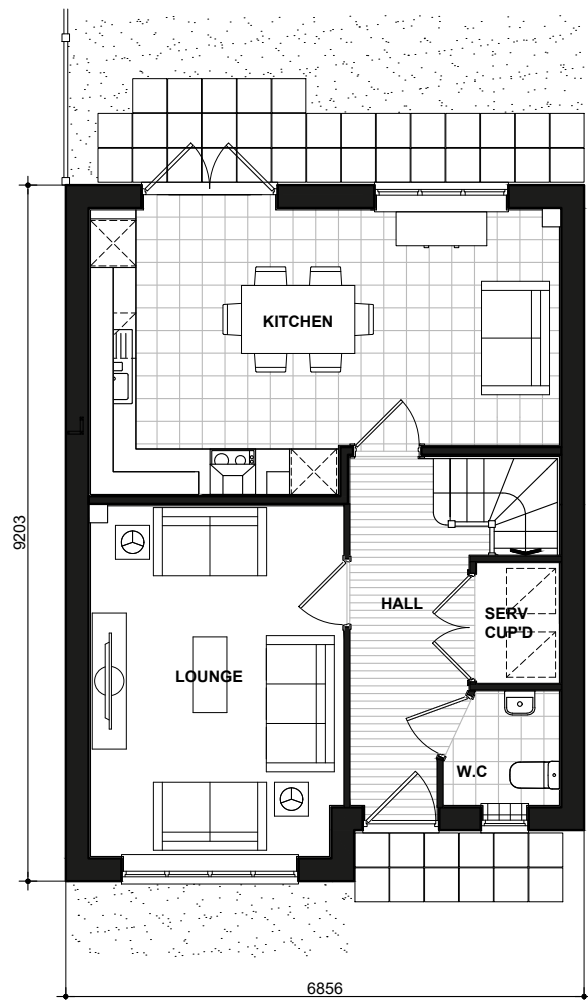

GROUND FLOOR PLAN

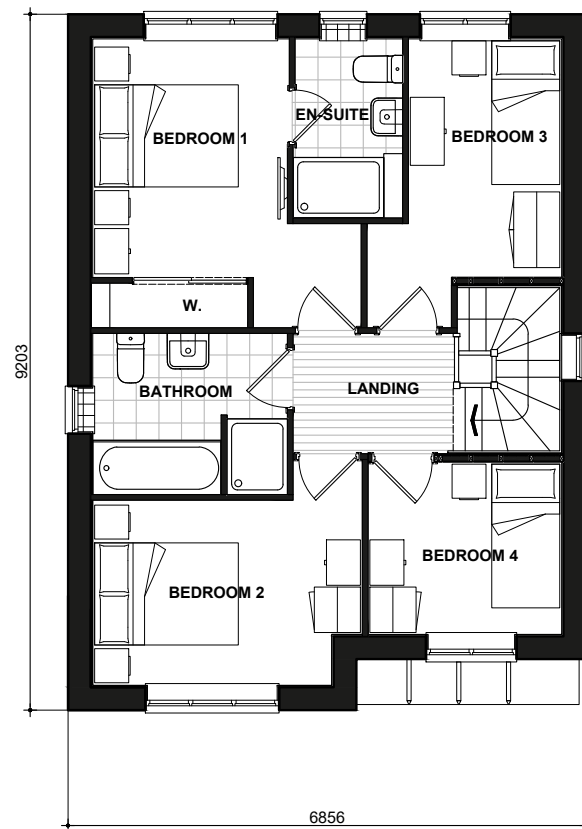

FIRST FLOOR PLAN

Hallam

BRICK

470.PL-01


DATE: JUNE 2019
SCALE: 1:100 @ A3

REV:

DRAWN: JDT
CHECKED: GPM

103.42m²
1113ft²


BLOOR HOMES

 

Scale 1:100
Issue 4.5




FRONT ELEVATION

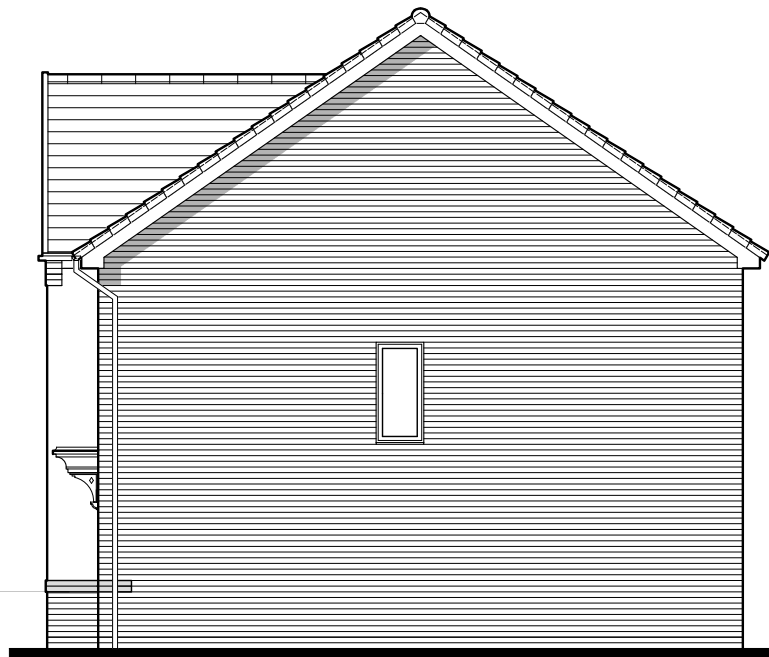


SIDE ELEVATION




REAR ELEVATION

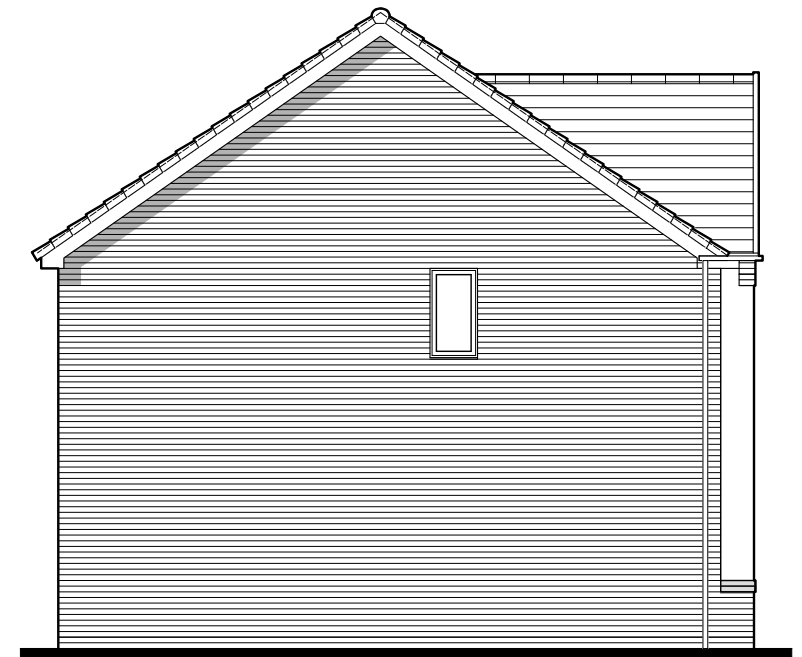

SIDE ELEVATION

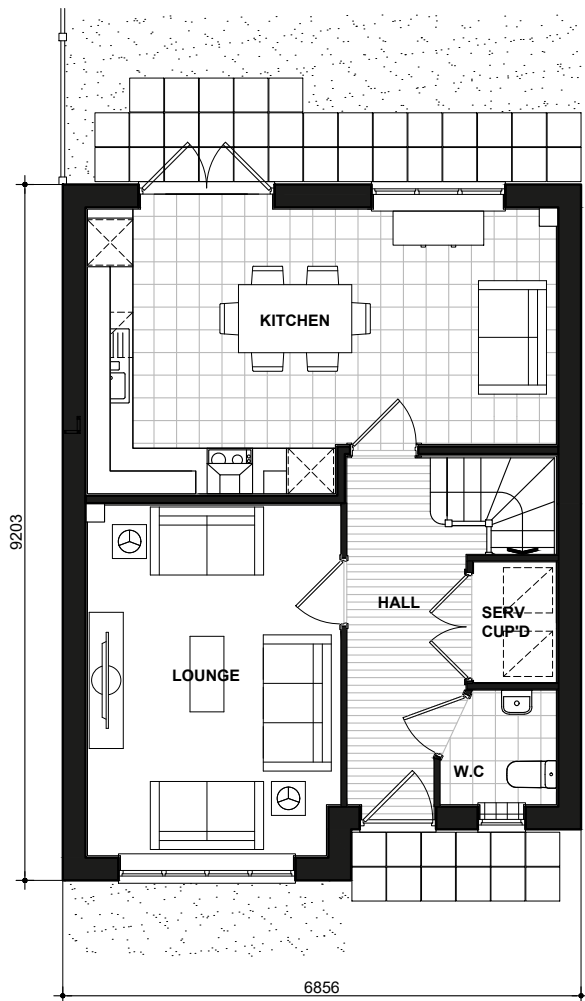

GROUND FLOOR PLAN

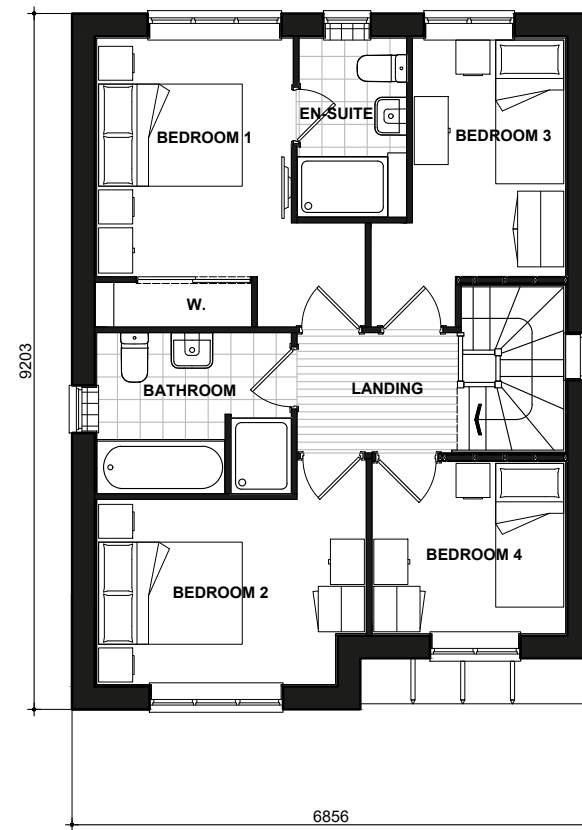

FIRST FLOOR PLAN

Hallam

RENDER
470.PL-02


DATE: JUNE 2019
SCALE: 1:100 @ A3

REV:

DRAWN: JDT
CHECKED: GPM

103.42m²
1113ft²


BLOOR HOMES

 

Scale 1:100
Issue 4.5



FRONT ELEVATION

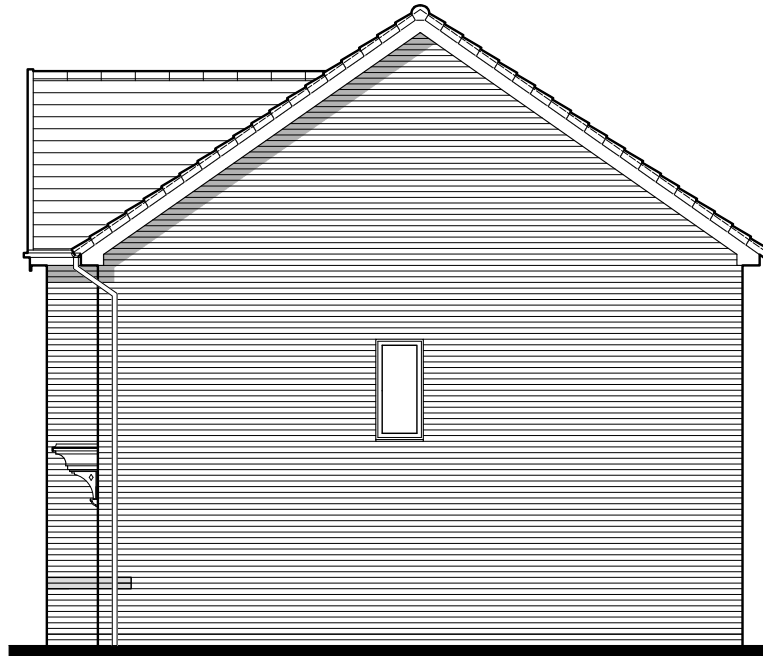


SIDE ELEVATION




REAR ELEVATION



SIDE ELEVATION

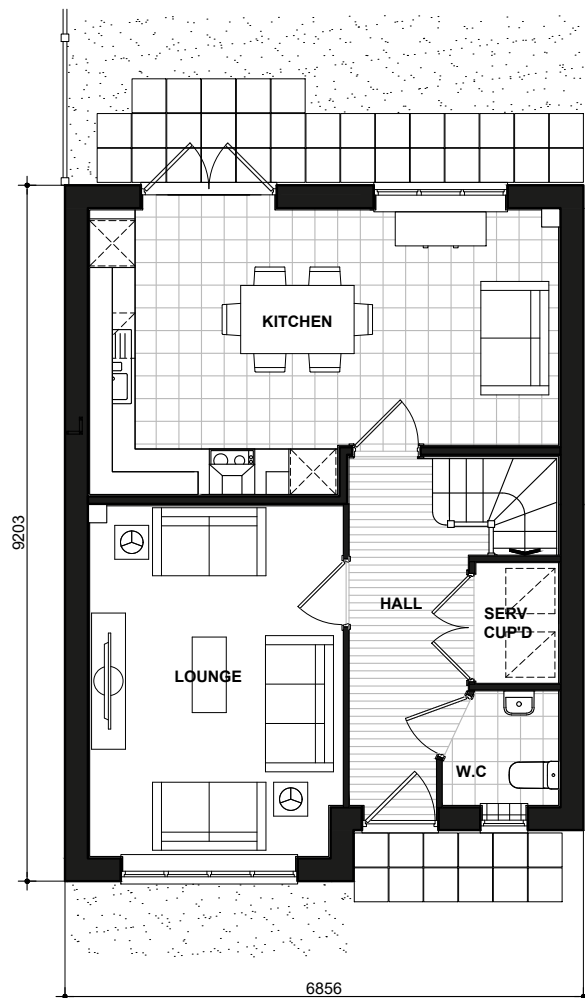

GROUND FLOOR PLAN

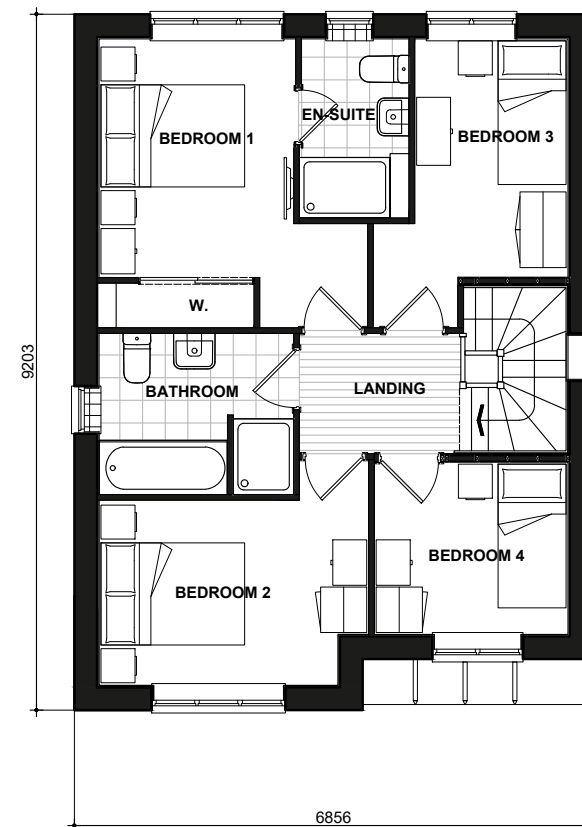

FIRST FLOOR PLAN


Hallam

TUDOR

470.PL-03

DATE: JUNE 2019
SCALE: 1:100 @ A3
DRAWN: JDT
CHECKED: GPM
REV:
103.42m²
1113ft²

BLOOR HOMES

 

Scale 1:100
Issue 4.6




FRONT ELEVATION



SIDE ELEVATION



REAR ELEVATION

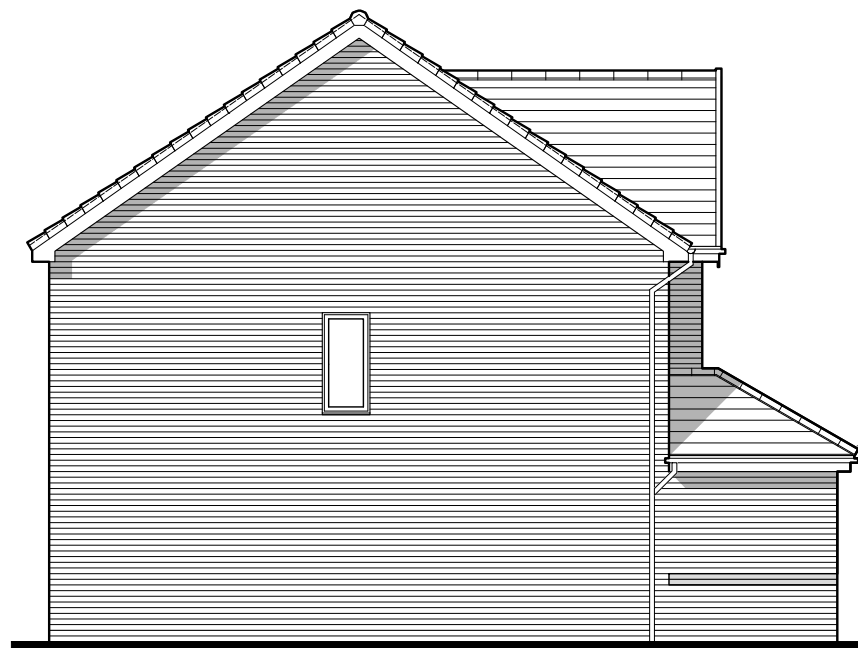

SIDE ELEVATION

Lydgate

BRICK

471.PL-01


DATE: JUNE 2019
SCALE: 1:100 @ A3

REV:

DRAWN: JDT
CHECKED: GPM

108.89m²
1172ft²

BLOOR HOMES

 

Scale 1:100
Issue 4.6




FRONT ELEVATION



SIDE ELEVATION



REAR ELEVATION

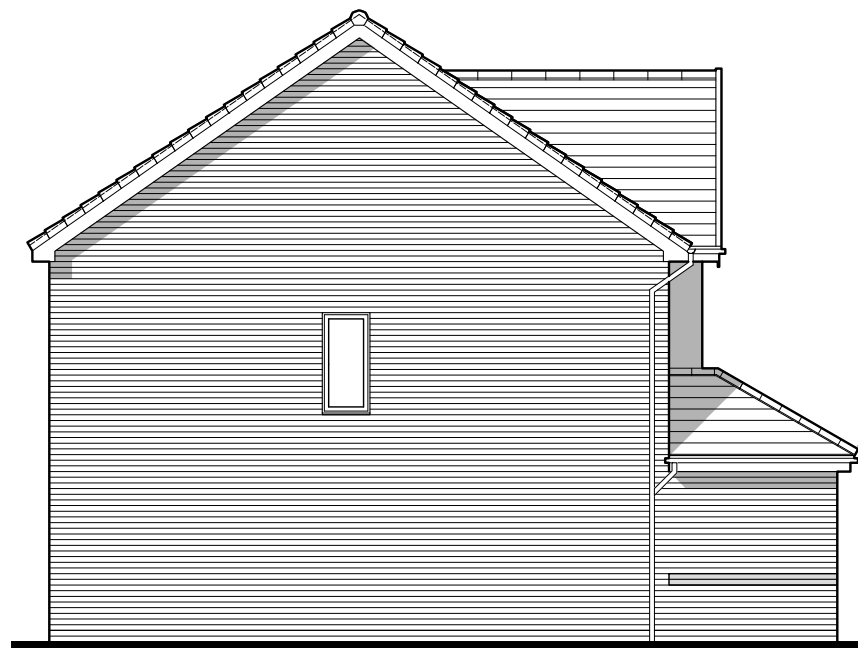


SIDE ELEVATION

Lydgate

RENDER
471.PL-02

DATE: JUNE 2019
SCALE: 1:100 @ A3
DRAWN: JDT
CHECKED: GPM
REV:
108.89m²
1172ft²

BLOOR HOMES

 

Scale 1:100
Issue 4.6




FRONT ELEVATION



SIDE ELEVATION



REAR ELEVATION

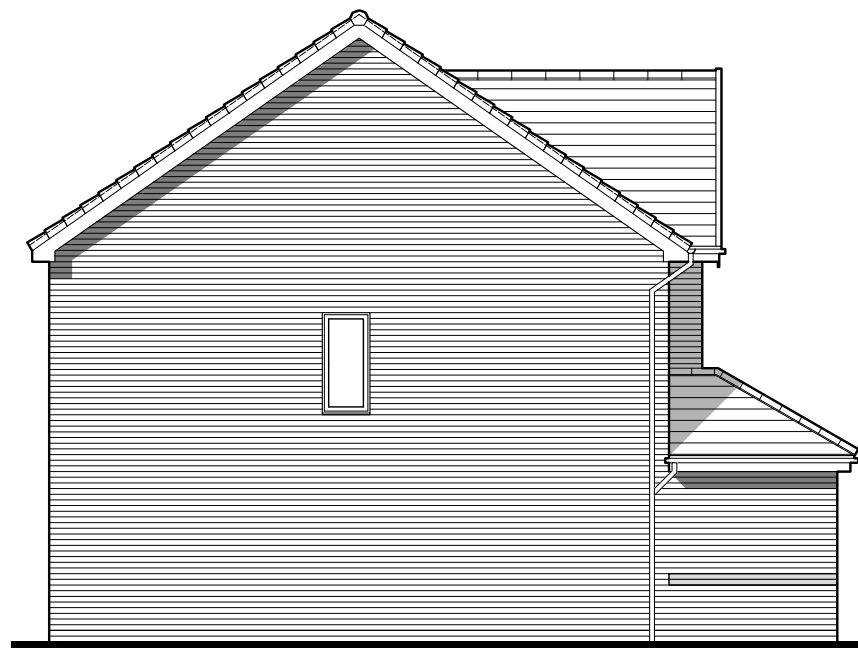


SIDE ELEVATION

Lydgate


TUDOR
471.PL-03

DATE: JUNE 2019
SCALE: 1:100 @ A3
DRAWN: JDT
CHECKED: GPM
REV:
108.89m²
1172ft²


BLOOR HOMES

 

Scale 1:100
Issue 4.6

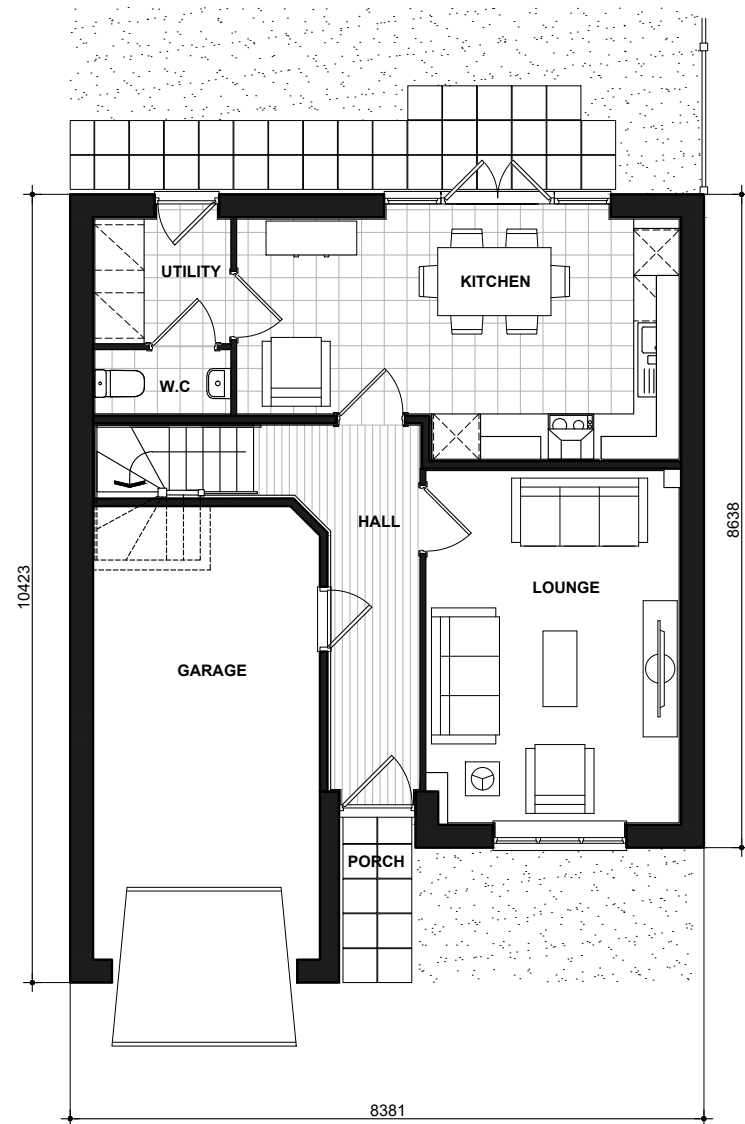

GROUND FLOOR PLAN

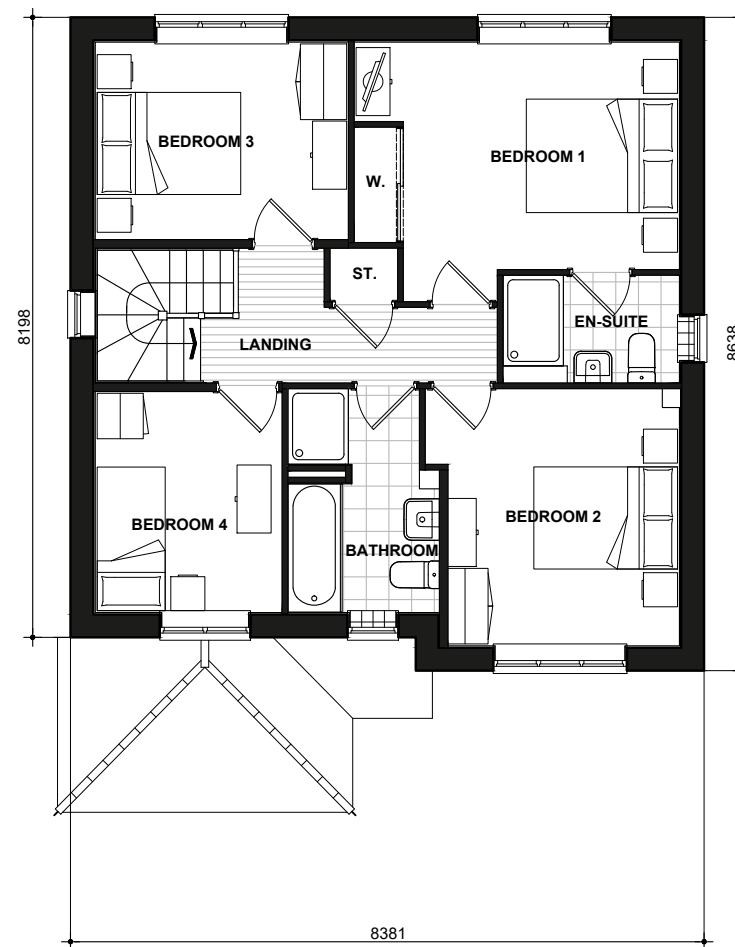


FIRST FLOOR PLAN

Lydgate

471.PL-05

DATE: JUNE 2019
SCALE: 1:100 @ A3
DRAWN: JDT
CHECKED: GPM
REV:
108.89m²
1172ft²

BLOOR HOMES

 

Scale 1:100
Issue 4.8



FRONT ELEVATION



SIDE ELEVATION



REAR ELEVATION



SIDE ELEVATION

Wyatt
BRICK
476.PL-01


DATE: JUNE 2019
SCALE: 1:100 @ A3

REV:

DRAWN: KS
CHECKED: GPM

121.81m²
1311ft²

BLOOR HOMES

 

Scale 1:100
Issue 4.8



FRONT ELEVATION



SIDE ELEVATION



REAR ELEVATION



SIDE ELEVATION

Wyatt

RENDER
476.PL-02


DATE: JUNE 2019
SCALE: 1:100 @ A3

REV:

DRAWN: KS
CHECKED: GPM

121.81m²
1311ft²


BLOOR HOMES

 

Scale 1:100
Issue 4.8




FRONT ELEVATION

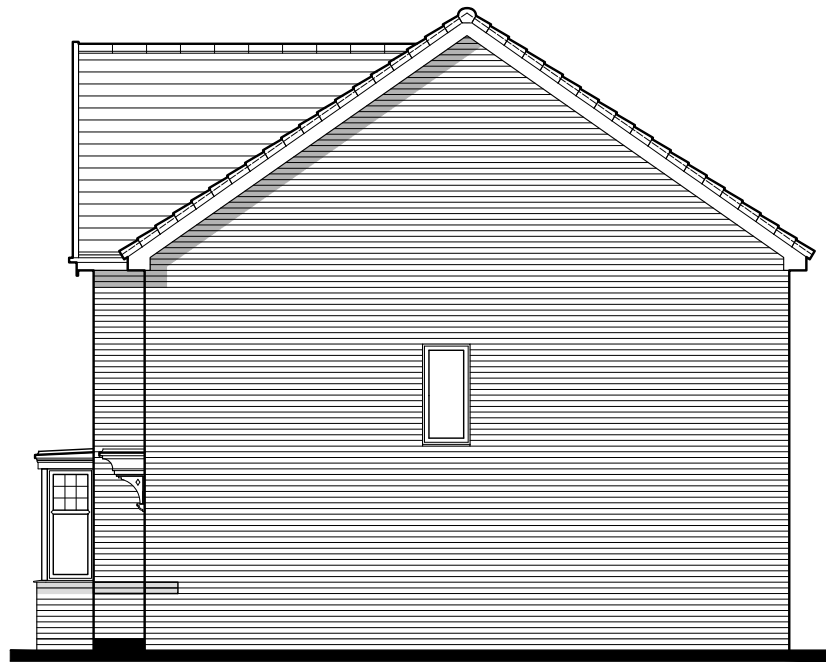

SIDE ELEVATION



REAR ELEVATION

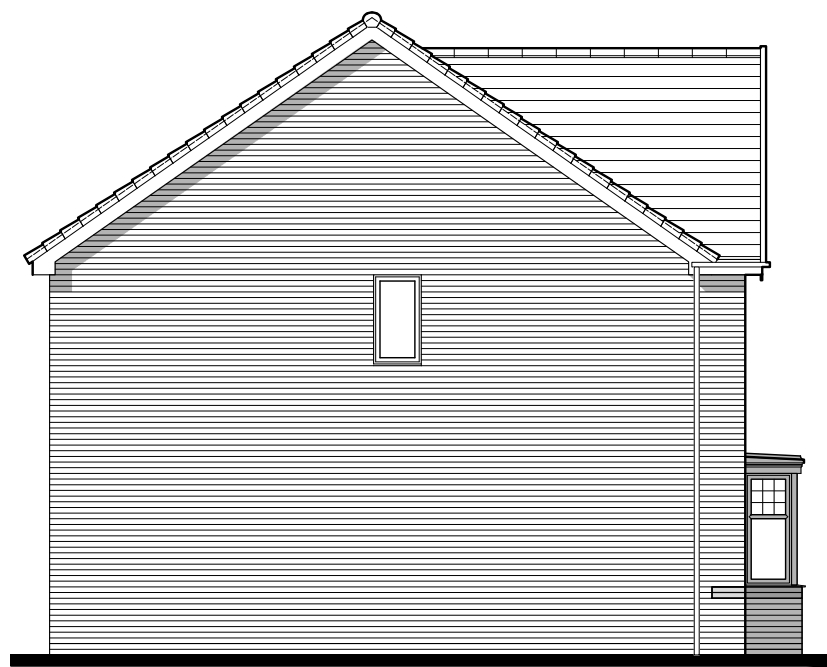

SIDE ELEVATION


Wyatt

TUDOR


476.PL-03

DATE: JUNE 2019
SCALE: 1:100 @ A3
DRAWN: KS
CHECKED: GPM
REV:
121.81m²
1311ft²


BLOOR HOMES

 

Scale 1:100
Issue 4.8

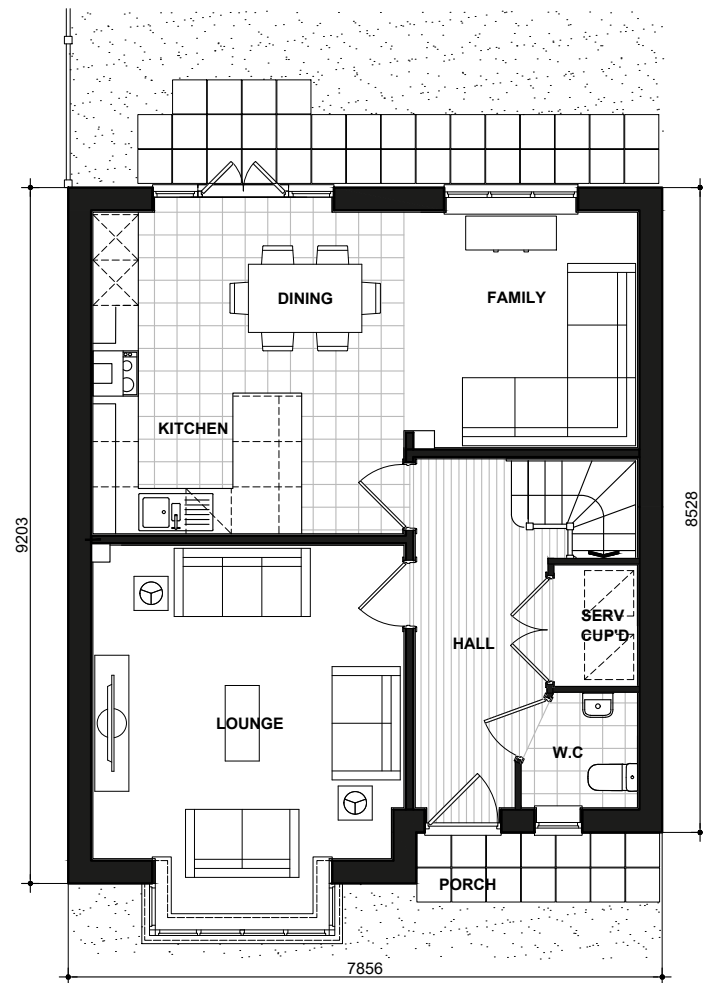

GROUND FLOOR PLAN

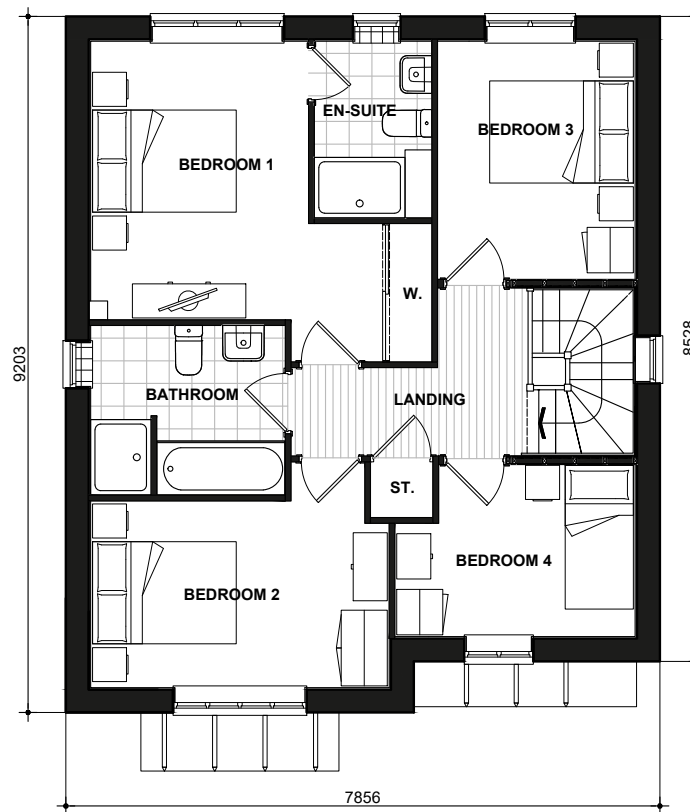

FIRST FLOOR PLAN


Wyatt

FLOOR PLANS

476.PL-05

DATE: JUNE 2019
SCALE: 1:100 @ A3
DRAWN: KS
CHECKED: GPM
REV:
121.81m²
1311ft²

BLOOR HOMES

 

Scale 1:100
Issue 4.6




FRONT ELEVATION


SIDE ELEVATION



REAR ELEVATION

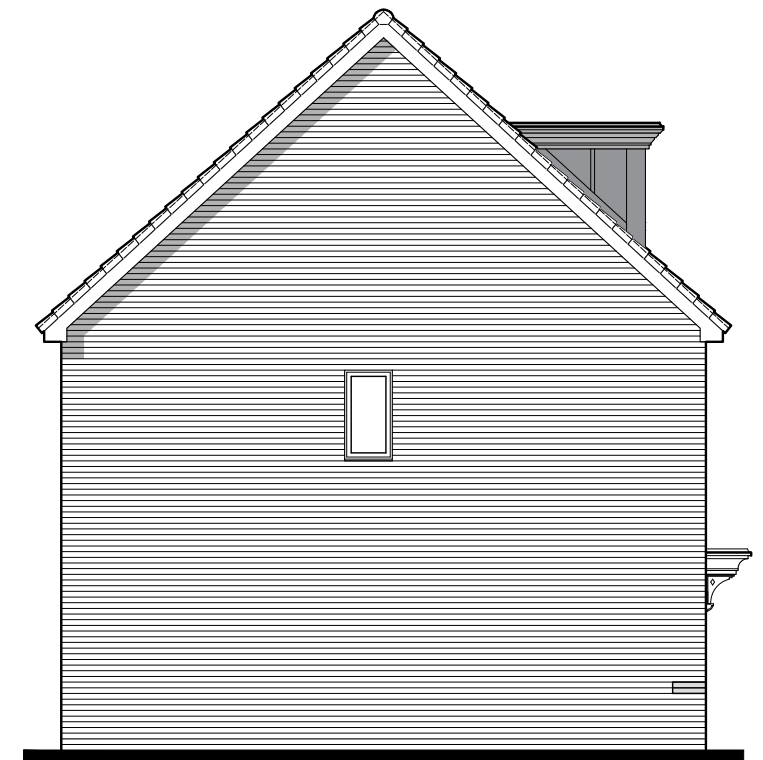


SIDE ELEVATION

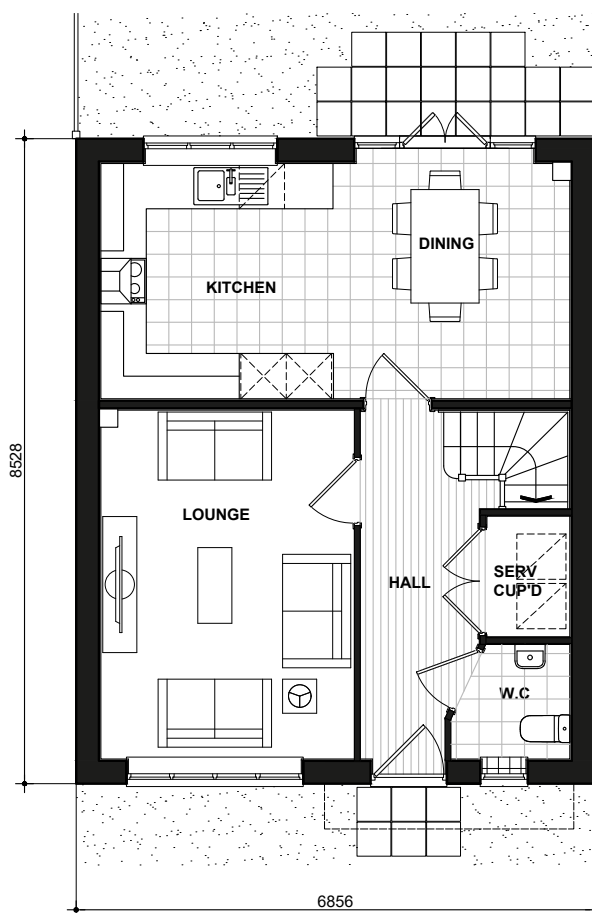

GROUND FLOOR PLAN



FIRST FLOOR PLAN

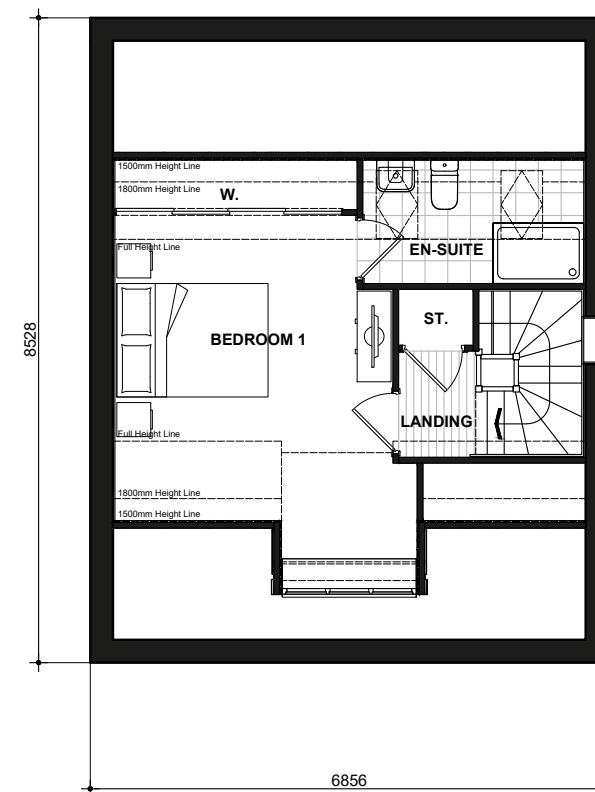

SECOND FLOOR PLAN

Morris

BRICK

477.PL-01


DATE: JULY 2019
SCALE: 1:100 @ A3

REV:

DRAWN: JDT
CHECKED: GPM

129.88m²
1398ft²

BLOOR HOMES

 


Scale 1:100
Issue 4.6




FRONT ELEVATION


SIDE ELEVATION

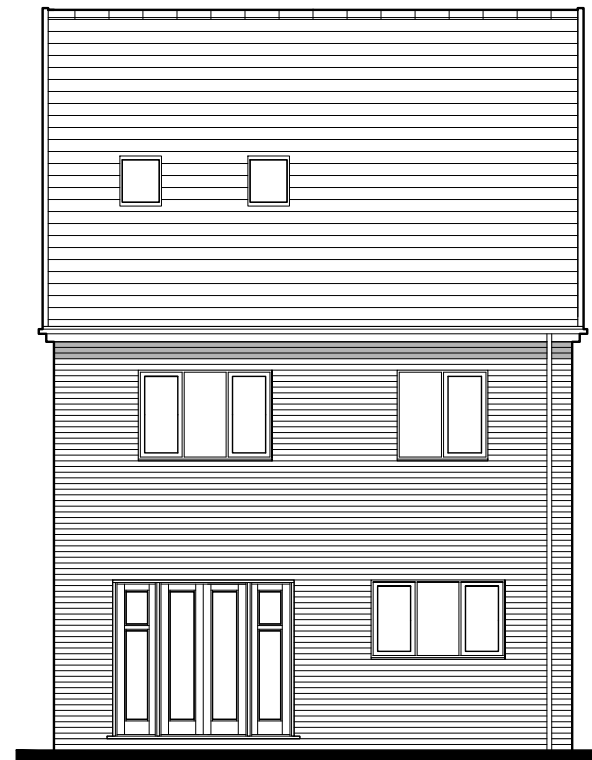

REAR ELEVATION

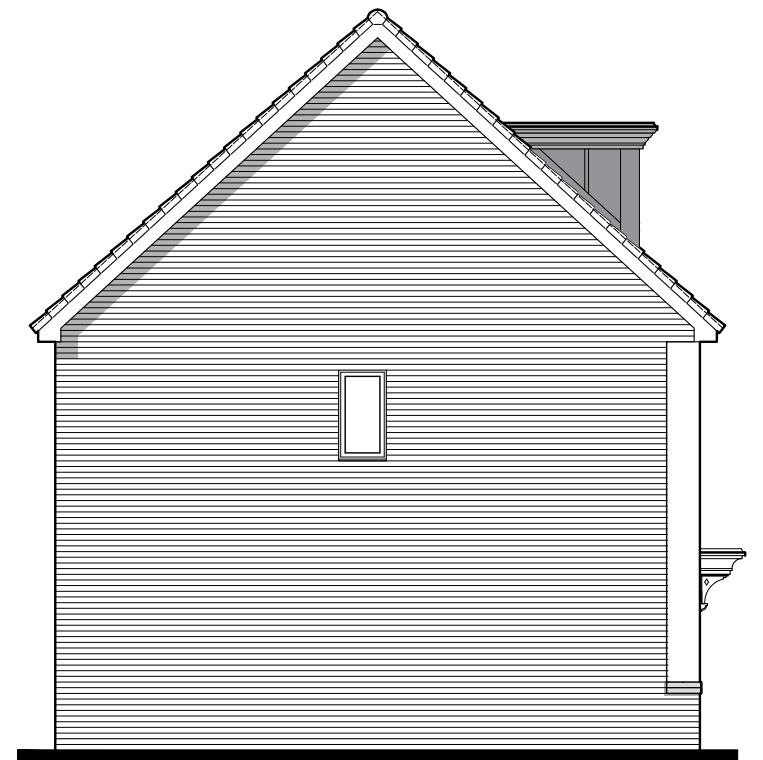


SIDE ELEVATION

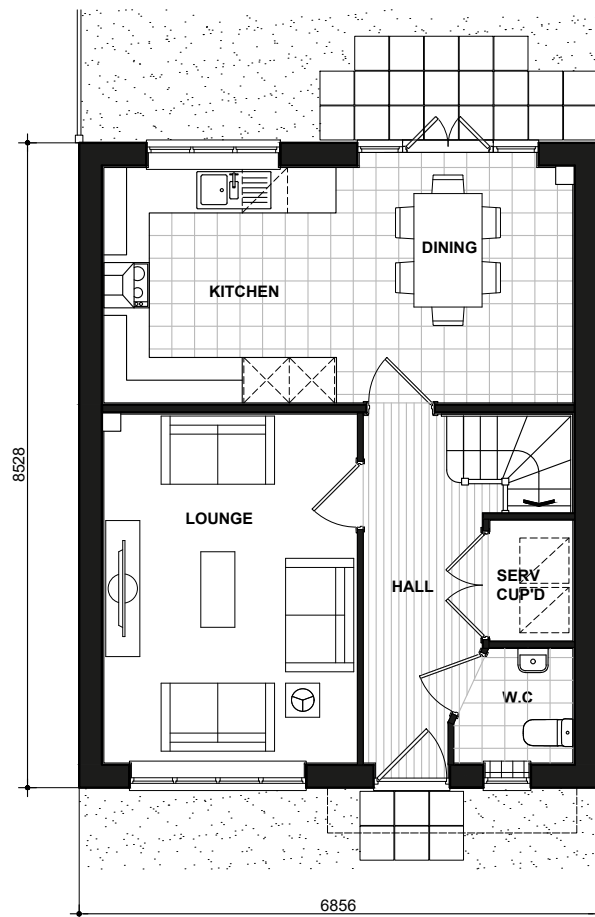

GROUND FLOOR PLAN



FIRST FLOOR PLAN

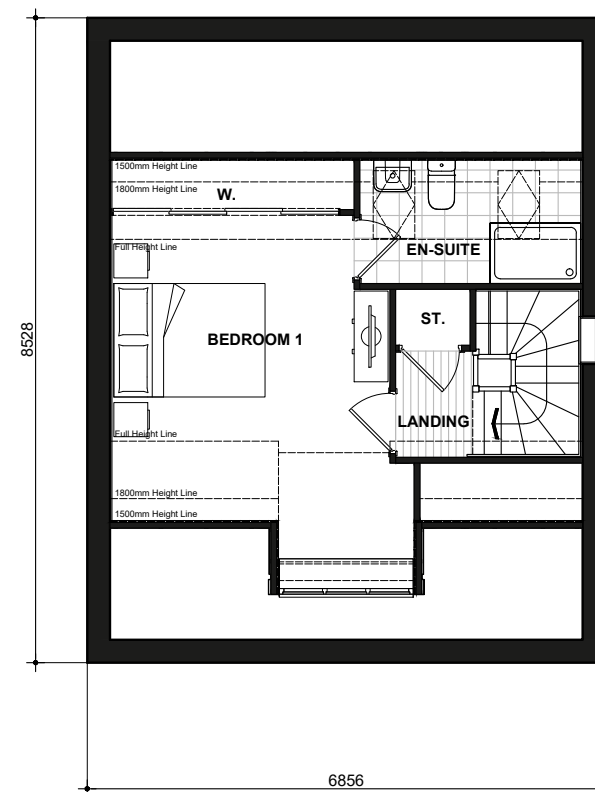

SECOND FLOOR PLAN

Morris
RENDER
477.PL-02


DATE: JULY 2019
SCALE: 1:100 @ A3

REV:

DRAWN: JDT
CHECKED: GPM

129.88m²
1398ft²


BLOOR HOMES

 

Scale 1:100
Issue 4.8




FRONT ELEVATION

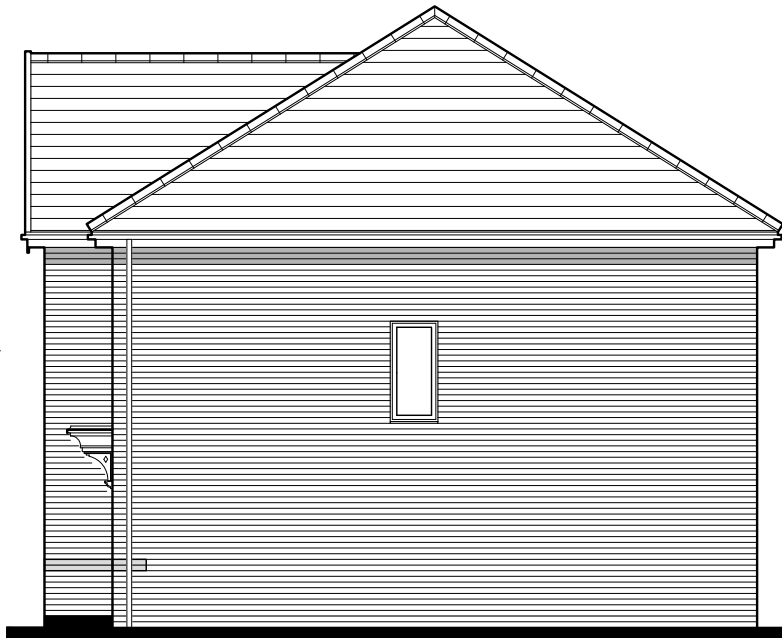


SIDE ELEVATION




REAR ELEVATION

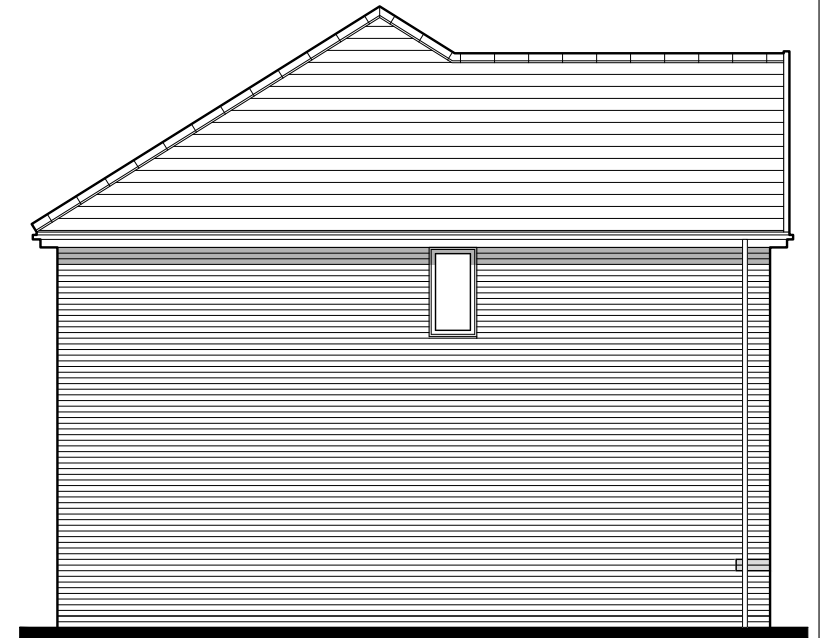

SIDE ELEVATION

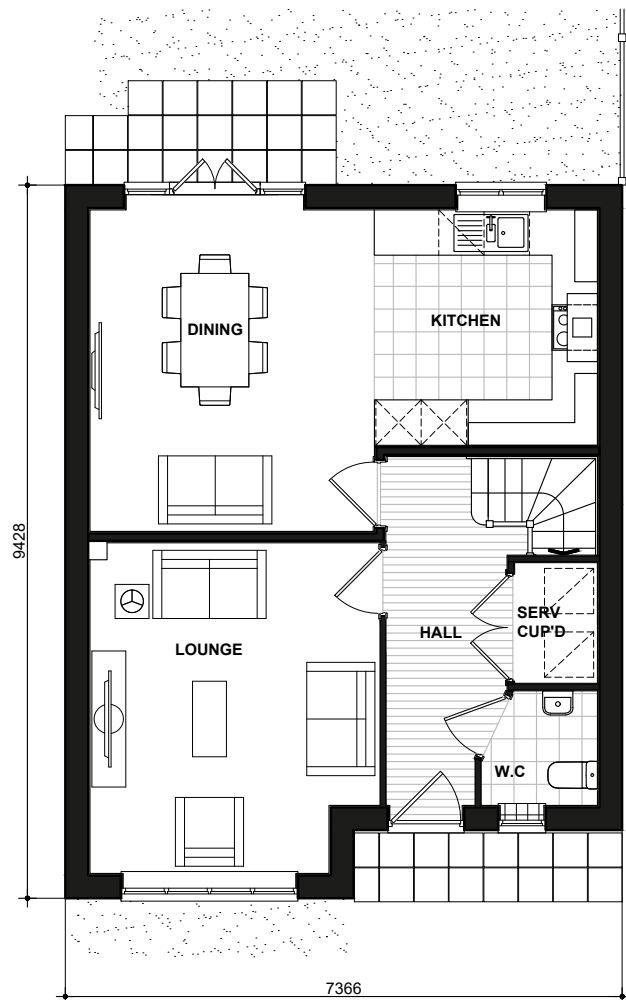

GROUND FLOOR PLAN

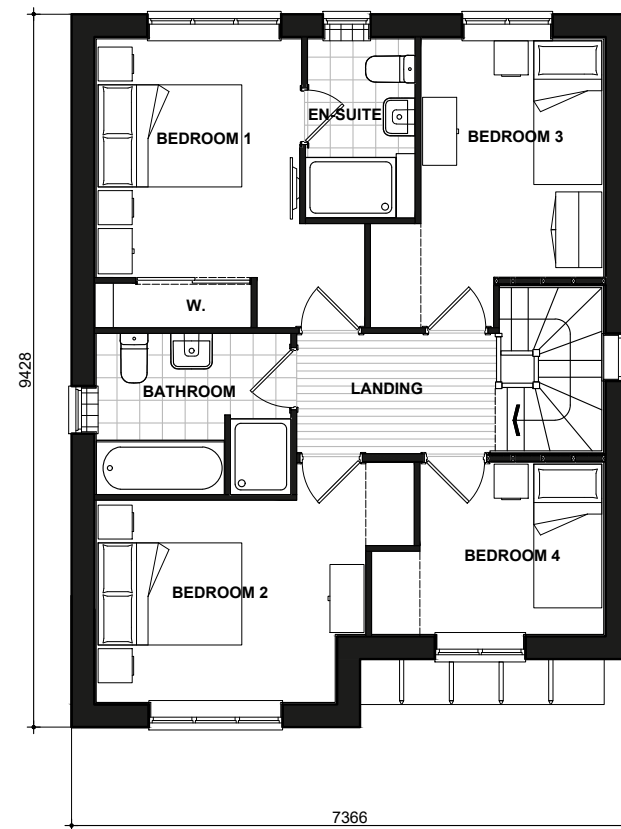

FIRST FLOOR PLAN

Locke


BRICK

486.PL-01

DATE: JUNE 2019
SCALE: 1:100 @ A3
DRAWN: VO
CHECKED: TP

REV:
112.94m²
1216ft²


BLOOR HOMES

 

Scale 1:100
Issue 4.8




FRONT ELEVATION

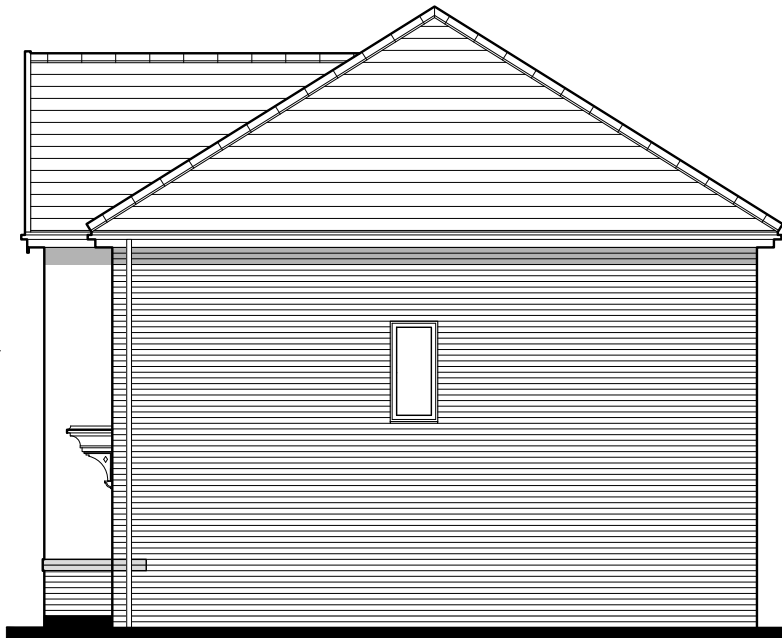


SIDE ELEVATION




REAR ELEVATION

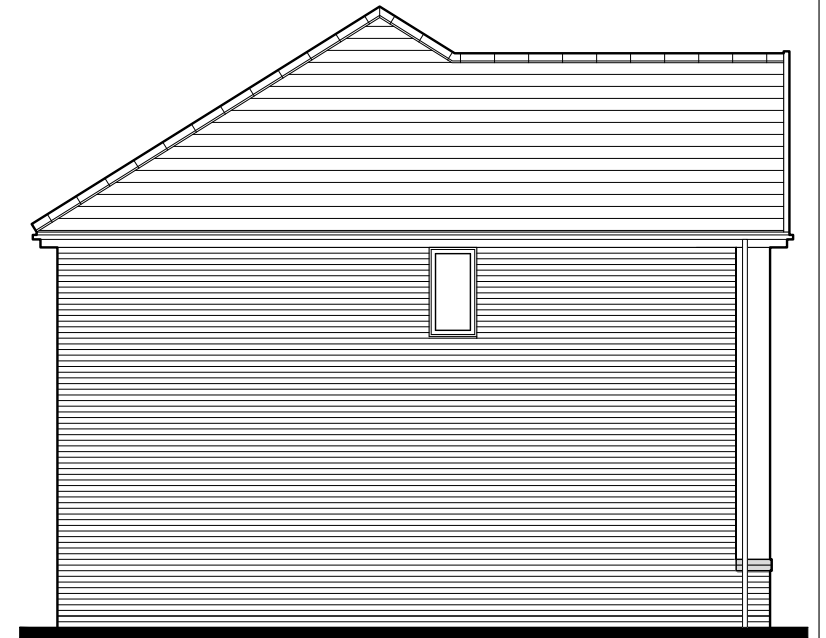

SIDE ELEVATION

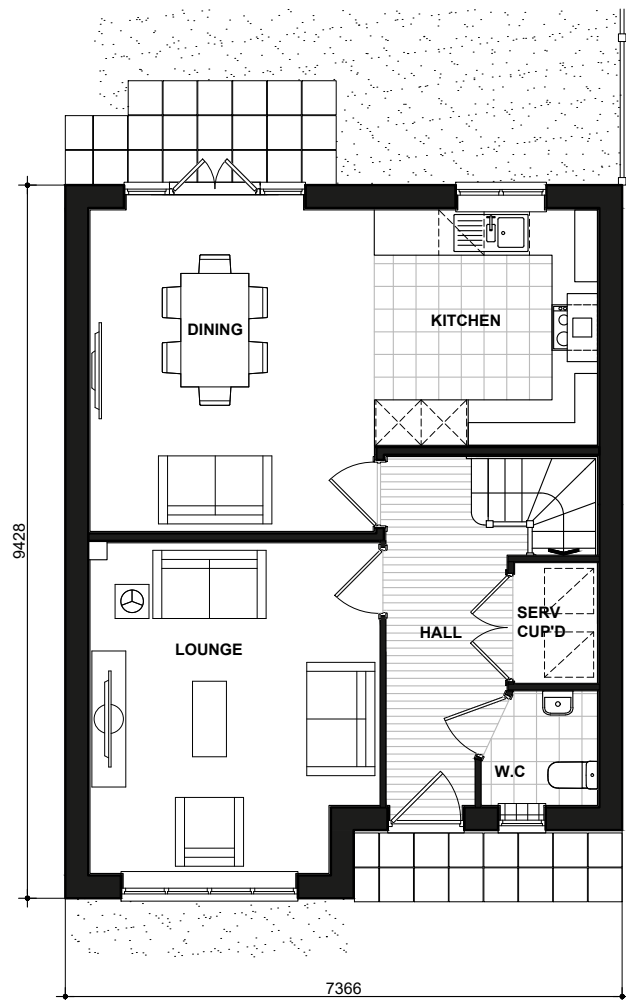

GROUND FLOOR PLAN

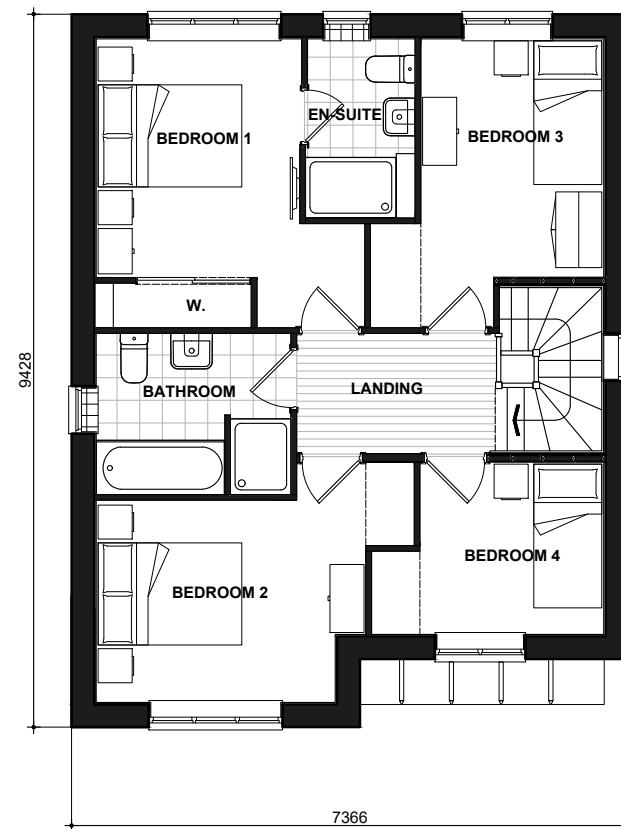

FIRST FLOOR PLAN

Locke

RENDER

486.PL-02


DATE: JUNE 2019
SCALE: 1:100 @ A3

REV:

DRAWN: VO
CHECKED: TP

112.94m²
1216ft²


BLOOR HOMES

 

Scale 1:100
Issue 4.8




FRONT ELEVATION

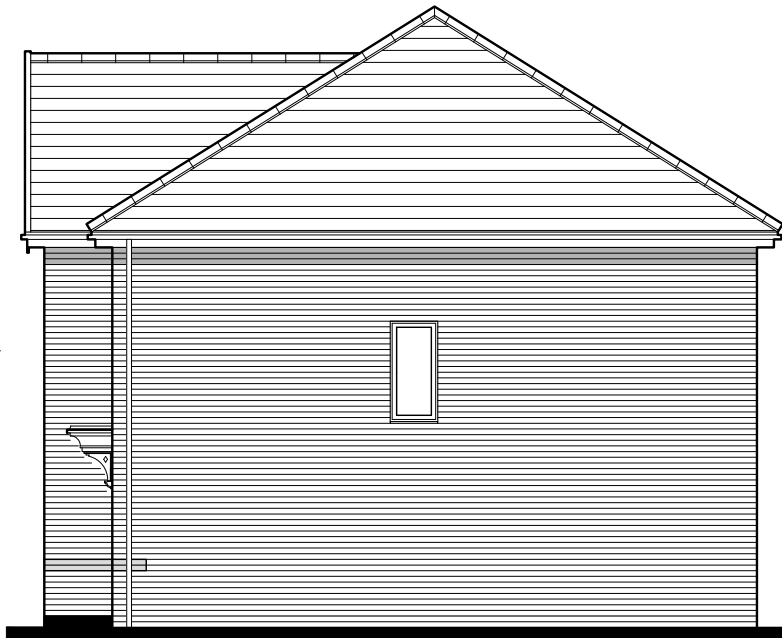


SIDE ELEVATION




REAR ELEVATION

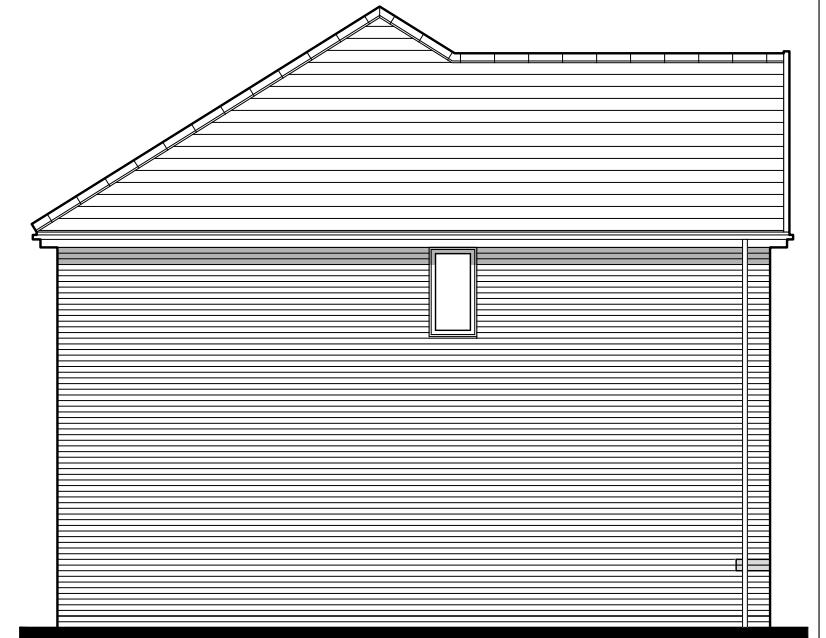

SIDE ELEVATION

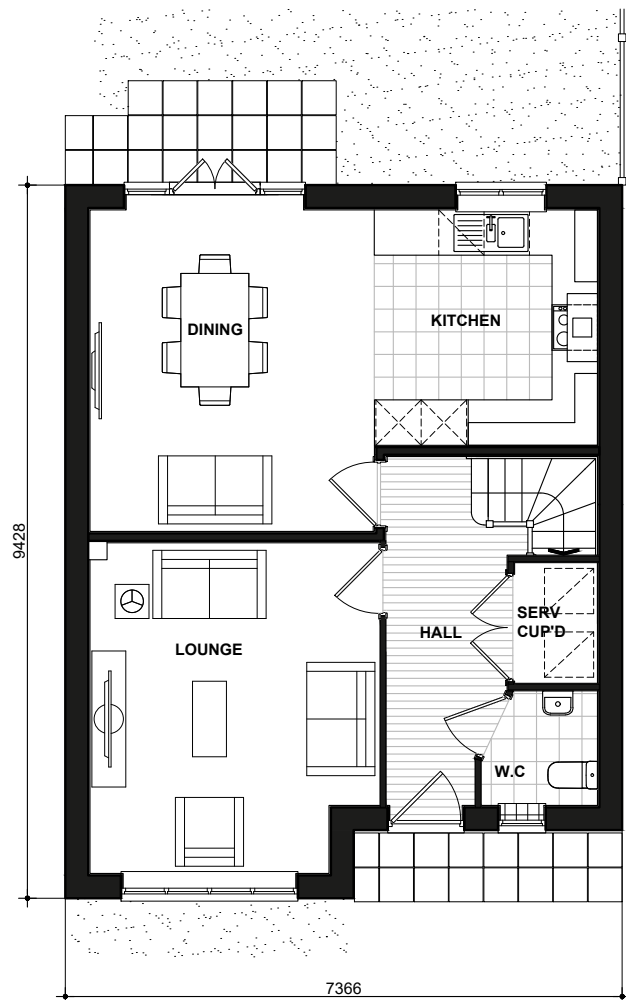

GROUND FLOOR PLAN

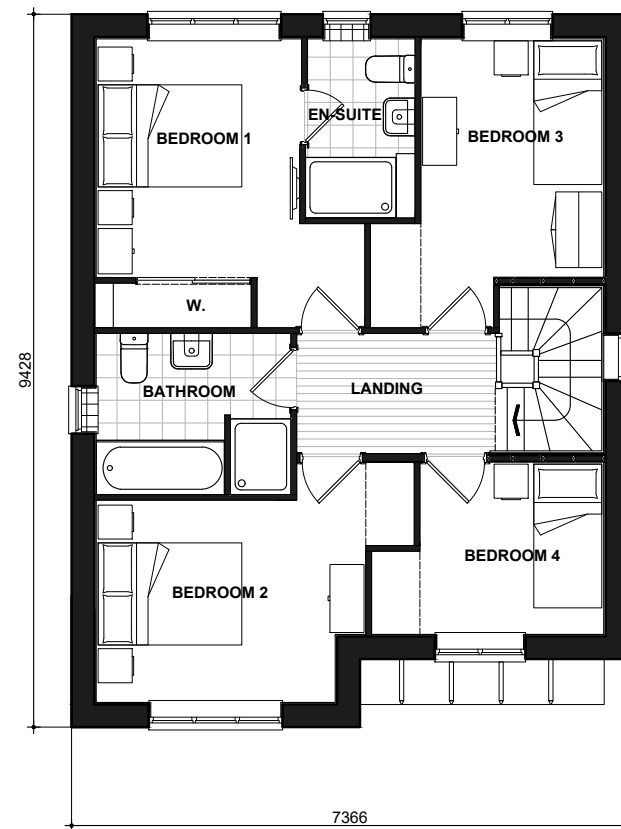

FIRST FLOOR PLAN

Locke


TUDOR

486.PL-03

DATE: JUNE 2019
SCALE: 1:100 @ A3
DRAWN: VO
CHECKED: TP

REV:
112.94m²
1216ft²

BLOOR HOMES

 

Scale 1:100
Issue 4.9




376 LYTTTELTON
SIDE ELEVATION



376 LYTTTELTON
FRONT ELEVATION

372-1 BYRON

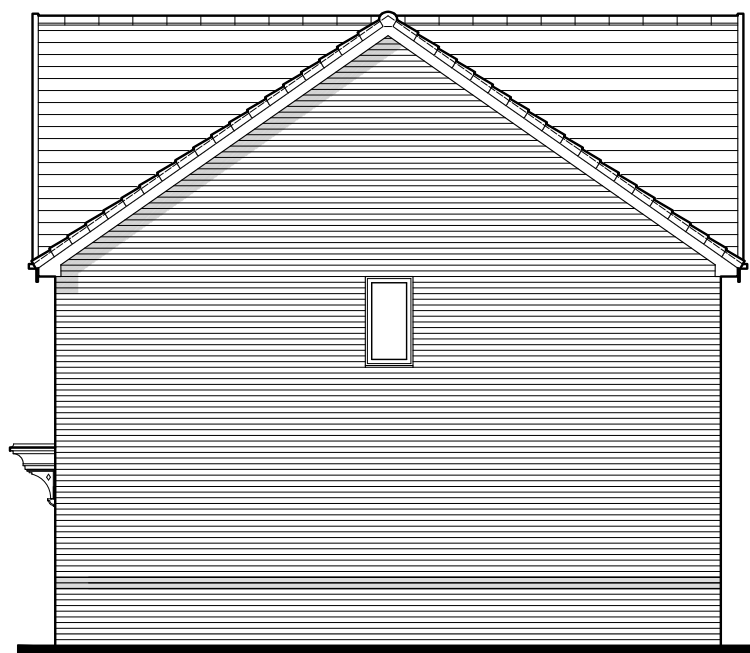

372-1 BYRON
SIDE ELEVATION



372-1 BYRON
REAR ELEVATION


376 LYTTTELTON

Lyttelton Byron

BRICK
807.PL-01
DATE: JULY 2019
SCALE: 1:100 @ A3
DRAWN: JE
CHECKED: GPM

REV:
78.72 m²
847 ft²

BLOOR HOMES

 

Scale 1:100
Issue 4.9




376 LYTTTELTON
SIDE ELEVATION



376 LYTTTELTON
FRONT ELEVATION

372-1 BYRON

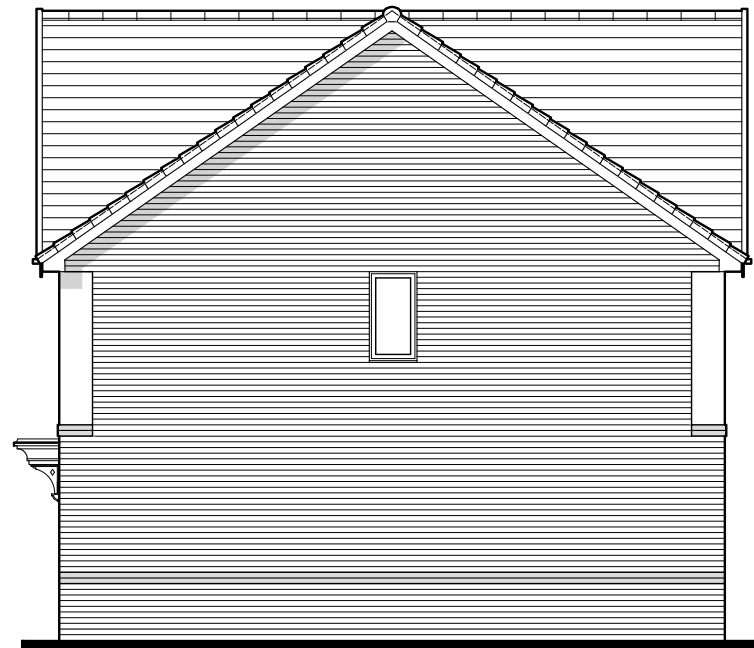

372-1 BYRON
SIDE ELEVATION



372-1 BYRON
REAR ELEVATION

376 LYTTTELTON

Lyttelton Byron

RENDER
807.PL-02


DATE: JULY 2019
SCALE: 1:100 @ A3

DRAWN: JE
CHECKED: GPM


REV:

78.72 m²
847 ft²

BLOOR HOMES

 


Scale 1:100
Issue 4.9

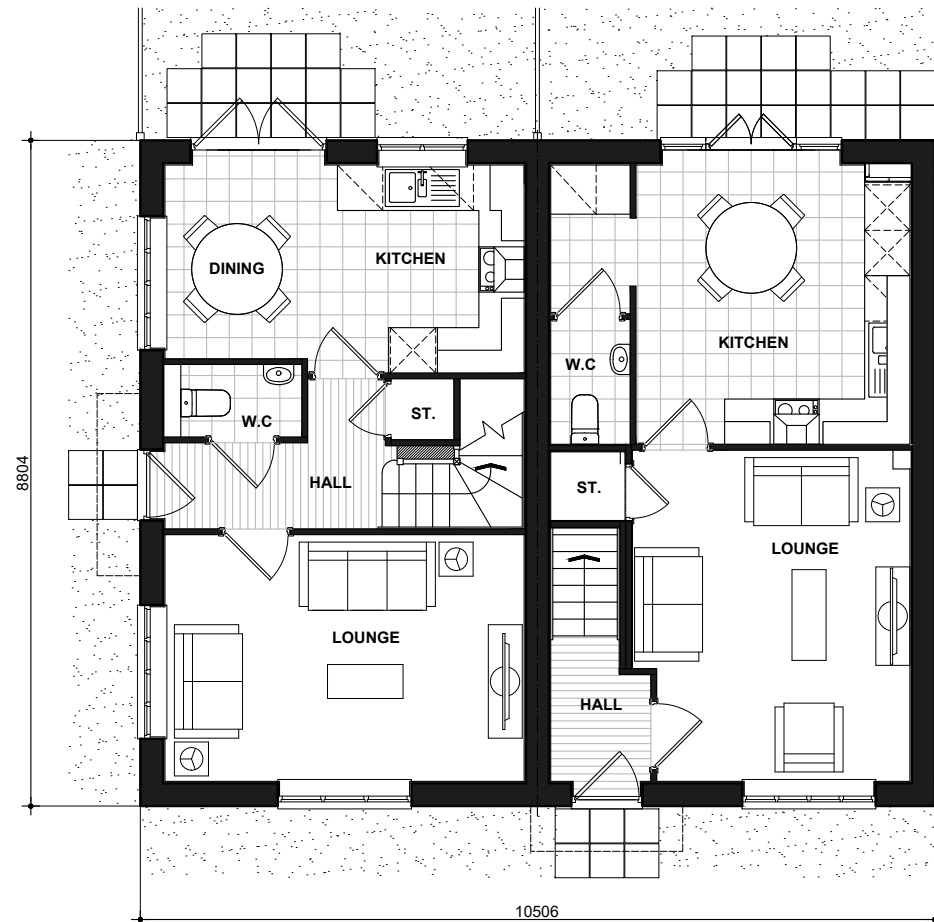

376 LYTTELTON
GROUND FLOOR PLAN

372-1 BYRON

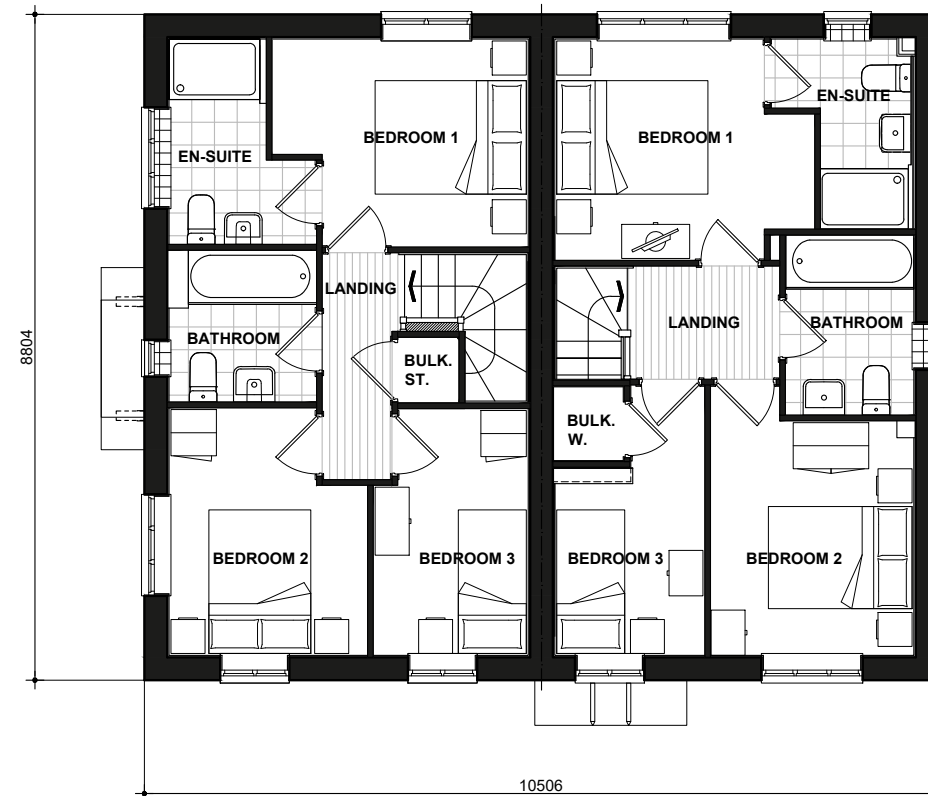

376 LYTTELTON
FIRST FLOOR PLAN

372-1 BYRON

Lyttelton Byron

807.PL-04

DATE: JULY 2019

REV:

SCALE: 1:100 @ A3

DRAWN: JE

78.72 m²

CHECKED: GPM

847 ft²

BLOOR HOMES