



NOTES


All dimensions to be checked on site. Figured dimensions to be read in preference to scaled. Drawing author accepts no responsibility for any unauthorised amendments to the drawing and does not permit unauthorised copying of the drawing. This drawing is copyright and remains the property of drawing author unless otherwise agreed.

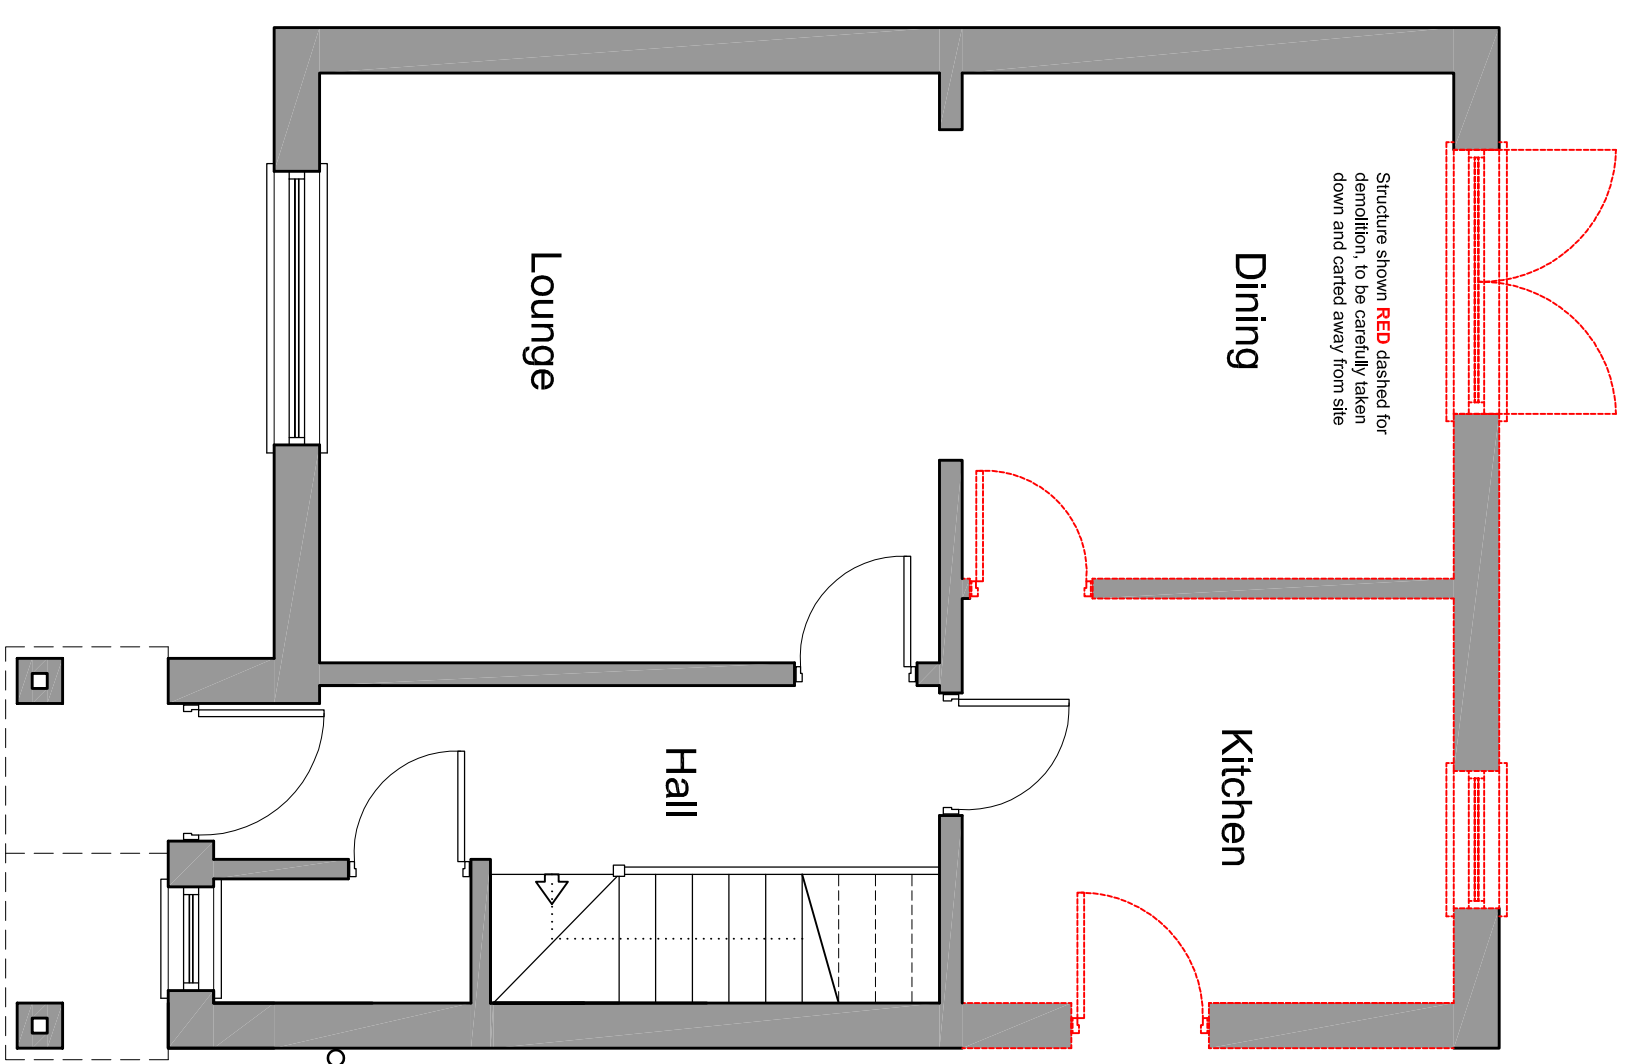


EXISTING GROUND FLOOR PLAN
Scale 1:50

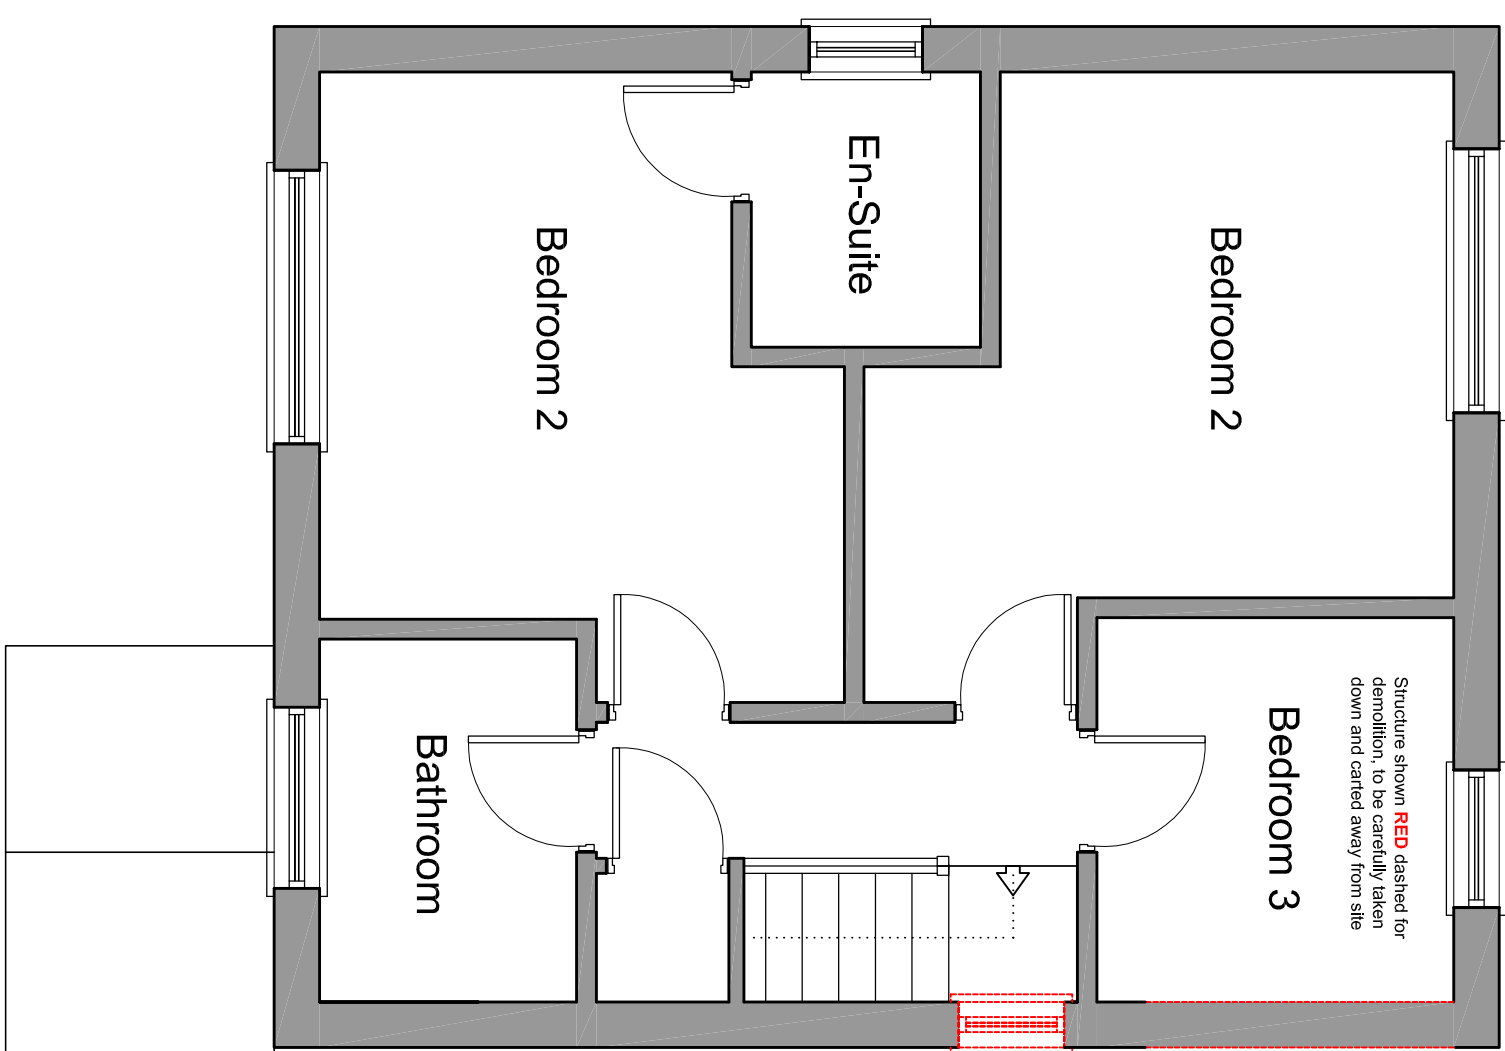


EXISTING FIRST FLOOR PLAN
Scale 1:50

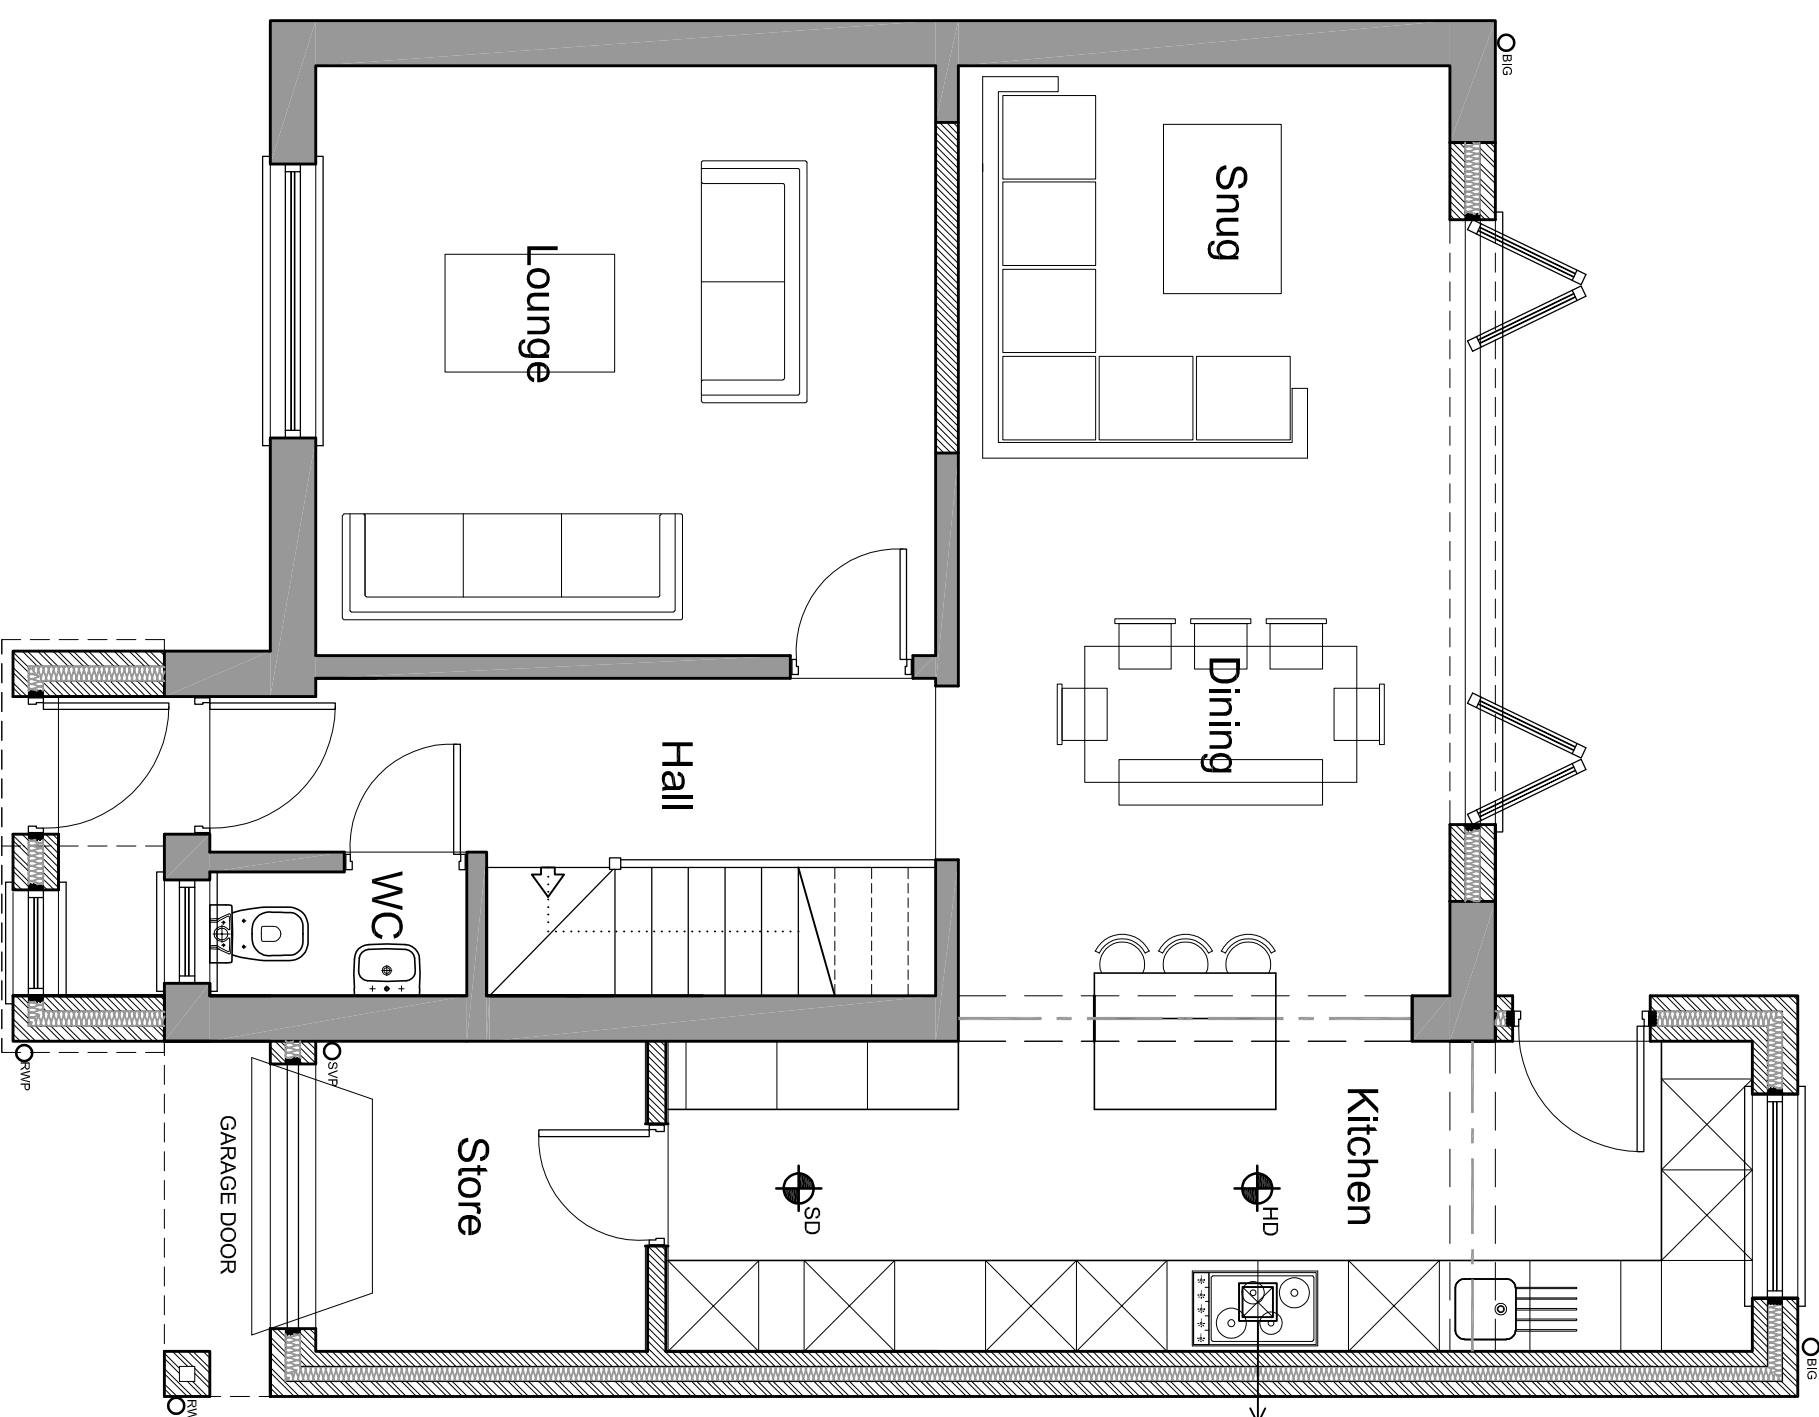


PROPOSED GROUND FLOOR PLAN
Scale 1:50

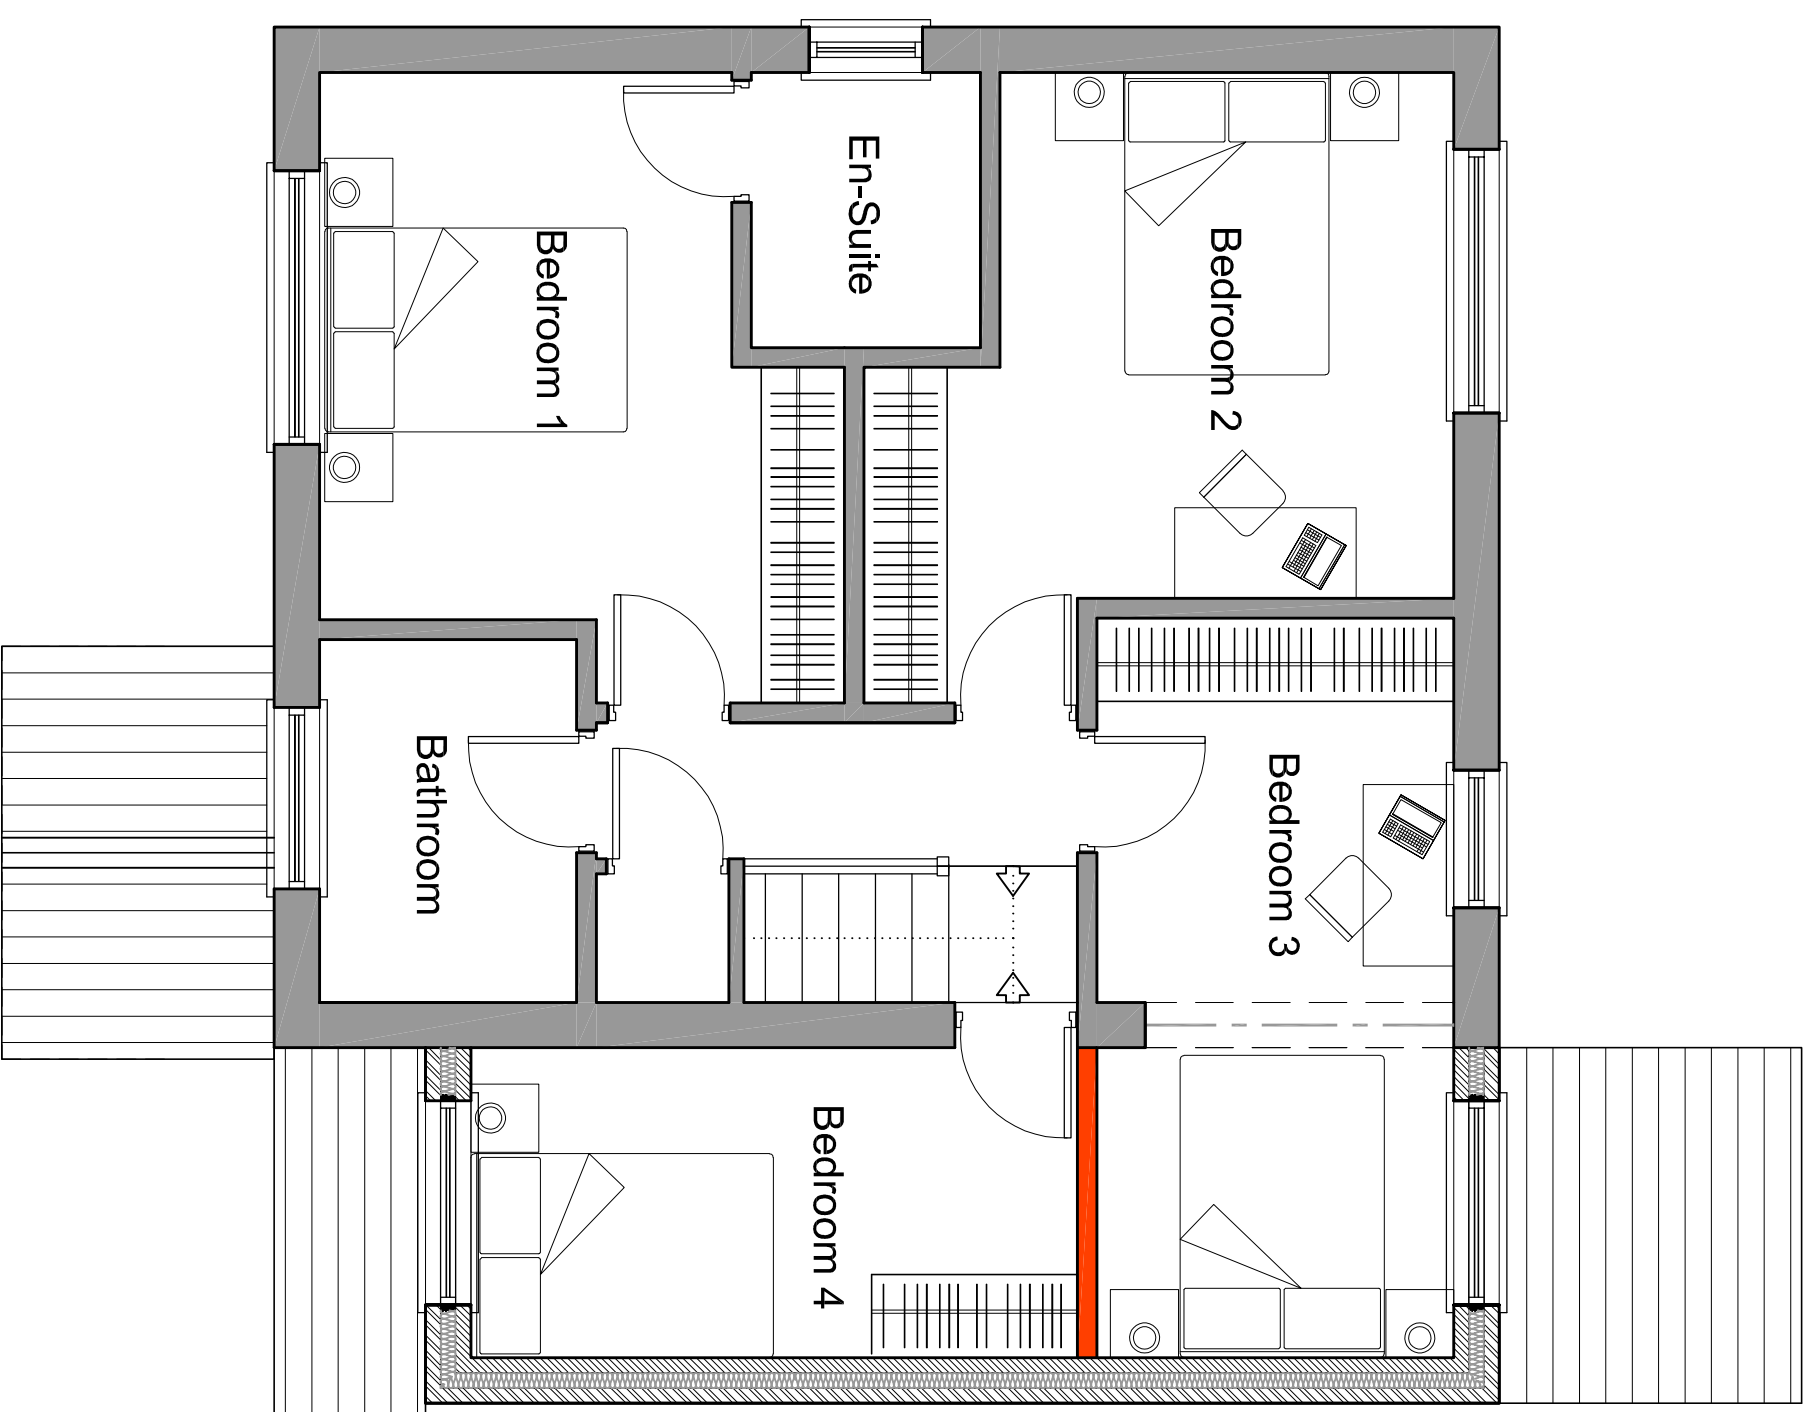


PROPOSED FIRST FLOOR PLAN
Scale 1:50

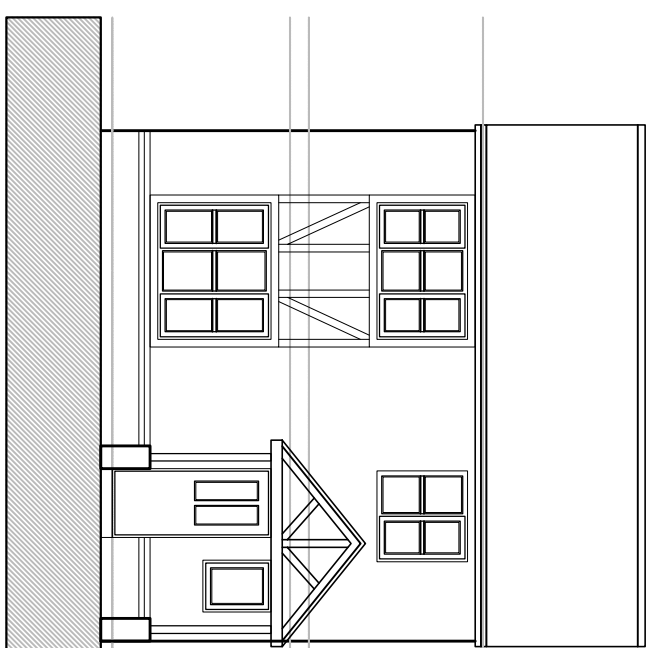


EXISTING FRONT ELEVATION
Scale 1:100

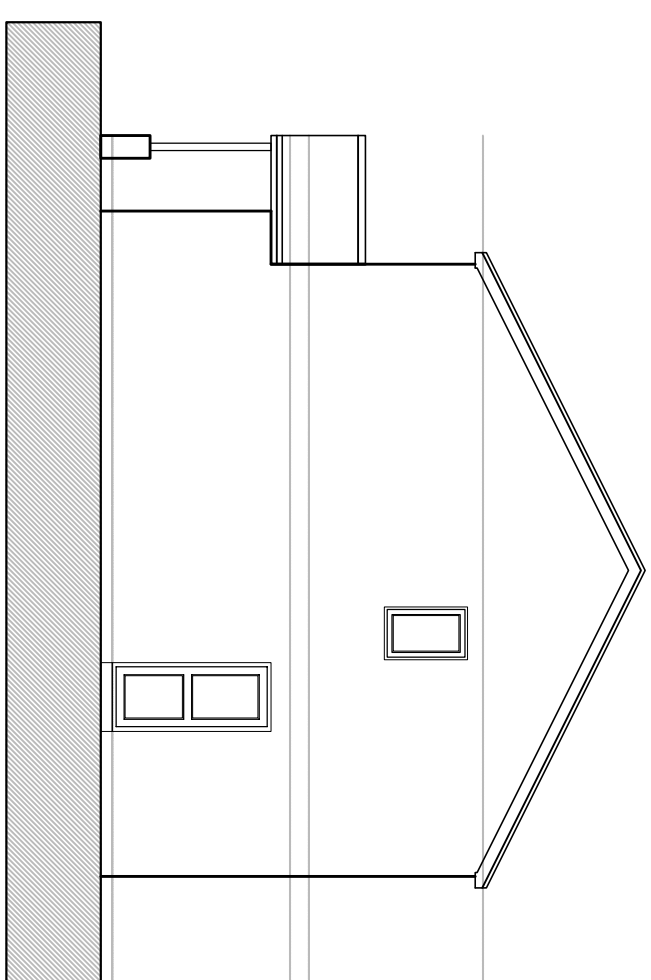


EXISTING SIDE ELEVATION
Scale 1:100

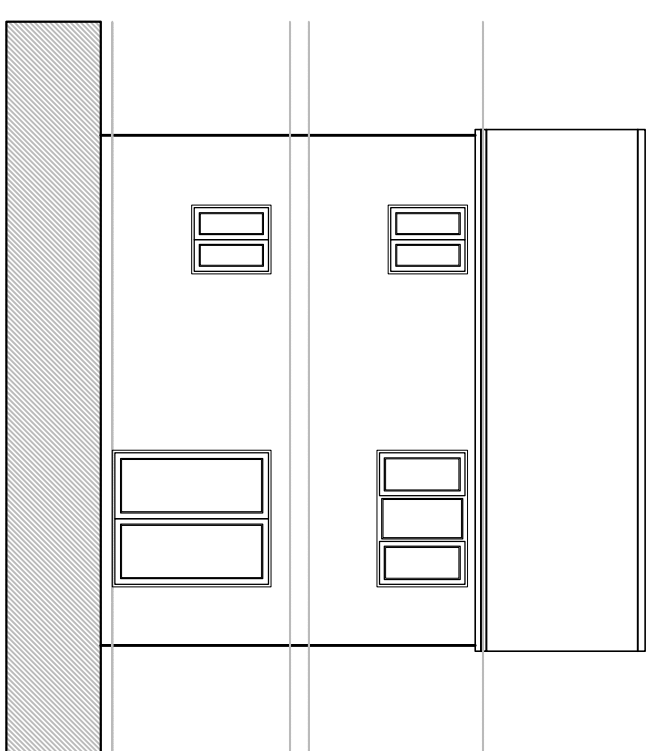


EXISTING REAR ELEVATION
Scale 1:100

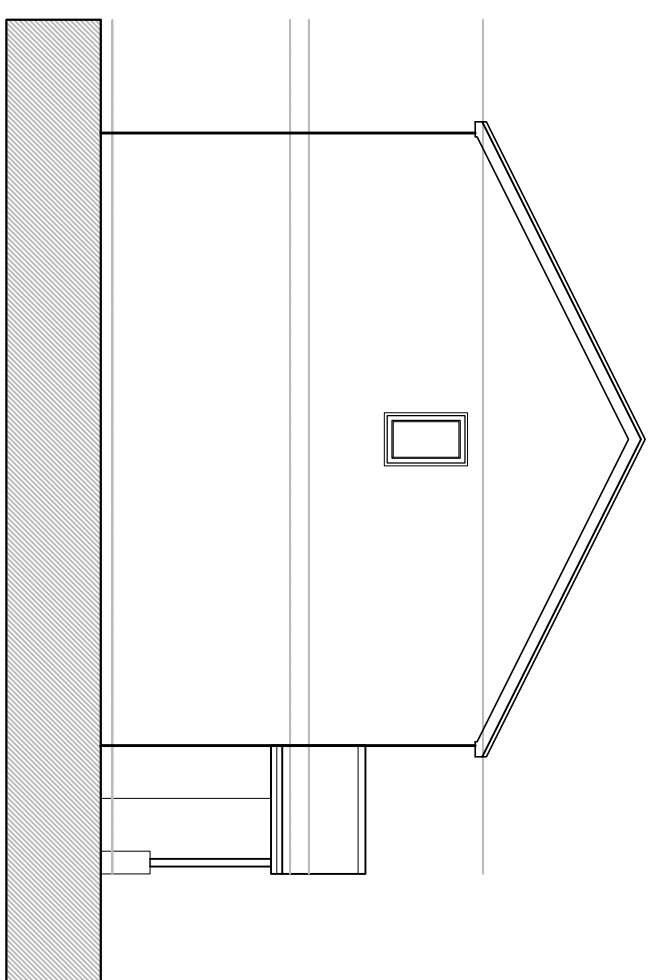


EXISTING SIDE ELEVATION
Scale 1:100

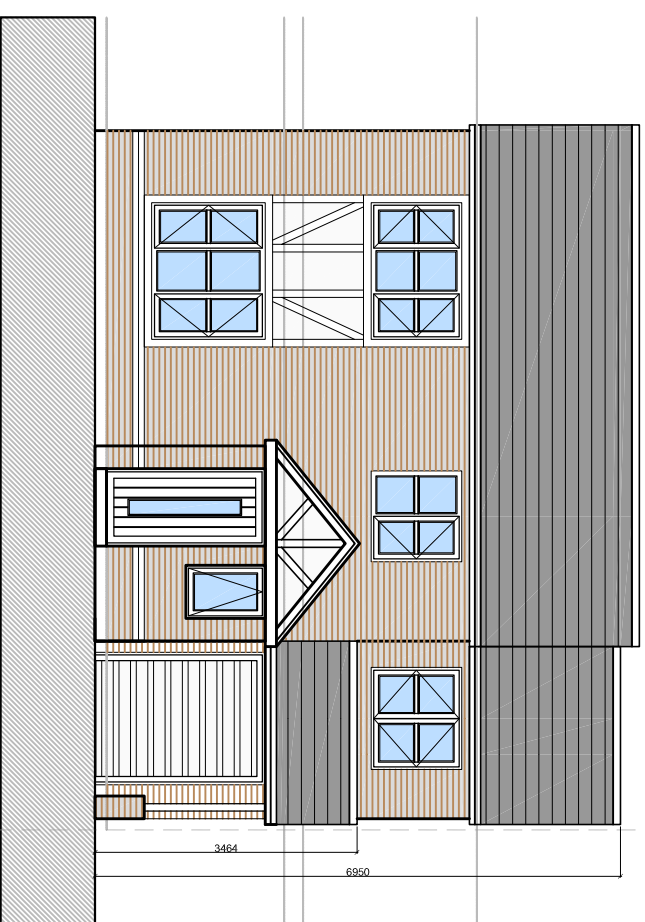


PROPOSED FRONT ELEVATION
Scale 1:100

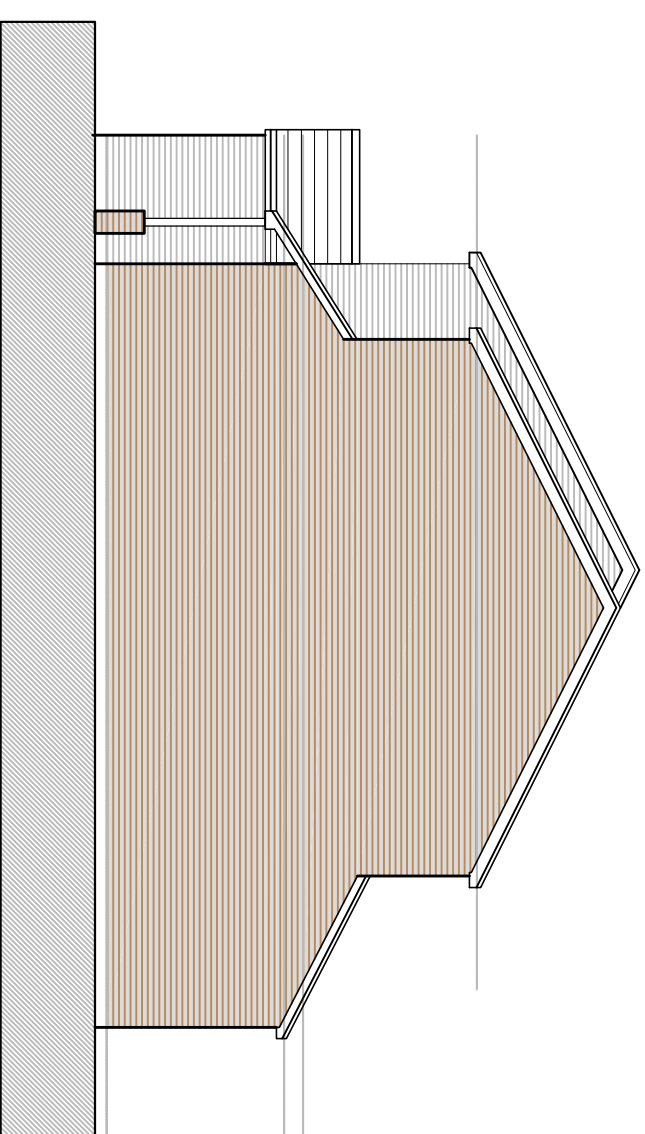

PROPOSED SIDE ELEVATION
Scale 1:100

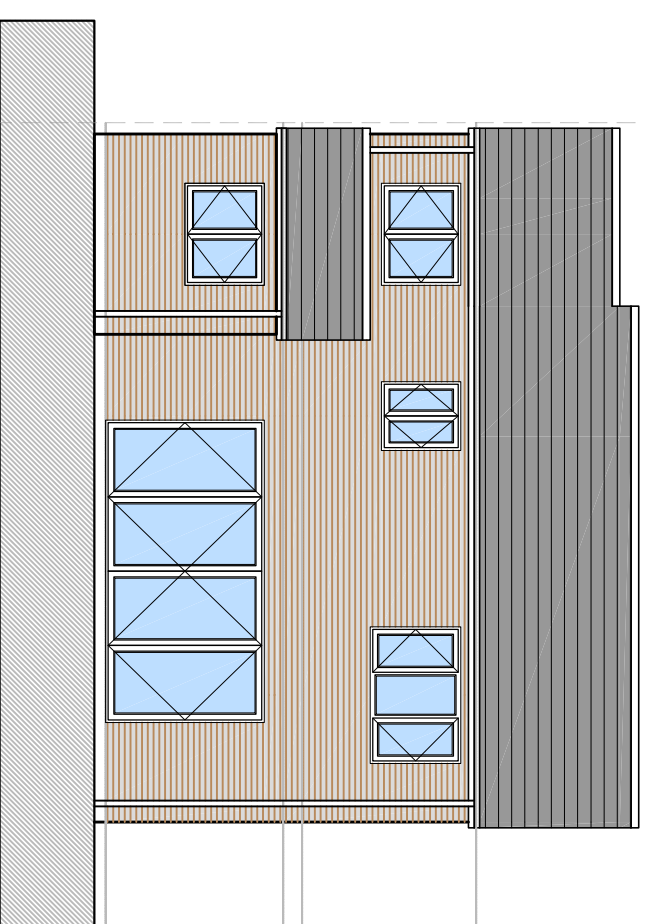

PROPOSED REAR ELEVATION
Scale 1:100

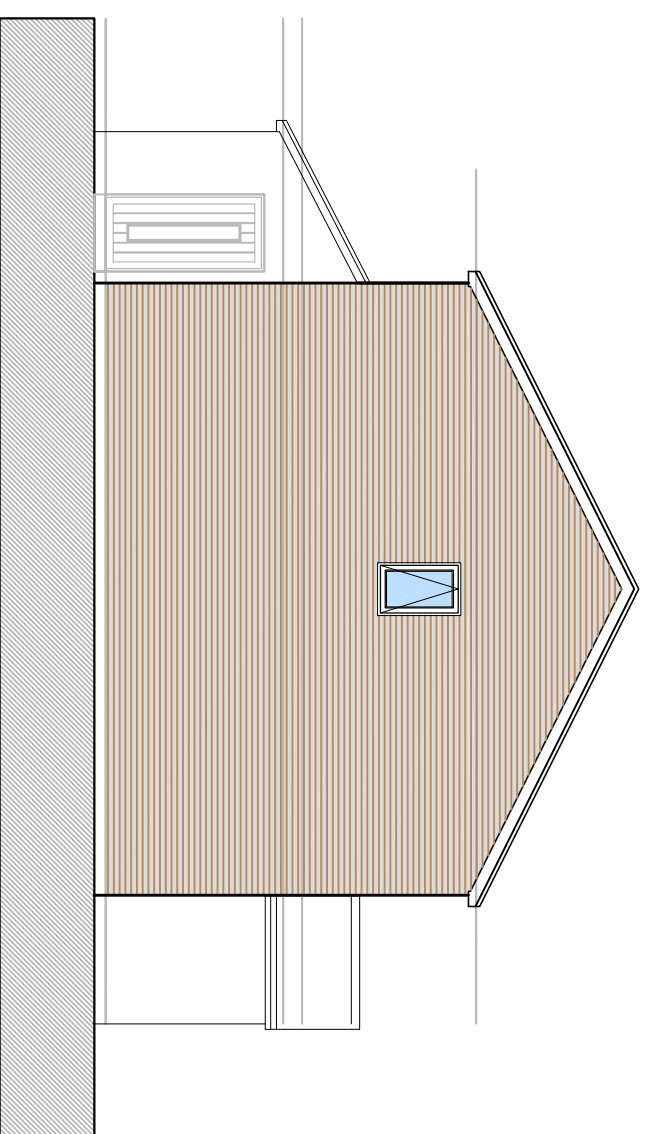

PROPOSED SIDE ELEVATION
Scale 1:100



SITE PLAN
Scale 1:500

Version	Amendment	Drawn & Date	Checked & Date	Approved & Date
McGovern Architectural Design				

Telephone: 01773 500673
 Email: mcgovernarchitecturaldesign@gmail.com

Client	MR&MRS. GOSNEY
--------	----------------

Drawing Title
EXISTING&PROPOSED_PLANS

1:100	A1	*	
Date 02.01.21	Drawn MMC	Checked MMC	Approved *
Drawing Number			Status

PL_01