
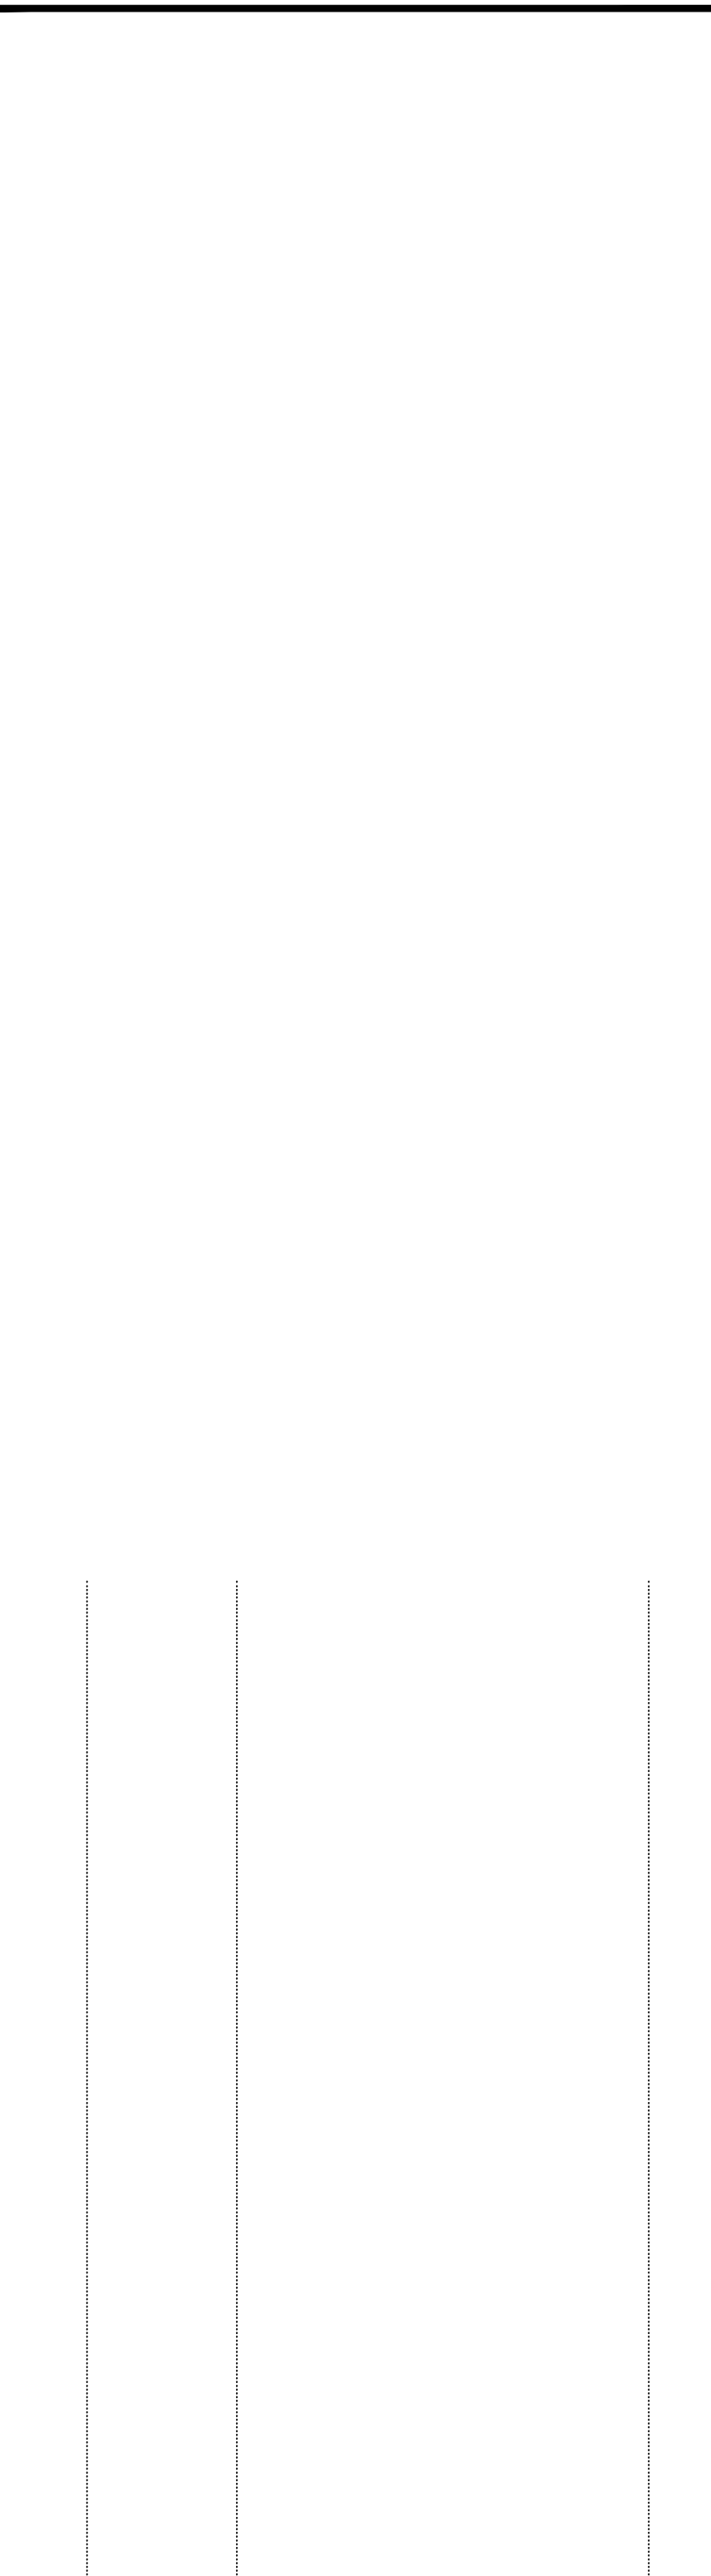
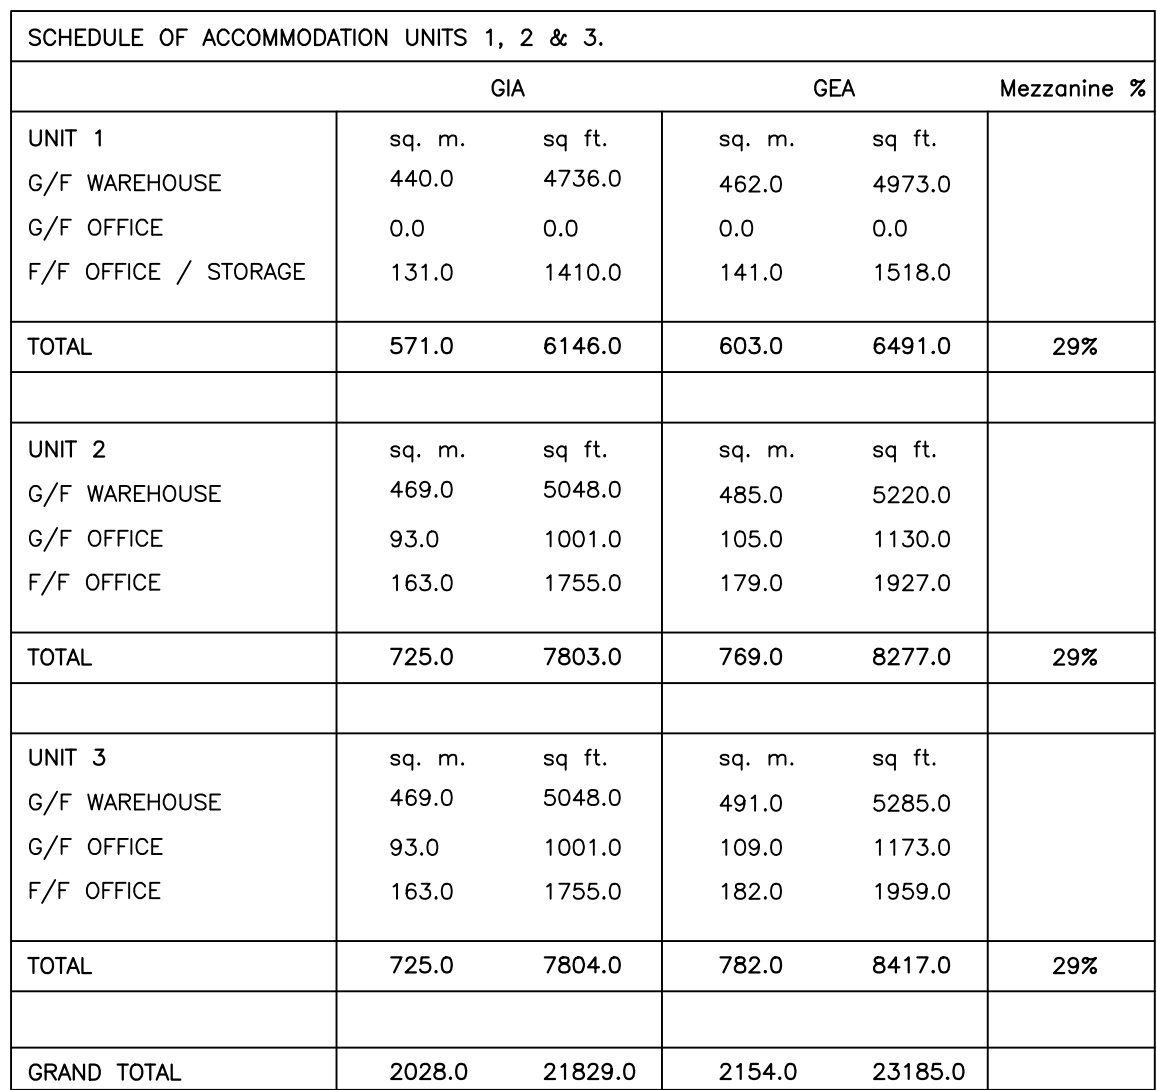


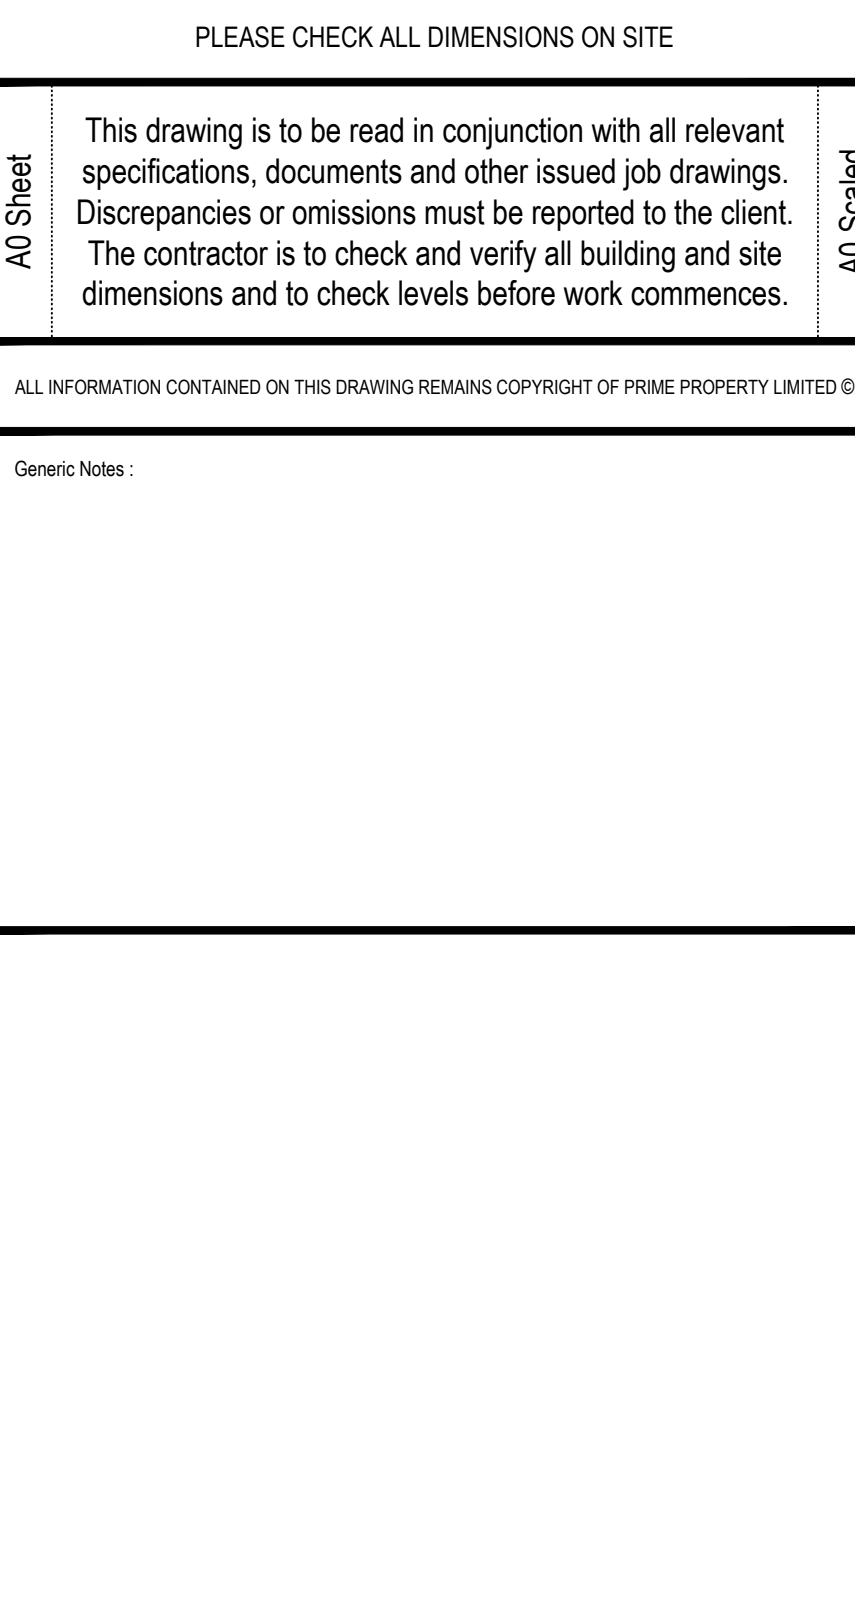

Revision :	Issue Date :	Revision Comments :	By :
------------	--------------	---------------------	------

Specific Notes :

Client Details :
UK Events Group

Project Title :
Prime Point Knowsley
Industrial Redevelopment

Drawing Title :
Phase 2 (Units 1, 2 & 3).
Proposed Roof Plan.

Project Stage :	Works Package :	A0 Scale :
Planning Application		1:100

Project No : PPC59	Drawing No : D012	Revision :	Drawn : VSL	Creation : Apr 2025	Authorised: JP
-----------------------	----------------------	------------	----------------	------------------------	-------------------