
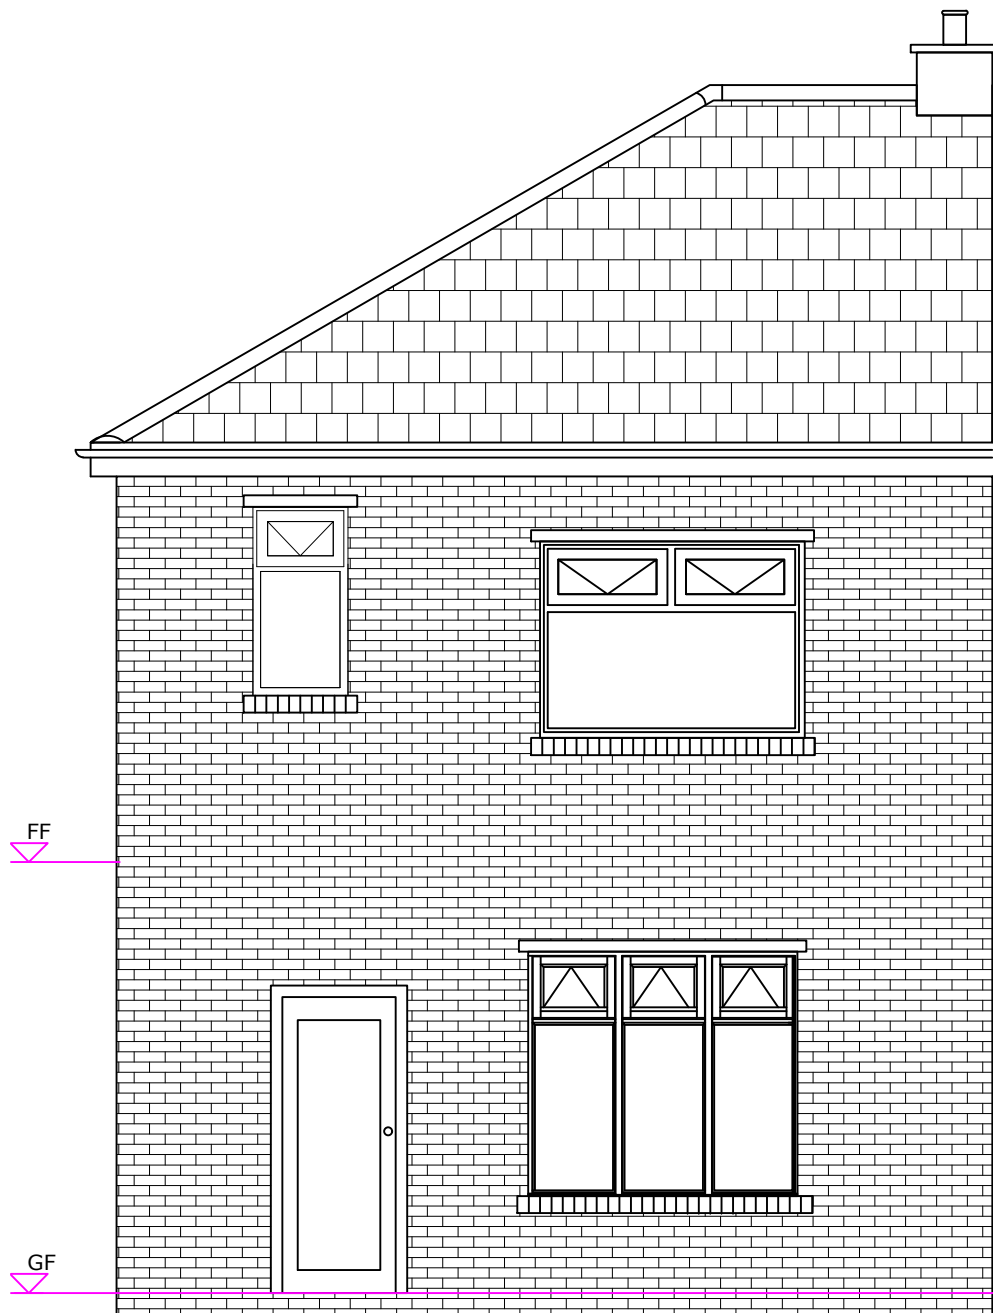


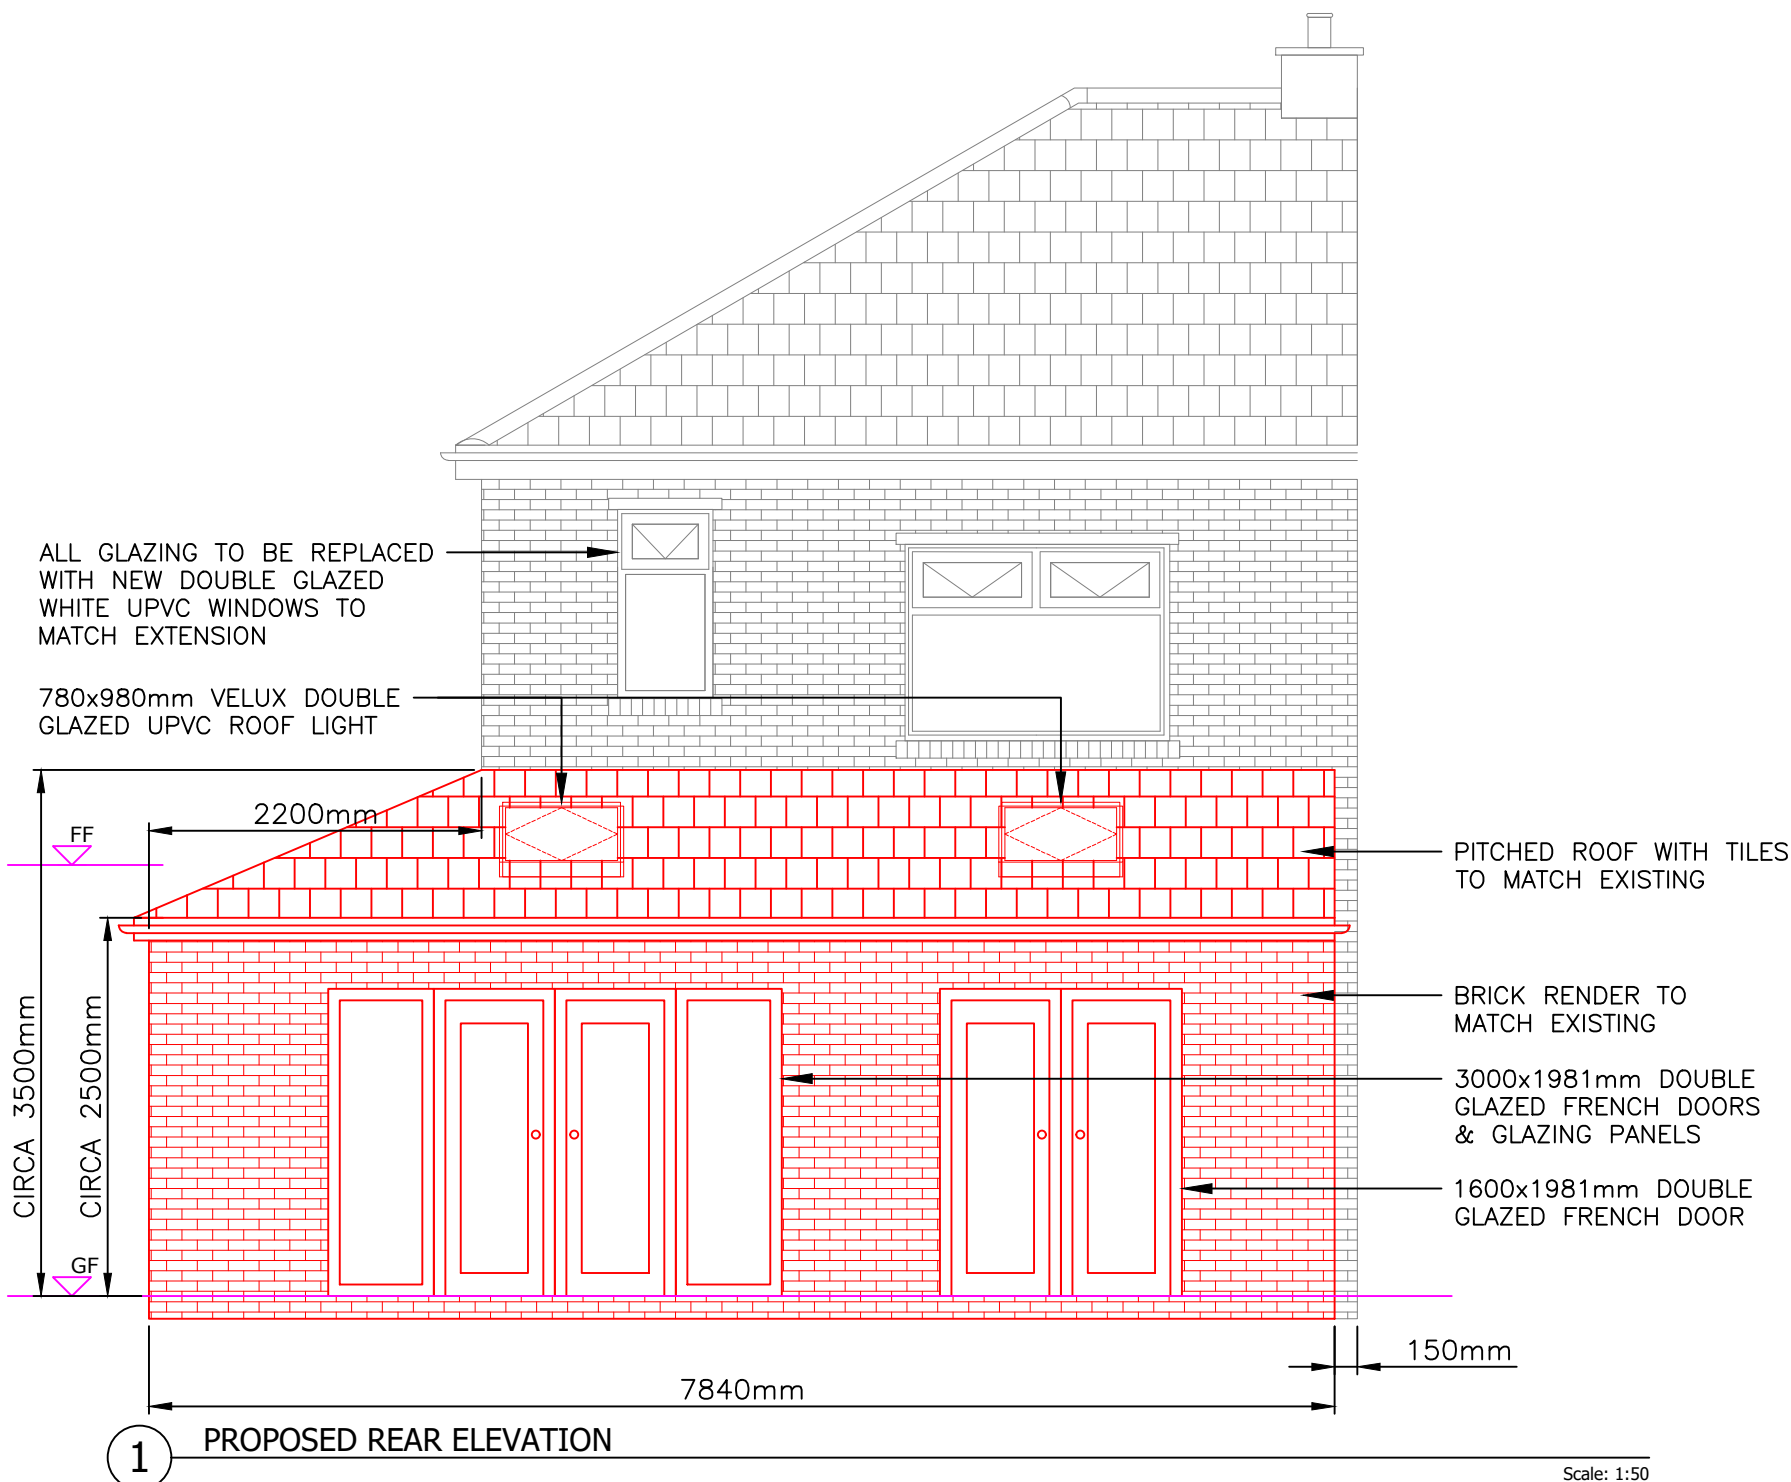

MATERIALS SPECIFICATION

ROOF: PITCHED ROOF WITH TILES TO MATCH EXISTING (U-VALUE - 0.15W/m².K)

EXTERNAL WALLS: INSULATED CAVITY WALLS WITH BRICK RENDER TO MATCH EXISTING (U-VALUE - 0.18W/m².K)

FLOOR: CONCRETE SCREEDED FLOOR (U-VALUE - 0.18W/m².K)

WINDOWS: WHITE UPVC DOUBLE GLAZED WINDOWS (U-VALUE - 1.4W/m².K)

EXTERNAL DOORS: WHITE UPVC DOUBLE GLAZED (U-VALUE - 1.4W/m².K)

ROOF LIGHTS: UPVC DOUBLE GLAZED ROOF LIGHTS (U-VALUE - 2.2W/m².K)

LIGHTING: LED LIGHTING THROUGHOUT

HEATING: NEW CONDENSING COMBI BOILER

HOT WATER: NEW CONDENSING COMBI BOILER

A	26/08/22	FOR APPROVAL
Revision	Date	Description
Client & Site		
PAUL CONCANNON		
43 HAWTHORNE ROAD		
PRESCOT		
MERSEYSIDE		
L34 2SY		
Title		
REAR ELEVATION		
EXTENSION APPLICATION		
Date: AUG 22 Scale: 1:50 Size: A3 Drawn: PC Chkd: KC		
Drawing No. 006		Rev: A



FOR APPROVAL