



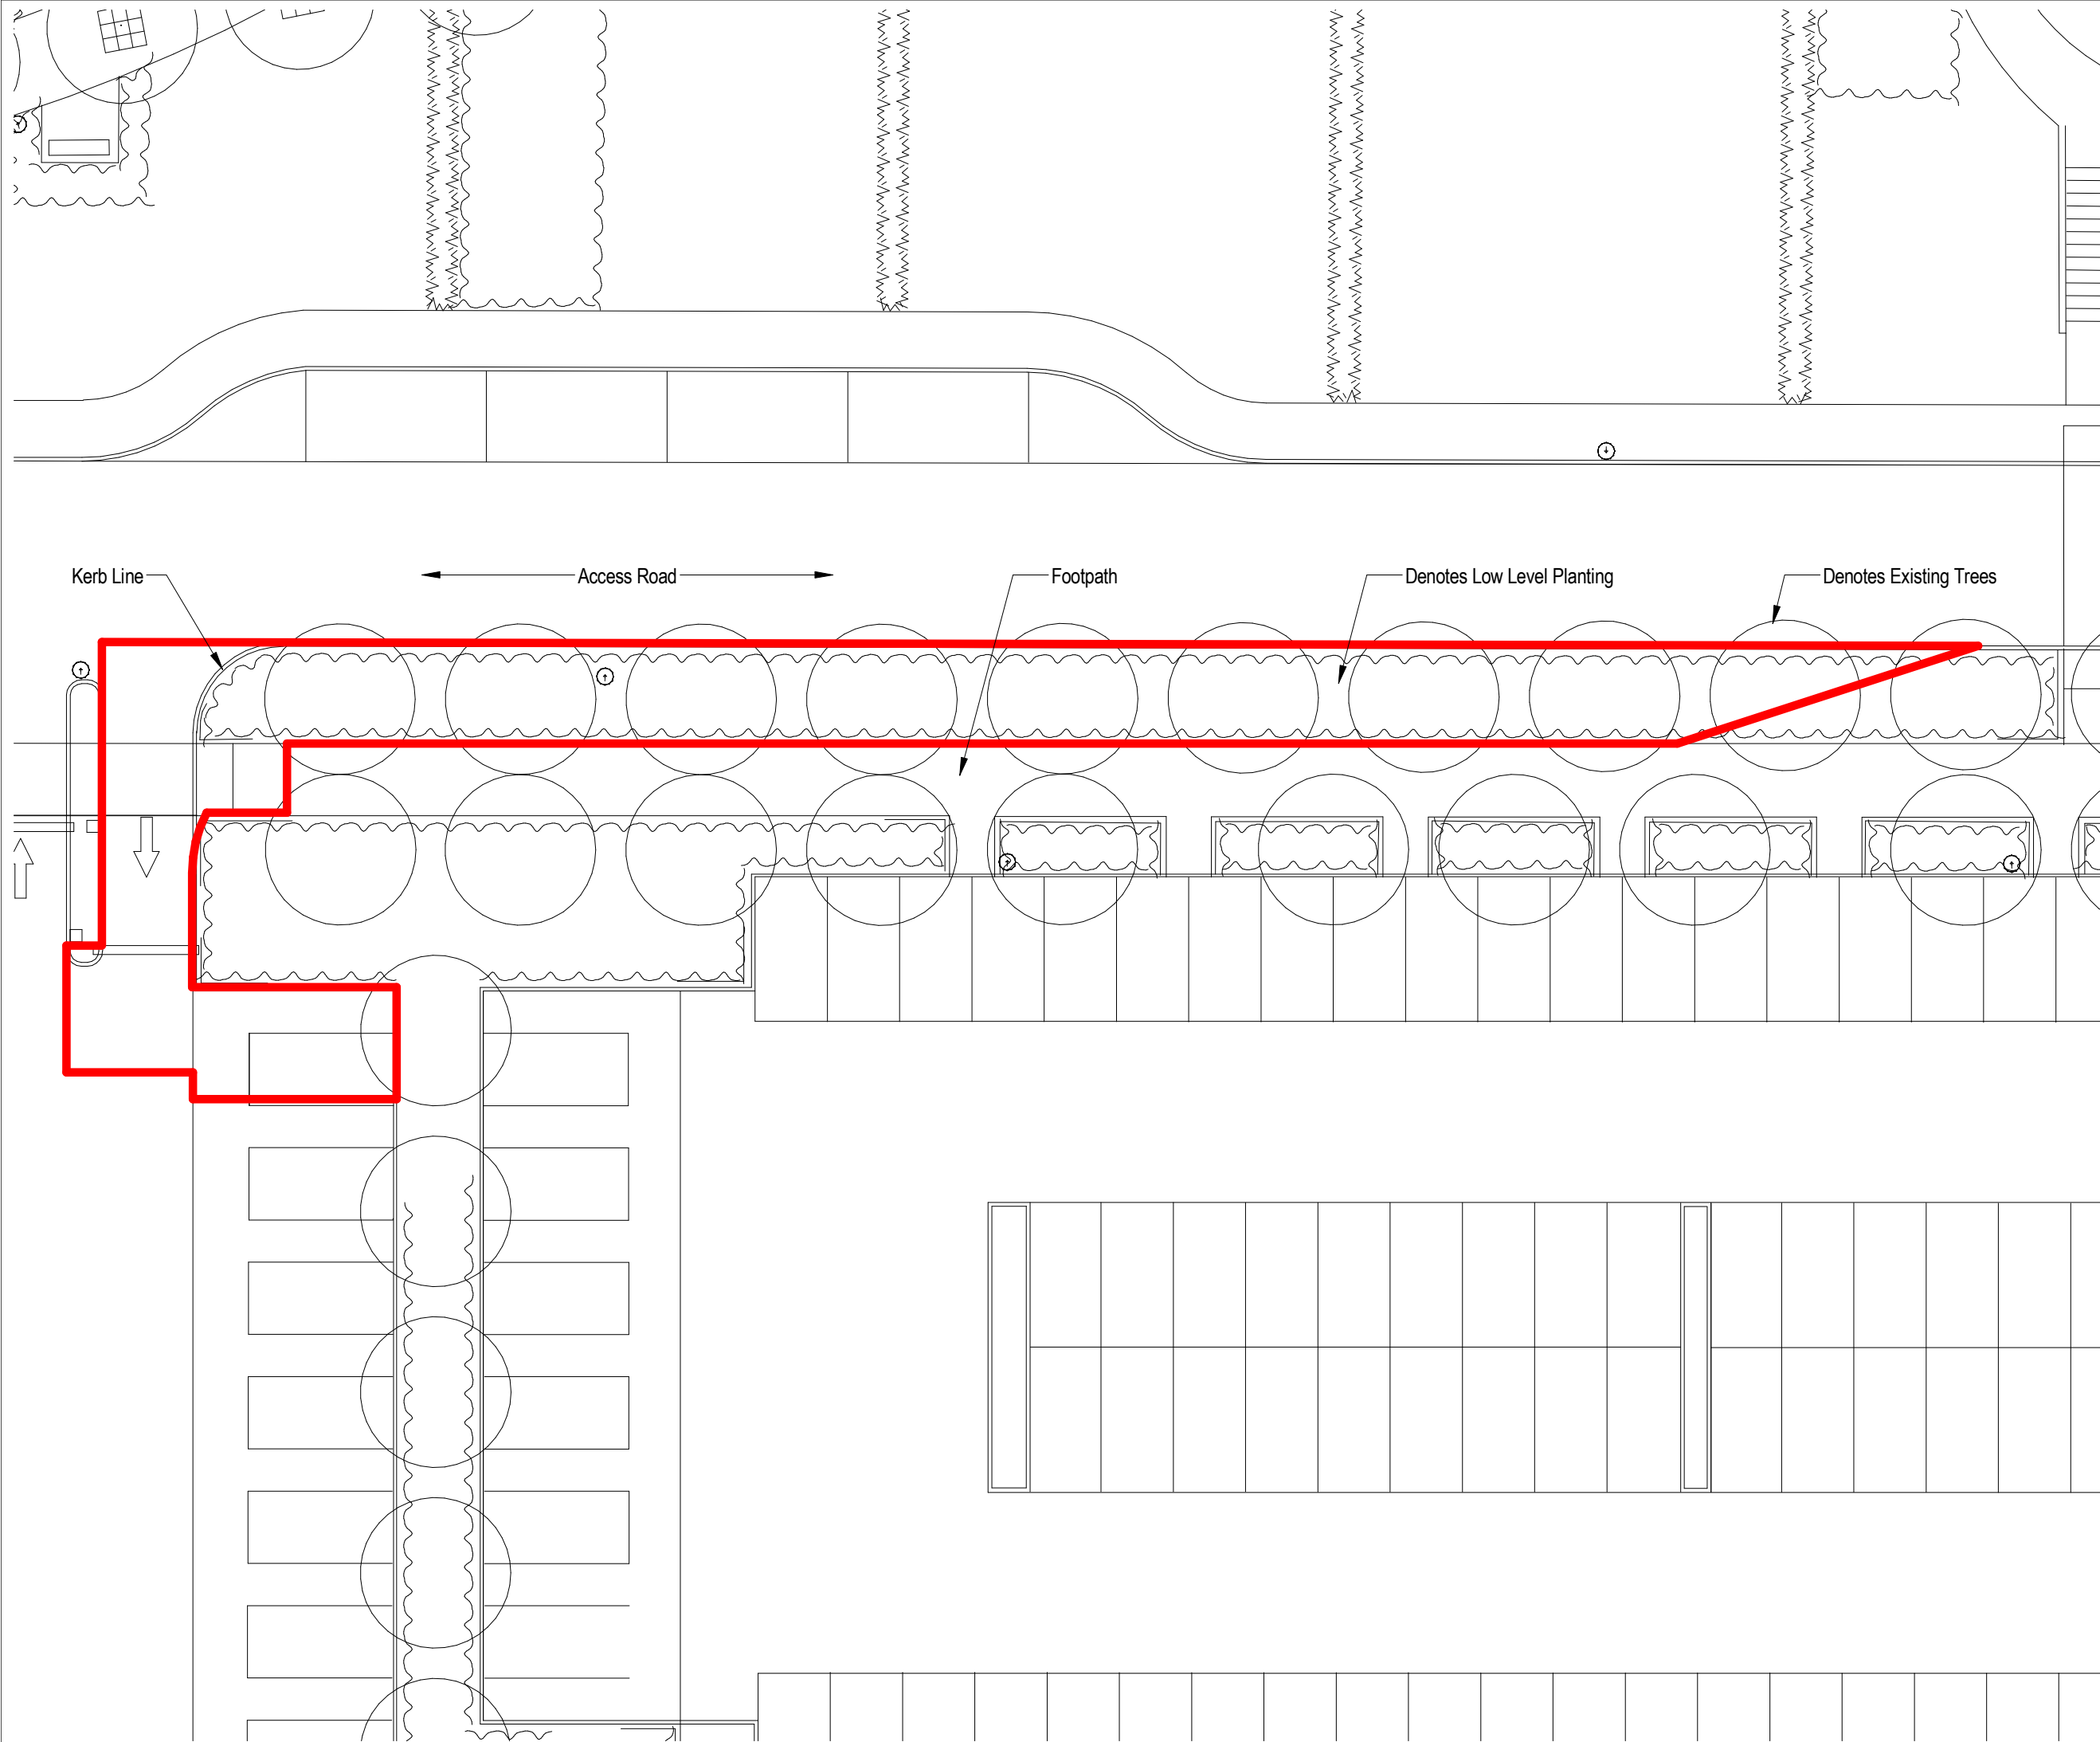

Notes:

- This drawing is copyright.
- Do not scale dimensions from this drawing.
- This drawing is to be read in conjunction with all other relevant drawings.
- All discrepancies on this drawing are to be reported to the architect.
- Do not modify any element of this drawing.
- Use drawing only for purpose(s) issued.

North Sign / Key Plan

 

0 2m 6m 10m

Scale: 1:200

The following external model files are included within this drawing:

Site Boundary of Proposed Works

0mm		60mm	
Rev	Date	Revision Notes	ND
			Dn Rv

Client / Contractor
Vinci FM (Taylor Woodrow)

IBI Intelligence
Buildings
Infrastructure www.ibigroup.com

Project
Slip Road Alterations - Whiston Hospital

Drawing Title
Existing Site Plan

Job Number
116638

Drawing Originated Date
30/04/18

PAS 1192 Status Code

Scale@A3
1 : 200

Purpose
PLANNING

Drawing Number
PL-A-100-02

Revision