

DRAWING NOTES

COPYRIGHT ©
This drawing and the details herein are the copyright of MBH Design Studio Ltd. and must not be reproduced, altered or passed to any third party without prior written consent.

This drawing has been produced for the project listed below, is submitted in support of this application to the Local Planning Authority and is not intended for use by any other person or for any other purpose.


Every effort has been made to ensure the accuracy of these drawings, however MBH Design Studio Ltd. accept no responsibility for any discrepancies arising from the reuse of survey information and preliminary drawings commissioned by the Applicant from others.

Materials

- Powder coated aluminium cladding panels, blue RAL 5015
- Steel frame columns and rafters, powder coated blue RAL 5015
- Glass support beam SHS finished in grey RAL 7016.
- Roof finished in 10mm toughened glass


Lighting

- LED Down lights to achieve 100 lux on each bay

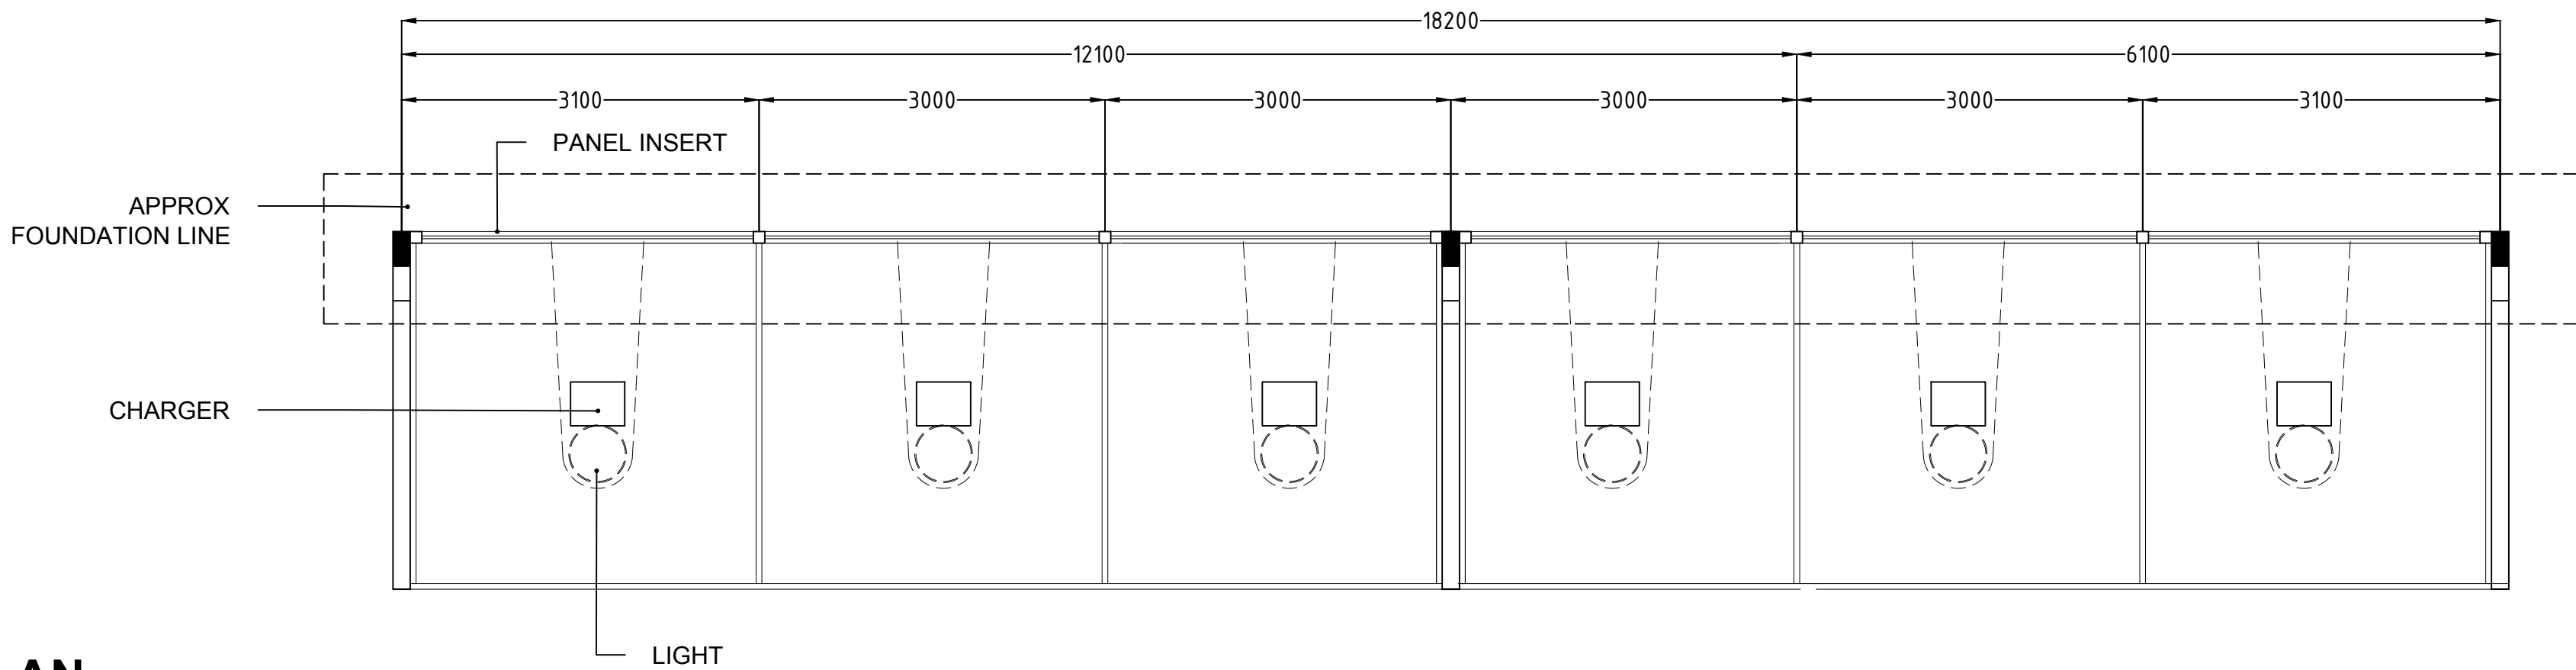


EV CANOPY - PLAN

Scale 1:50

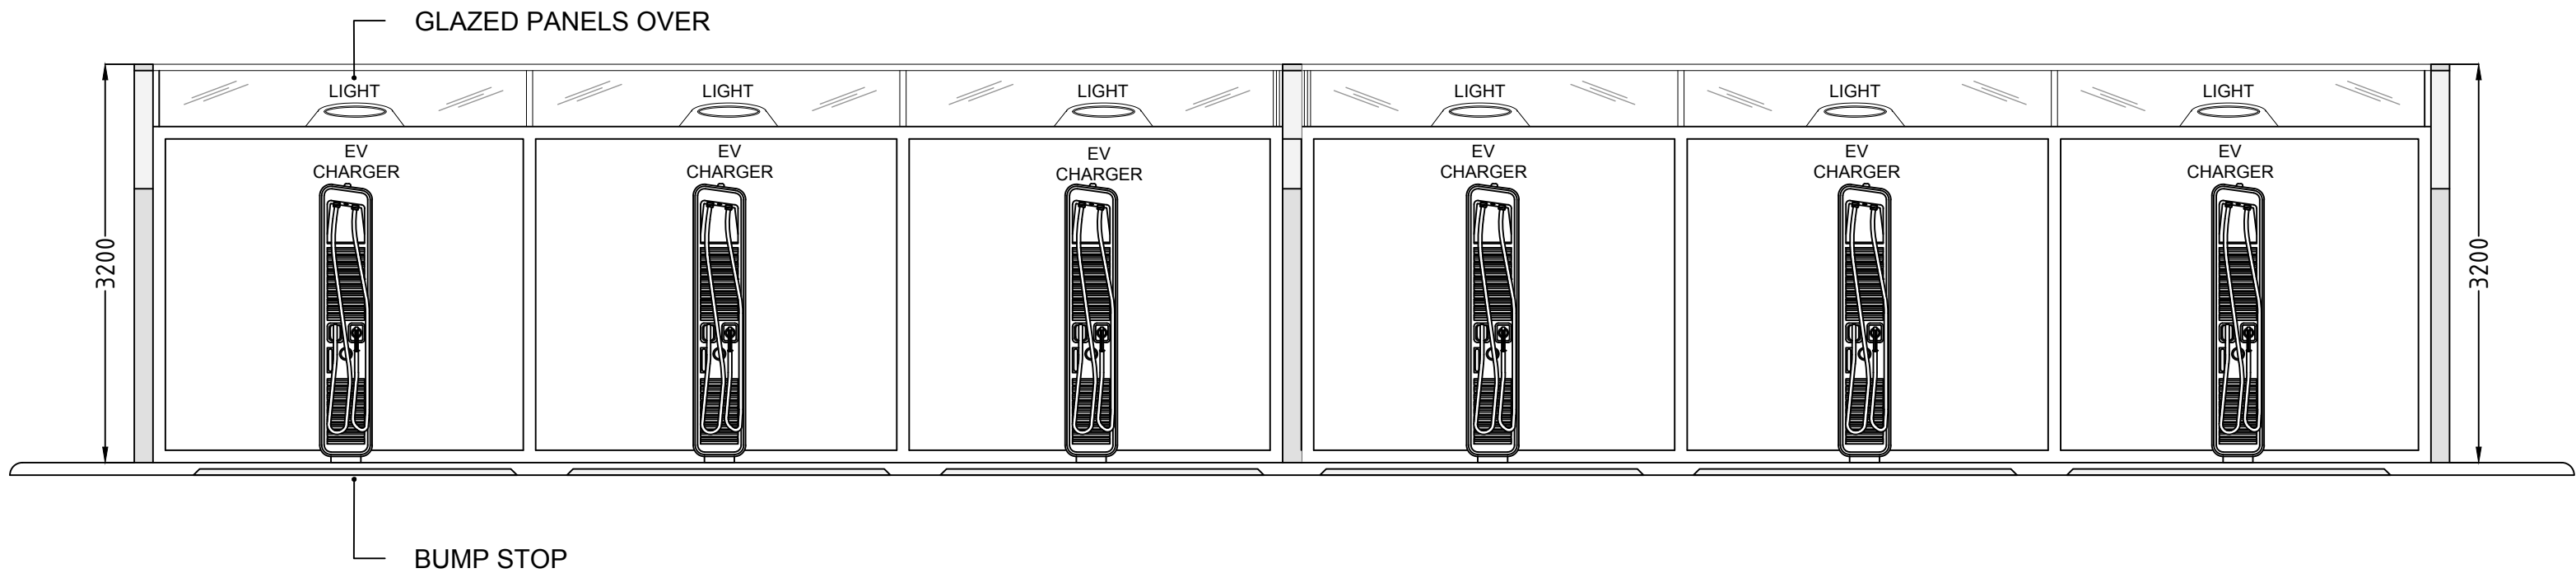



EV CANOPY - FRONT ELEVATION

Scale 1:50

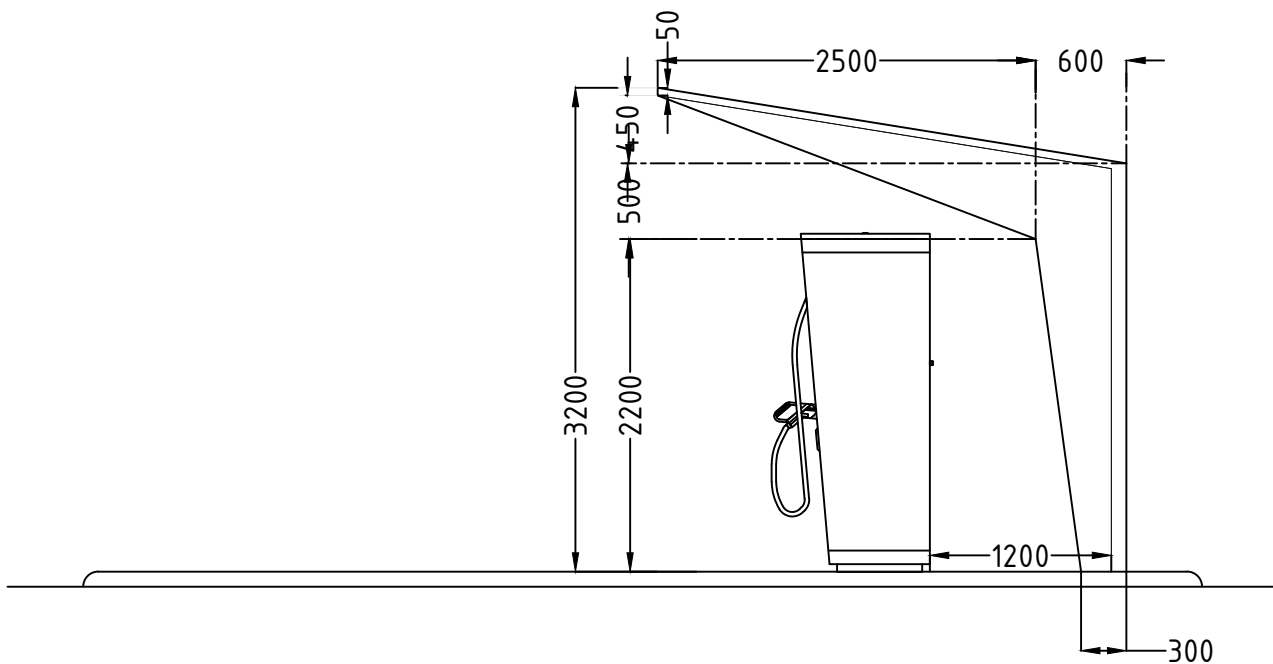


EV CANOPY - SIDE ELEVATION

Scale 1:50

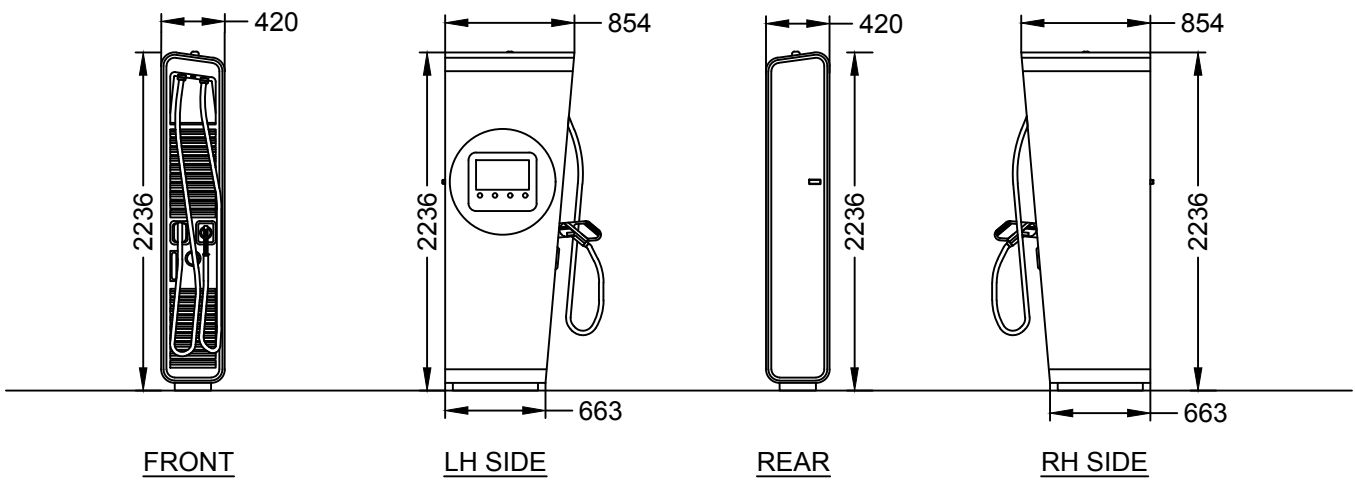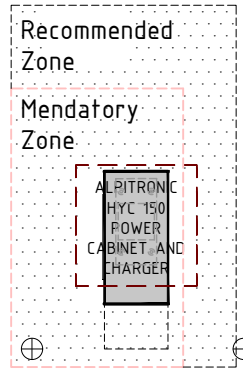

ALPITRONIC 150 HYC CHARGER

Scale 1:50

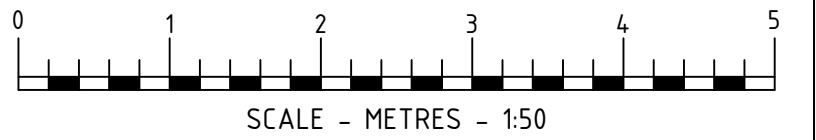

PLANNING			
 MBH Design Studio Ltd. Rosemount House, Rosemount Avenue, West Byfleet, Surrey, KT14 6LB www.mbhstd.com t: 01932 352 727 f: 01932 351 545			
CLIENT			
 motor fuel group			
PROJECT			
FS145 - WHISTON SERVICE STATION WARRINGTON ROAD WHISTON/LIVERPOOL. MERSEYSIDE, L35 2UA			
DRAWING TITLE			
EV CANOPY DETAIL			
DRAWN BY	DATE	SCALE	PAPER SIZE
KM	17.10.2022	1:50	A1
CHECKED BY	DRAWING NUMBER	REV.	
RRB	13664-P03-FS145	-	