



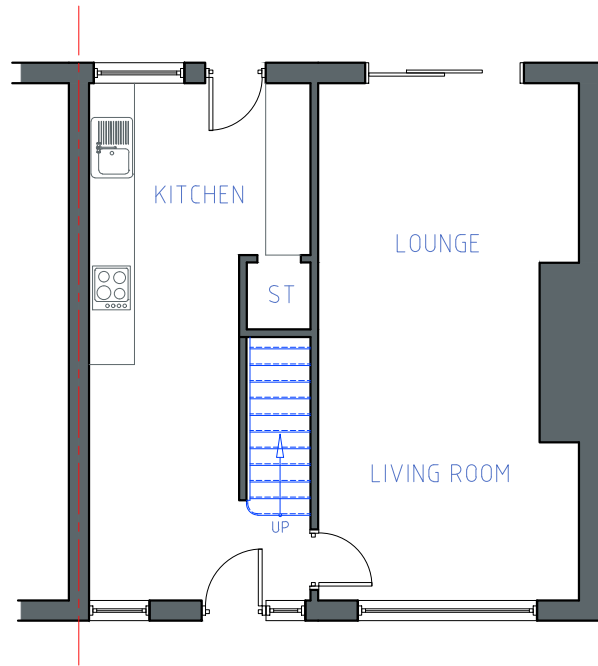


GROUND FLOOR PLAN
SCALE 1:100

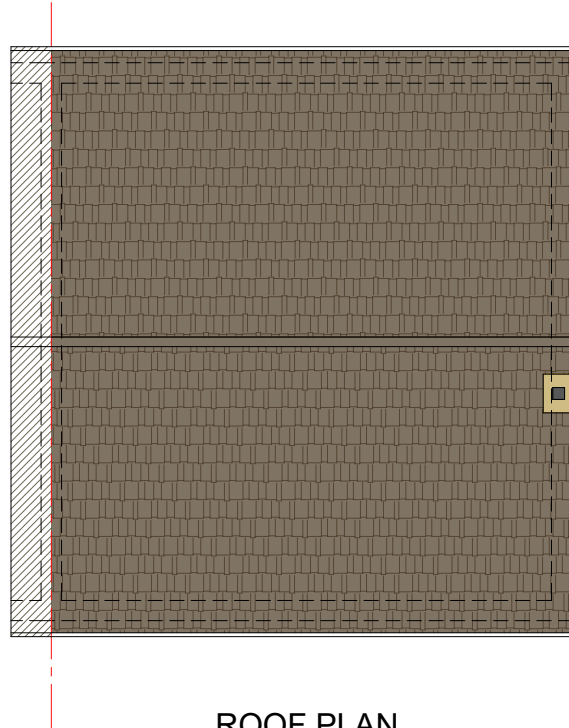


ROOF PLAN
SCALE 1:100



REAR ELEVATION
SCALE 1:100

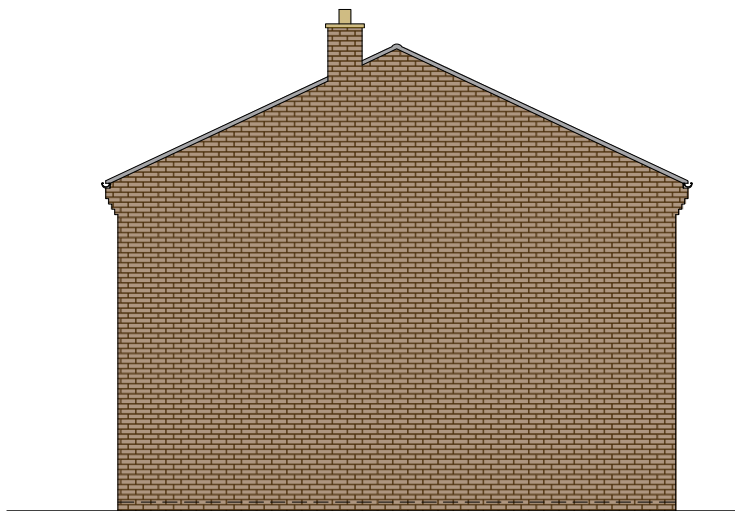

SIDE ELEVATION
SCALE 1:100

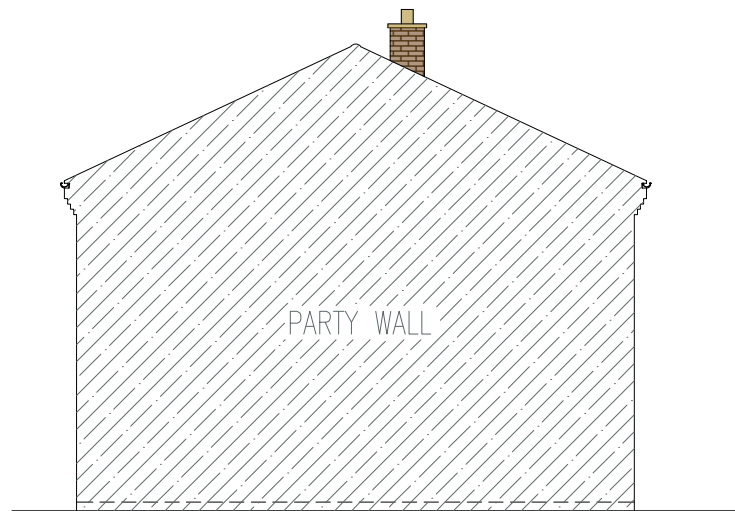

FLANK ELEVATION
SCALE 1:100

This drawing is not for CONSTRUCTION purposes. If no dimension is given, we take no responsibility for any dimension obtained by measuring or scaling from this drawing. This drawing is the property of Maplin Studio Limited. It is copyright protected and is not to be reproduced, disclosed or copied without written permission.

Reference drawings						
Drawing No.		Rev	Drawing title			
0	EXISTING PLANS AND ELEVATIONS		DC	OM	TA	20/02/2024
Rev	Description		Drawn by	Checked by	Appd by	Date
Please check scale bar before scaling this drawing				A3		Scale (at full size)
0 1 2 3 4 5						
Project REAR EXTENSION						
Location 46 KIPLING AVENUE, LIVERPOOL, L36 0TZ						
Title EXISTING PLANS AND ELEVATIONS						
 Office 203b, Us&Co Stratford, 11 Burford Rd, London E15 2ST Tel. +44(0)203 4755544 projects@maplinworld.com						
Dwg No. MS13501		Phase: PRIOR APPROVAL			Sheet 1 of 1	Rev. 0