

Scale 1:100
Issue 4.5




376 LYTTTELTON
SIDE ELEVATION



376 LYTTTELTON
FRONT ELEVATION

372-1 BYRON

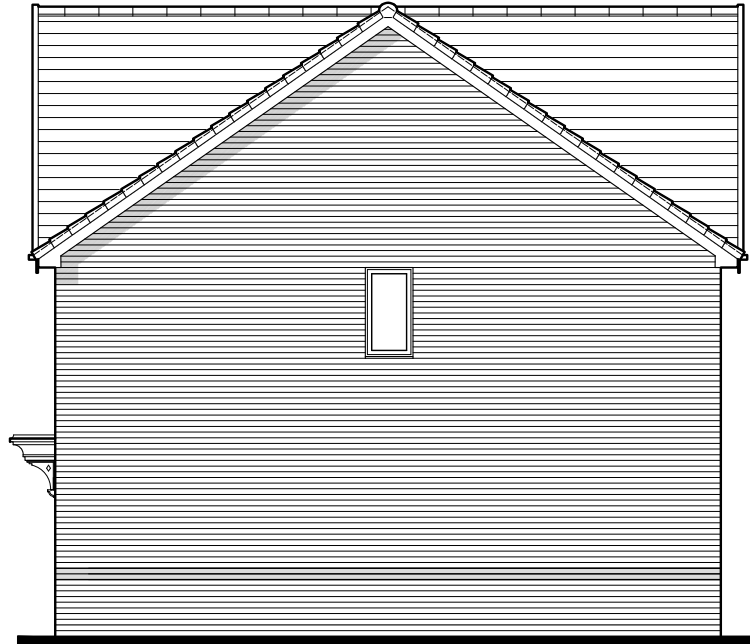

372-1 BYRON
SIDE ELEVATION



372-1 BYRON
REAR ELEVATION


376 LYTTTELTON

Lyttelton Byron


BRICK
807.PL-01
DATE: JULY 2019
SCALE: 1:100 @ A3
DRAWN: JE
CHECKED: GPM

REV:
78.72 m²
847 ft²

BLOOR HOMES

 


Scale 1:100
Issue 4.5

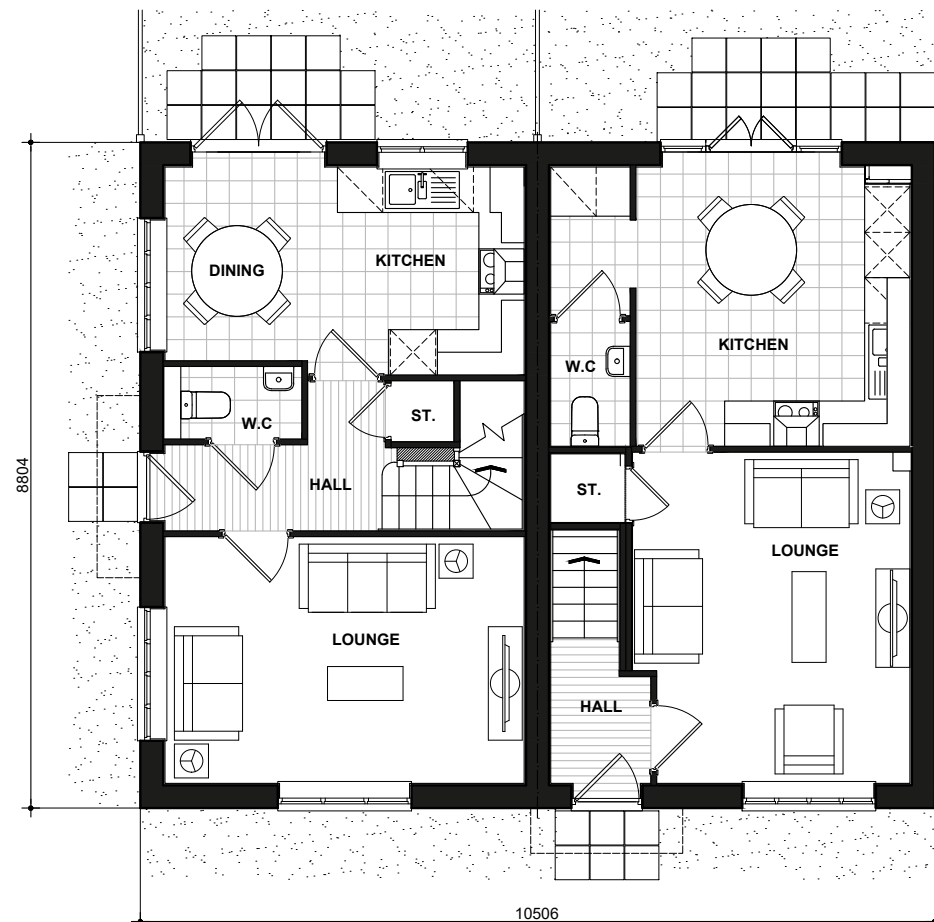

376 LYTTELTON
GROUND FLOOR PLAN

372-1 BYRON

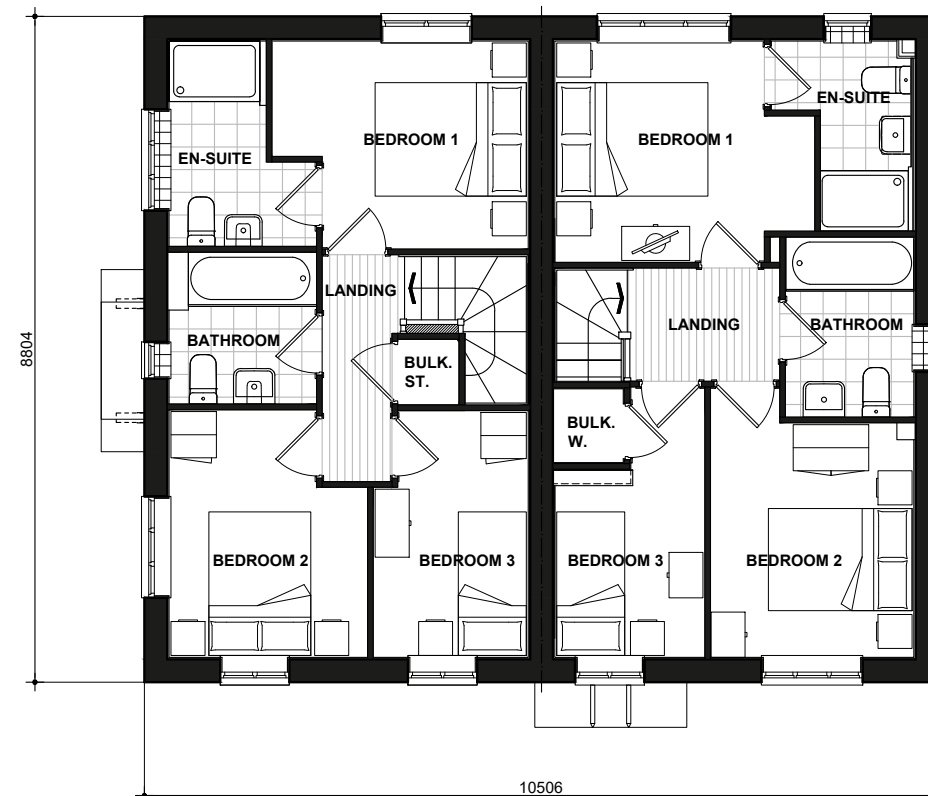

376 LYTTELTON
FIRST FLOOR PLAN

372-1 BYRON

Lyttelton Byron

807.PL-05

DATE: JULY 2019

REV:

SCALE: 1:100 @ A3

DRAWN: JE

78.72 m²

CHECKED: GPM

847 ft²

BLOOR HOMES