





SITE LOCATION PLAN | SCALE 1:1250

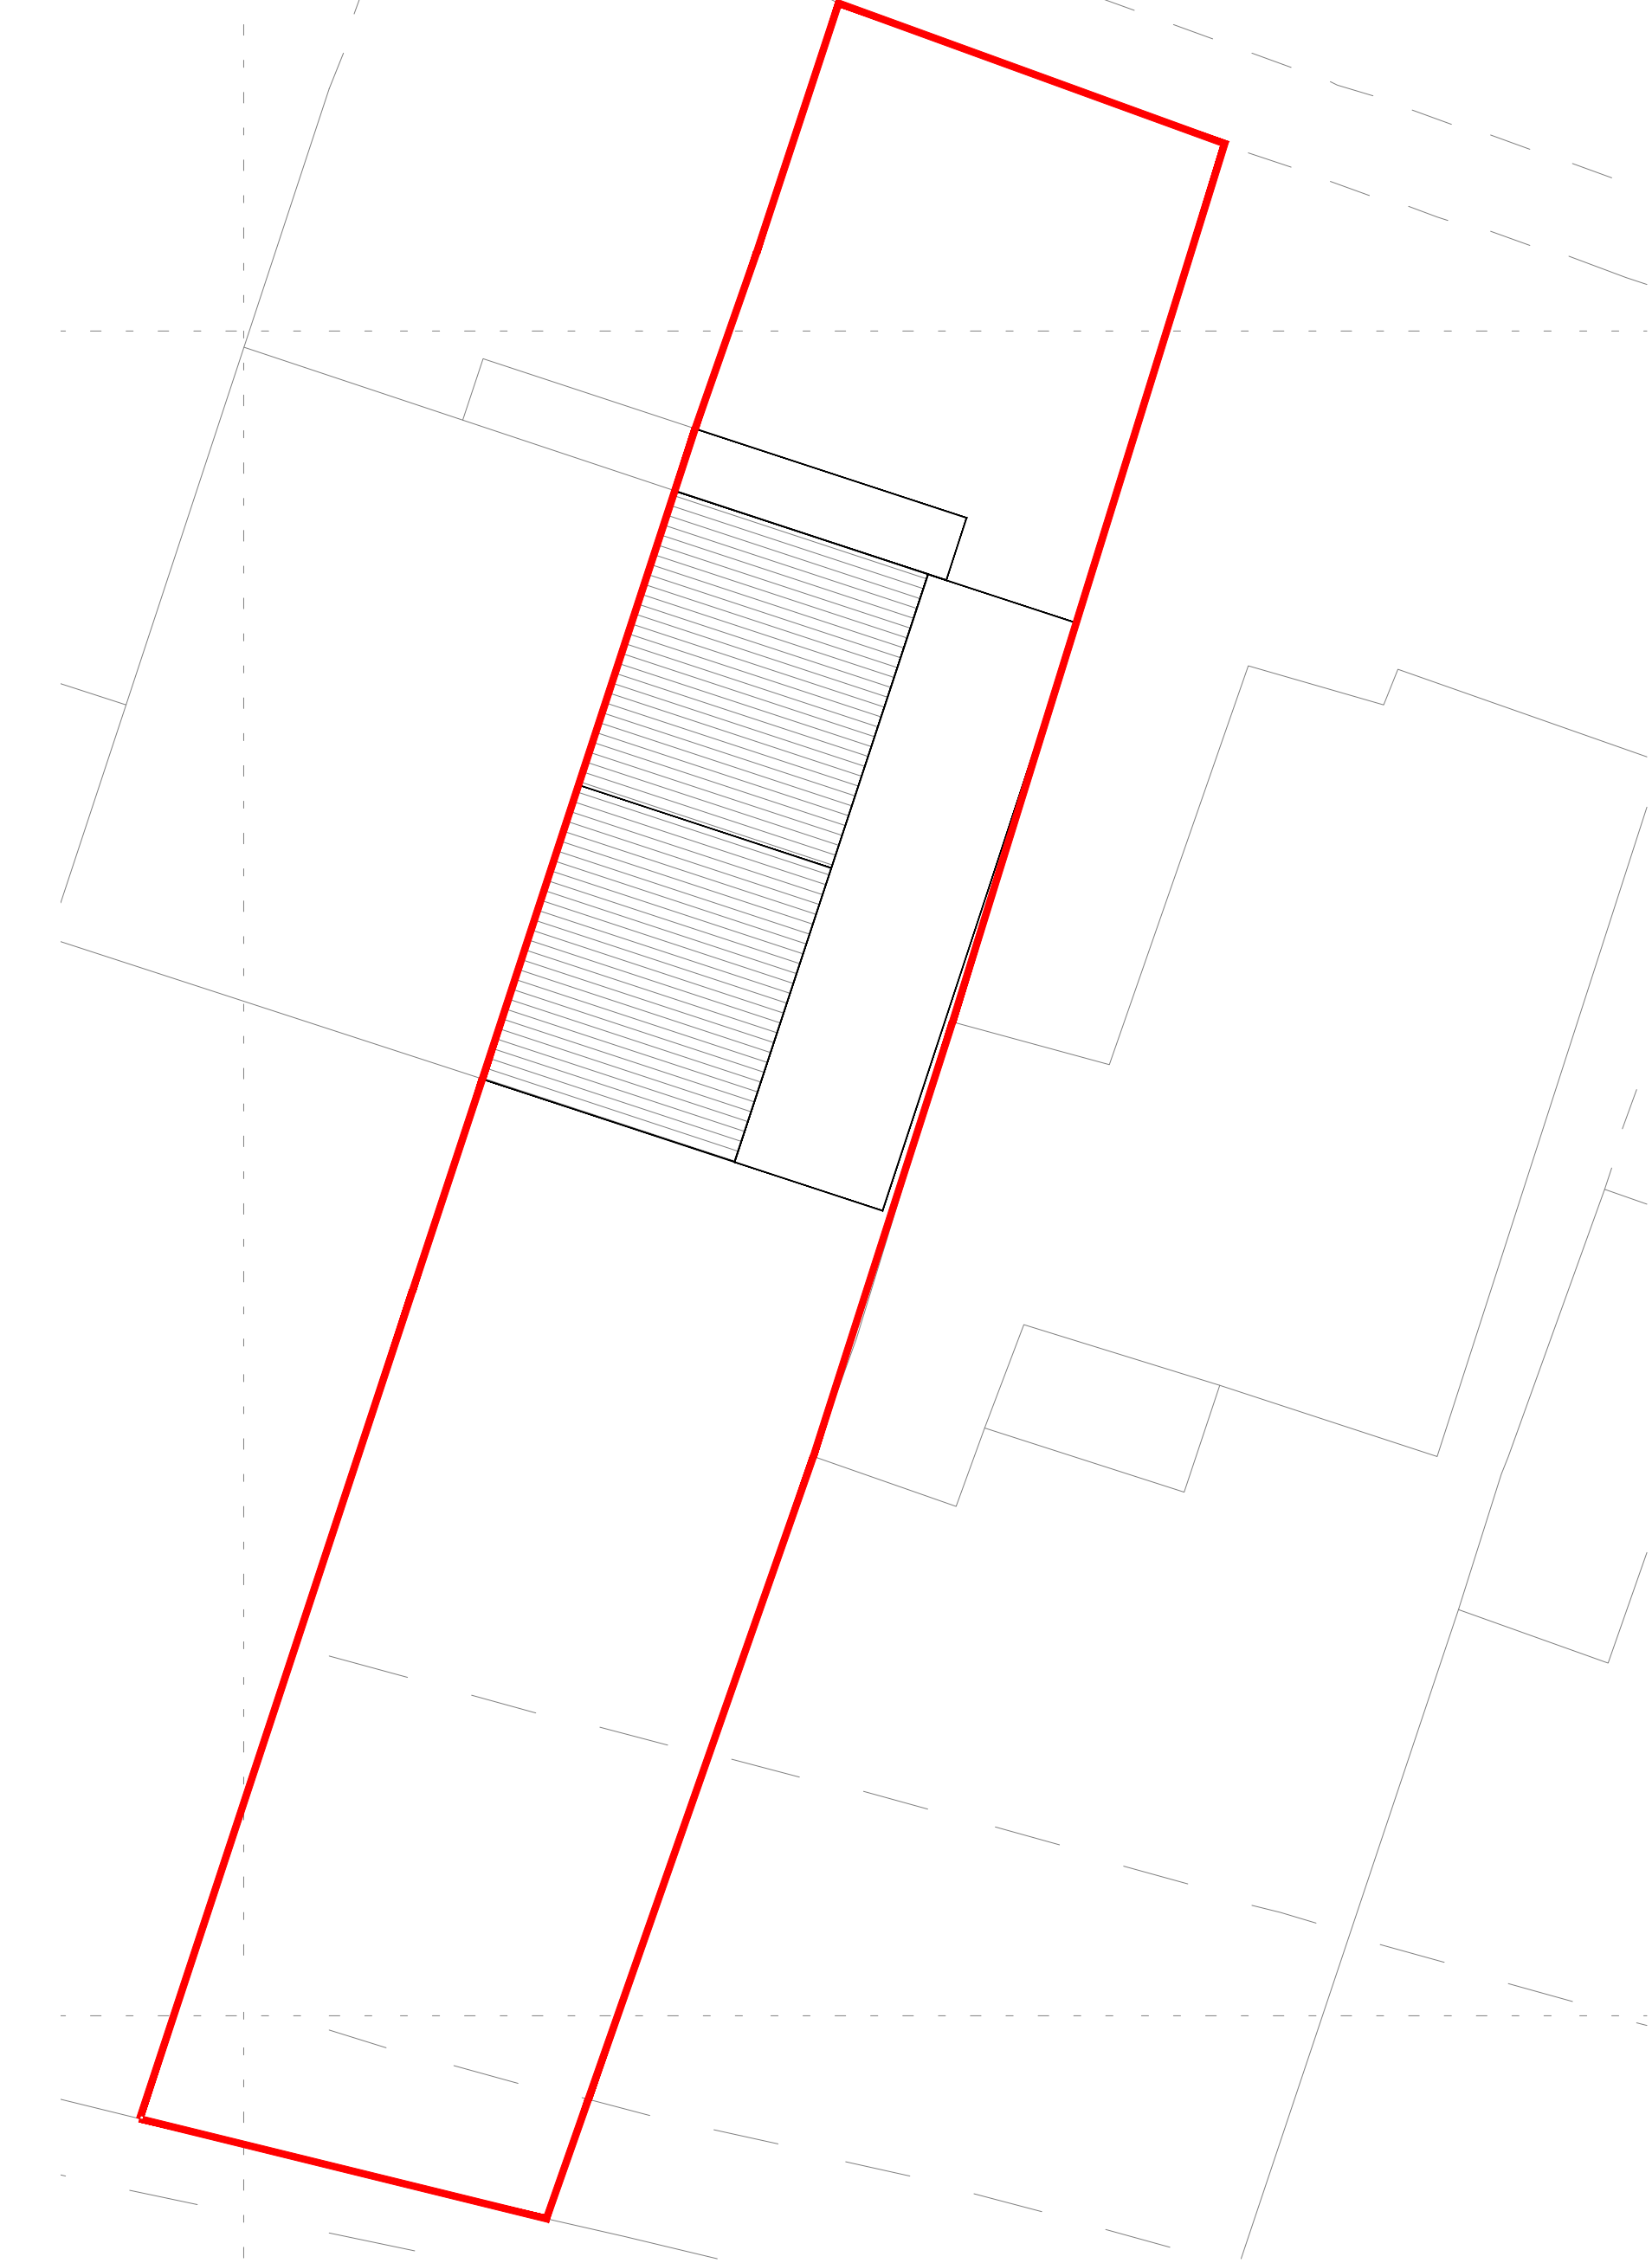


EXISTING SITE PLAN | SCALE 1:100

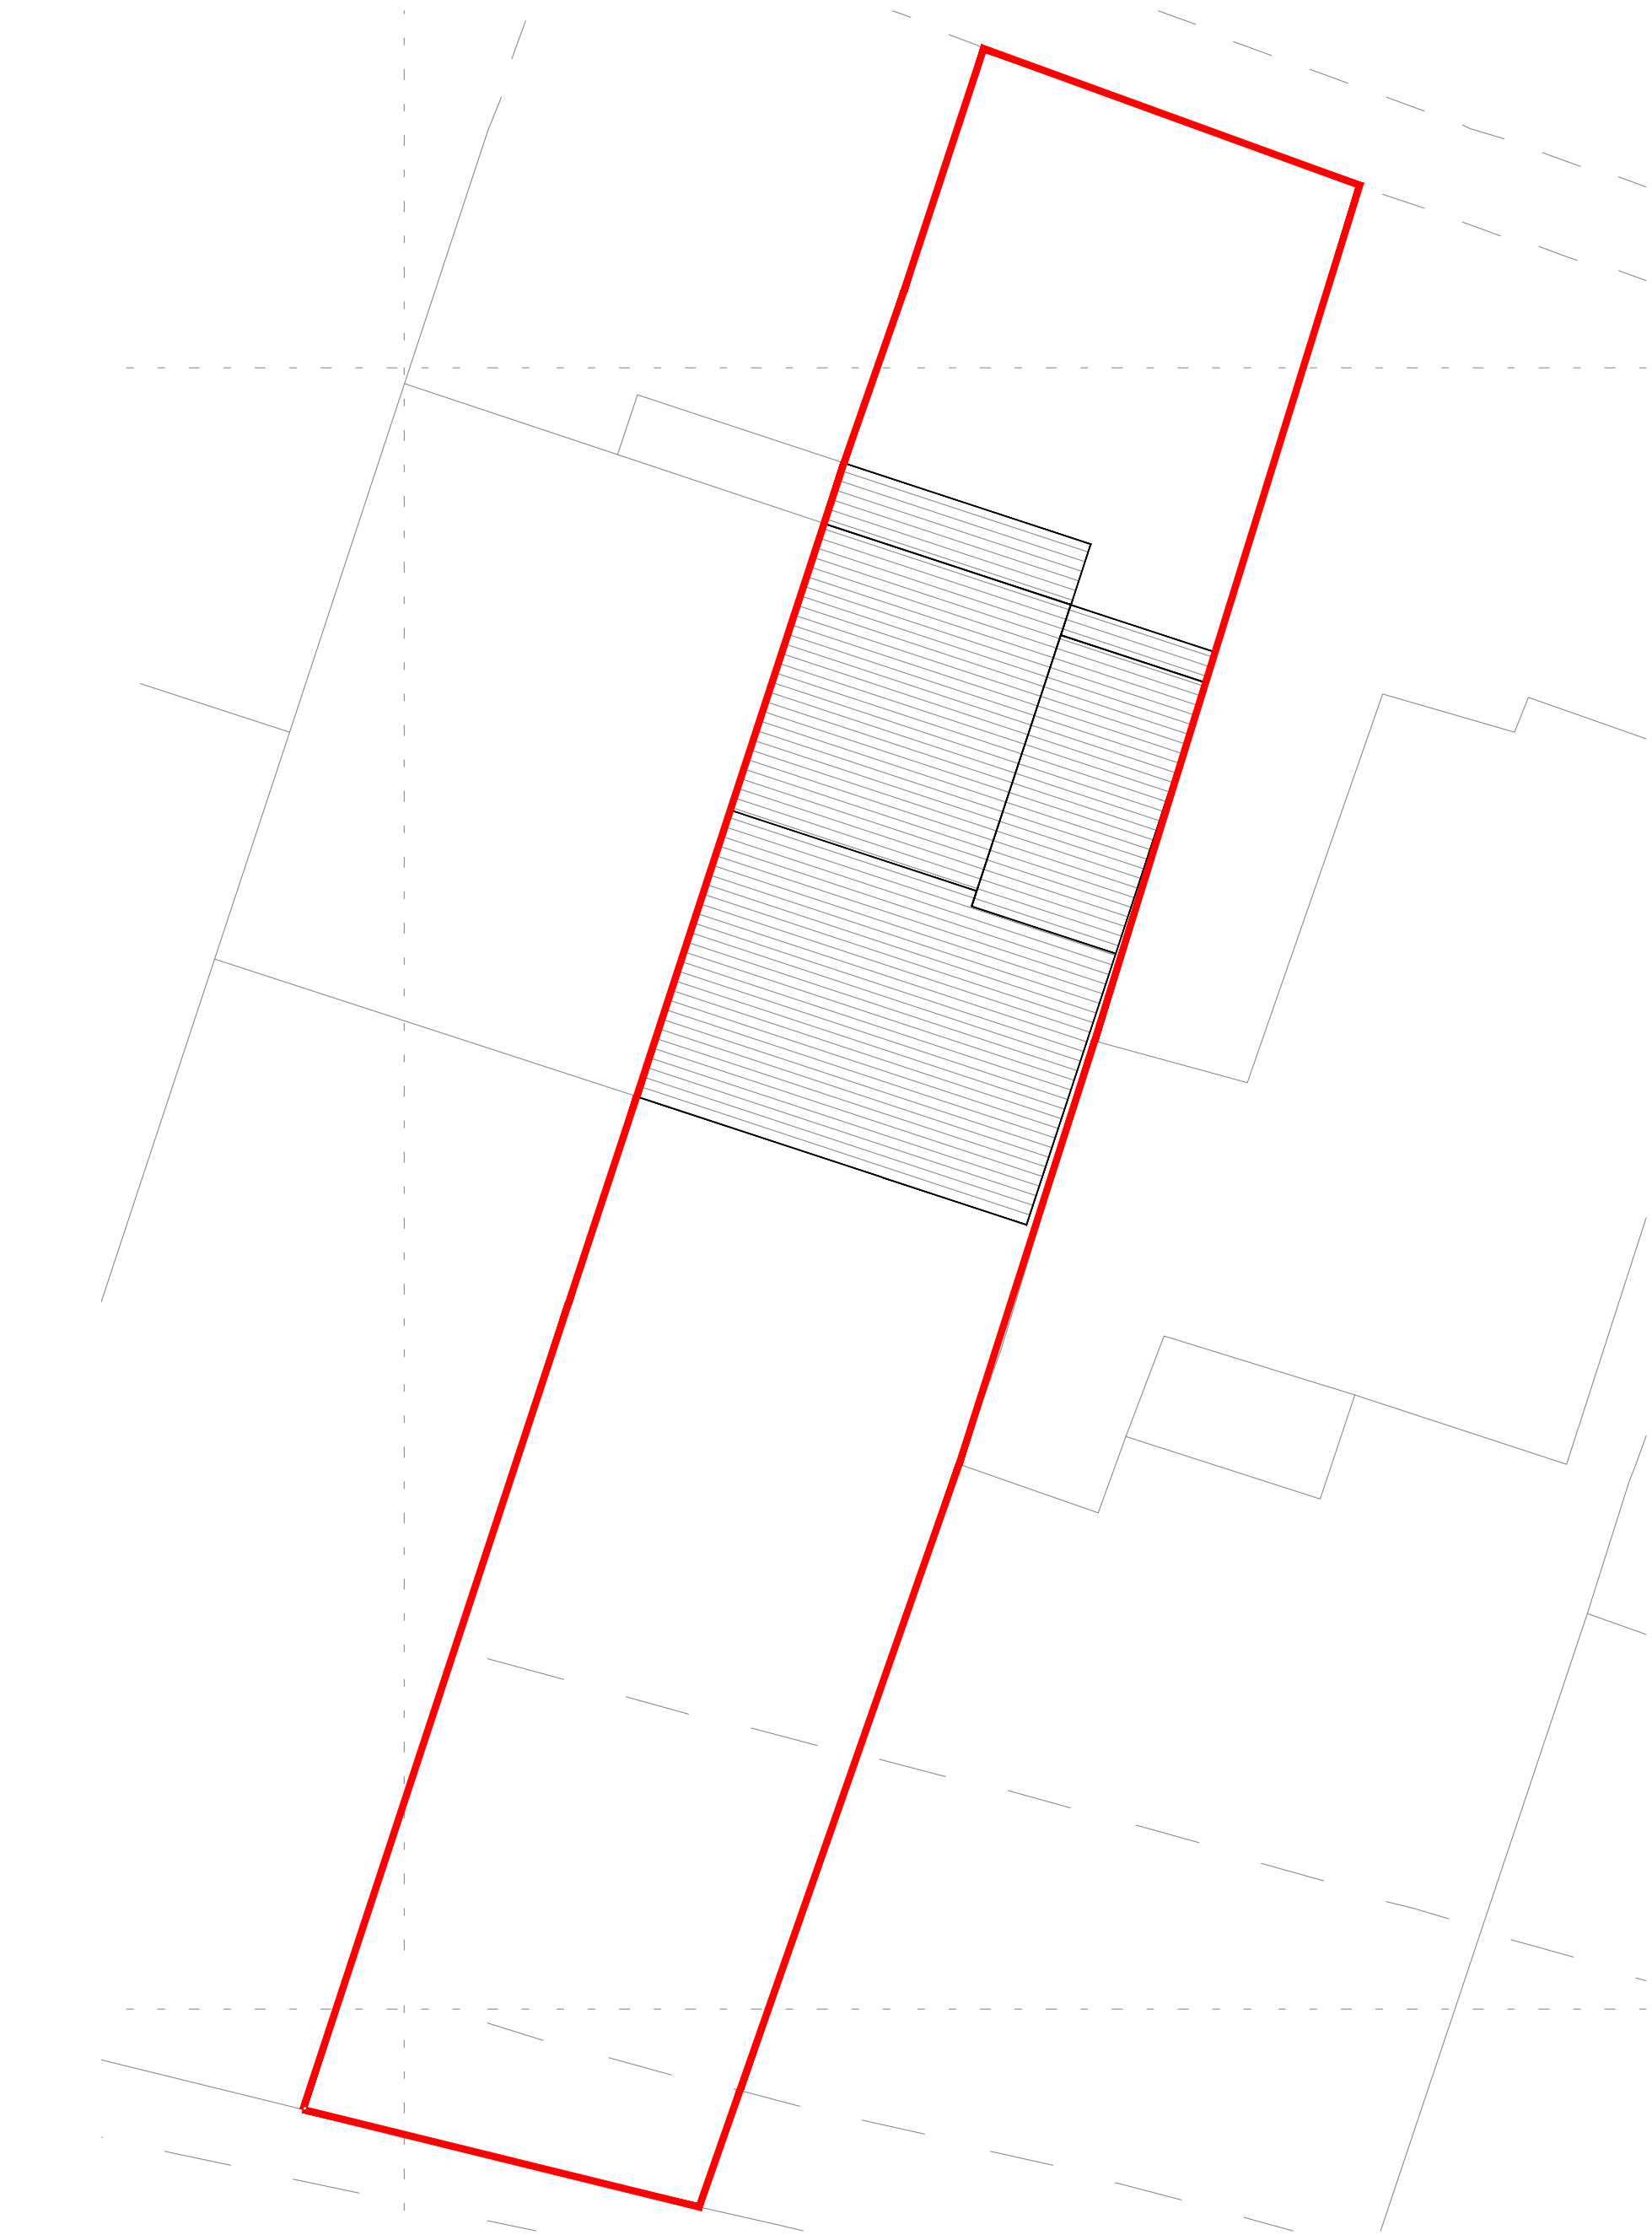

PROPOSED SITE PLAN | SCALE 1:100

STATUS PLANNING	© Copyright of PM DESIGNS®. All rights reserved. ALL dimensions are in millimetres unless stated otherwise. ALL dimensions must be checked on site prior to construction and any discrepancies reported to the architect. Work is subject to change following detailed design.				
	RevNo	Revision note	Date	Signature	Checked

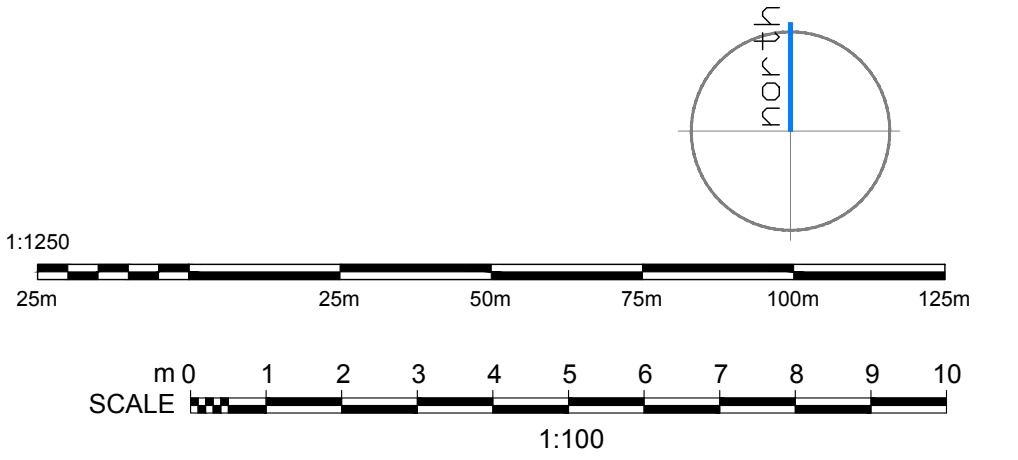

PM

PARLE MAGUIRE DESIGNS

PROJECT: 23 CRINGLES DRIVE
HUYTON
L35 1RP

CLIENT: KEON

Drawing Title
EXISTING AND PROPOSED SITE AND LOCATION
PLANS

Drawing No.
A100

Date:
AUG 2026

Scale:
VARIES @ A1

Revision:
-

Issue:
PLANNING STATUS