




|                    |   |               |      |           |         |
|--------------------|---|---------------|------|-----------|---------|
| STATUS<br>PLANNING | © Copyright of PM DESIGNS®. All rights reserved. ALL dimensions are in millimetres unless stated otherwise. ALL dimensions must be checked on site prior to construction and any discrepancies reported to the architect. Work is subject to change following detailed design. |               |      |           |         |
|                    | RevNo   | Revision note | Date | Signature | Checked |
|                    |   |               |      |           |         |

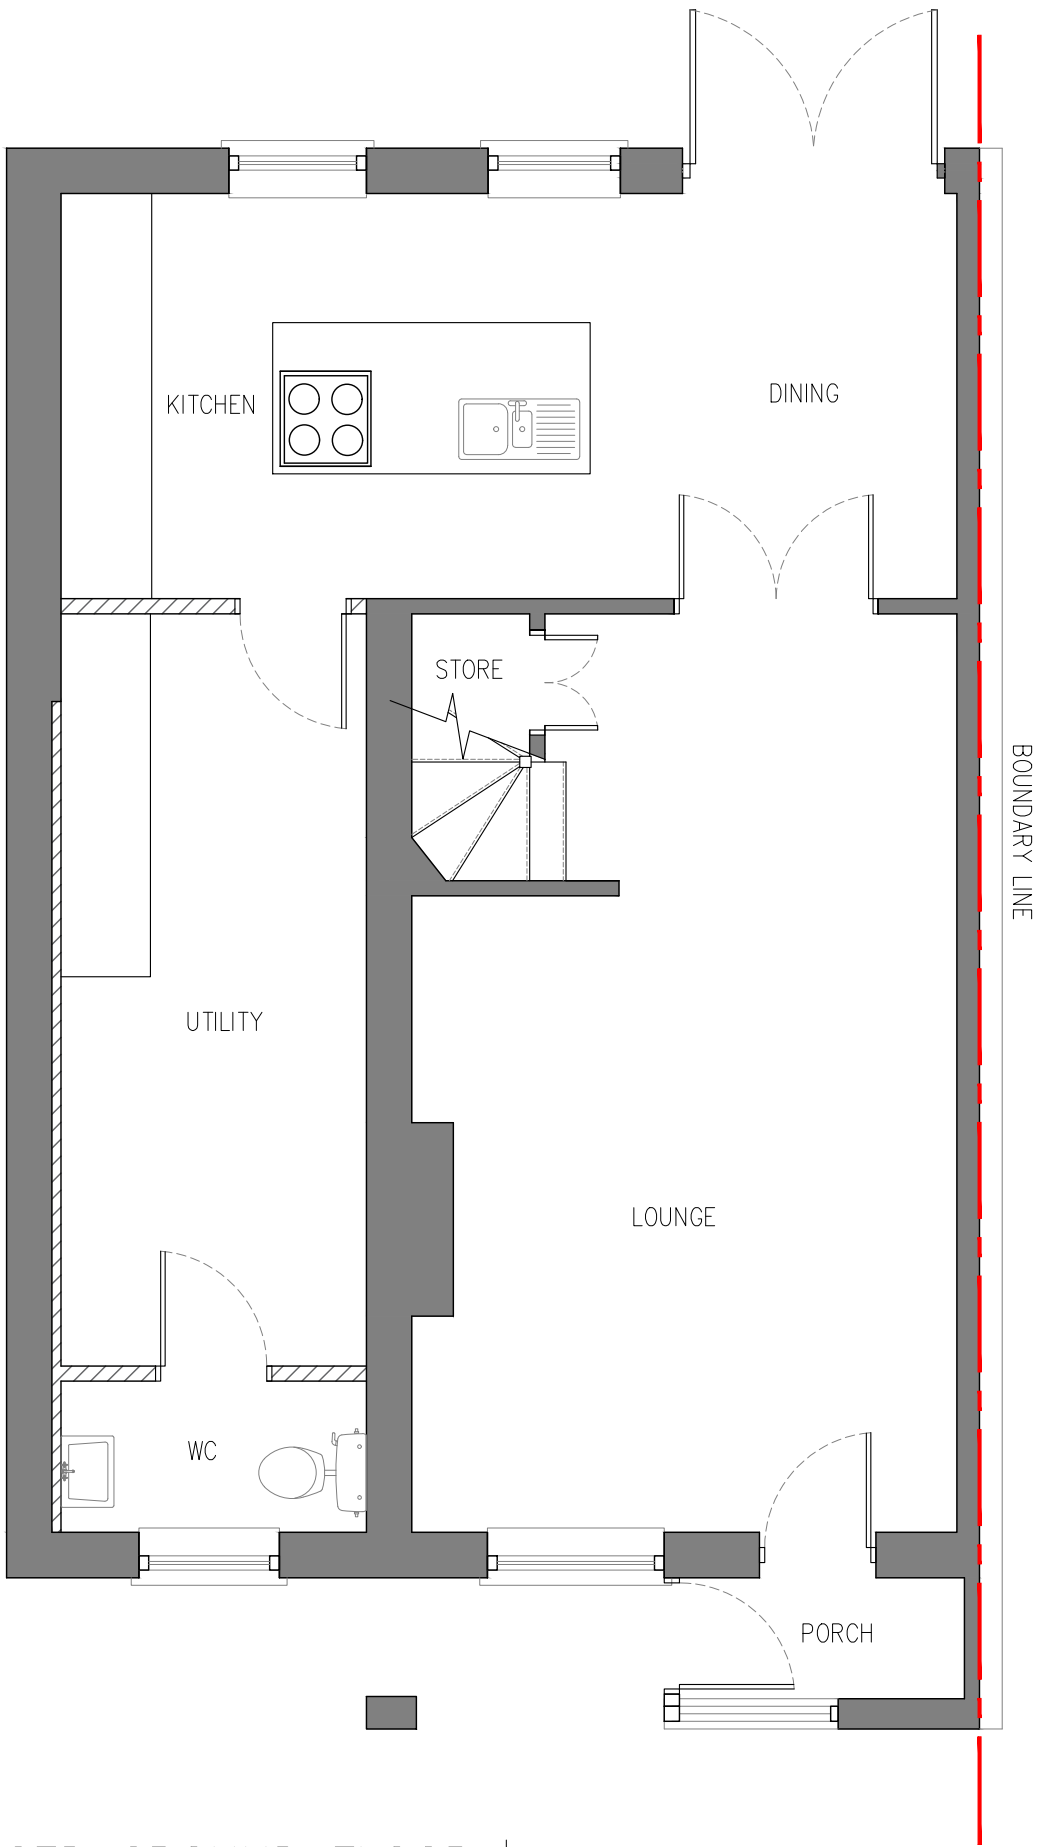

PROPOSED GROUND FLOOR | SCALE 1:50

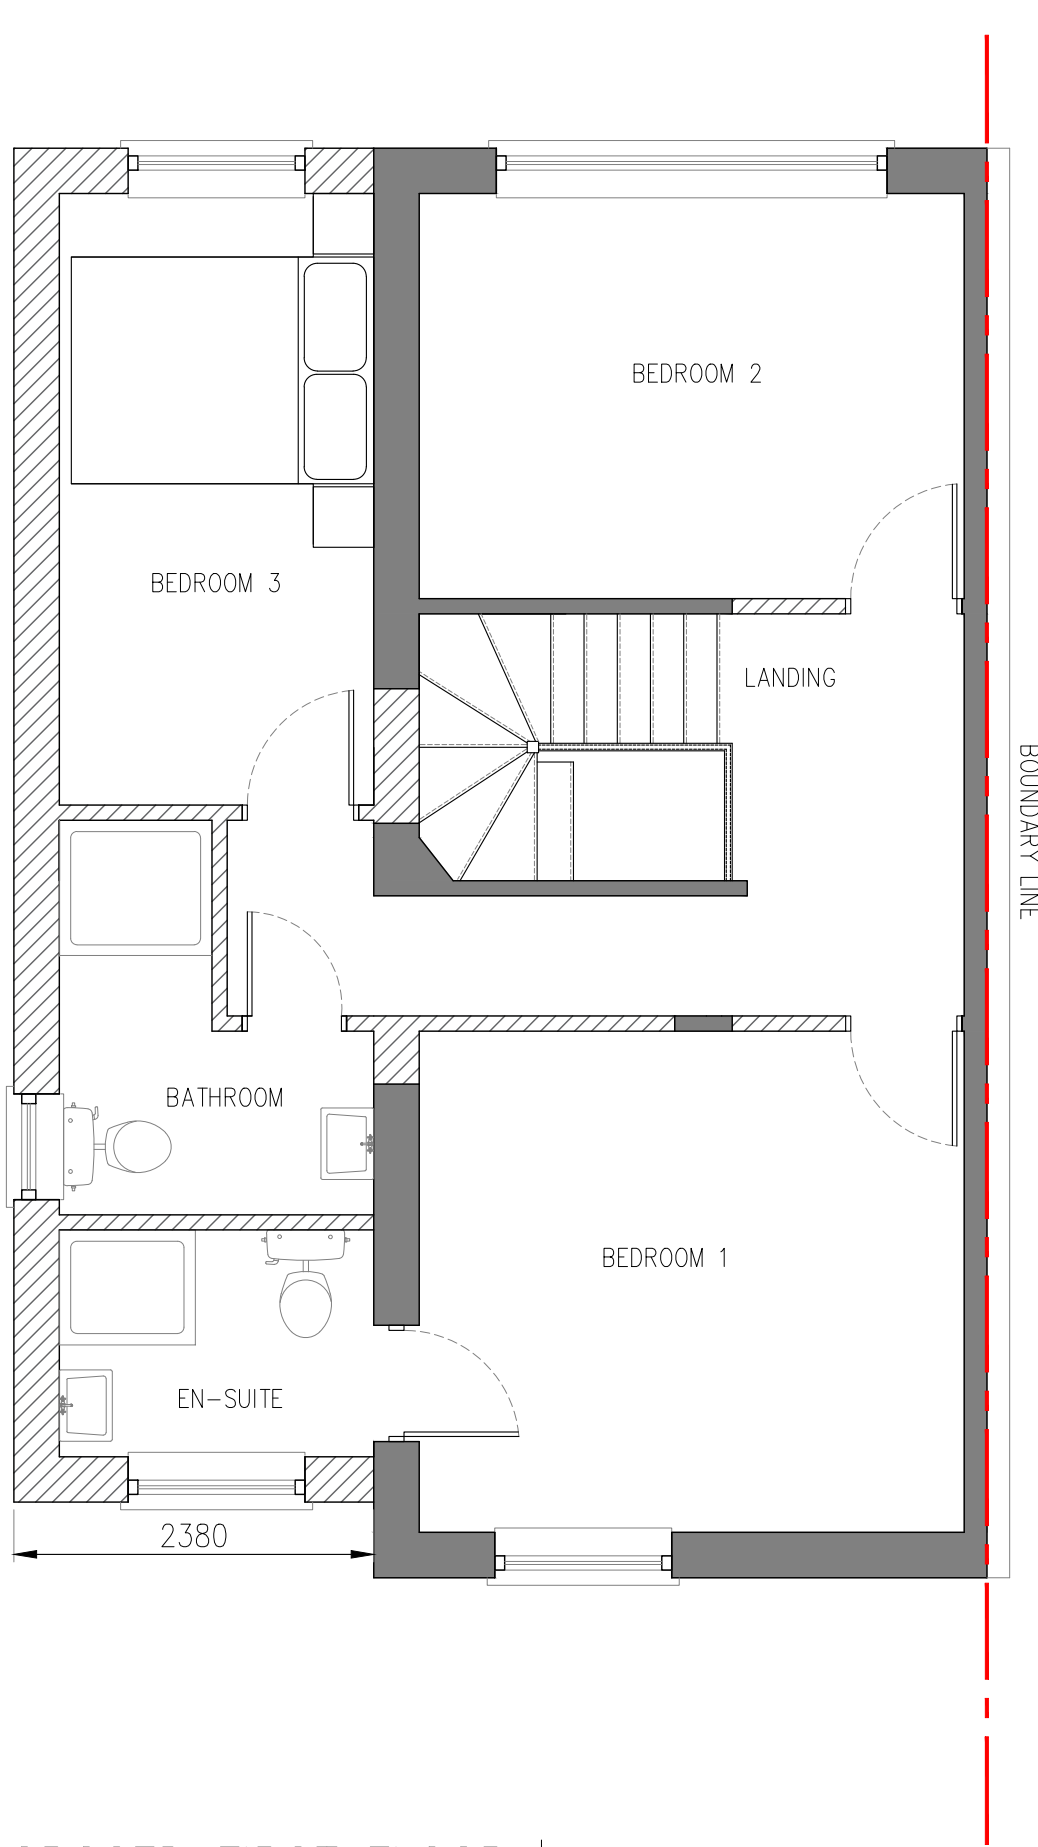


PROPOSED FIRST FLOOR | SCALE 1:50

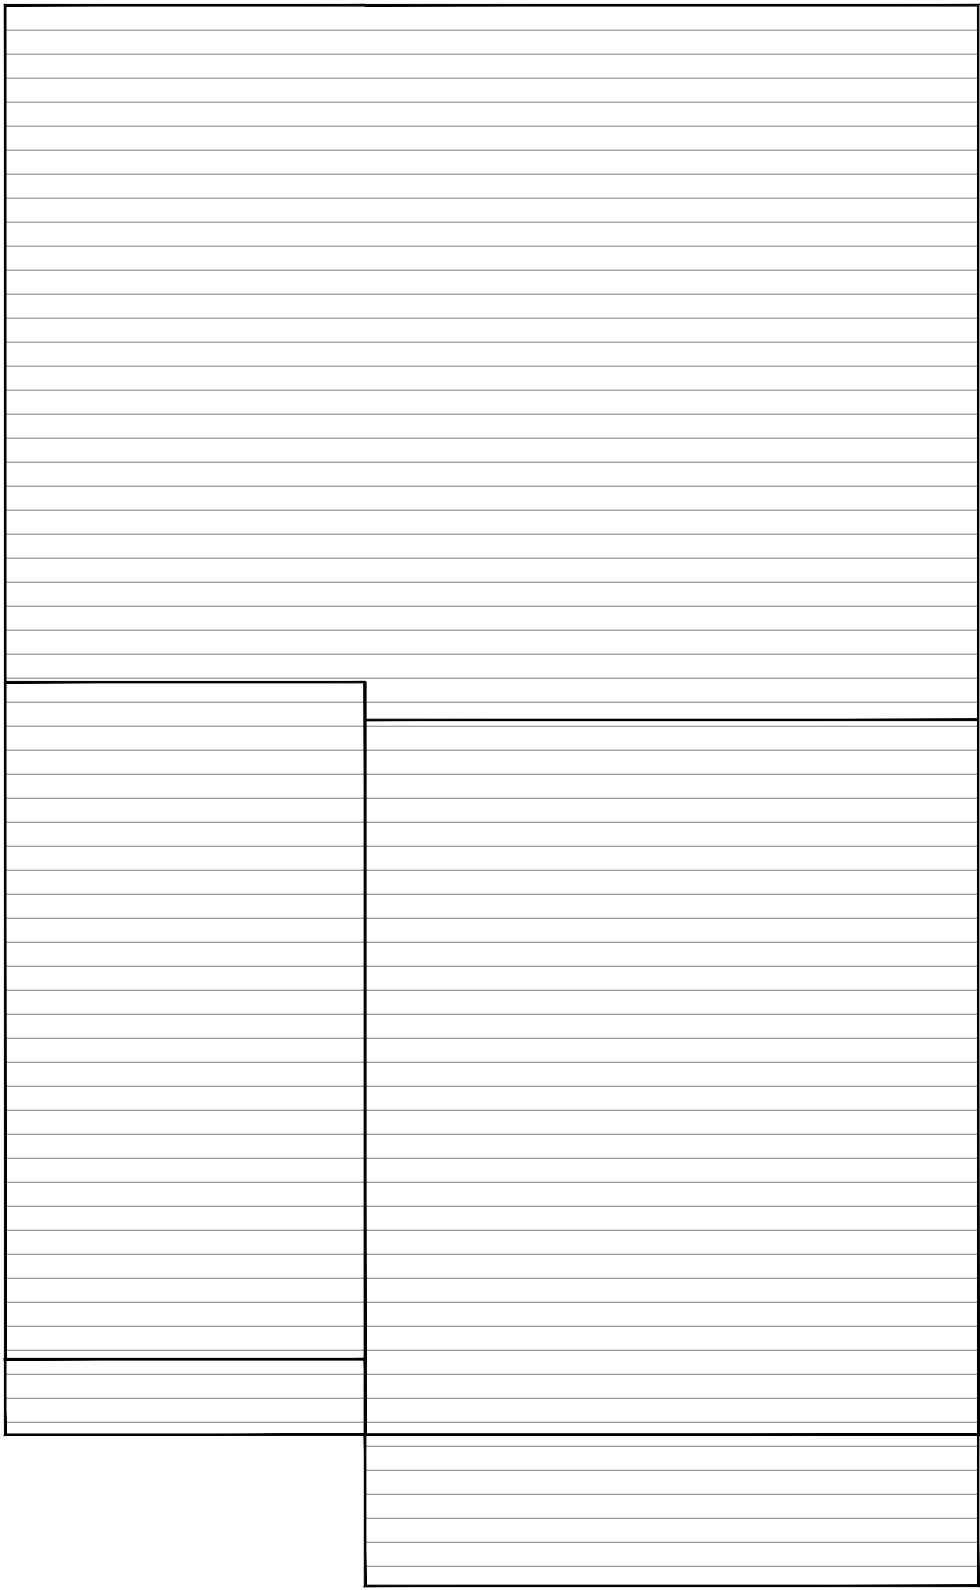


PROPOSED ROOF PLAN | SCALE 1:50




PROPOSED FRONT ELEVATION | SCALE 1:50

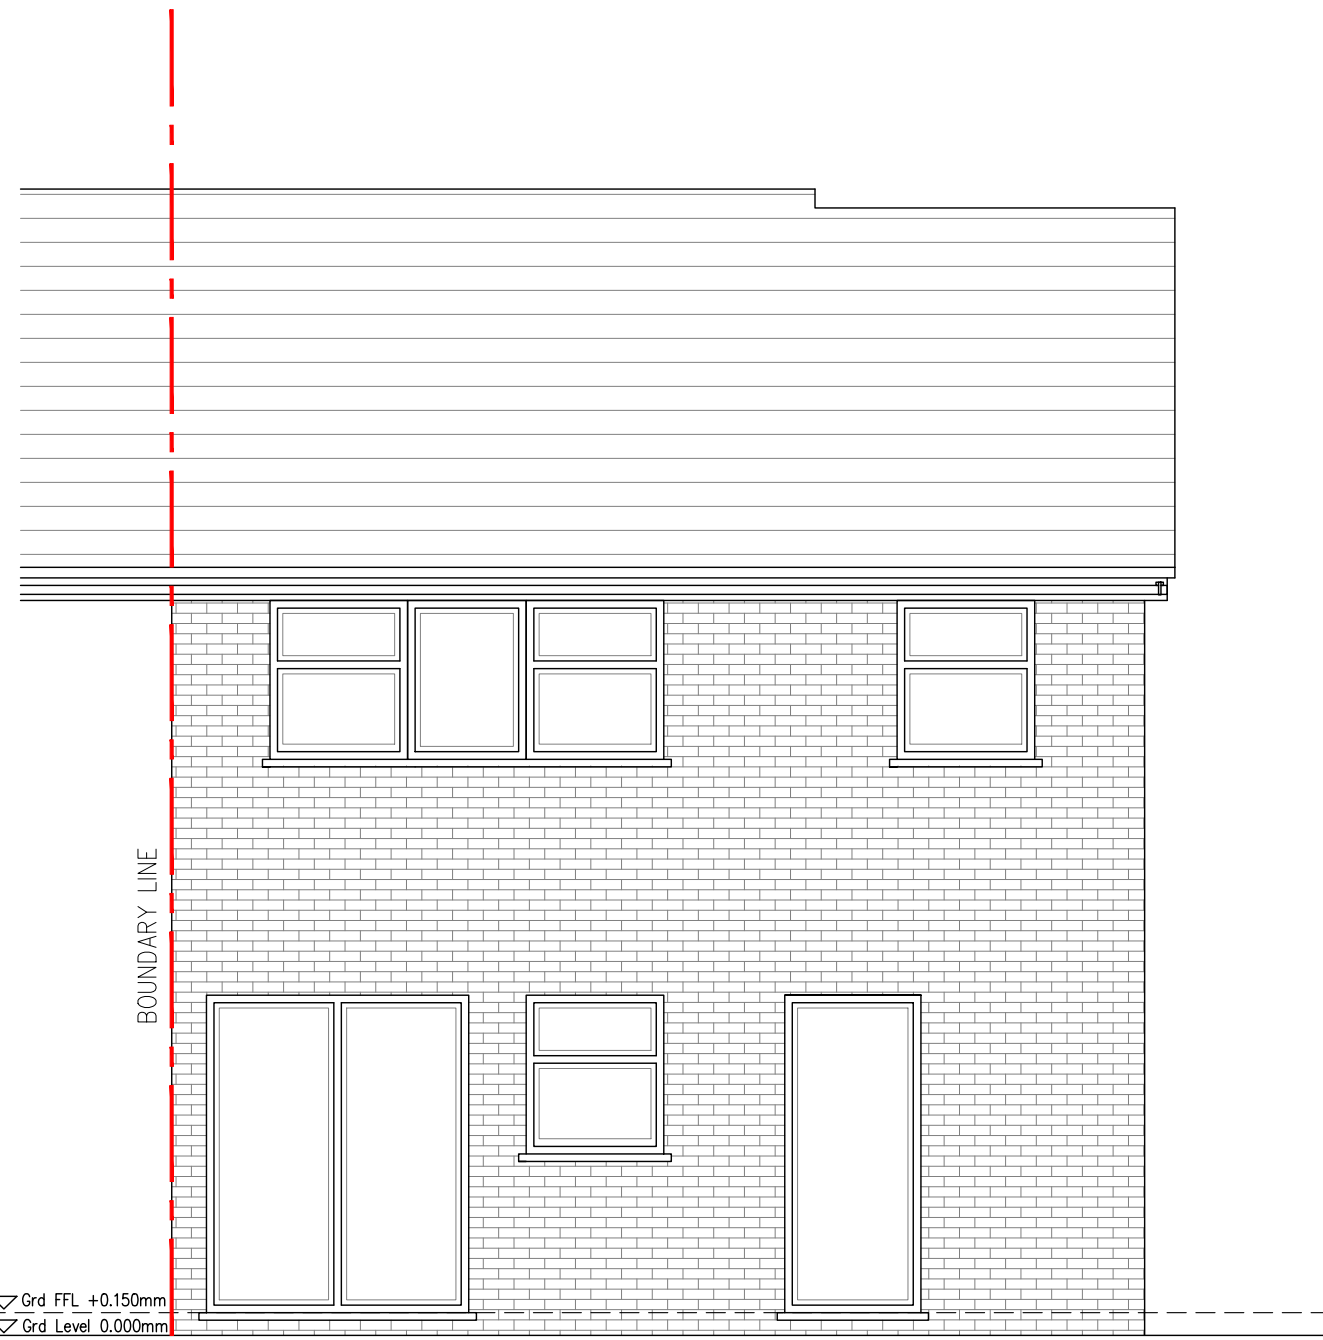

PROPOSED REAR ELEVATION | SCALE 1:50

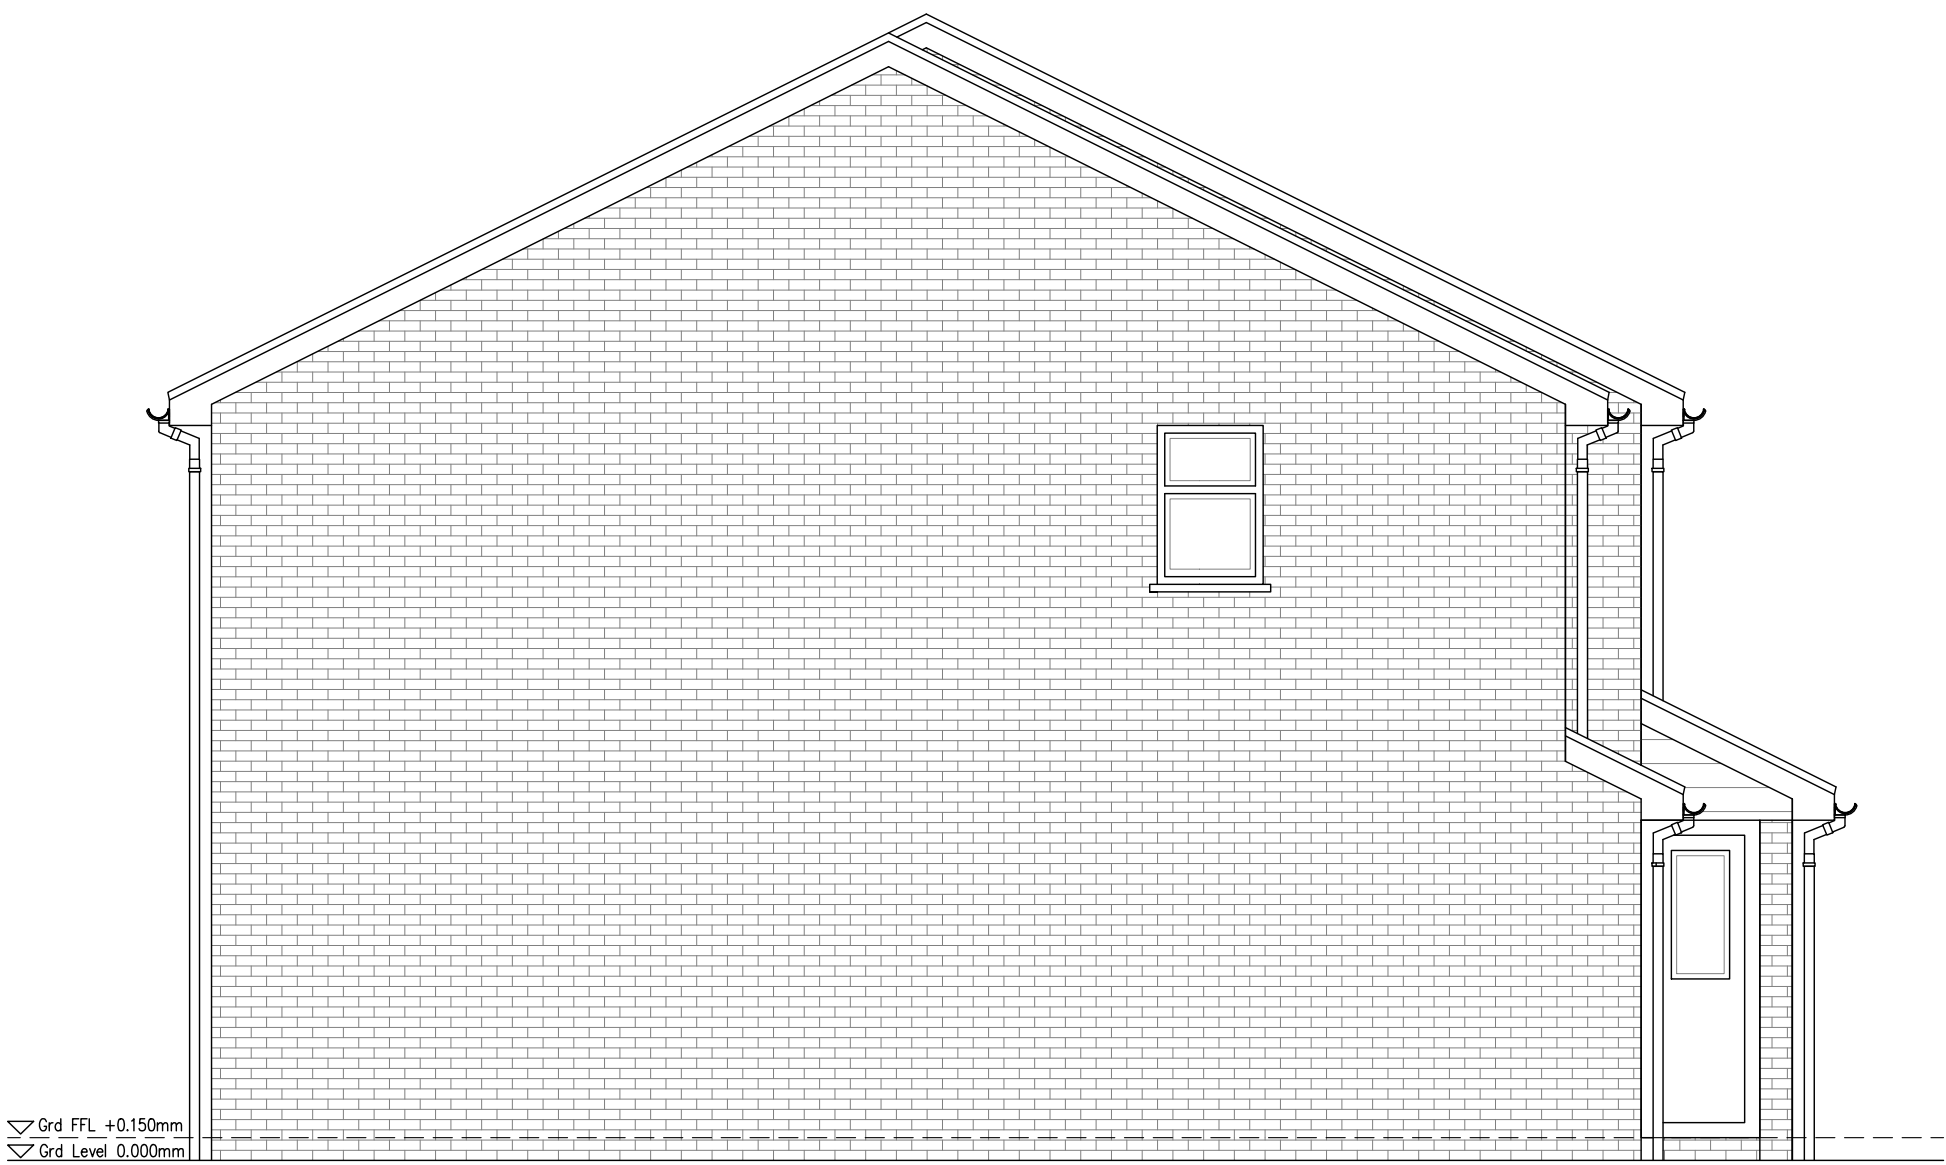

PROPOSED SIDE ELEVATION | SCALE 1:50

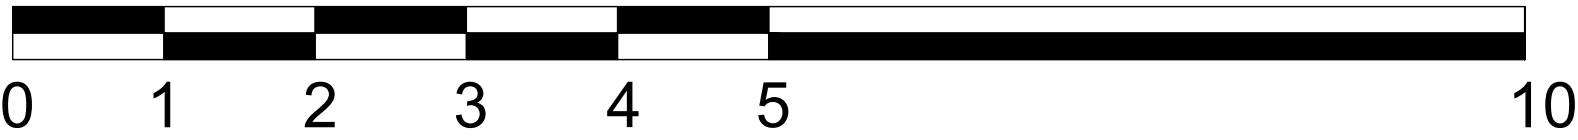

SCALE BAR 1:50

PM

PARLE MAGUIRE DESIGNS

PROJECT: 23 CRINGLES DRIVE  
HUYTON  
L35 1RP

CLIENT: KEON

Drawing Title  
PROPOSED PLANS

Drawing No.  
A102

Date:  
AUG 2026

Scale:  
1:50 @ A1

Revision:  
-

Issue:  
PLANNING STATUS