




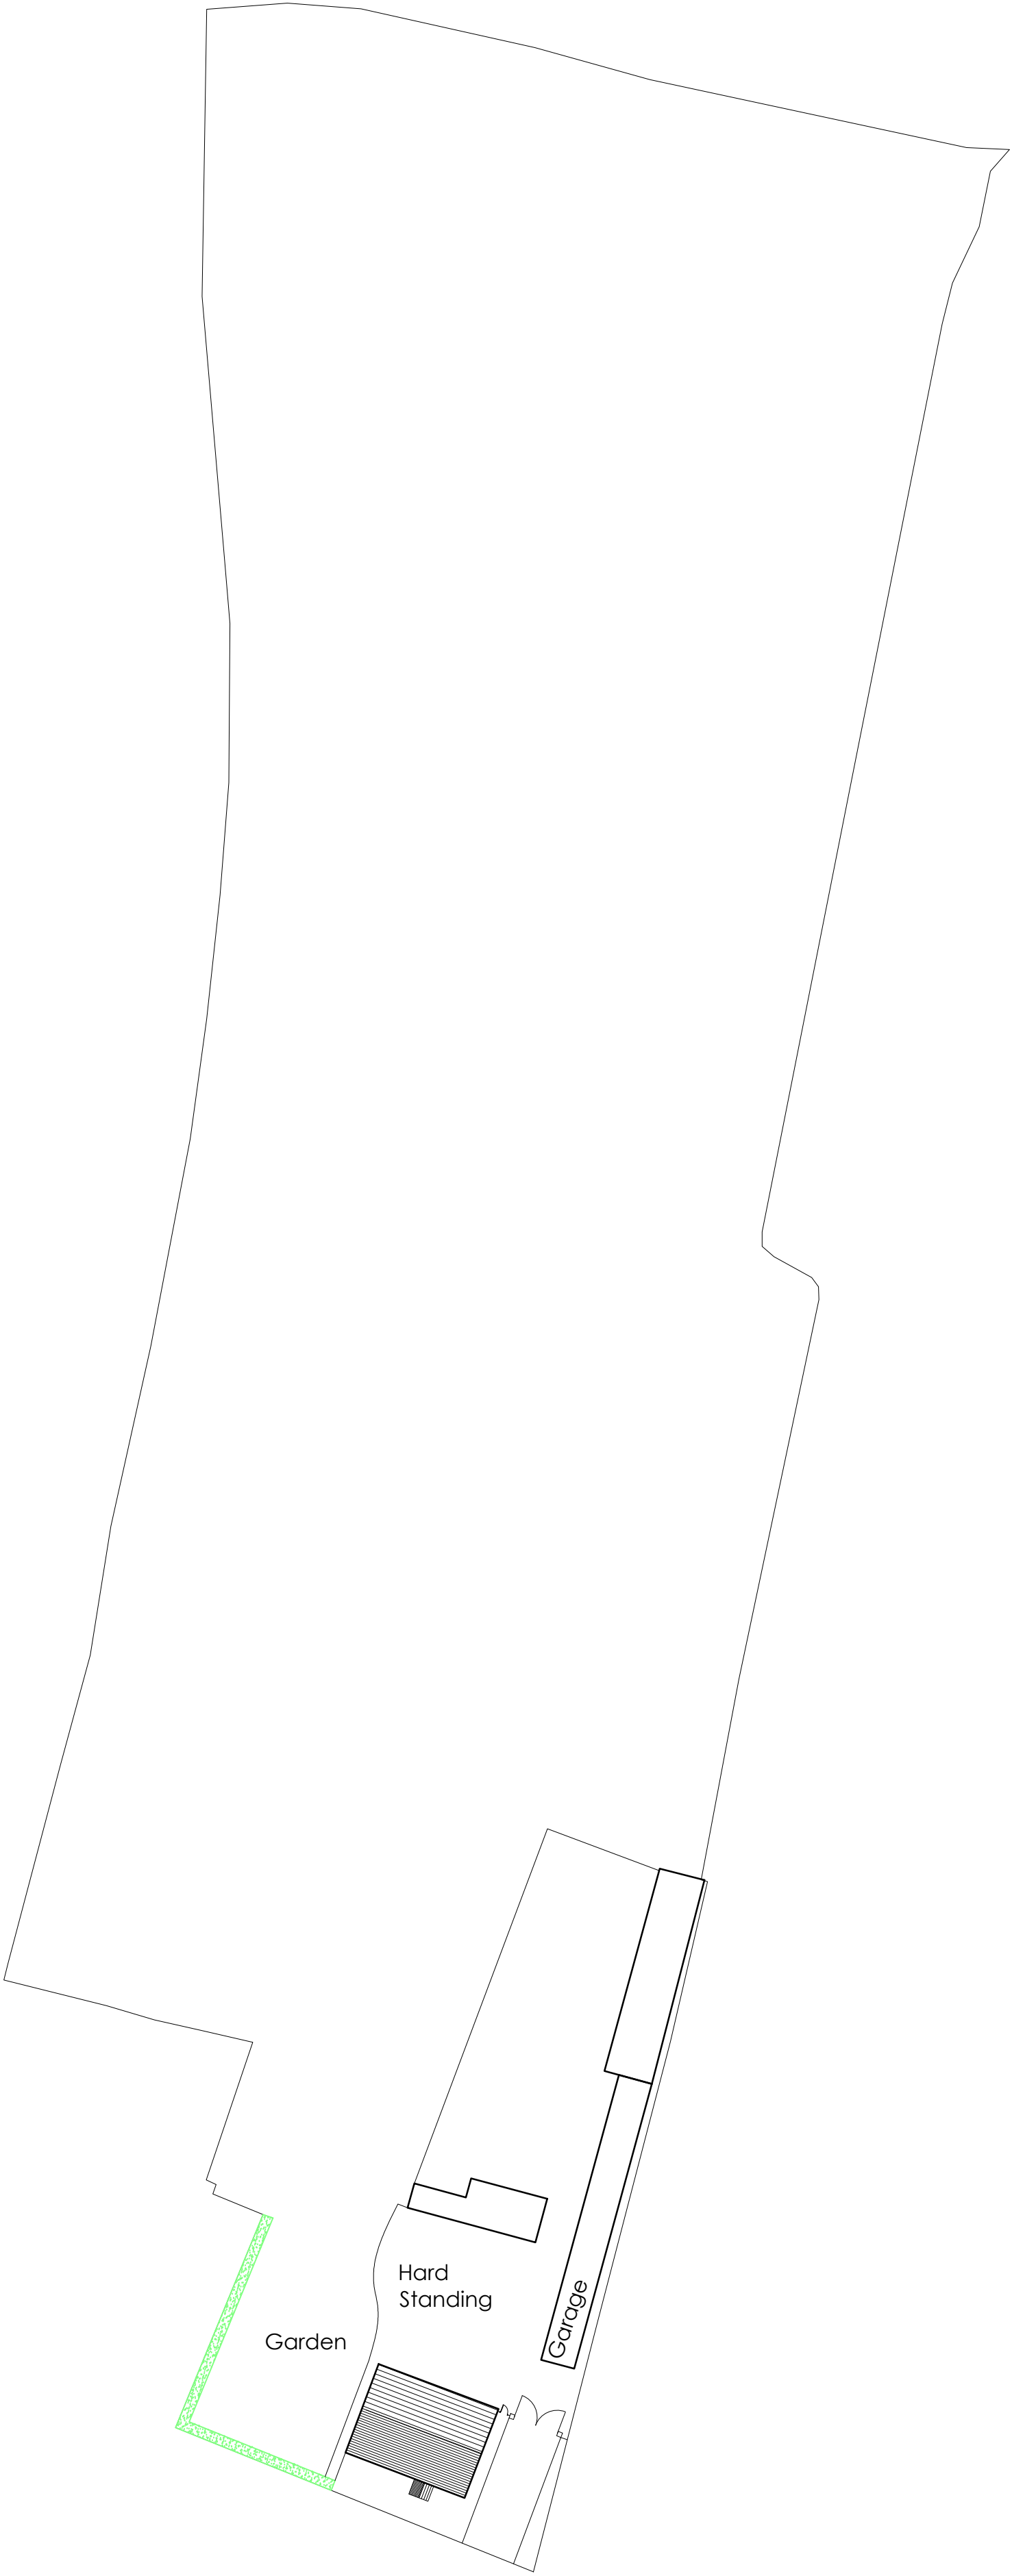

SITE PLAN AS EXISTING
1:500

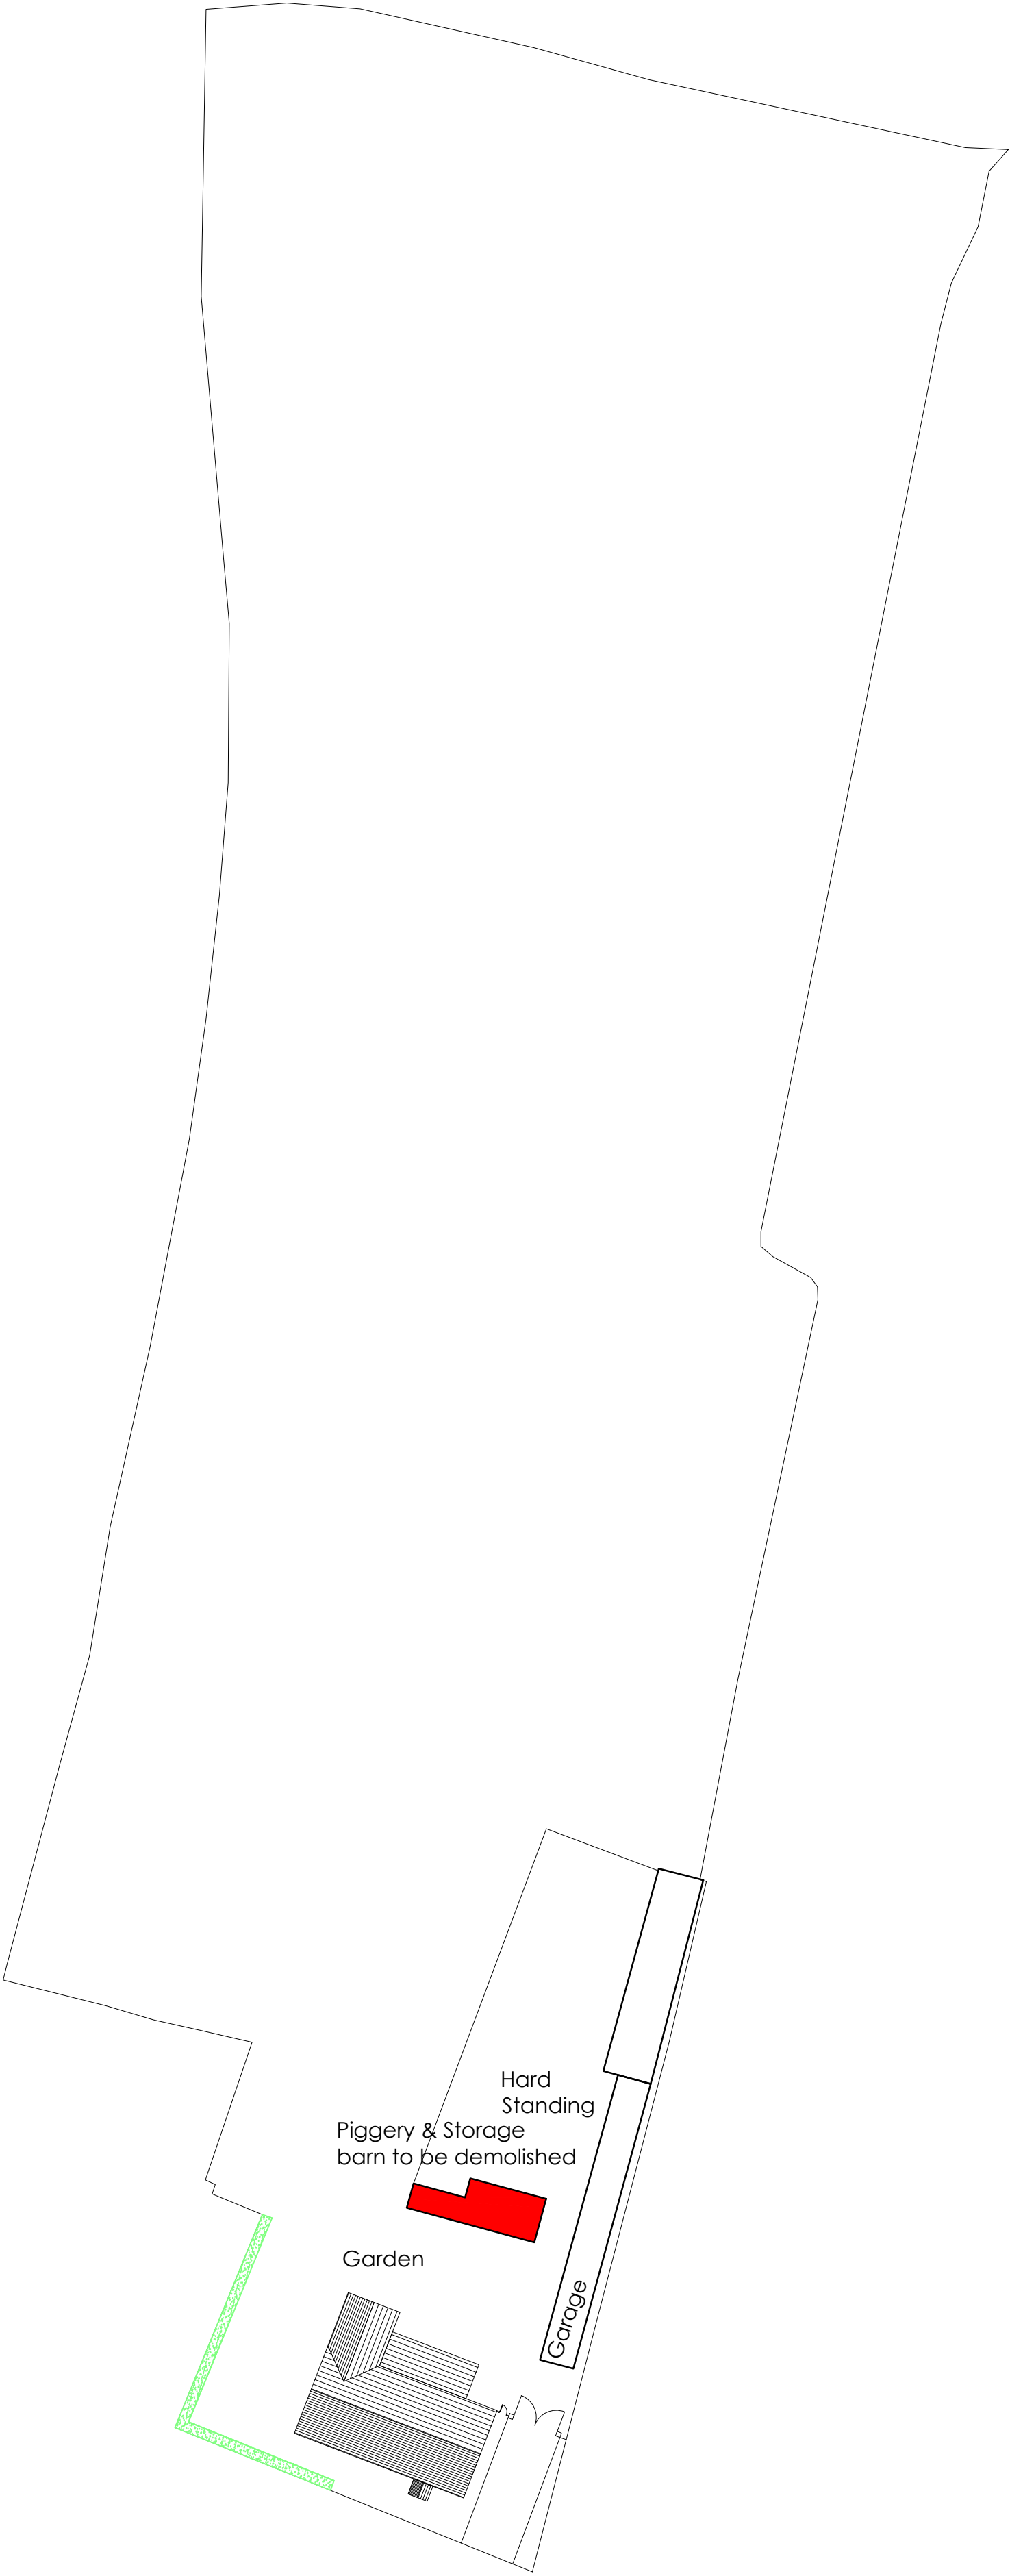


SITE PLAN AS PROPOSED
1:500

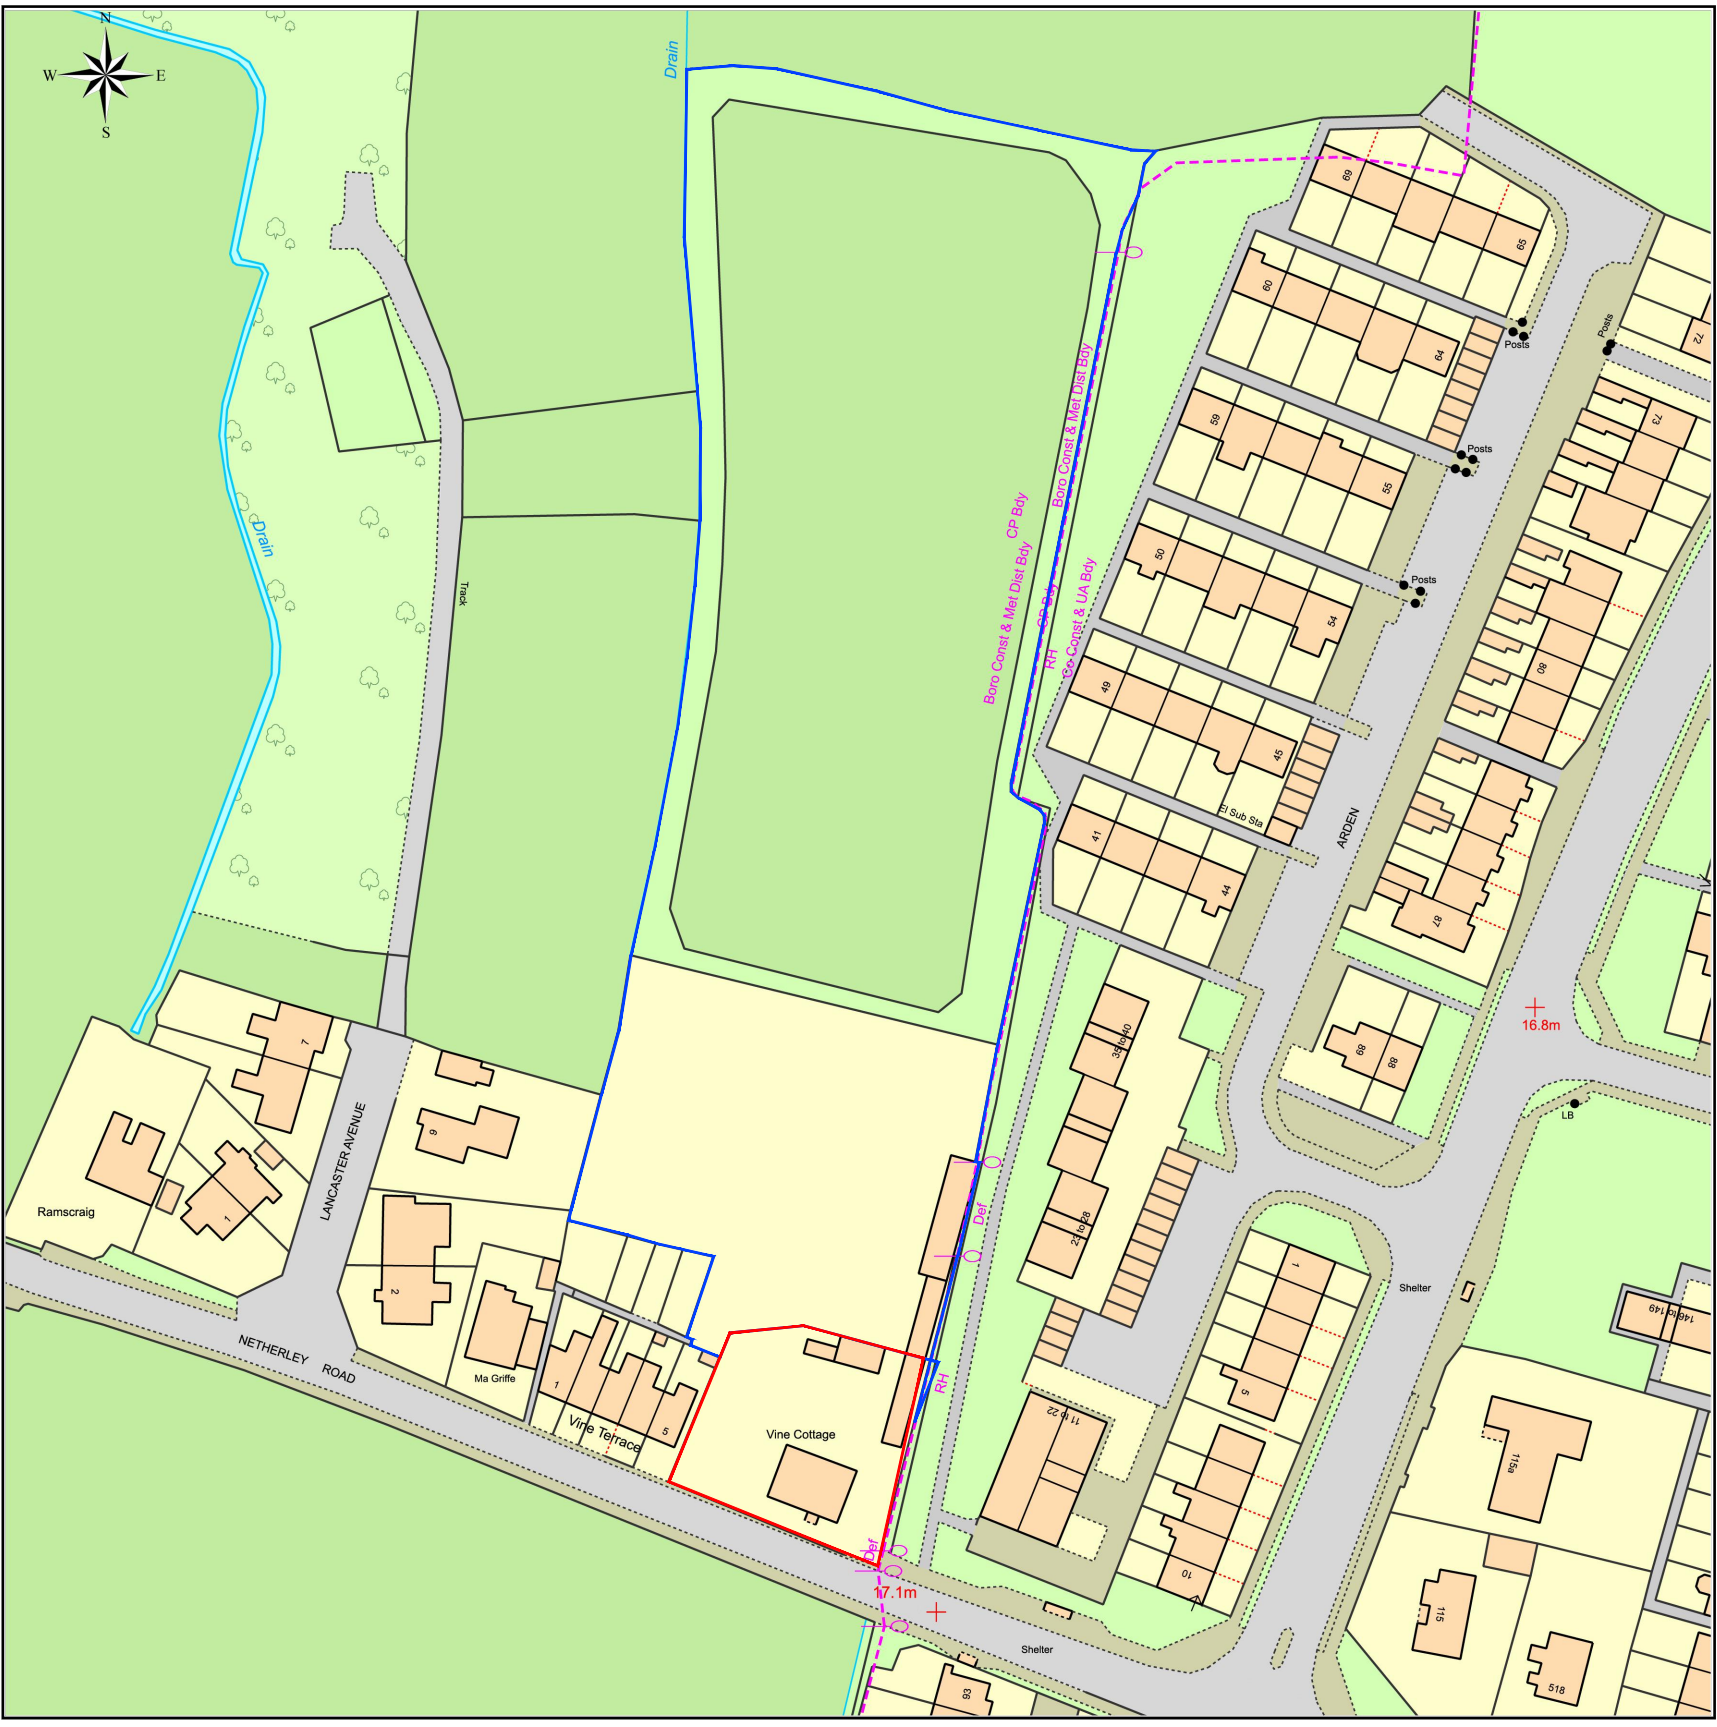

This Plan includes the following Licensed Data: OS MasterMap Colour PDF Location Plan by the Ordnance Survey National Geographic Database and incorporating surveyed revision available at the date of production. Reproduction in whole or in part is prohibited without the prior permission of Ordnance Survey. The representation of a road, track or path is no evidence of a right of way. The representation of features, as lines is no evidence of a property boundary. © Crown copyright and database rights, 2021. Ordnance Survey 01000316073

LOCATION PLAN
1:1250

Scale: 1:1250, paper size: A3

 

Client	Mr & Mrs Carney		
Job title	Vine Cottage, Netherley Road		
	Widnes, WA8 4XQ		
Drawing title	Location Plan Site Plans		
Scale as stated @A1	Drawn ST	Checked	Date March 2021
Job number *****	Drawing number 01	Rev C	