




EXISTING FRONT ELEVATION
1:100


EXISTING REAR ELEVATION
1:100

EXISTING SIDE ELEVATION
1:100


EXISTING SIDE ELEVATION
1:100

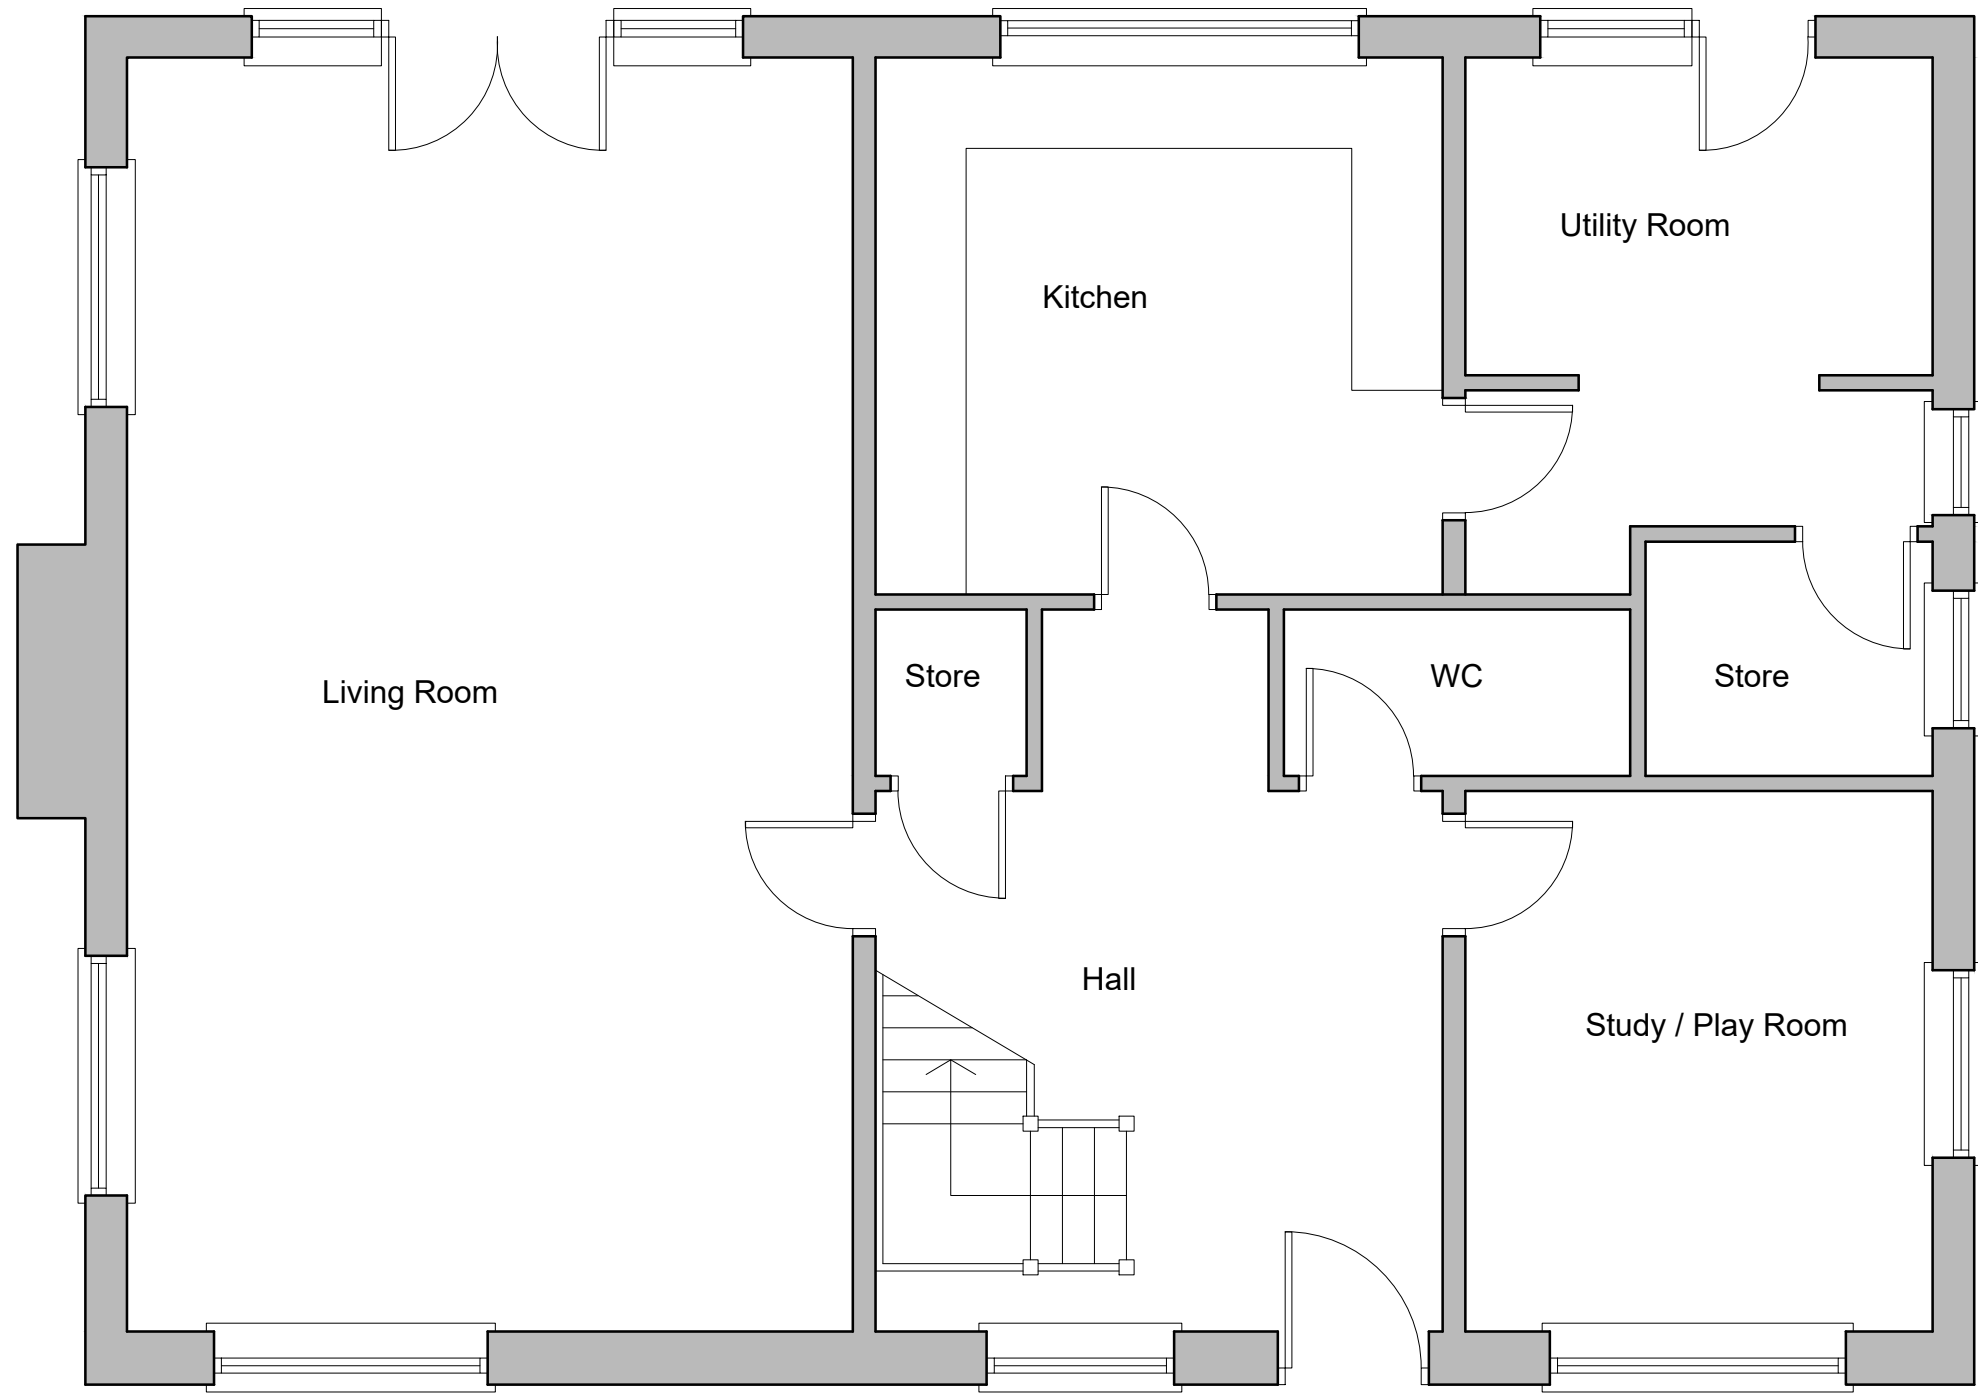

EXISTING GROUND FLOOR
1:50

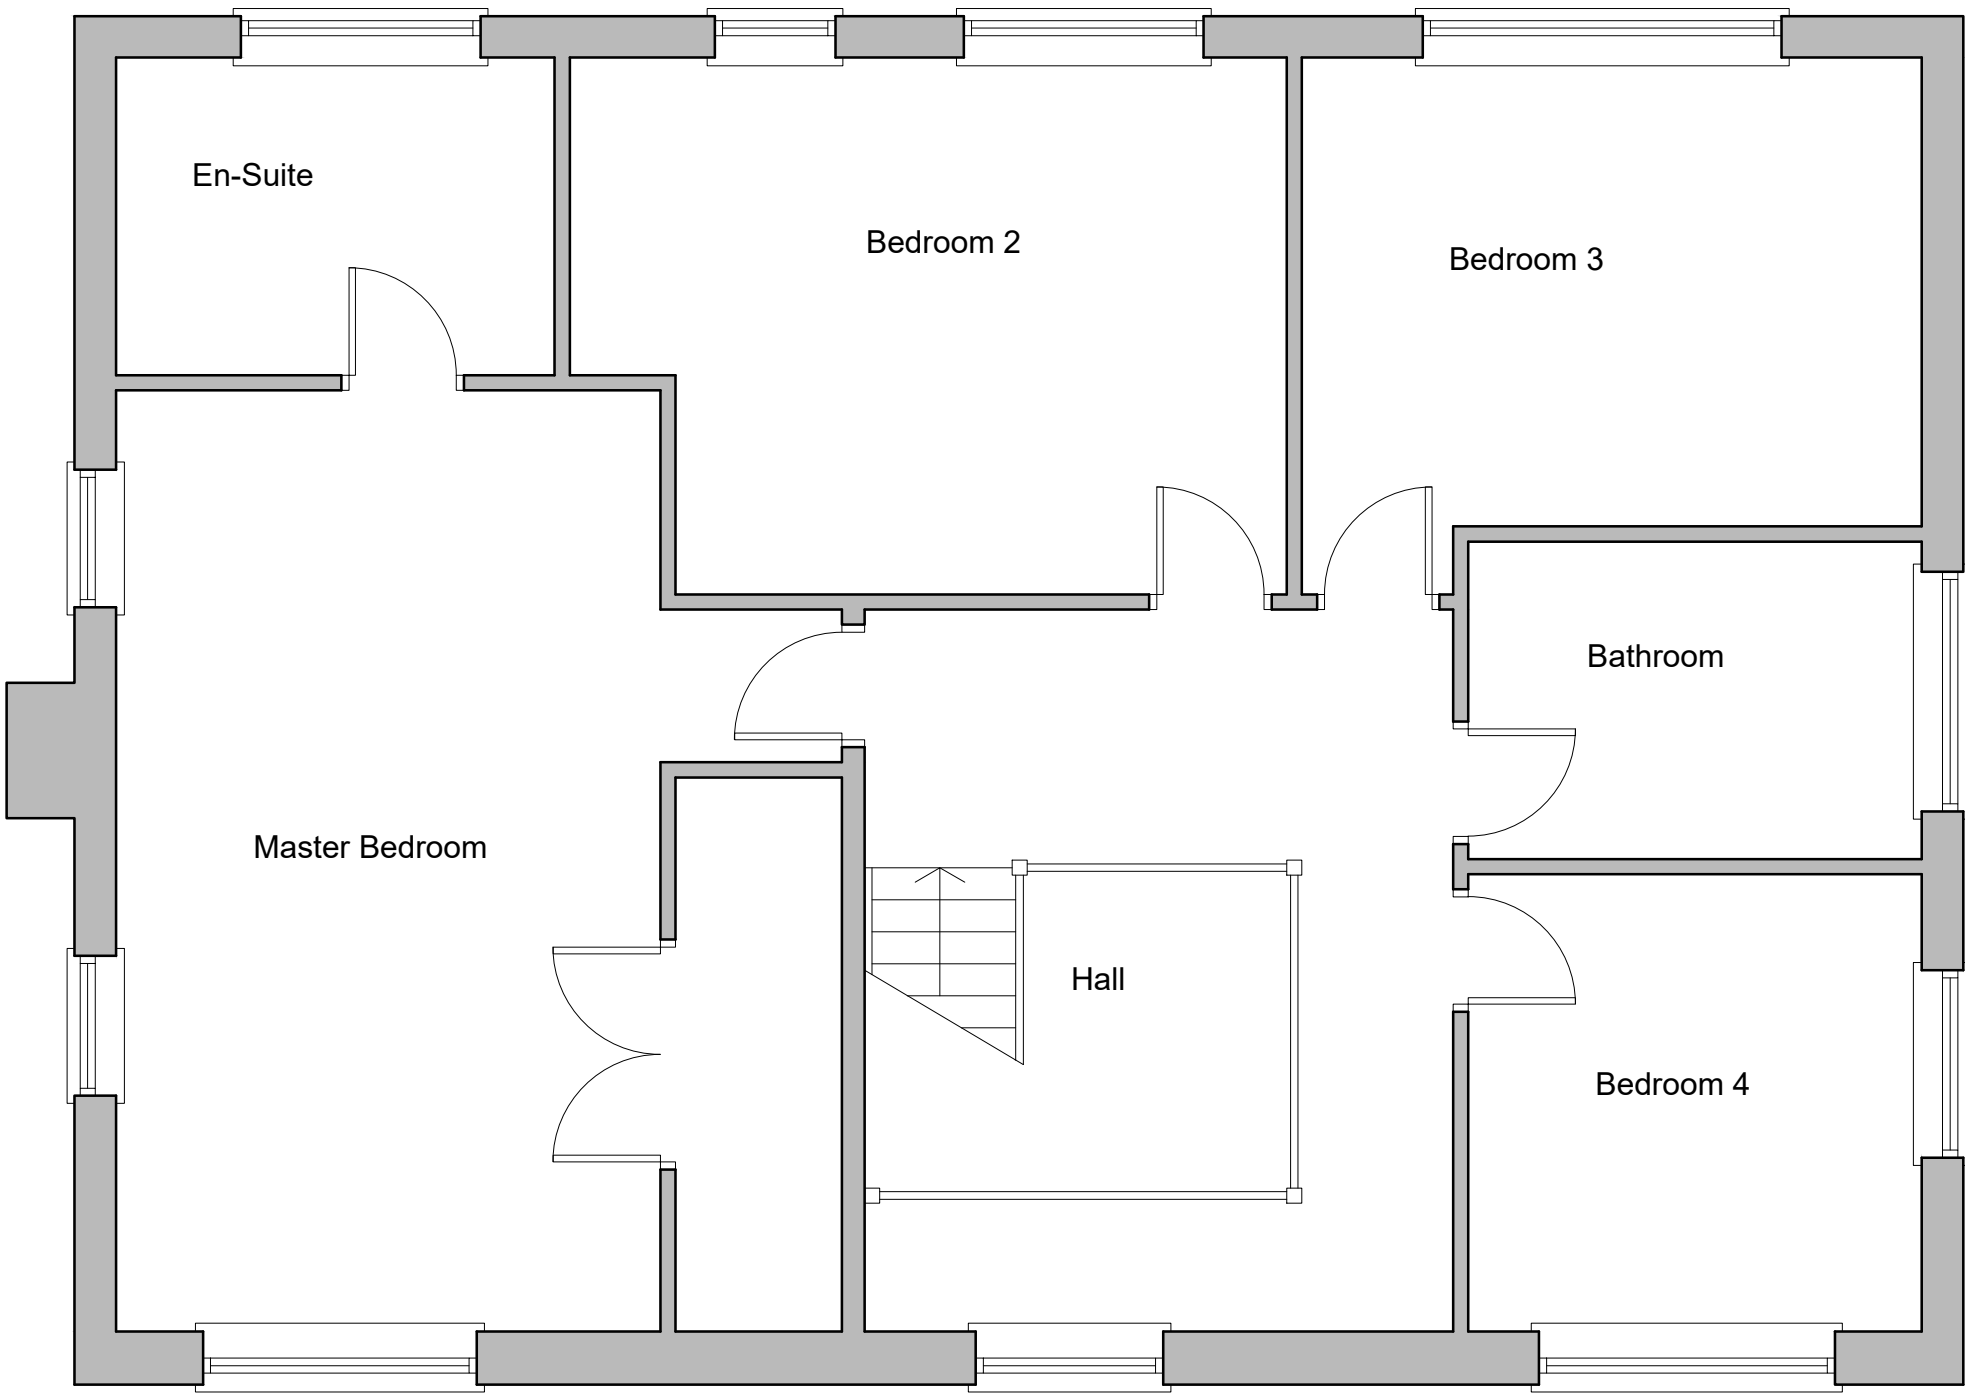

EXISTING FIRST FLOOR
1:50

 

Client	Mr & Mrs Carney			
Job title	Vine Cottage, Netherley Road			
	Widnes, WA8 4XQ			
Drawing title	EXISTING PLANS AND ELEVATIONS			
Scale as stated @A1	Drawn ST	Checked	Date July 2022	
Job number *****	Drawing number 02	Rev		