


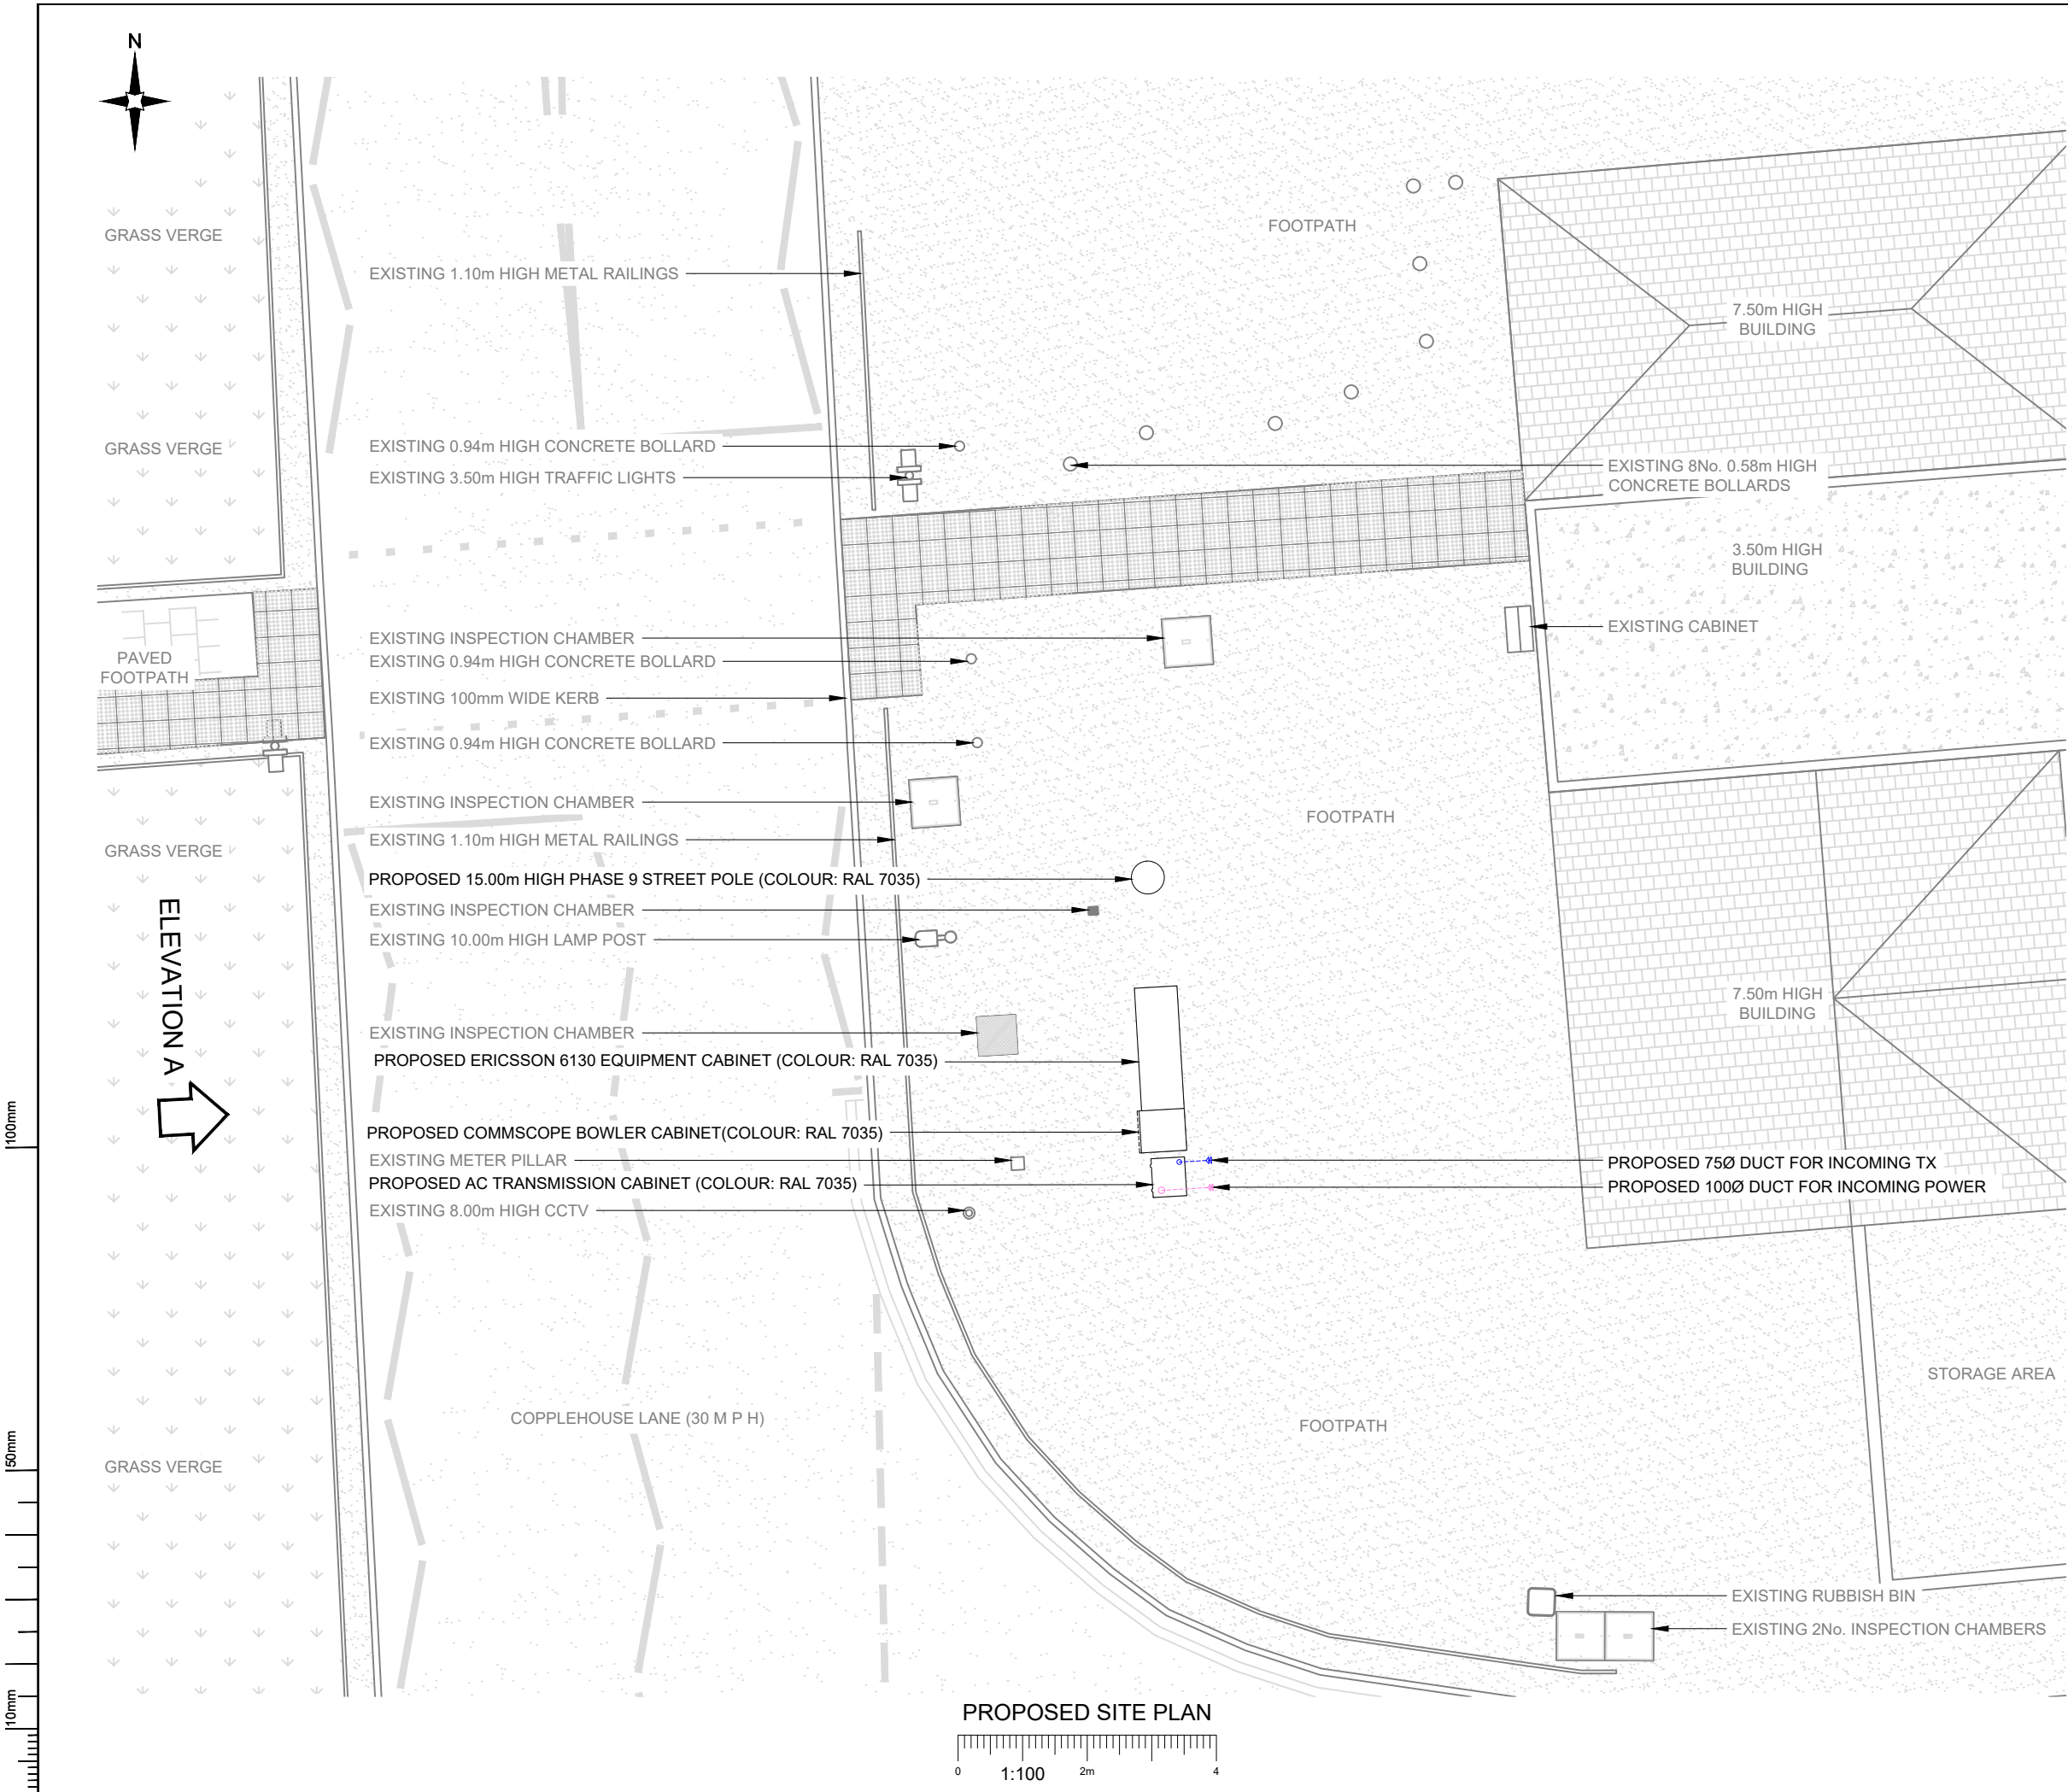

- NOTES:
- ALL DIMENSIONS IN MM UNLESS OTHERWISE NOTED.

A	Issued for Planning	AK	GBC	31.03.23
REV	MODIFICATION	BY	CH	DATE

**CK Hutchison
Networks (UK)
Limited**

Green Park,
450 Longwater Avenue,
Reading,
RG30 3UR

Design Consultant & Principal Contractor:



Great British Communications
Lapwing House, Block 3 Forward Point,
Tan House Lane, Widnes, Cheshire, WAB 0SL
t. 44 (0)151 420 4128
www.gbcservices.co.uk

Site Name: **COPPLEHOUSE LANE**

3UK Nominal ID: **LPL25654**

Address: **COPPLEHOUSE LANE
KIRKBY
KNOWSLEY
L10 0AD**

Title: **215 PROPOSED SITE PLAN**

Project: **UNILATERAL SW**

Purpose of Issue: **PLANNING**

MBNL/TM/H3G Cell ID:
LPL454/30447/L1022

Drawing No: **LPL25654_LPL454_30447_L1022_GA_REV A**

Issue: **A**