


35,OAK ROAD,HUYTON,L36 5XY

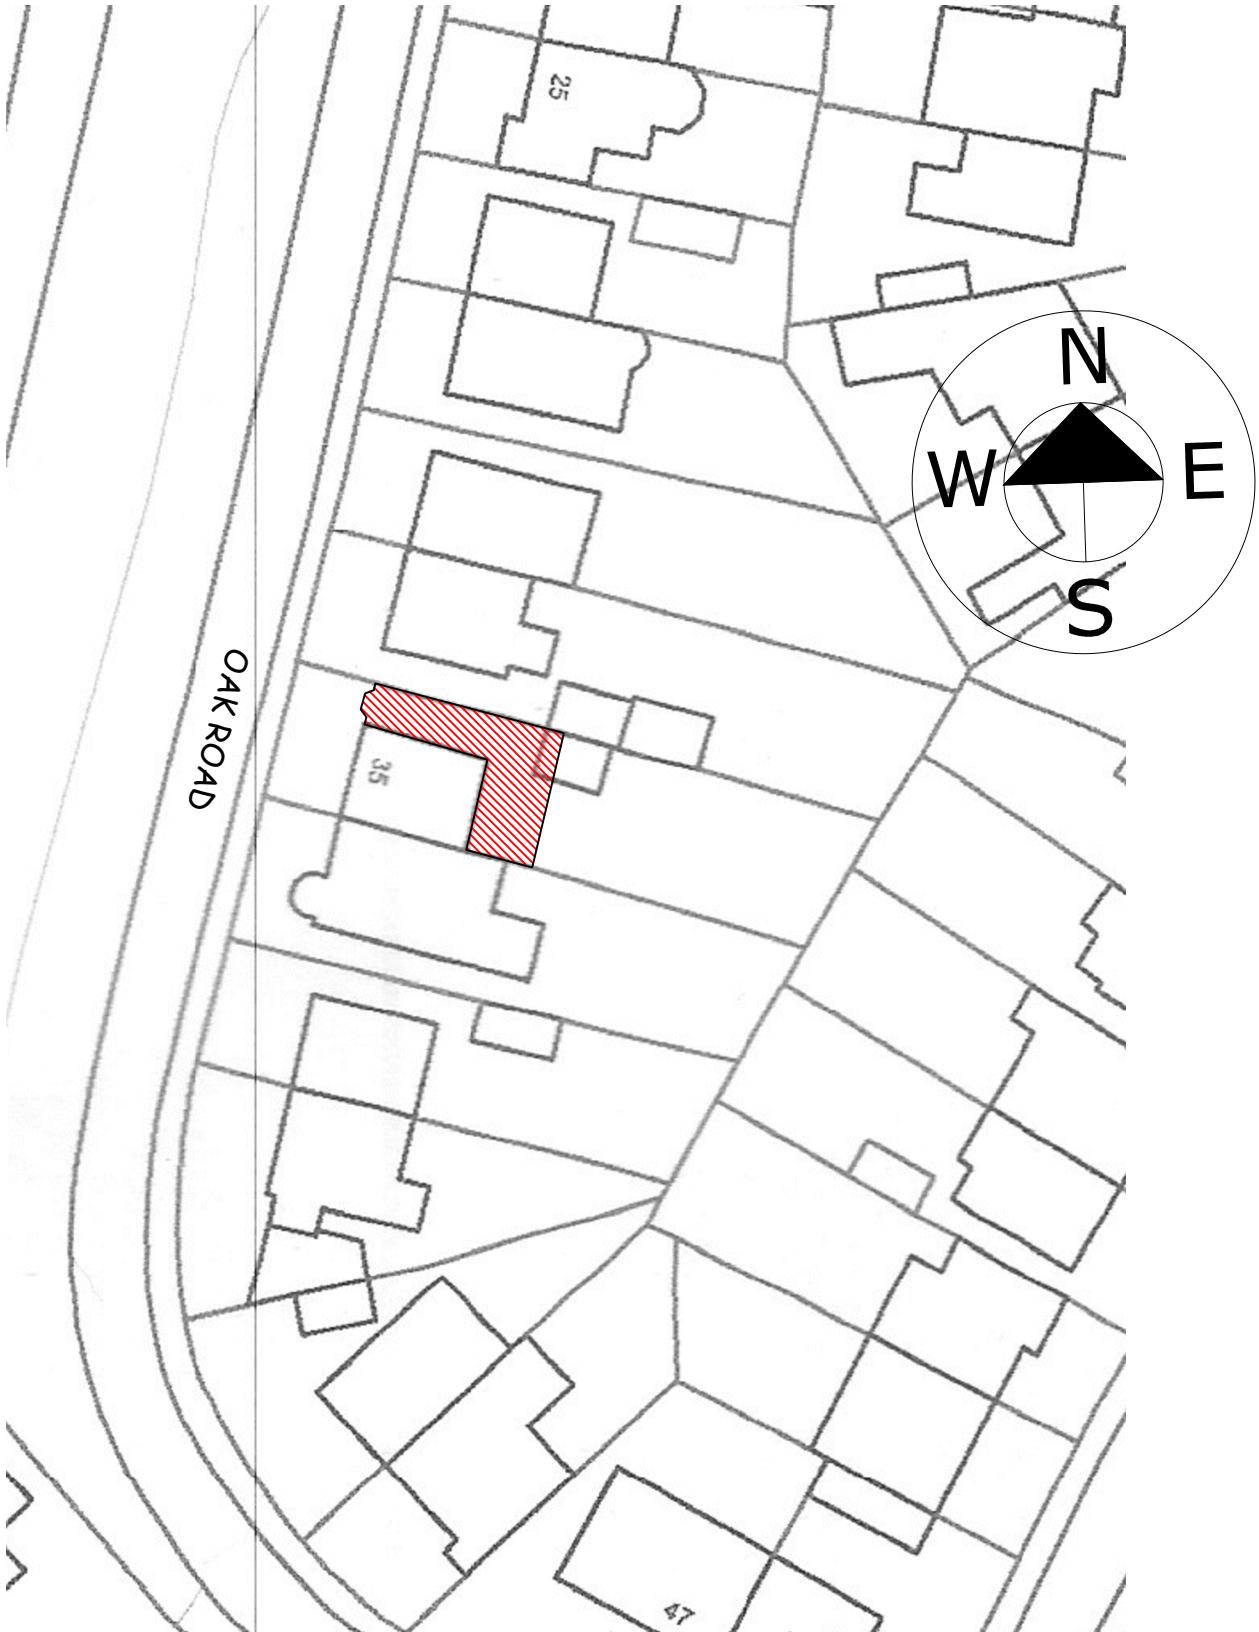

SITE PLAN Scale 1:500 @A4

