



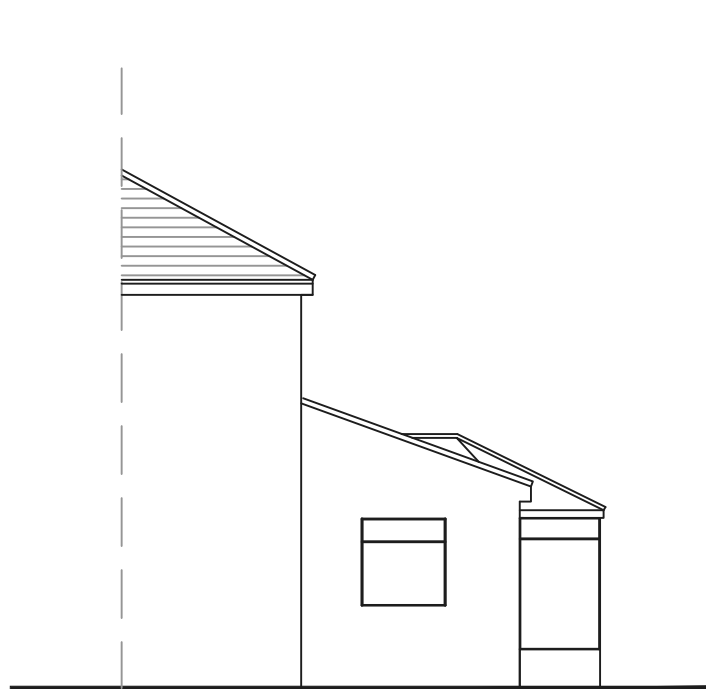


Existing Side Elevation




Existing Rear Elevation

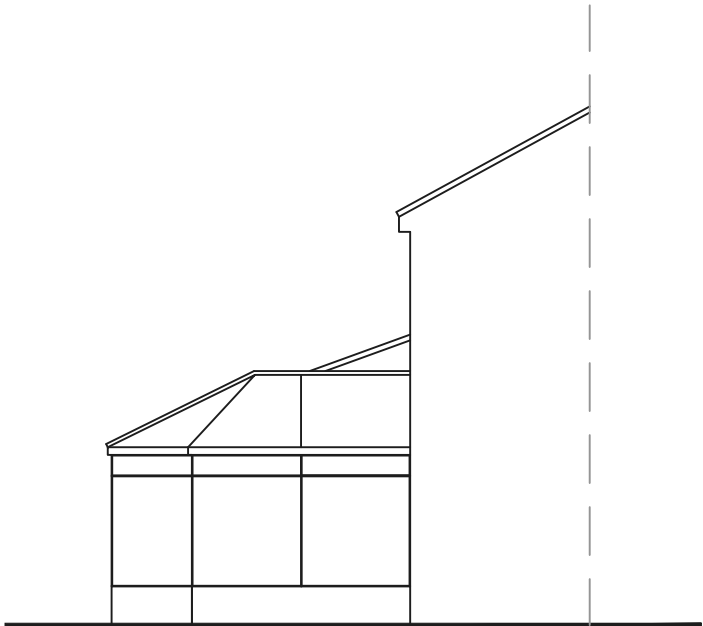

Existing Side Elevation

 

Scale Bar

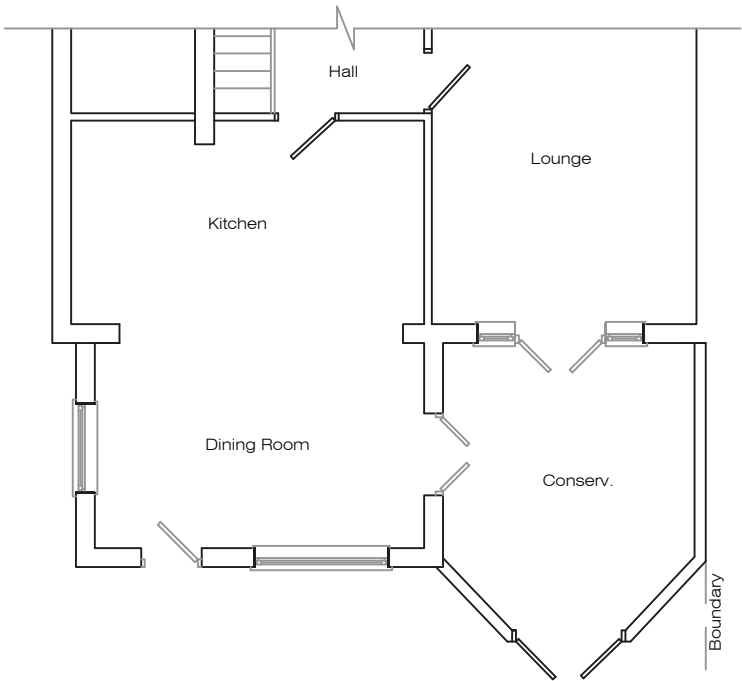

Existing Ground Floor Plan

Address 77 Rimmer Ave, L16				
Job Title Single storey extension to rear				
Drawing title Existing Plans				
Chkd	Appvd	date March '26	scale 1:100 @ A2	Dwg No. 001