



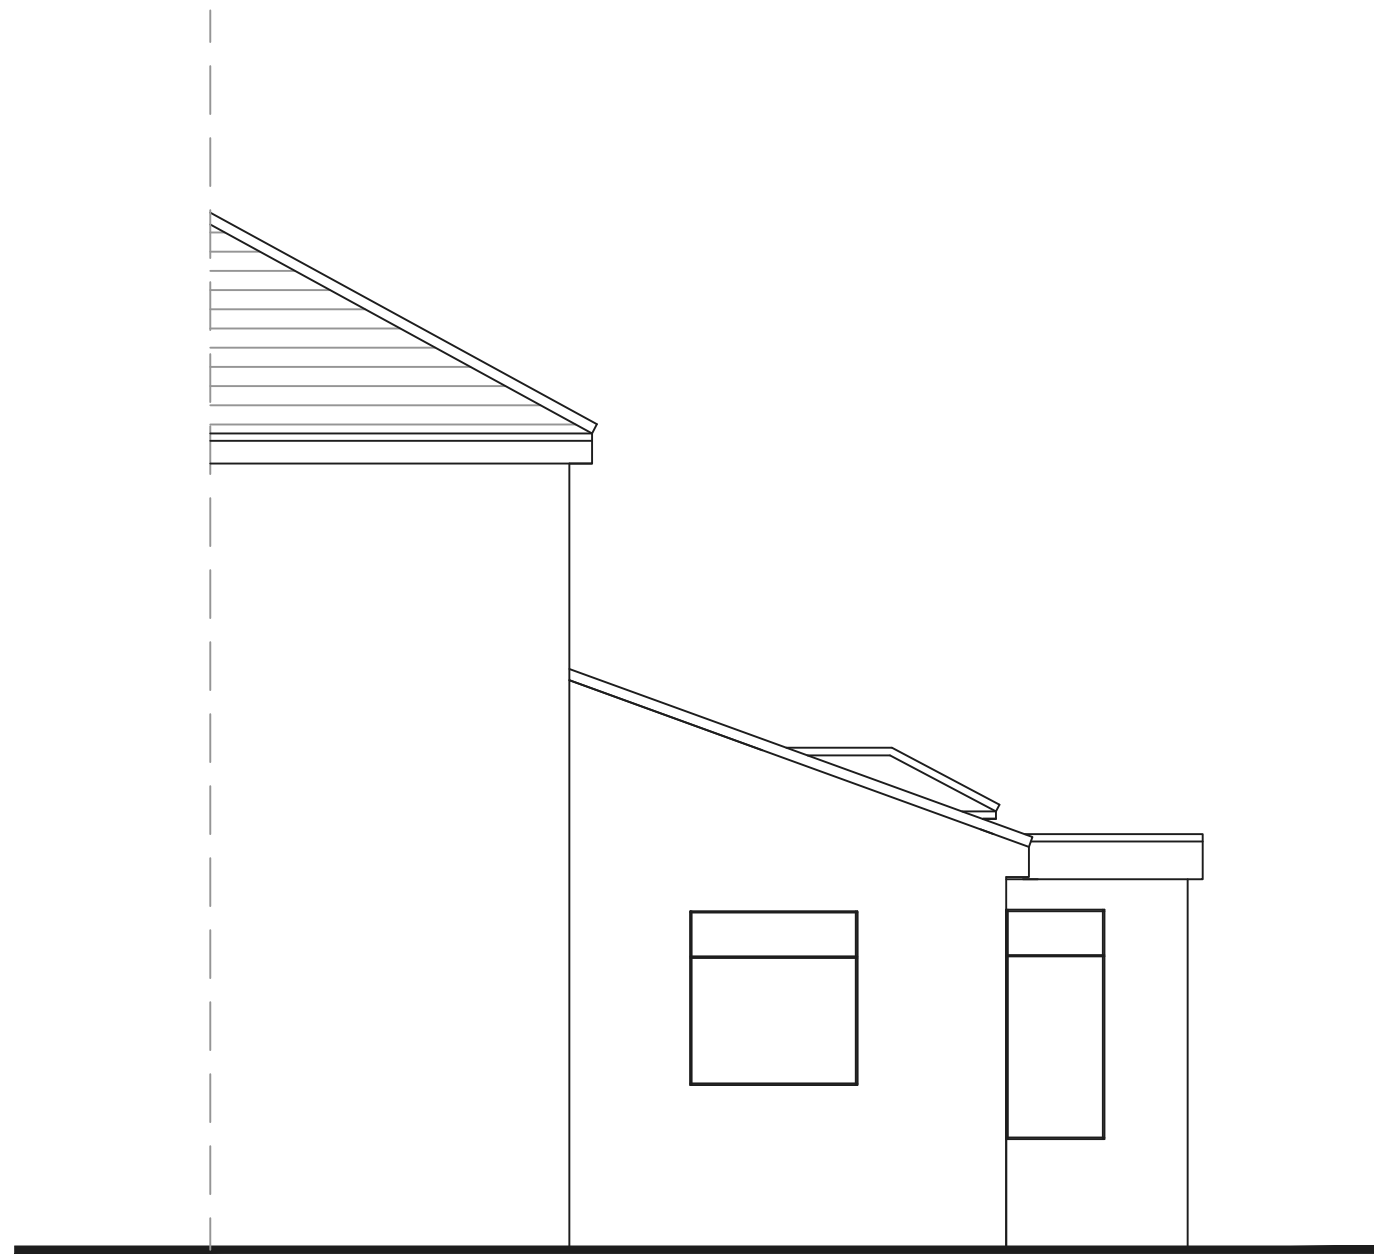


Proposed Side Elevation




Proposed Rear Elevation

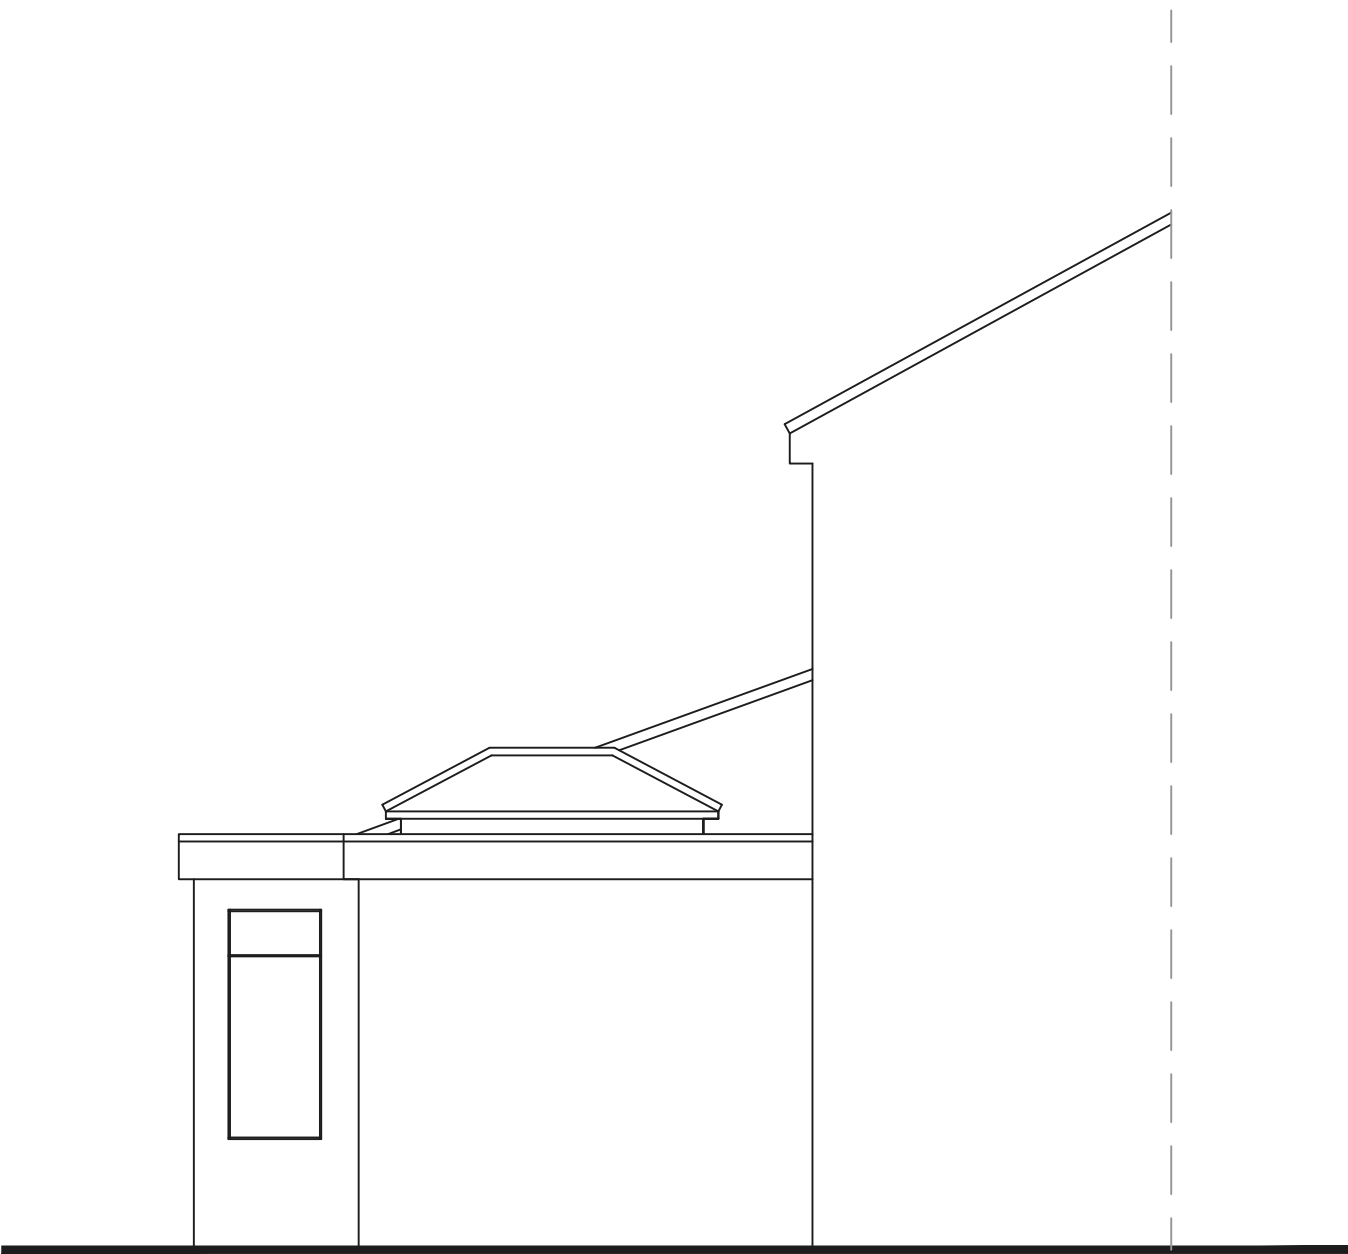

Proposed Side Elevation

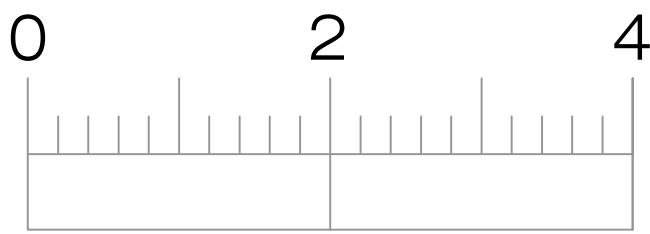

Scale Bar

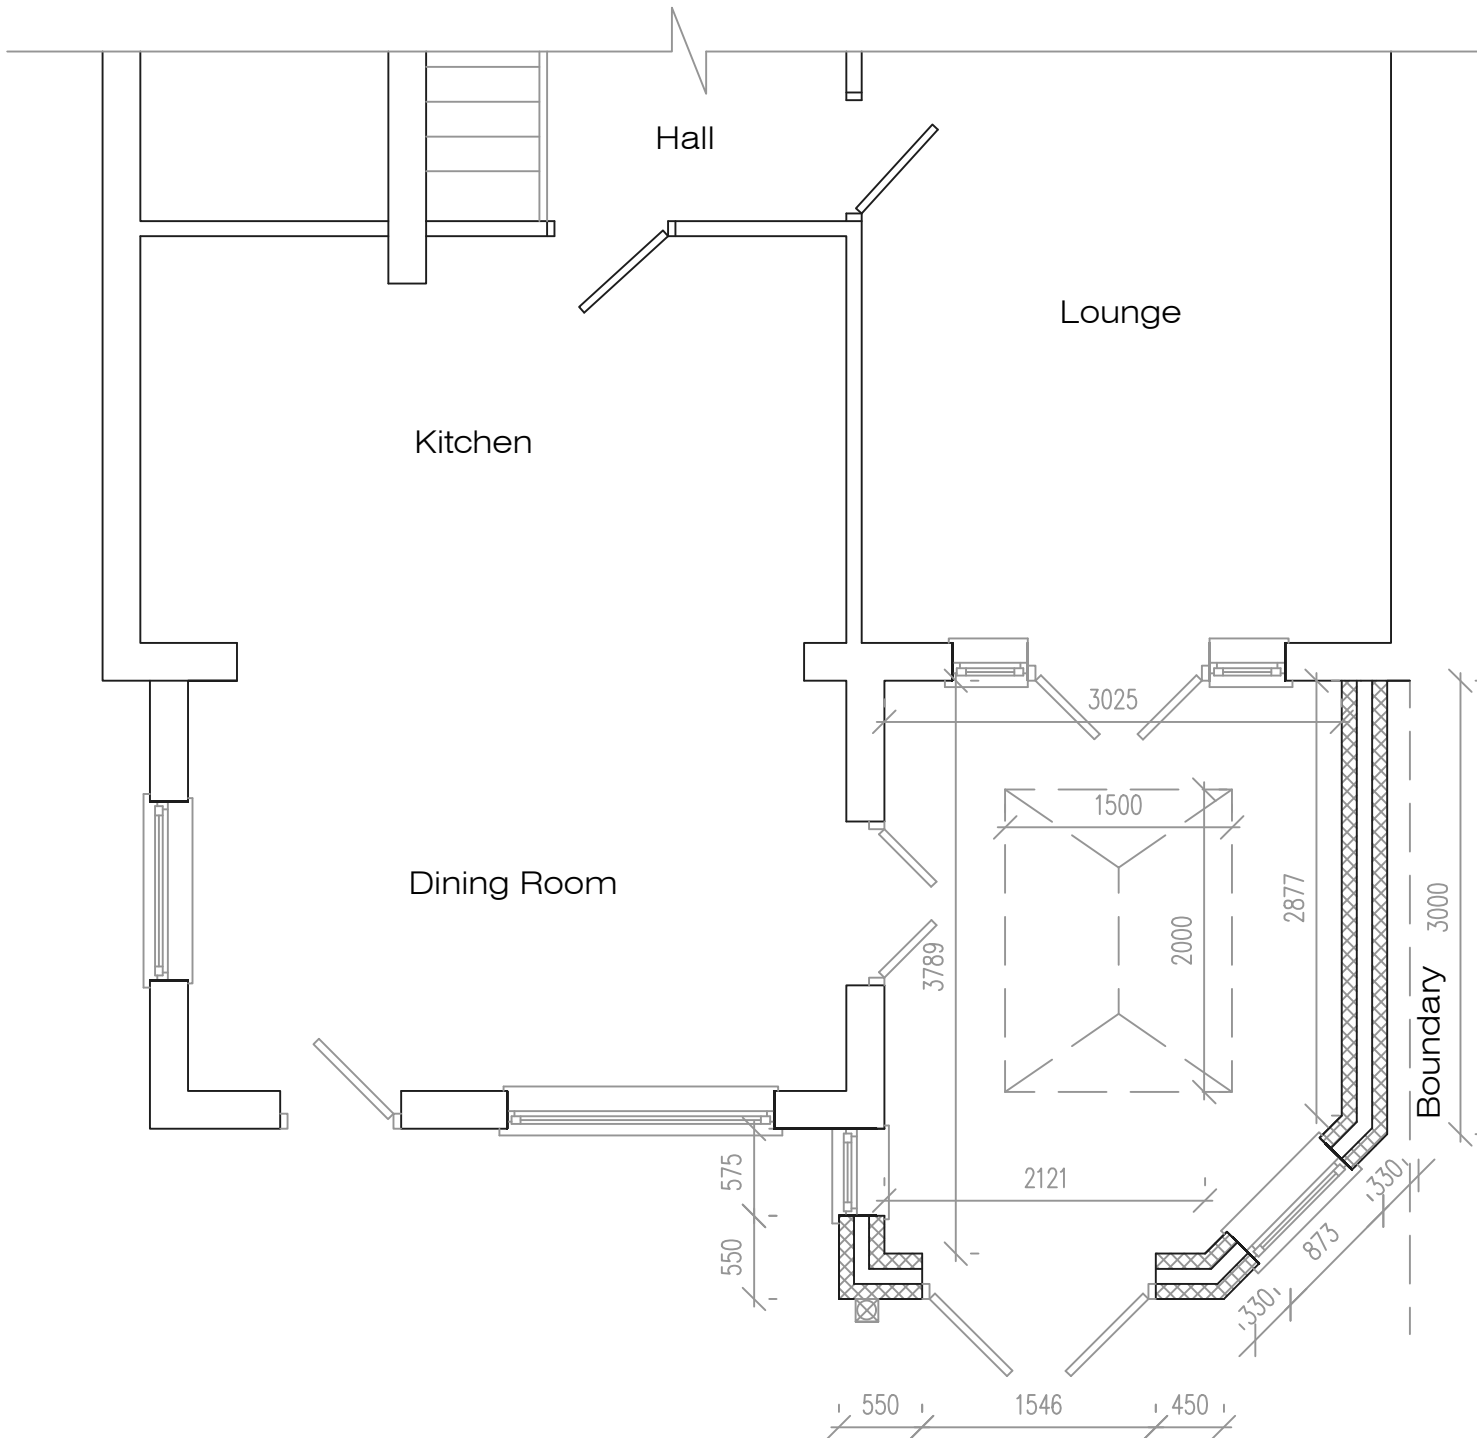

Proposed Ground Floor Plan

Address				
77 Rimmer Ave, L16				
Job Title				
Single storey extension to rear				
Drawing title				
Proposed Plans				
Chkd	Appvd	date	scale	Dwg No.
		March '26	1:50 @ A1	002