


SIDE ELEVATIONS 1:100

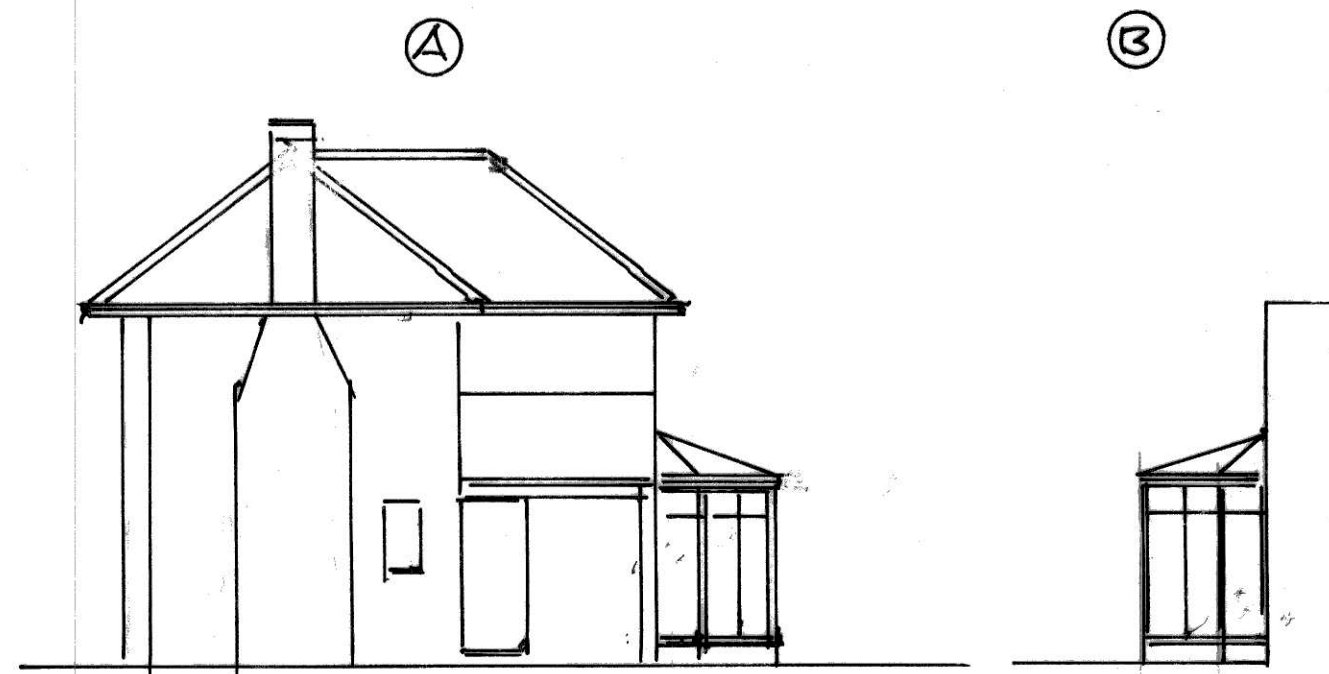


REAR ELEVATION 1:100



FRONT ELEVATION 1:100



SITE PLAN 1:500

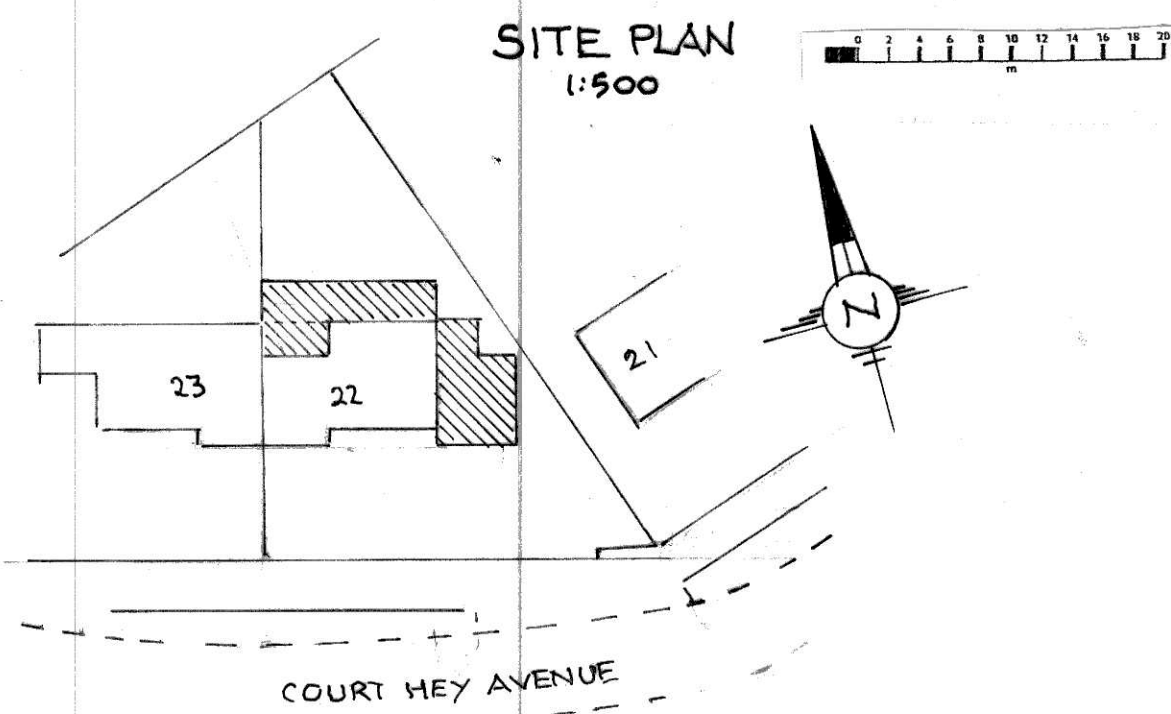

BATHROOM


BEDROOM

BEDROOM

BEDROOM

BEDROOM

FIRST FLOOR PLAN 1:50

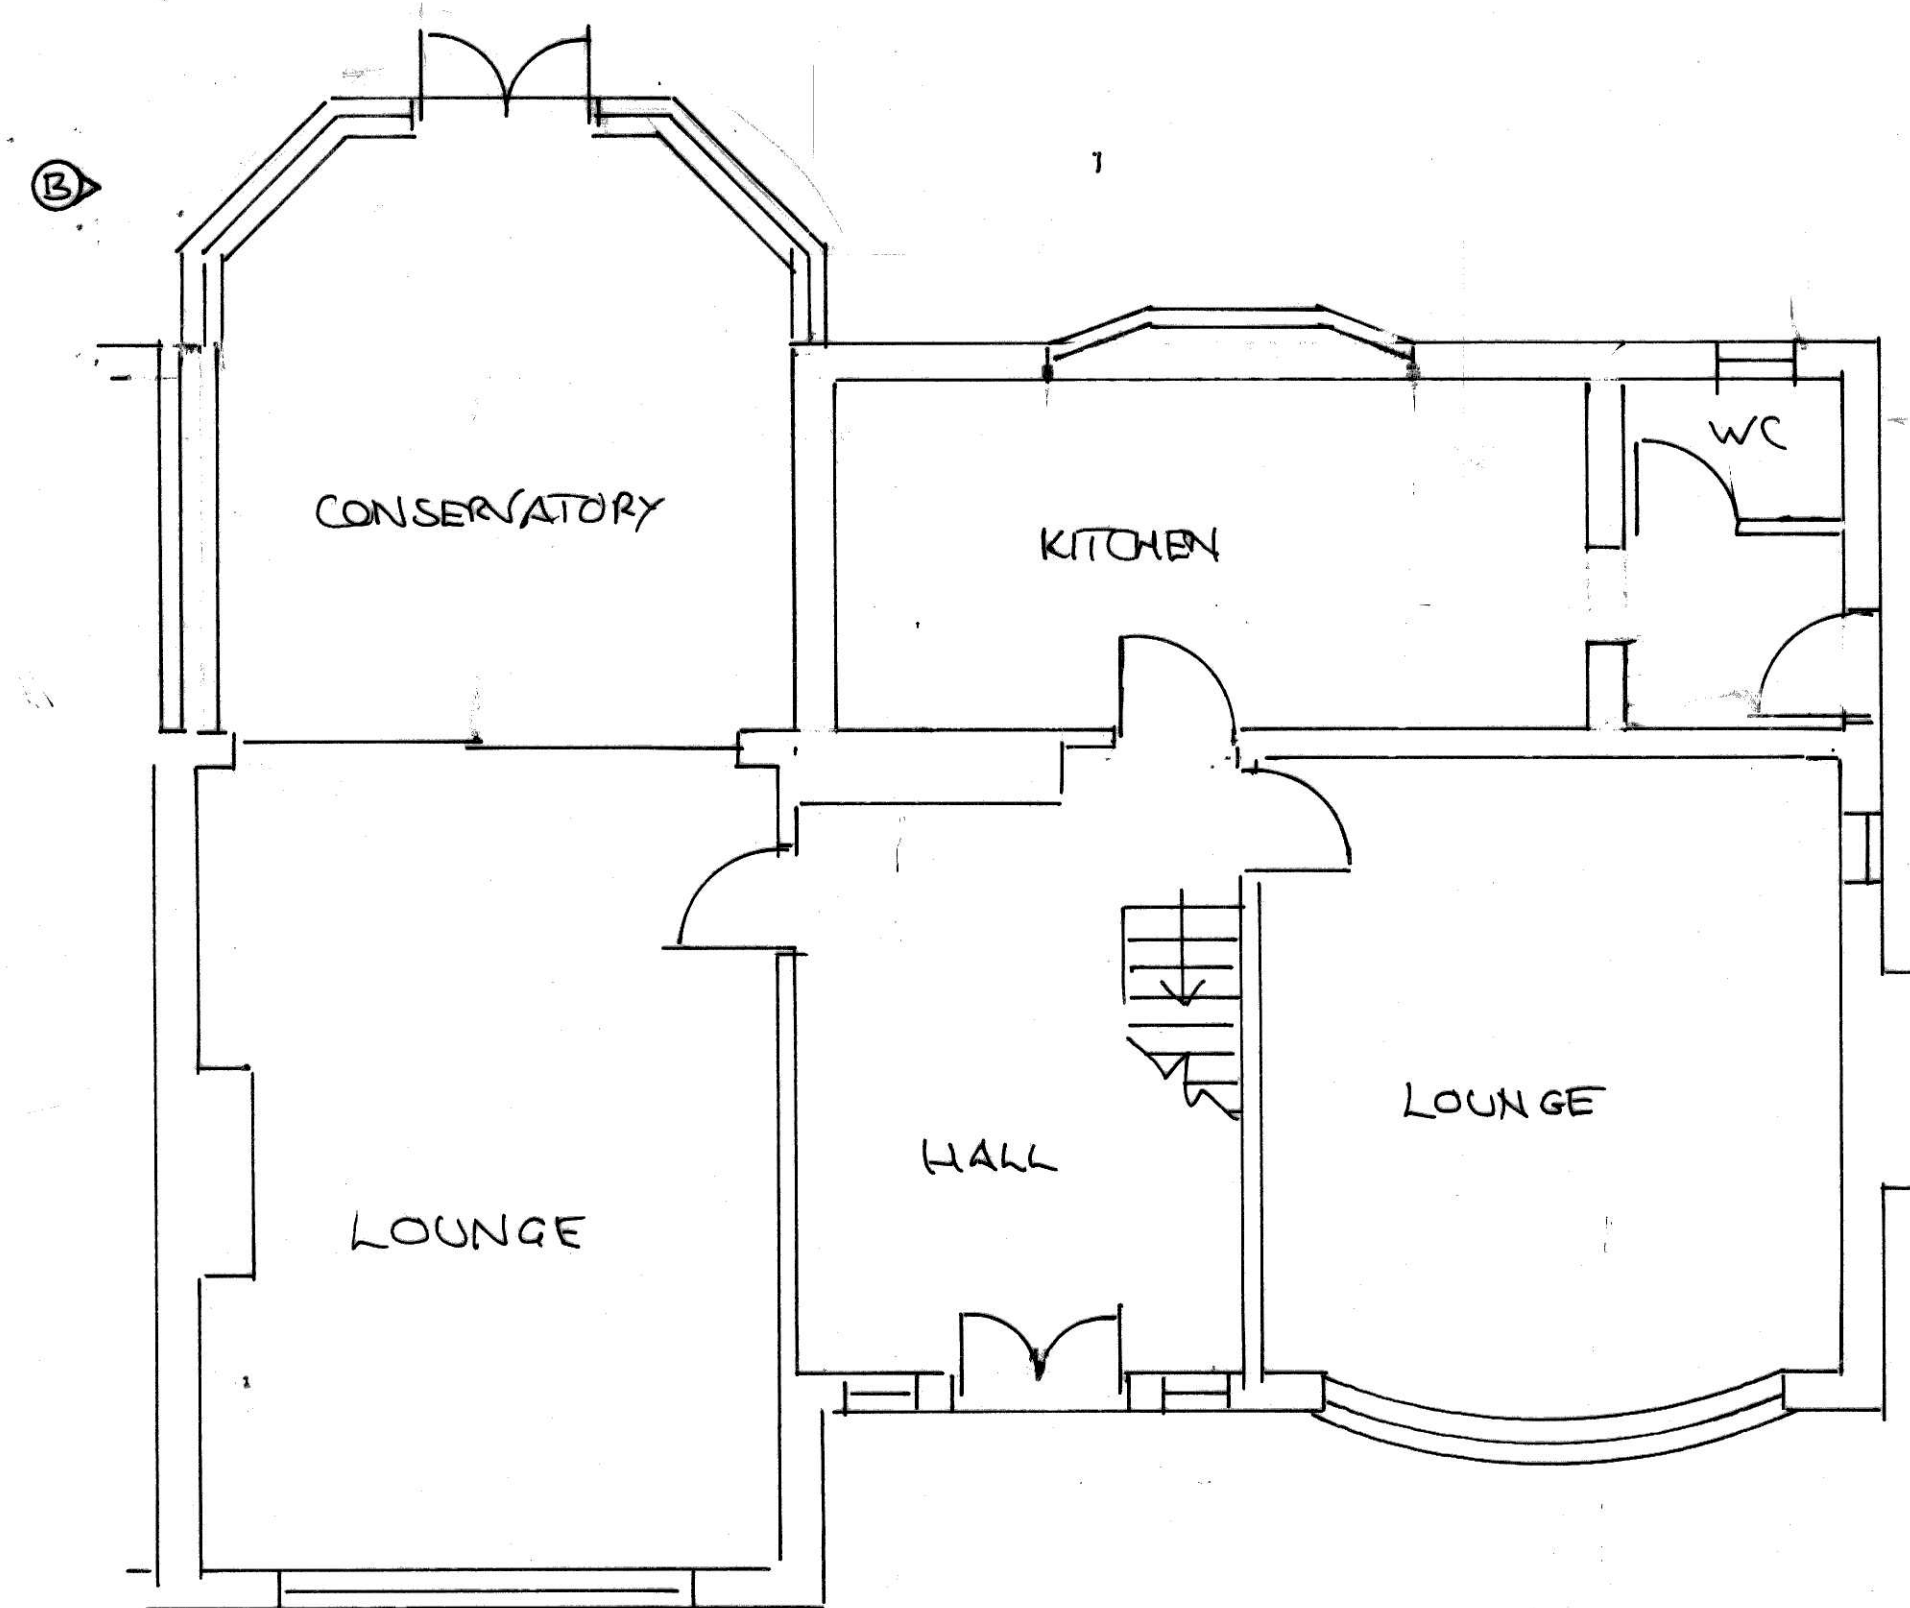

GROUND FLOOR PLAN 1:50

GARAGE
(TO BE DEMOLISHED)

CLIENT

SCHEME

TWO STOREY AND SINGLE
STOREY EXTENSIONS AT
SIDE AND REAR

ADDRESS

22 COURT HEY AVENUE
HUYTON
L36 4JB

DRAWING TITLE
EXISTING

NUMBER
M01

REVISION

DATE

MAY
2023

SCALES

1:50
1:100

