


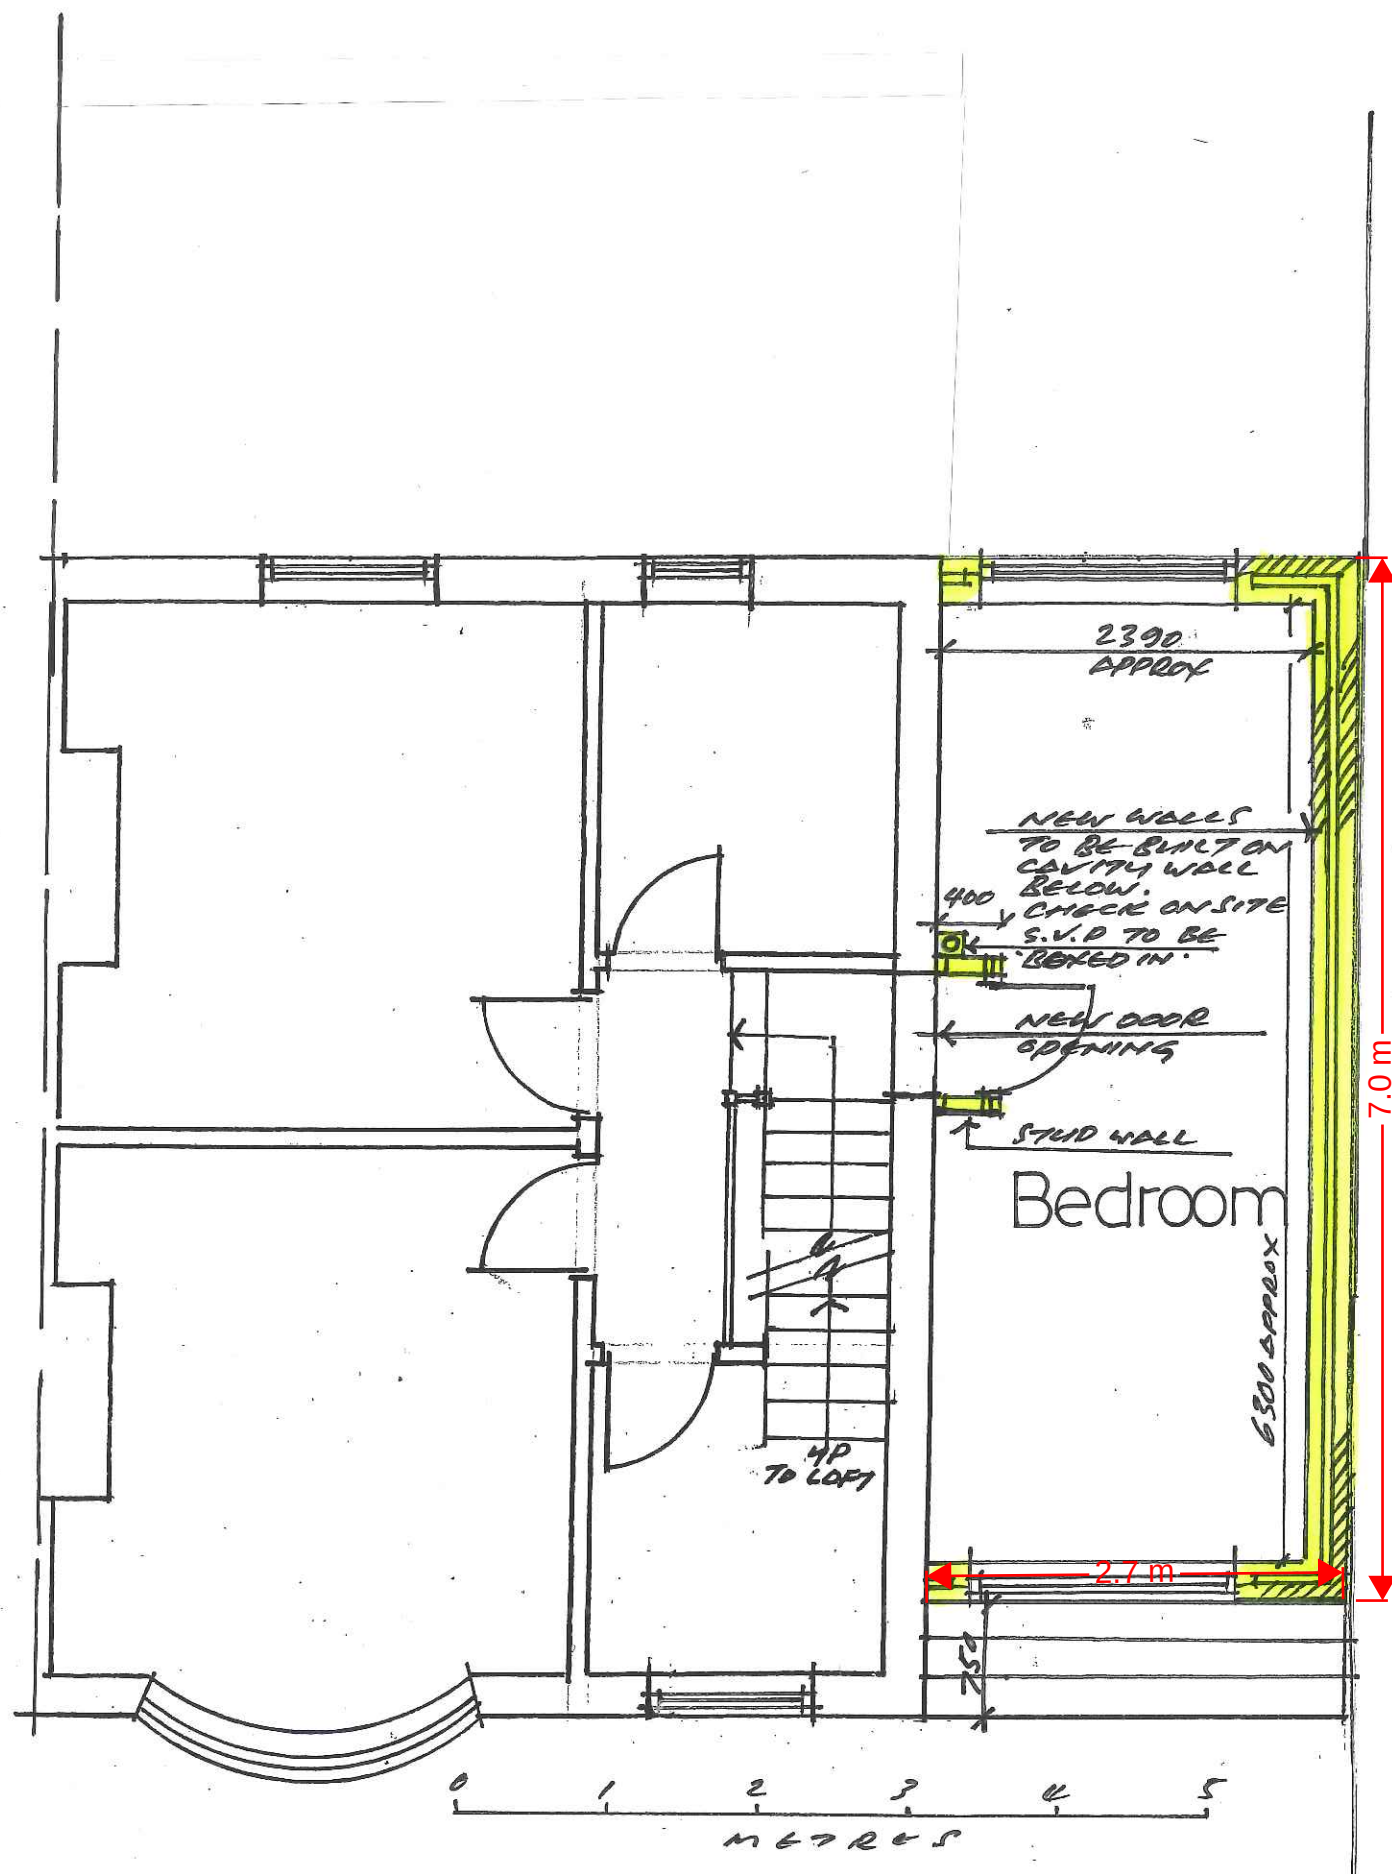

PROPOSED FIRST FLOOR PLAN

Notes																							
Planning Application Drawing																							
Issue	FEB 2023 <table border="1"> <tr><td>7/3/23</td><td></td><td></td><td></td><td></td><td></td><td></td><td></td><td></td><td></td><td></td><td></td></tr> </table>											7/3/23											
7/3/23																							
Client	FEB 2023 <table border="1"> <tr><td>7/3/23</td><td></td><td></td><td></td><td></td><td></td><td></td><td></td><td></td><td></td><td></td><td></td></tr> </table>											7/3/23											
7/3/23																							
Structural Engineer																							
Project Manager																							
Building Contractor																							
QS																							
Fire Officer																							
Planning	FEB 2023 <table border="1"> <tr><td>7/3/23</td><td></td><td></td><td></td><td></td><td></td><td></td><td></td><td></td><td></td><td></td><td></td></tr> </table>											7/3/23											
7/3/23																							
Building Control																							
Revisions																							
A	7/3/23	SINGLE STOREY EXTENSION REMOVED																					
Contract																							
Extension to side and rear of 104 Dragon Lane, Whiston. L35-2UH.																							
Drawing Title																							
PROPOSED FIRST FLOOR PLAN																							
John J. White Architect B.A. Dip. Arch. A.R.B. 39 Mersey Road Liverpool L17 6AG Tel/Fax 0151 474 4701 Mob 07711 506988 Email john.white39@blueyonder.co.uk																							
Scale	Date	Drawing number	revision																				
1:50 @A3	FEB 2023	L	A																				