


All dimensions to be checked on site.
Figured dimensions to be read in preference to scaled.


This drawing is copyright and remains the property of SMITH YOUNG Architecture Ltd unless otherwise agreed.

SMITH YOUNG Architecture Ltd accepts no responsibility for any unauthorised amendments to the drawing and does not permit unauthorised copying of the drawing.


Revisions / Notes:

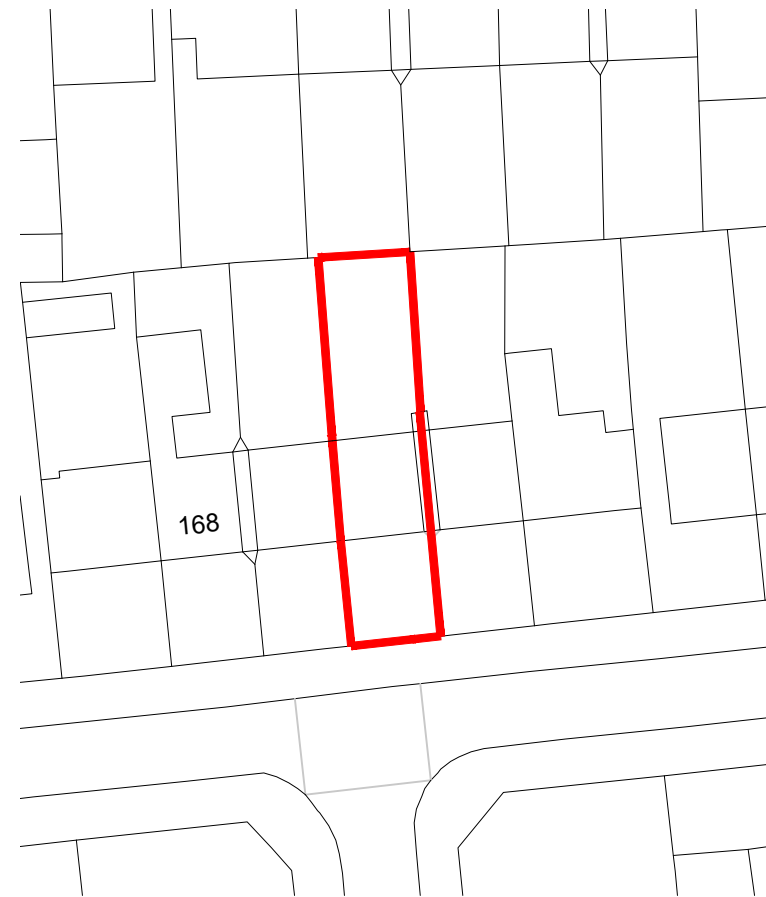

Existing Site Plan
Scale 1:500

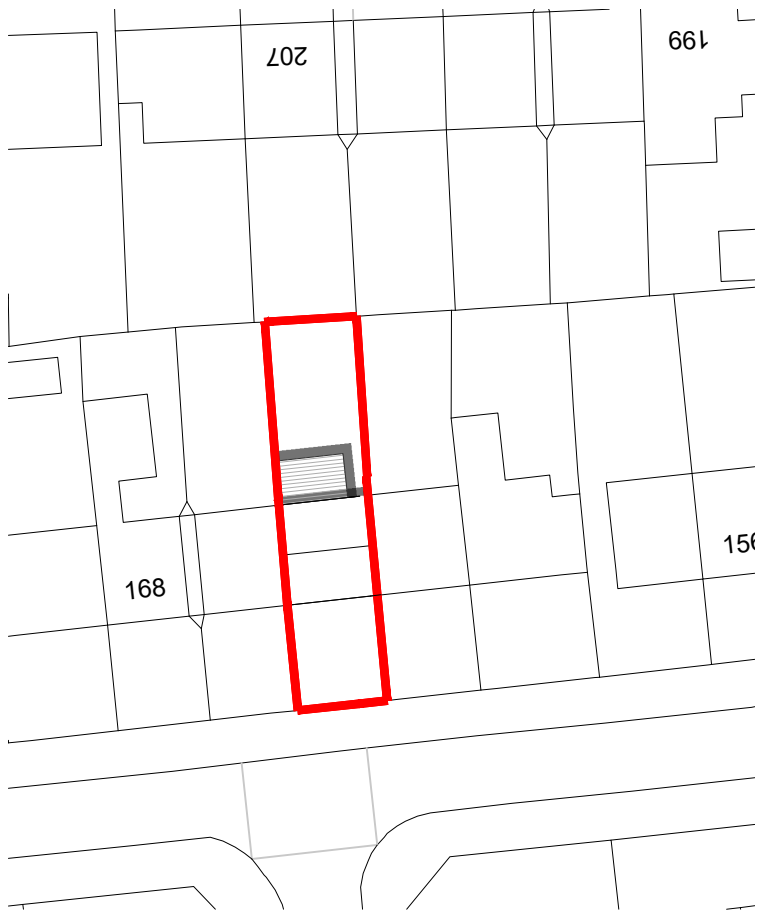

Proposed Site Plan
Scale 1:500

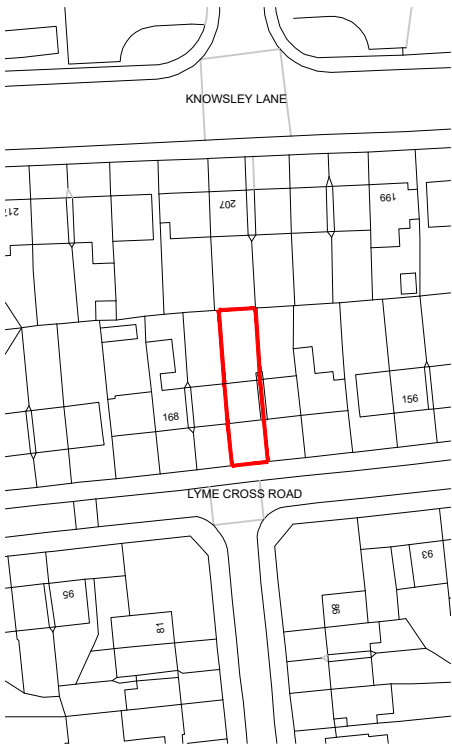

Location Plan
Scale 1:1250



Job Title:	164 Lyme Cross Road		
Purpose:	Planning		
Client:	Mr & Mrs Hamilton		
Date:	November 2021		
Drawing Title:	Existing/ Proposed Plans		
Drawn By:	VWJJ	Checked By:	
Scale:	VARIES	Paper Size:	A3
Job Number:	21.061	Drwg No:	001
		Rev:	