




SCALE BAR
1:50

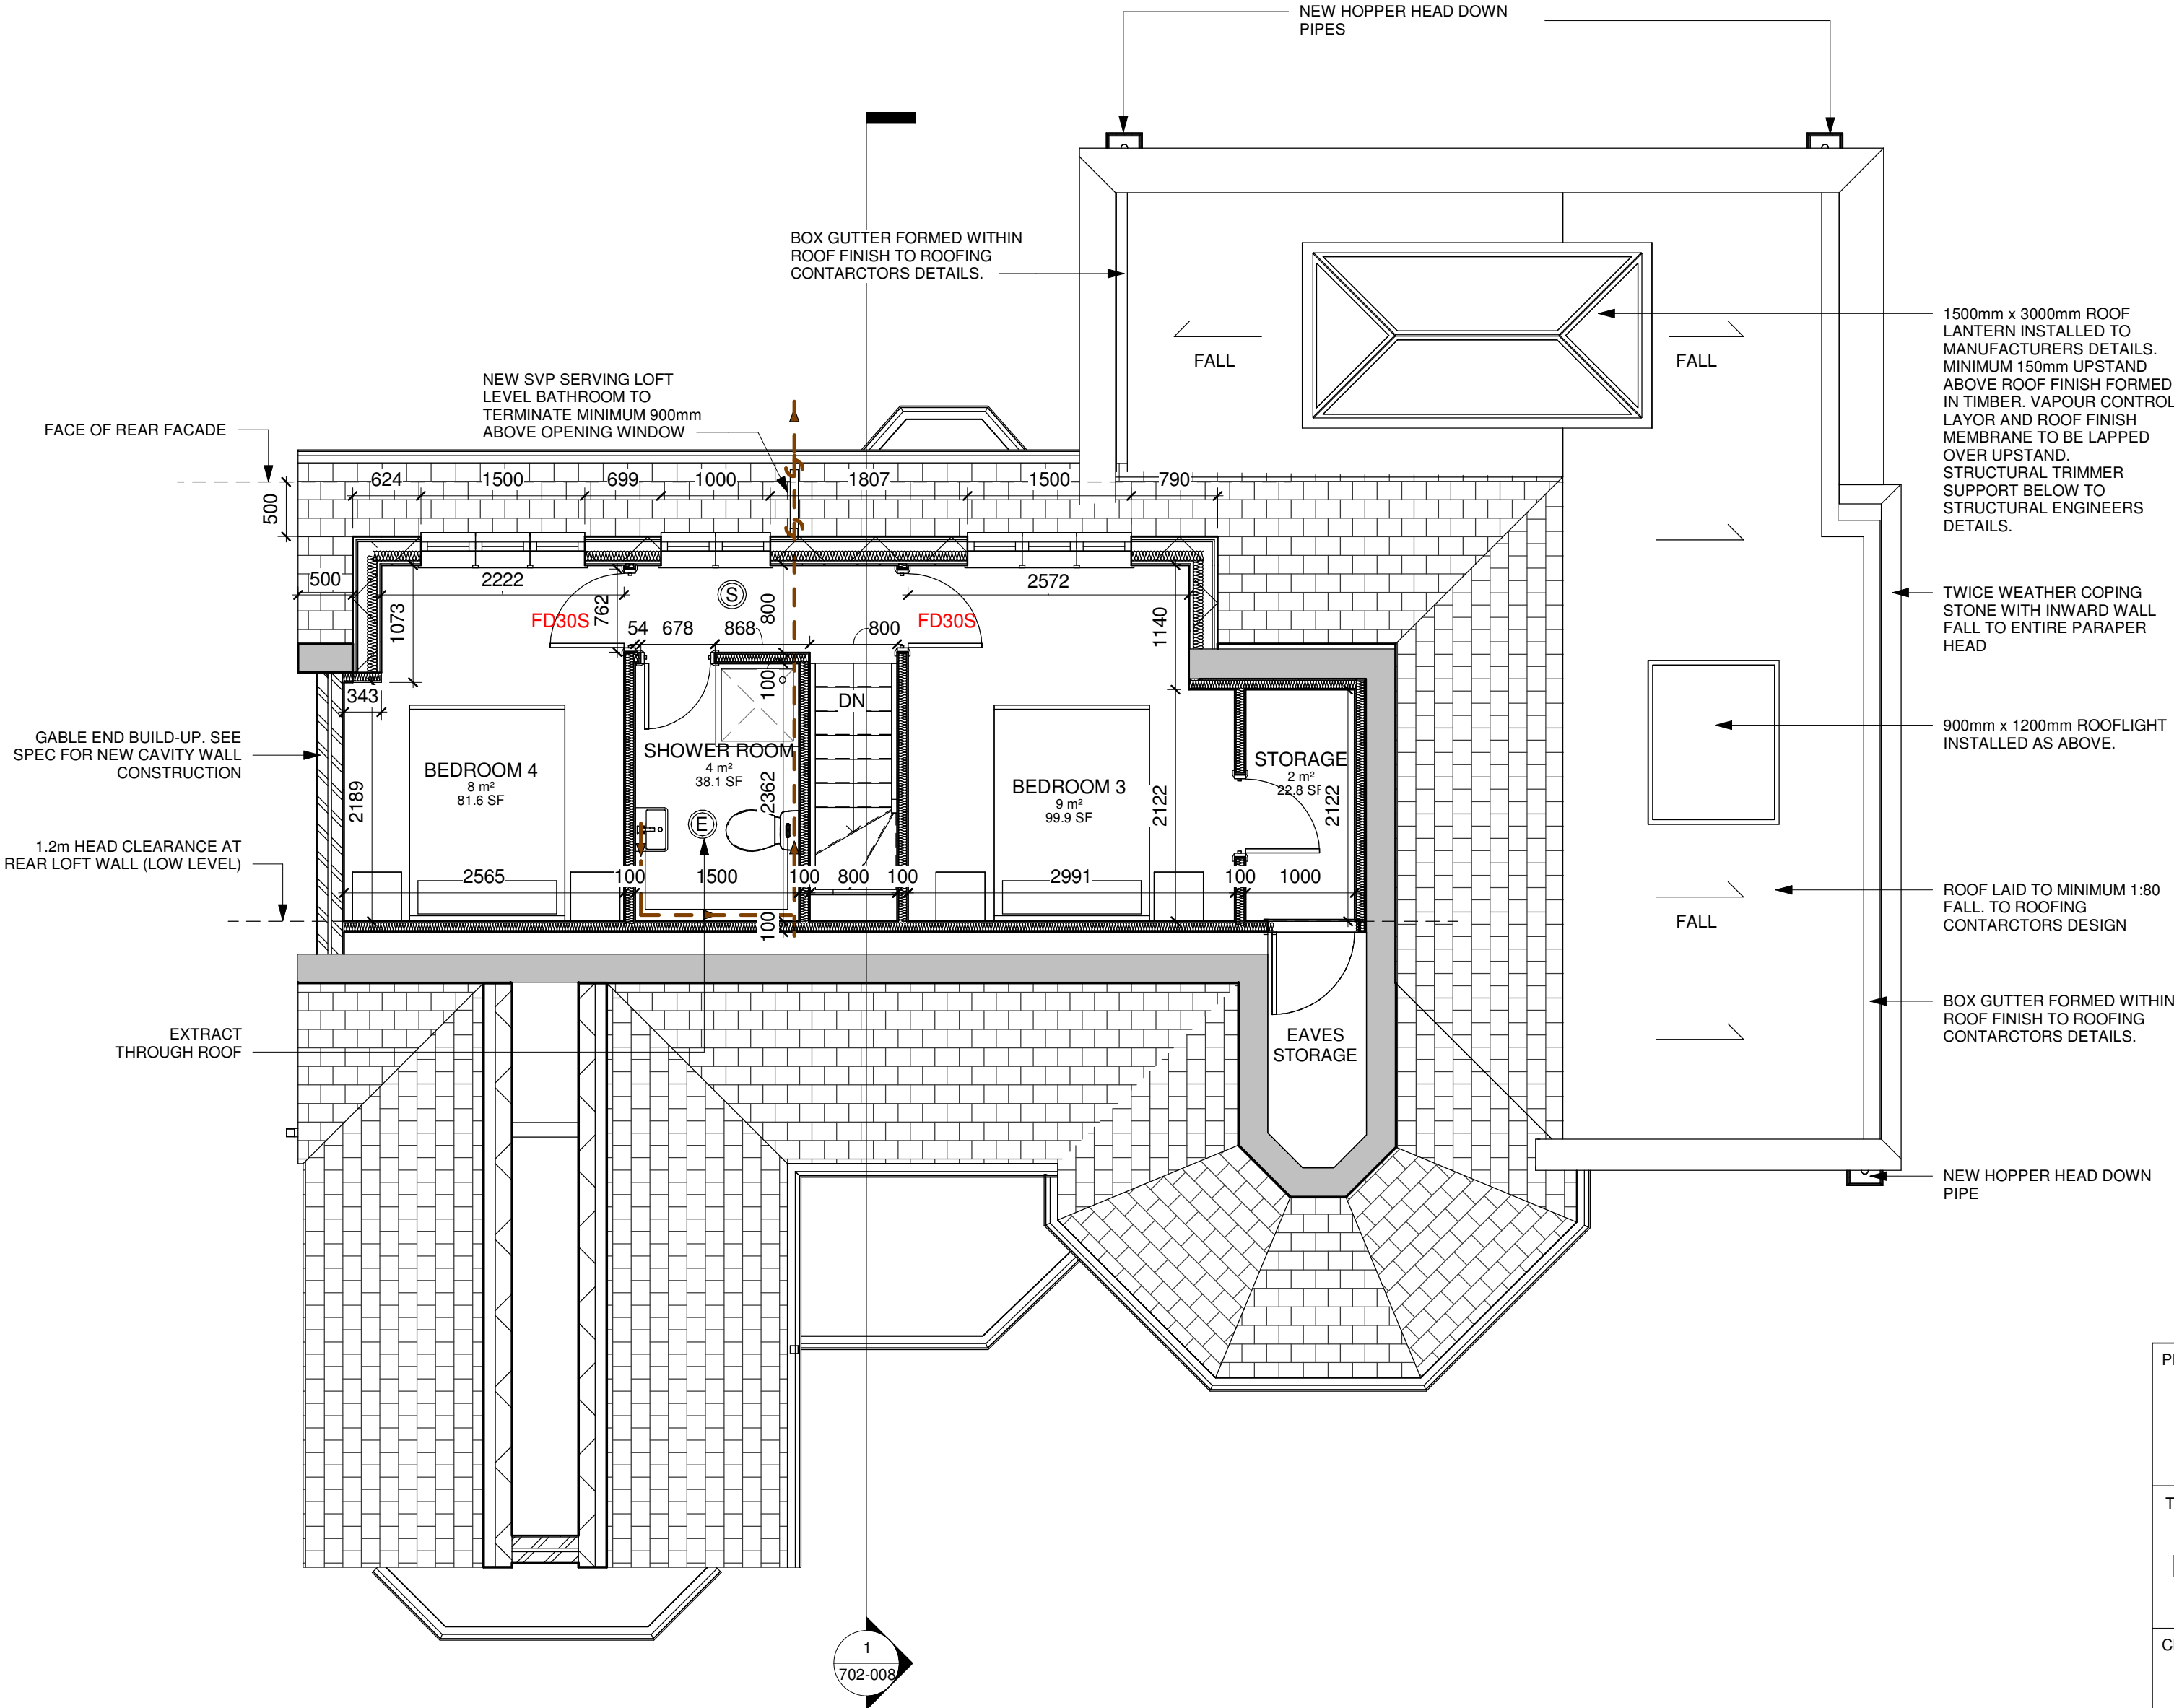

PROPOSED FIRST FLOOR LEVEL
1 : 50

PROJECT 27 VINING ROAD, L35 7LG		
TITLE PROPOSED FIRST FLOOR PLAN		
CLIENT Owner		
DATE 08/01/26		
SCALE (@A2) 1:50		
DRAWING NUMBER 702-005	REV P2	