




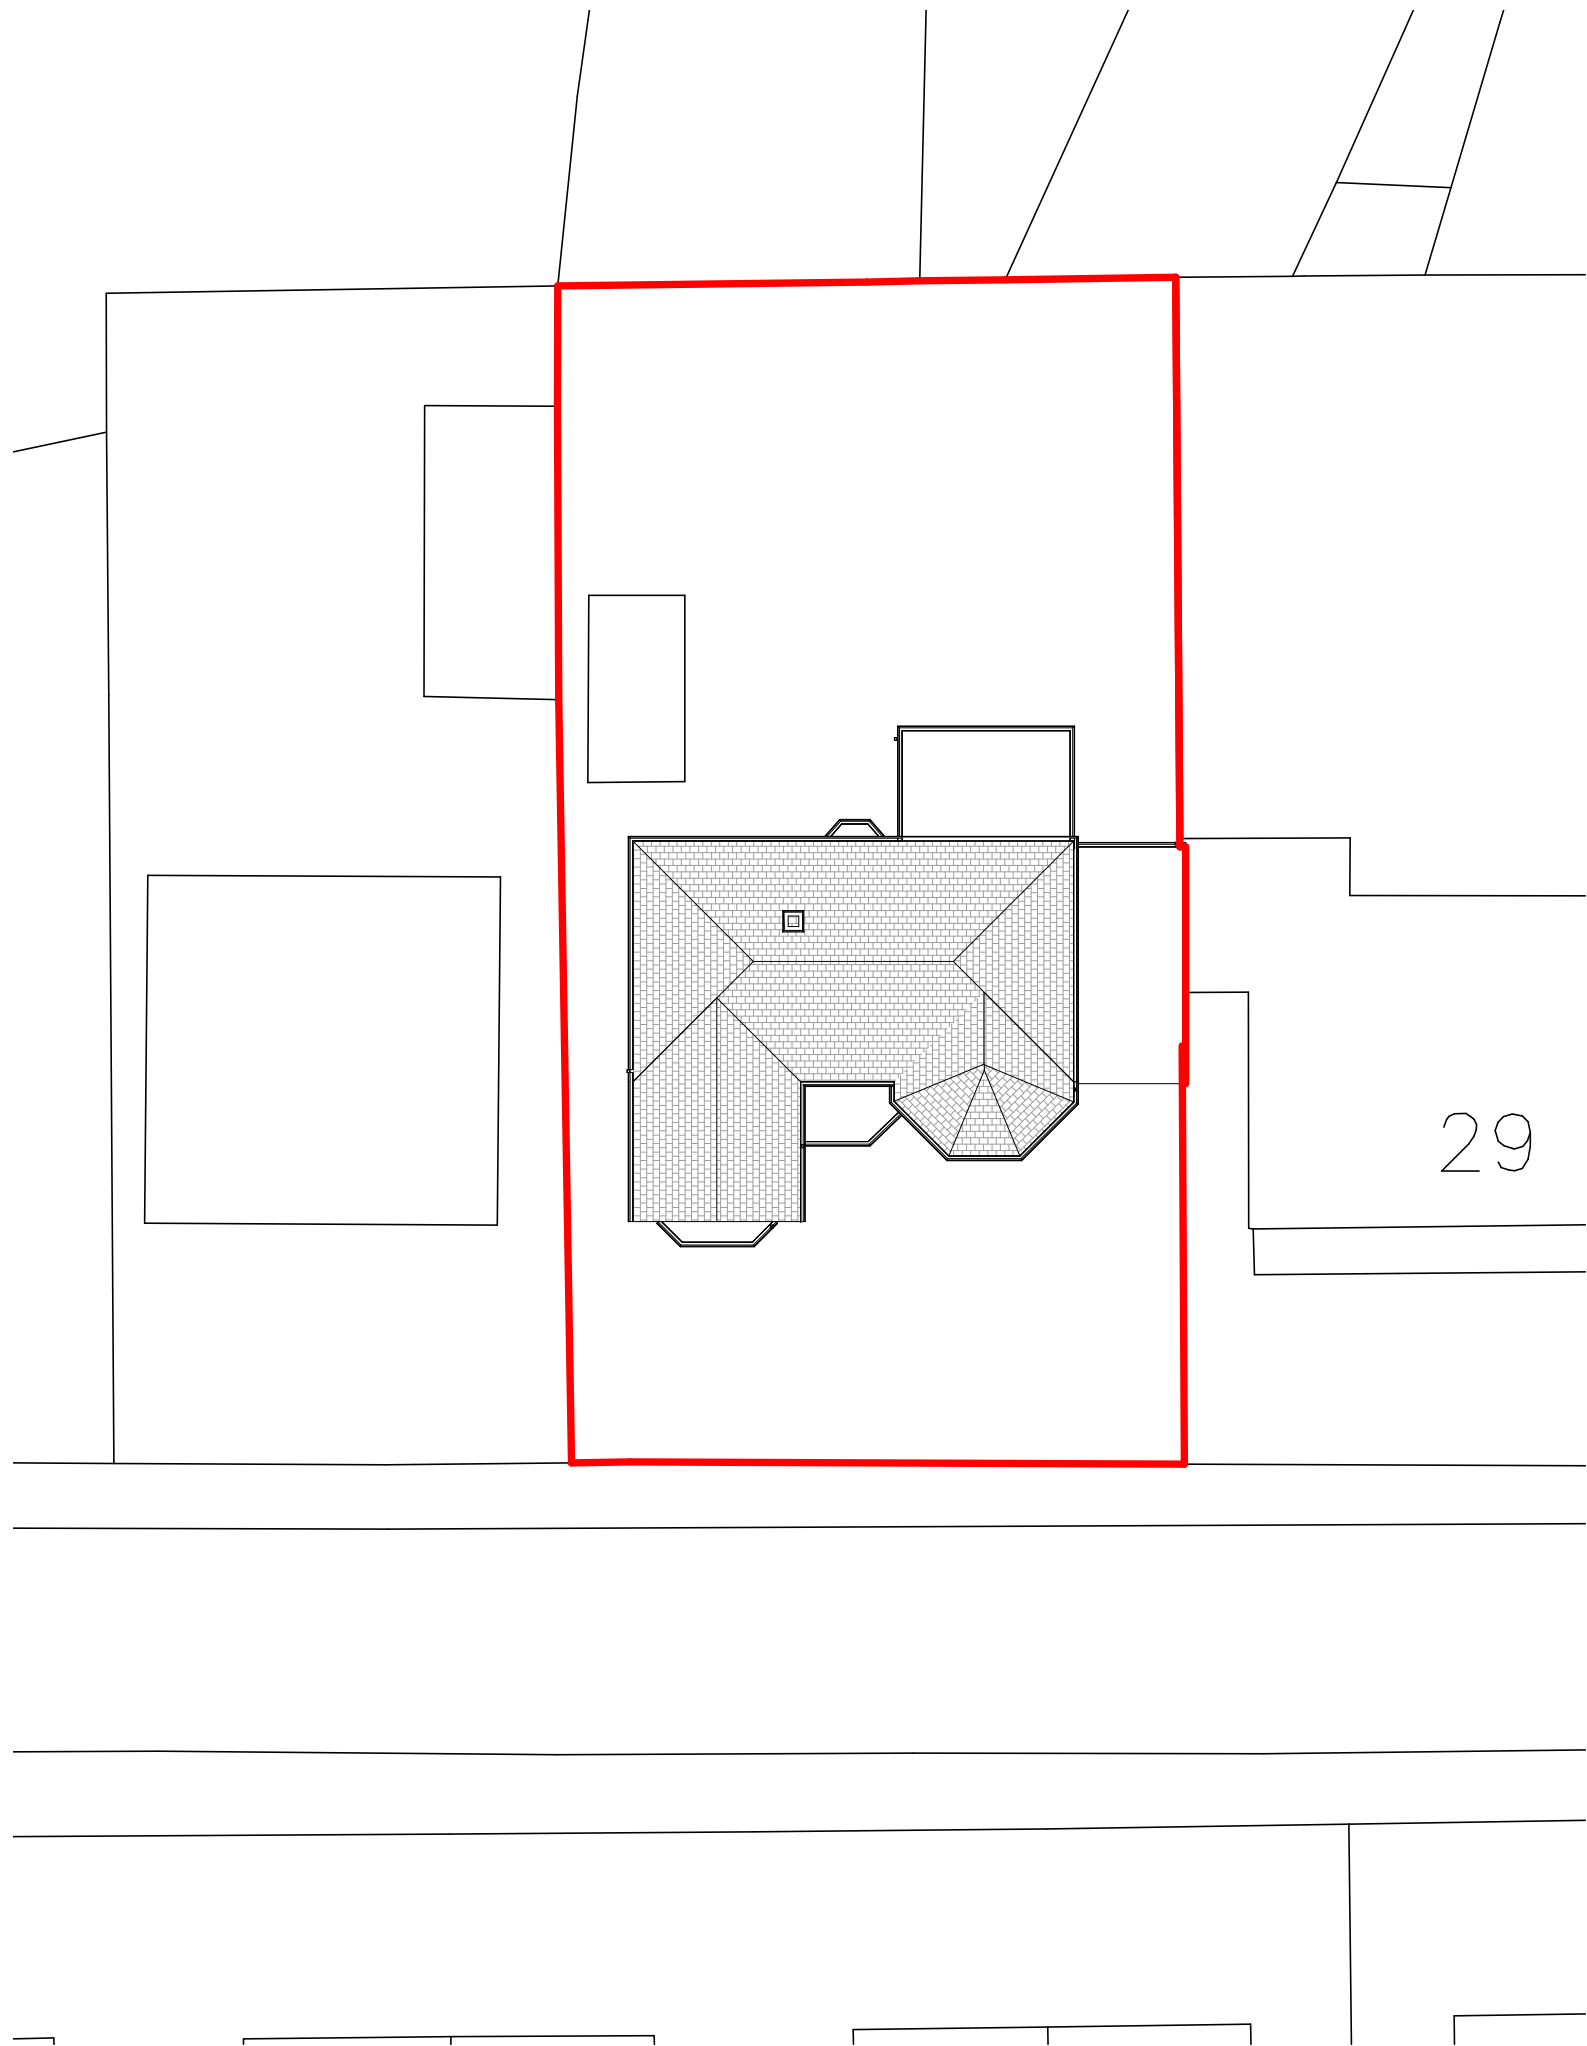

SCALE BAR
1:200

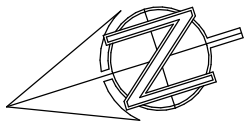

EXISTING SITE PLAN
1 : 200

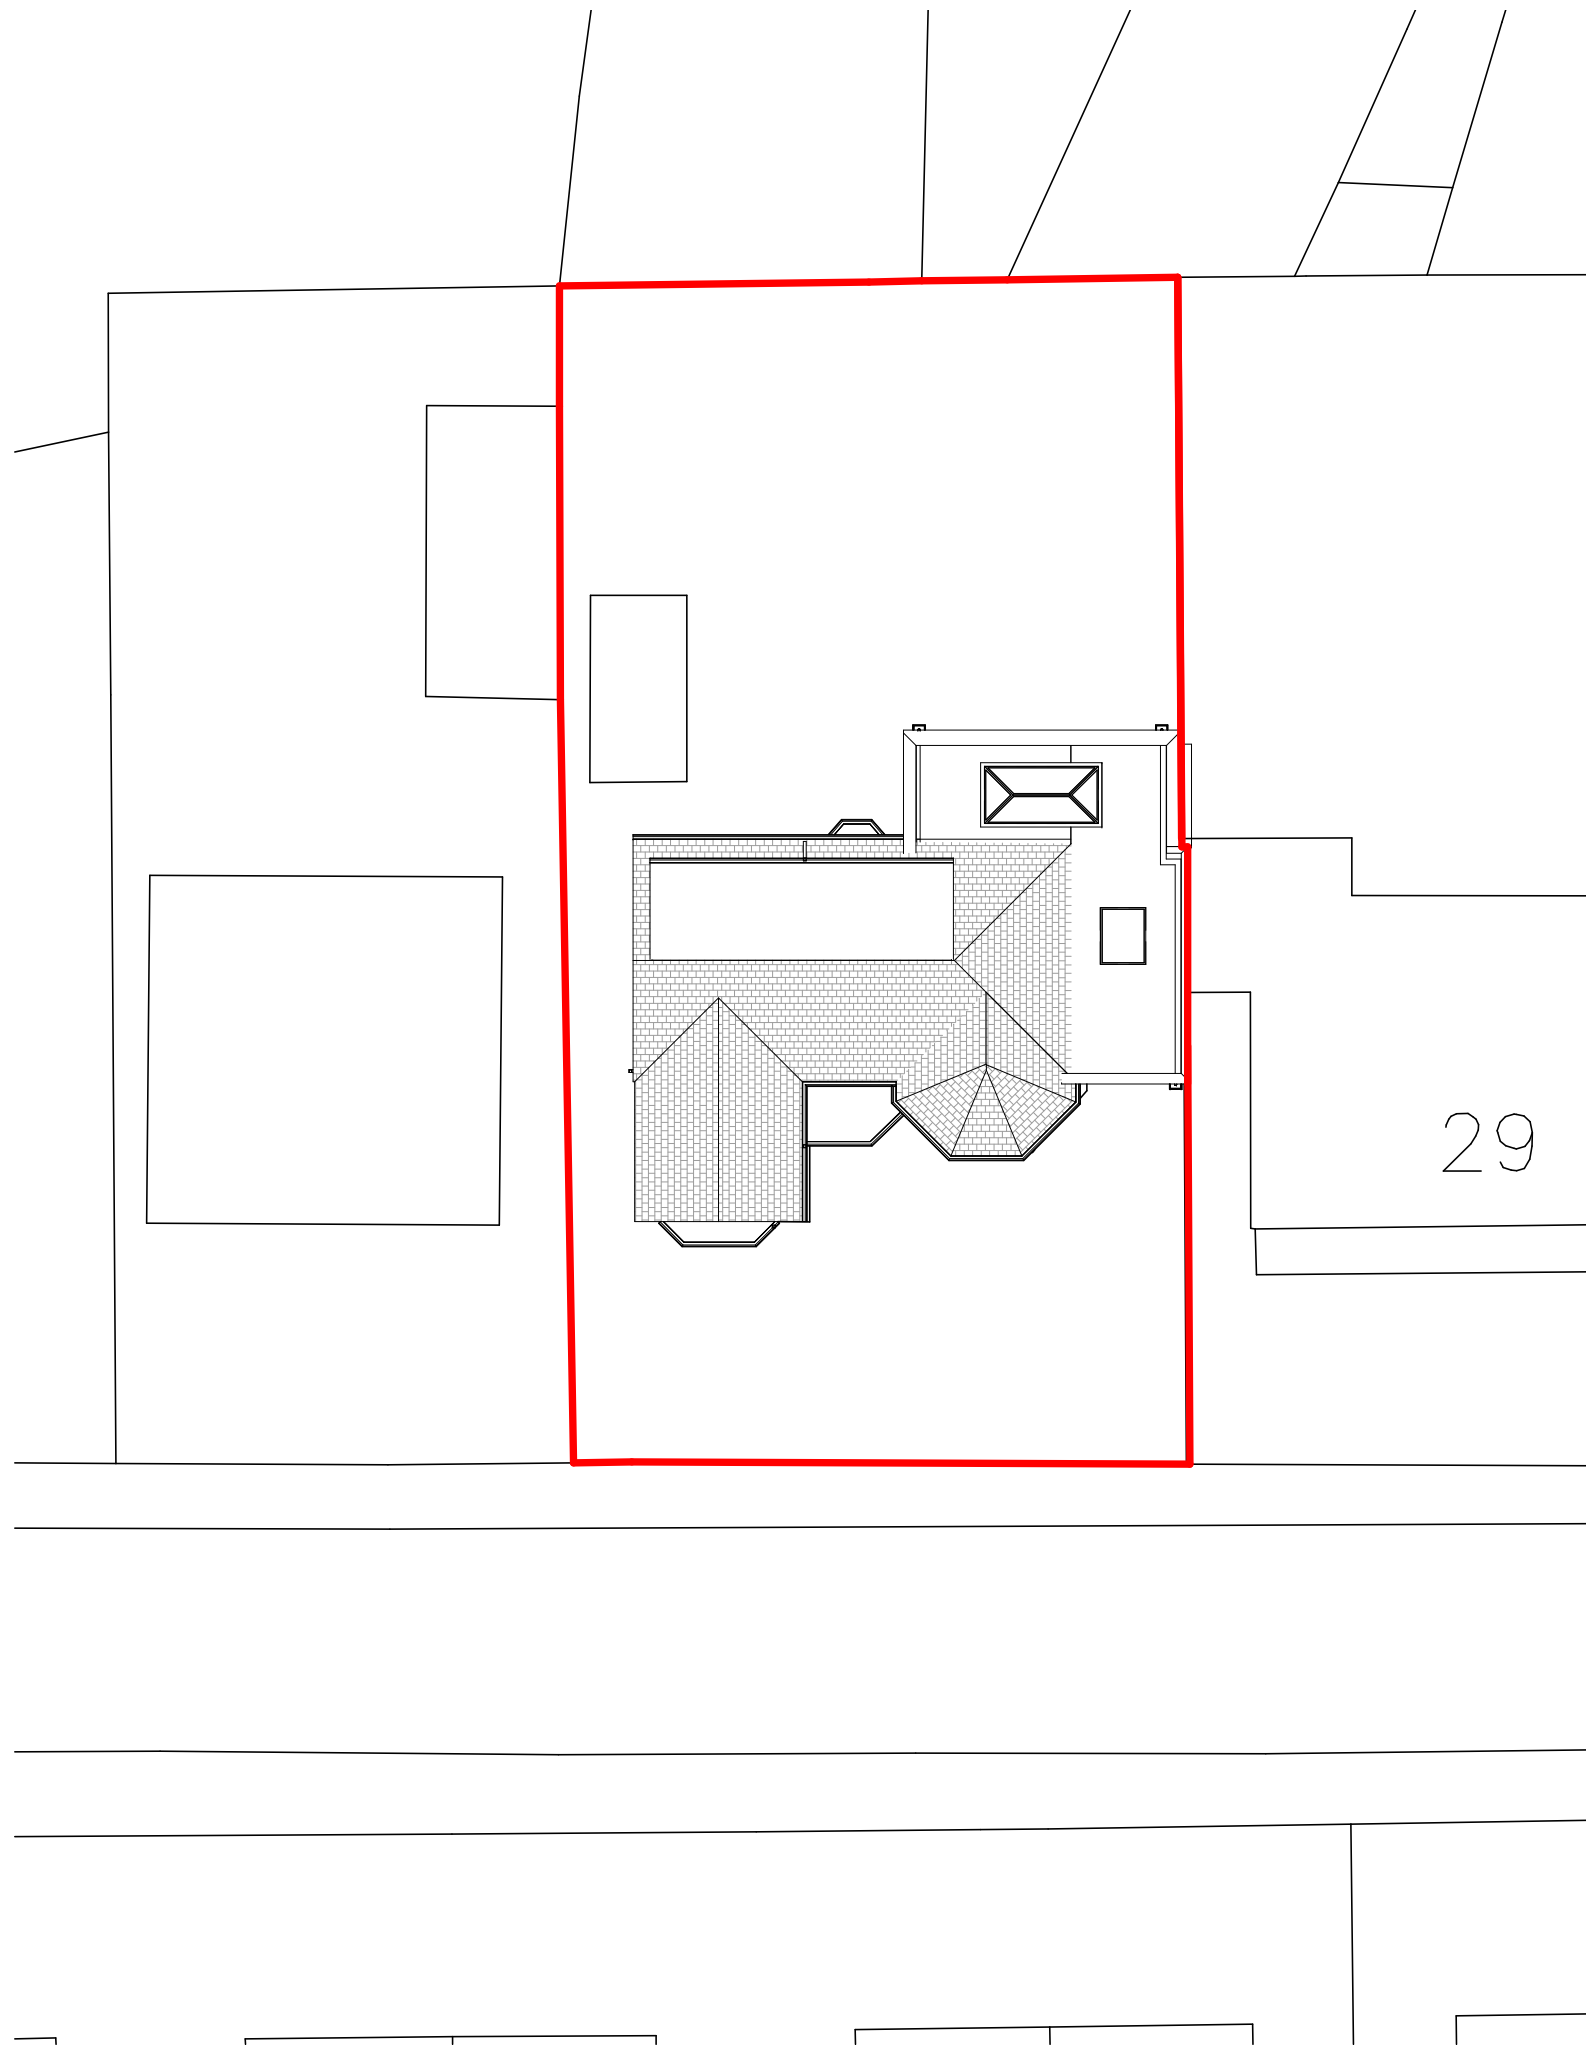

PROPOSED SITE PLAN
1 : 200

THE CONTENT OF THIS DRAWING PACK IS SUBJECT TO THE
PROVISION OF THE COPYRIGHT ACT 1956.
WORK TO FIGURED DIMENSIONS ONLY. SITE DIMENSIONS ARE
TO BE CHECKED BEFORE WORK IS STARTED.

PROJECT	
27 VINING ROAD, L35 7LG	
TITLE	
EXISTING & PROPOSED SITE PLAN	
CLIENT	
Owner	
DATE	
08/01/26	
SCALE (@A2)	
1:200	
DRAWING NUMBER	REV
702-009	P2