

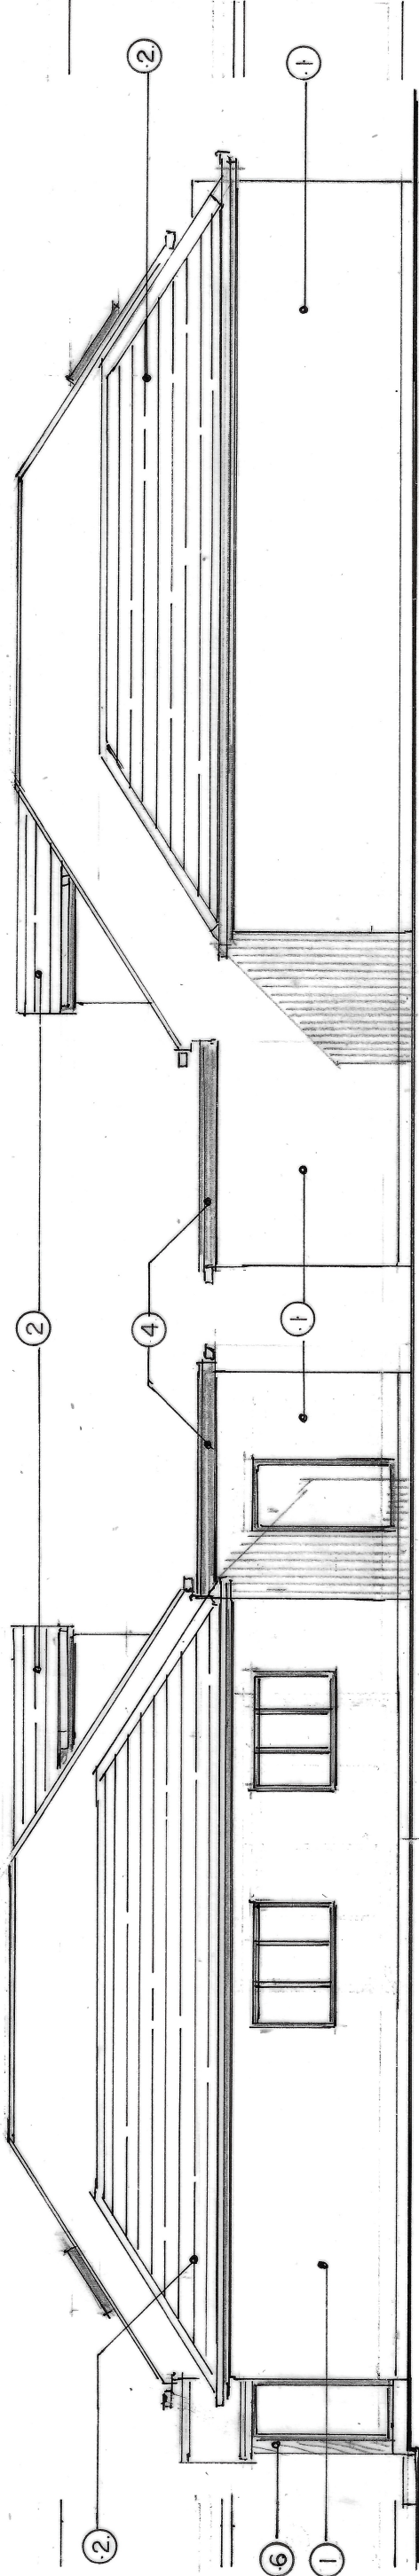


EXTERNAL FINISHES

- 1 K Rend silicone render on blockwork - white.
 - 2 Redland Cambrian interlocking slates - slate grey.
 - 3 Upvc double glazed windows - anthracite grey.
 - 4 Upvc fascia and bargeboards - black.
 - 5 Upvc gutters and downpipes - black.
 - 6 Oak post to porch.
- retain existing close boarded fence.

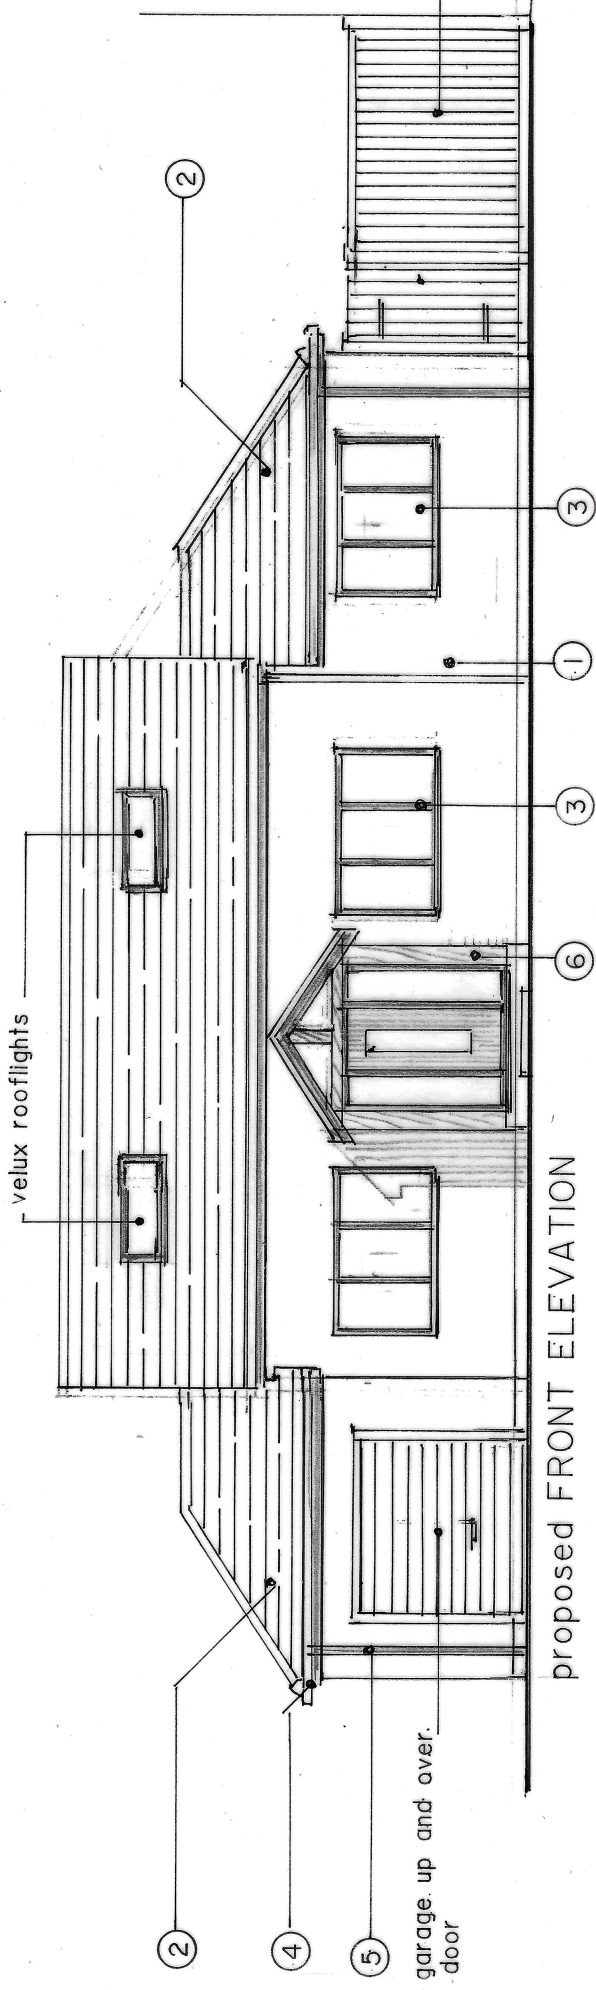

proposed SIDE ELEVATION

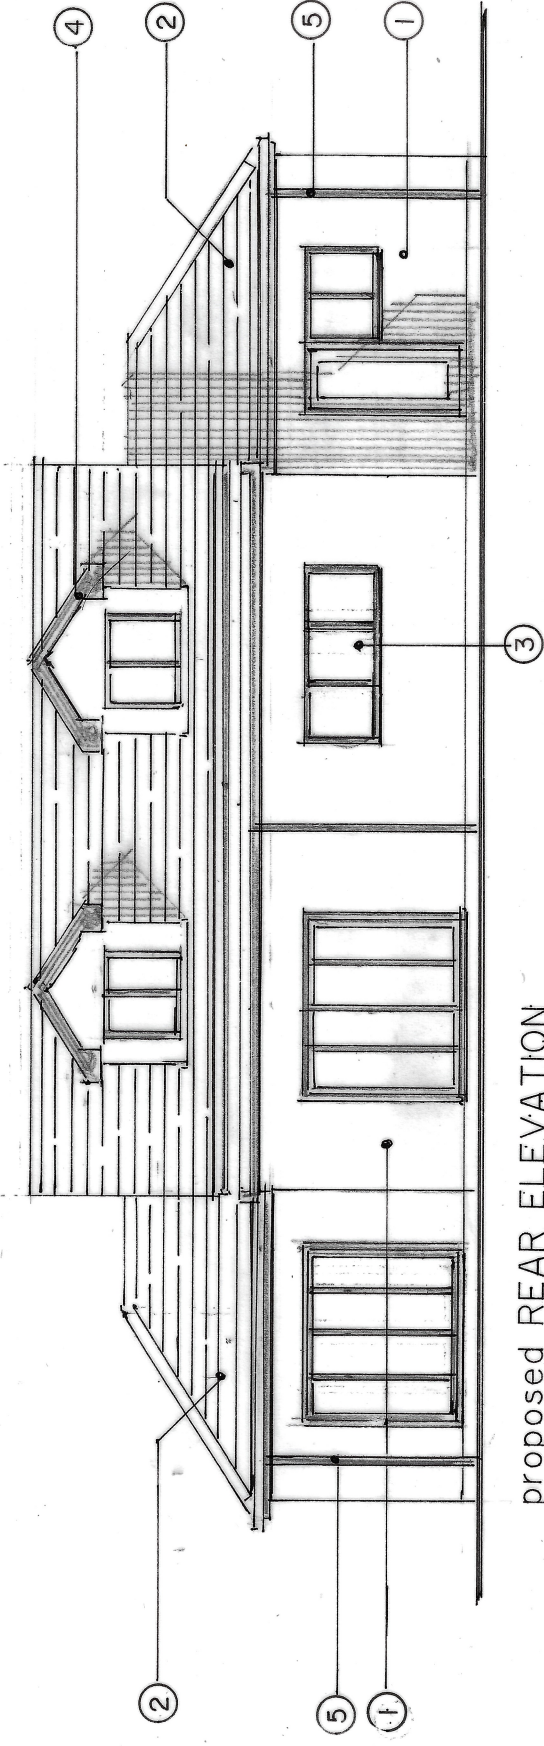

proposed REAR ELEVATION

Rev A - Re-designed Oct 25

TCC/03 A

scale: 1/100 date Oct 2025 drawn: A.D.

A D PARTNERSHIP

Tel: 01829 458231