

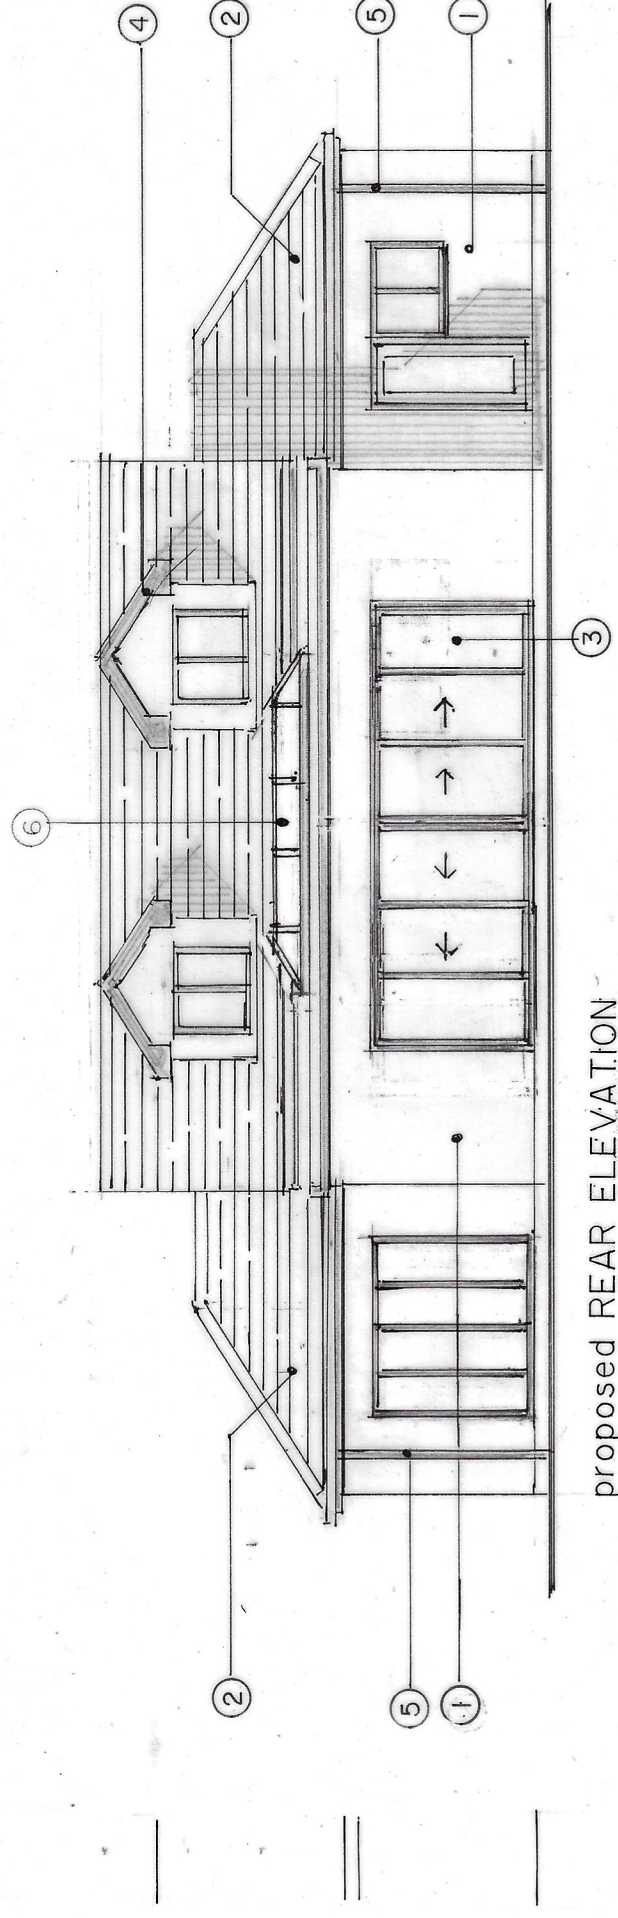


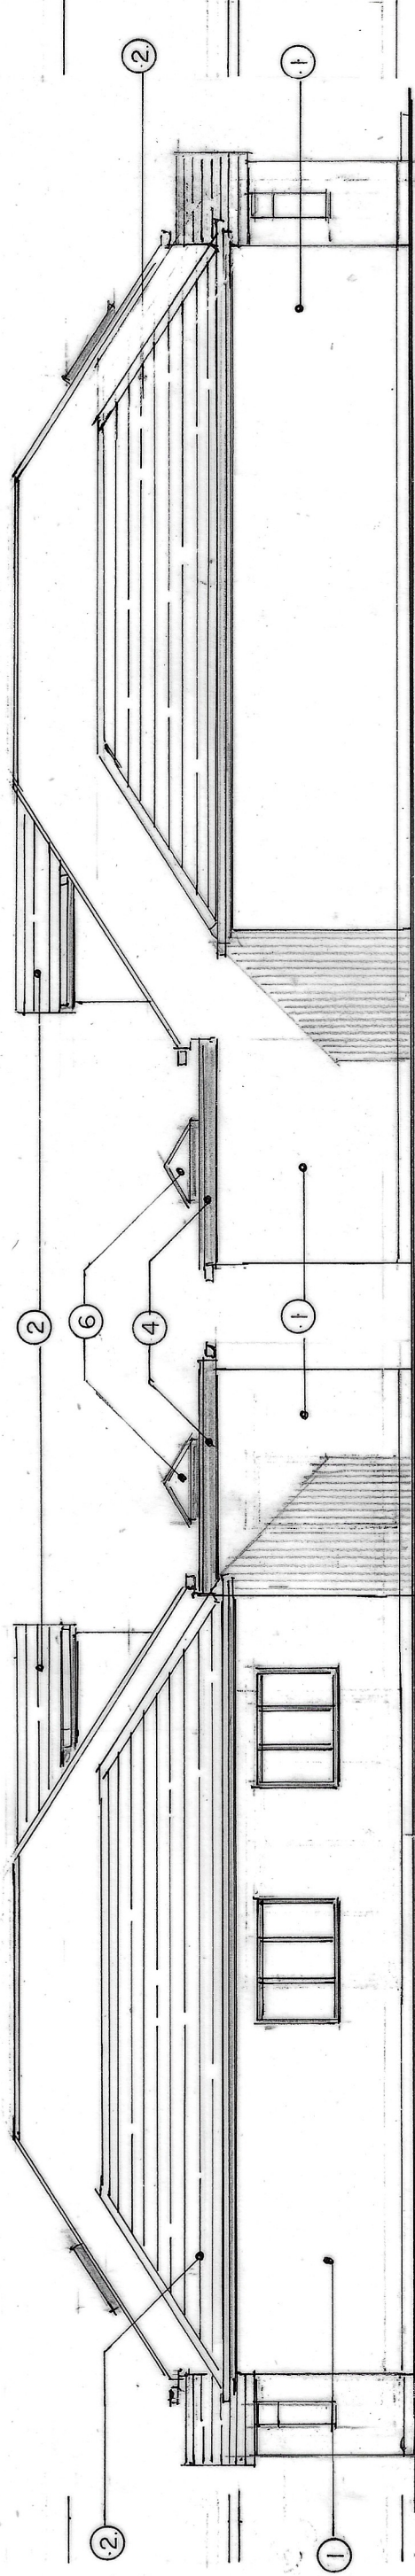

EXTERNAL FINISHES

- 1 K Rend silicone render. on blackwork. - white.
- 2 Redland Cambrian interlocking slates. - slate grey.
- 3 Upvc double glazed windows. - anthracite grey.
- 4 Upvc fascia and bargeboards. - black.
- 5 Upvc gutters and downpipes. - black.
- 6 Double glazed roof light

retain existing
close boarded fence.

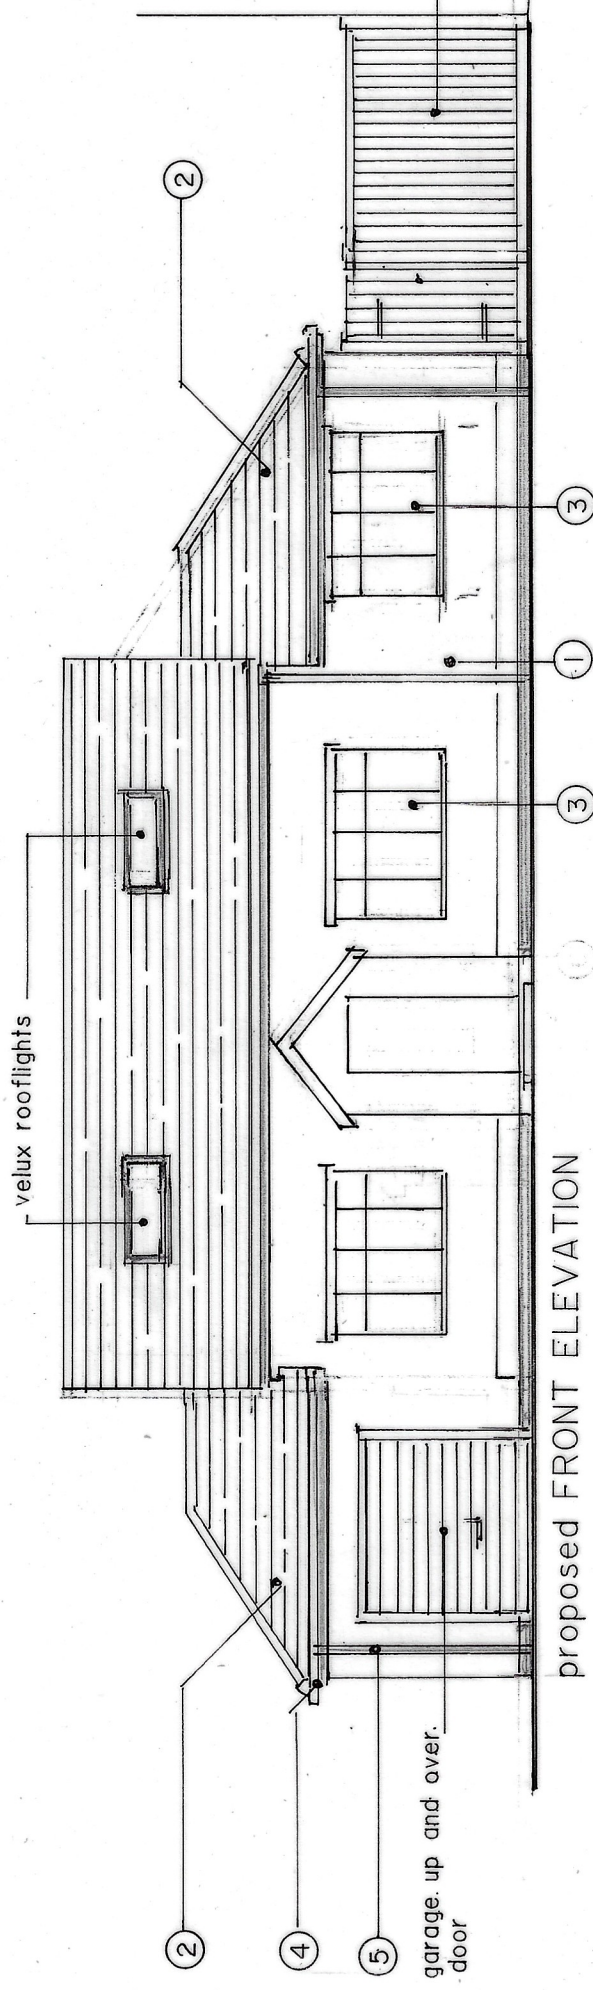

proposed SIDE ELEVATION

proposed SIDE ELEVATION

proposed REAR ELEVATION

Rev B - Rear elev changed Dec 25
Rev A - Re-designed Oct 25

TCC/03 B

scale: 1/100 date Oct 2025 drawn: A.D.
A.D. PARTNERSHIP
Tel. 01829. 458231