
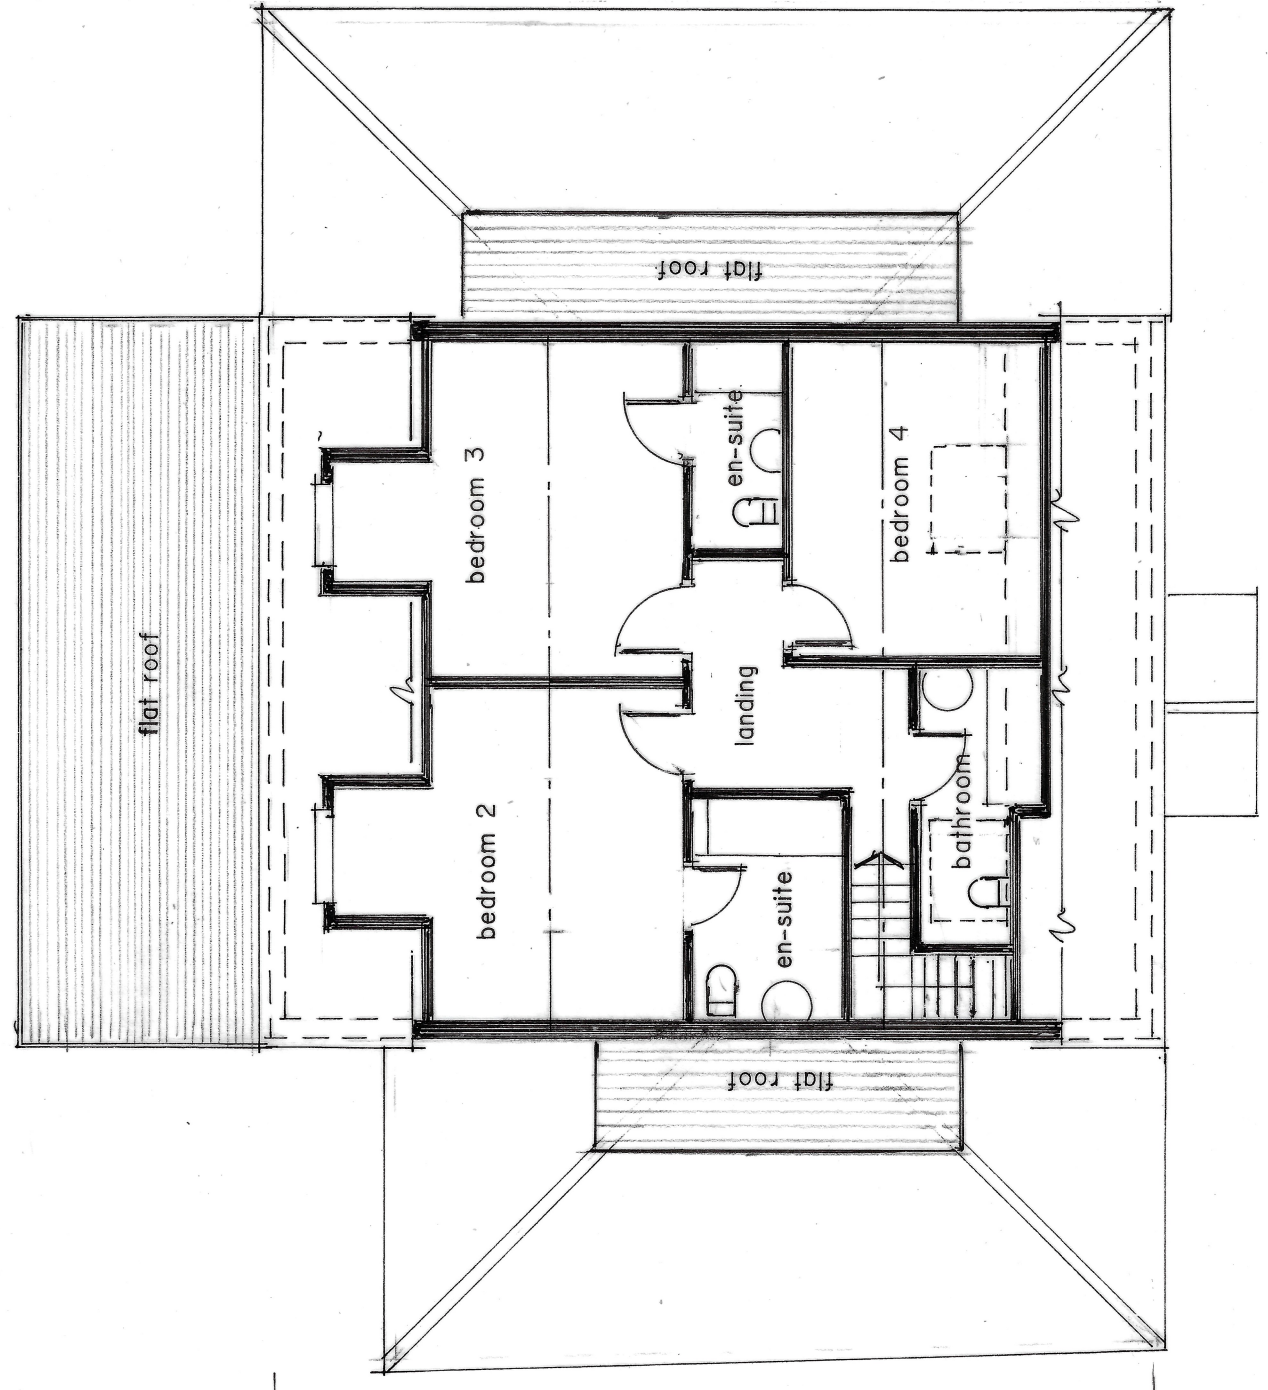
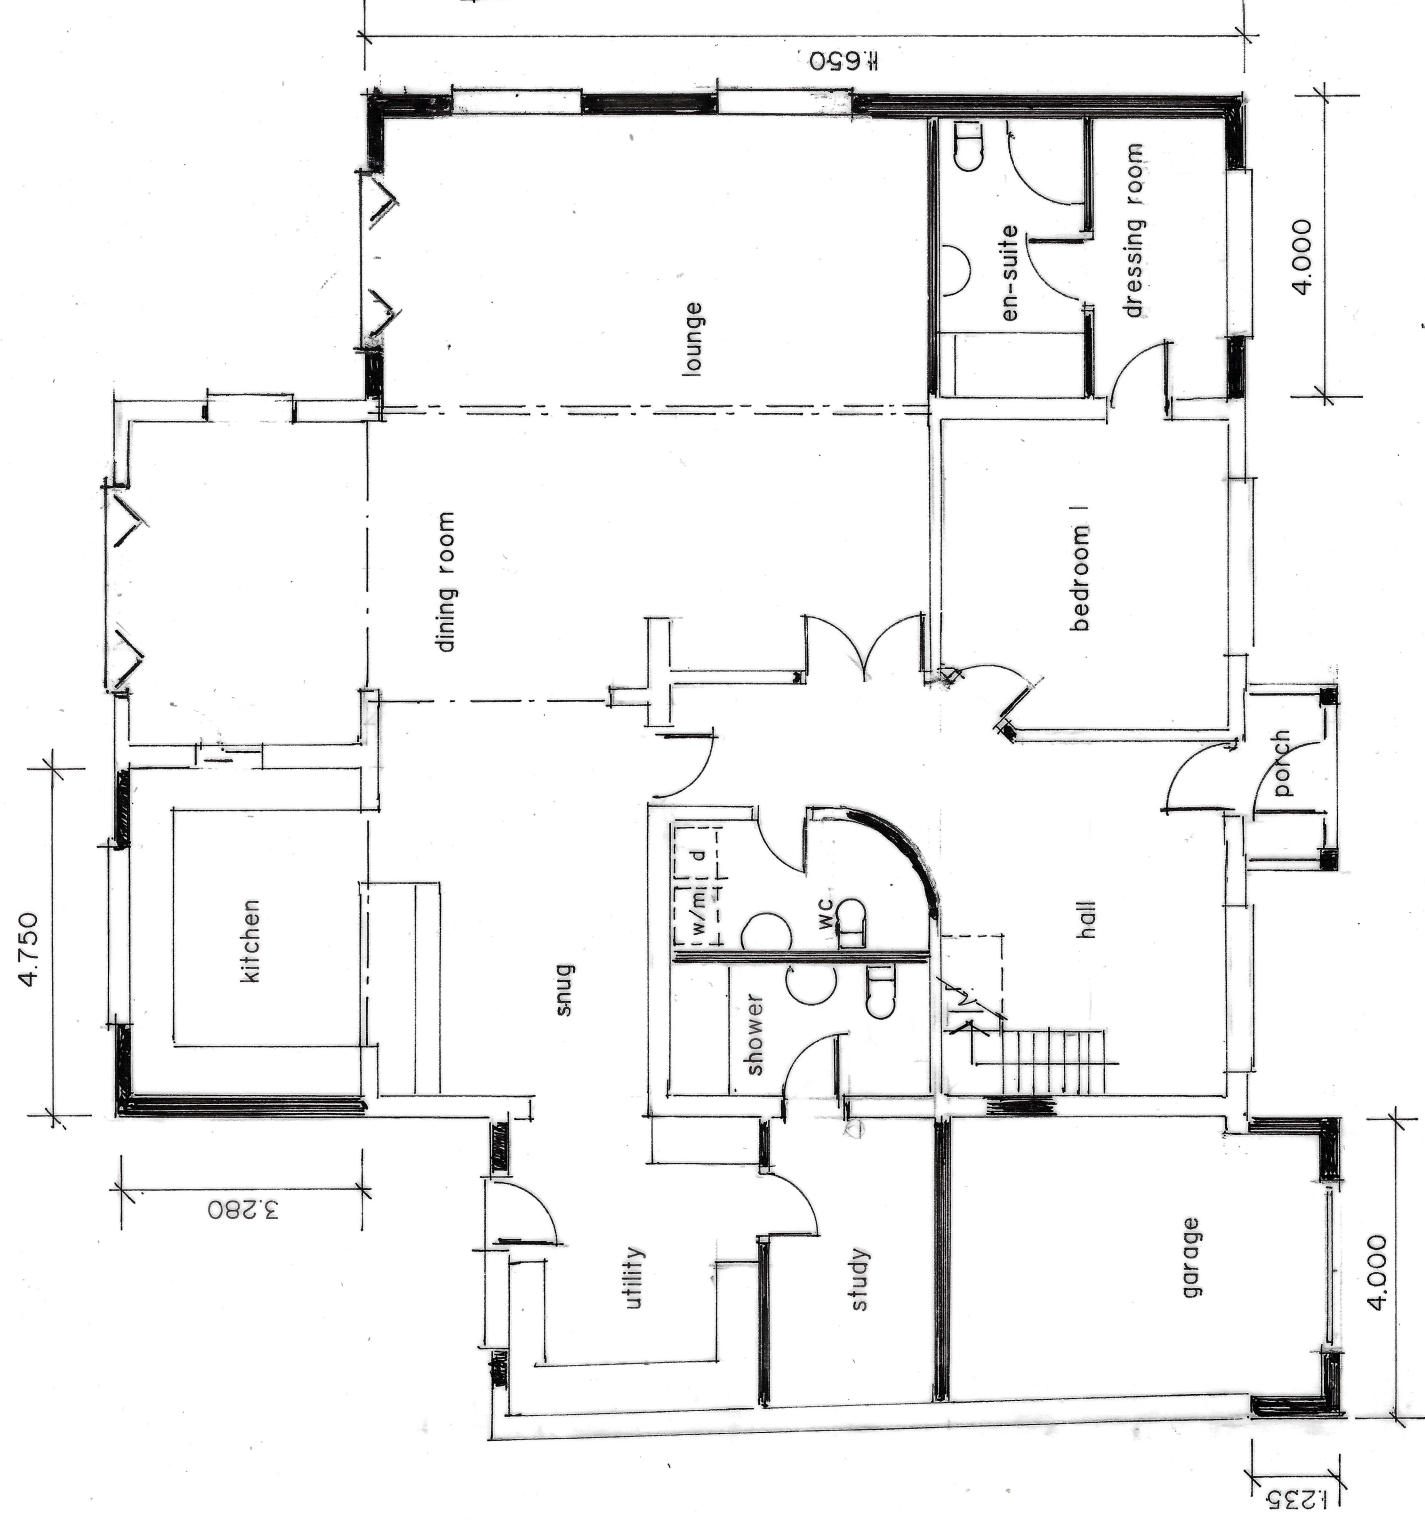


0 1 2 3
scale 1/100 at A3

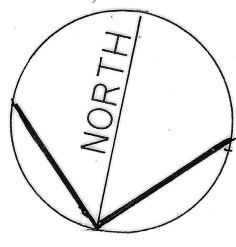

proposed GROUND FLOOR PLAN

proposed FIRST FLOOR PLAN

Rev B - Re-designed Oct. 25

TCC/02 B

scale: 1/100 date Qct 2025 drawn: A.D.

A.D.PARTNERSHIP

Tel. 01829 458231

Proposed alterations/extensions to 59 Chapel Lane, Cronin, Widnes, W8 4NT for Mr. O Thorstensen.