

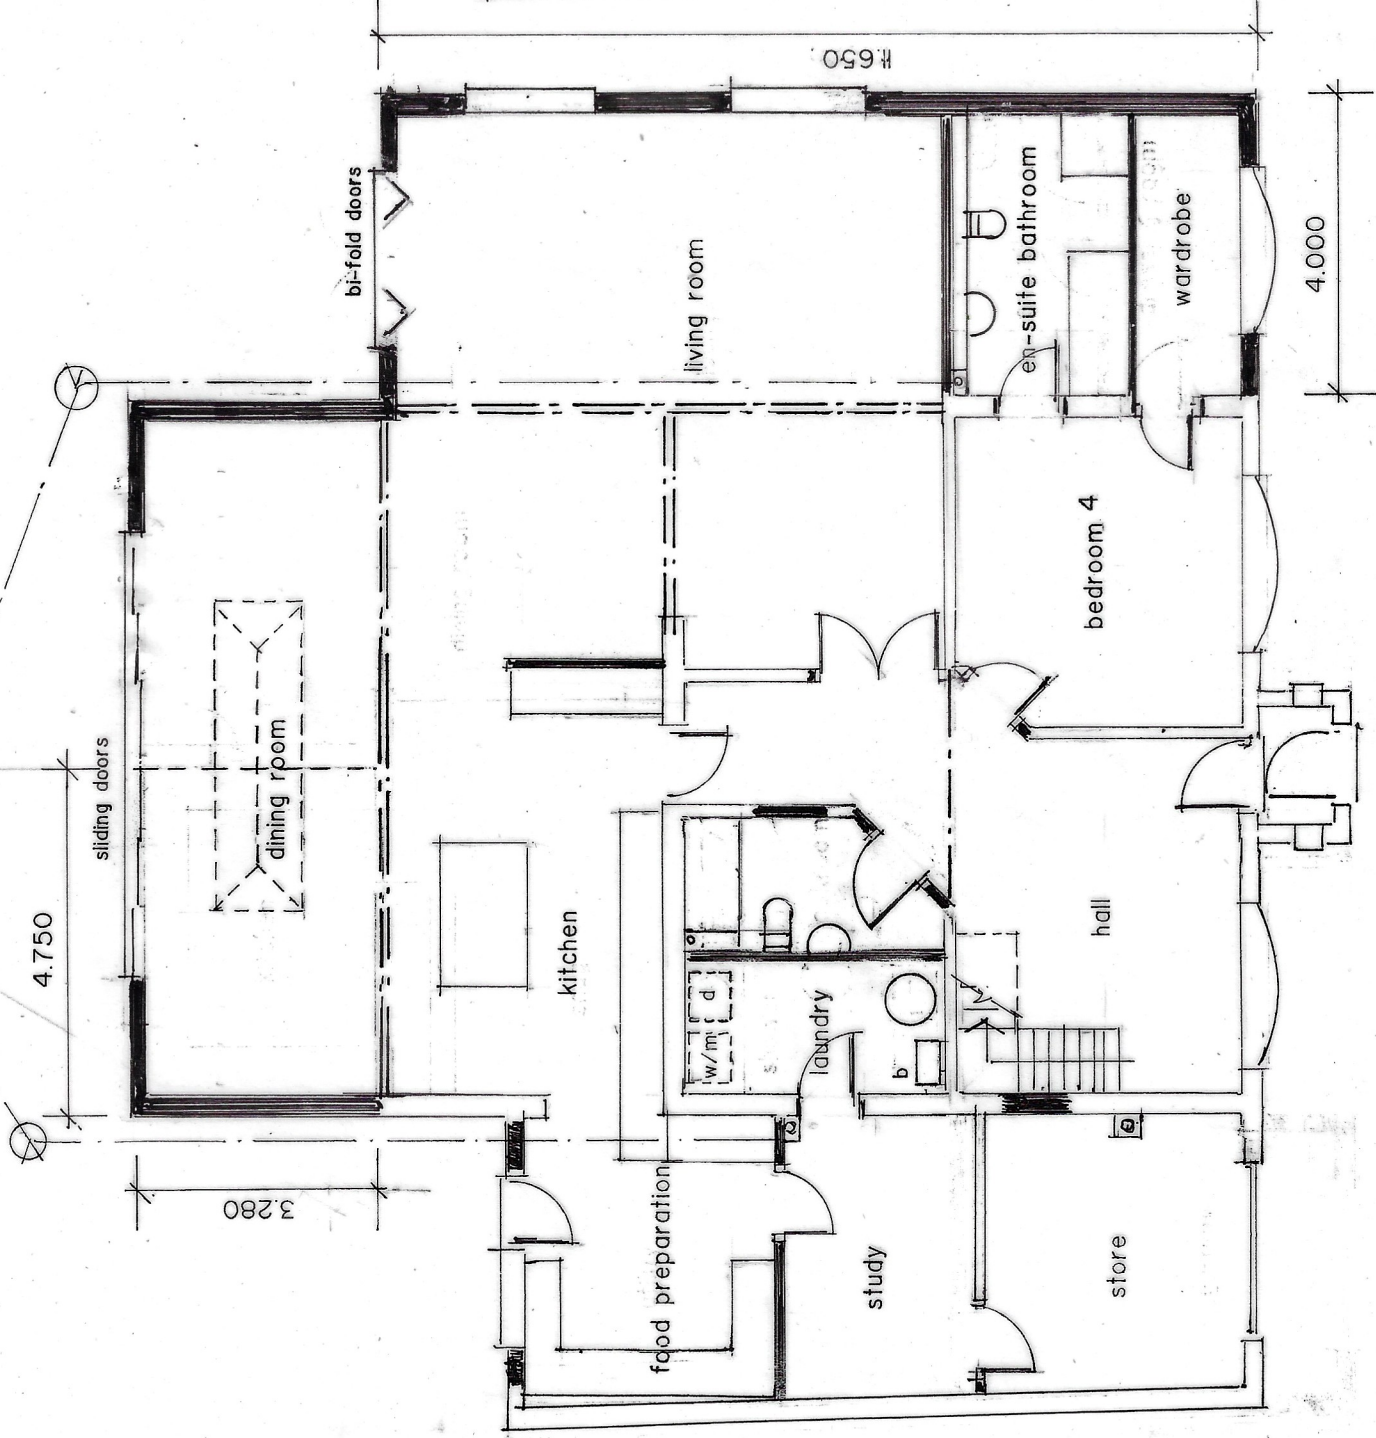


0 1 2 3
 scale 1/100 at A3

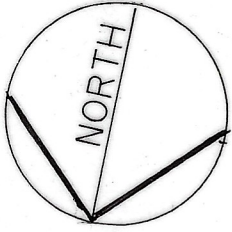

proposed GROUND FLOOR PLAN

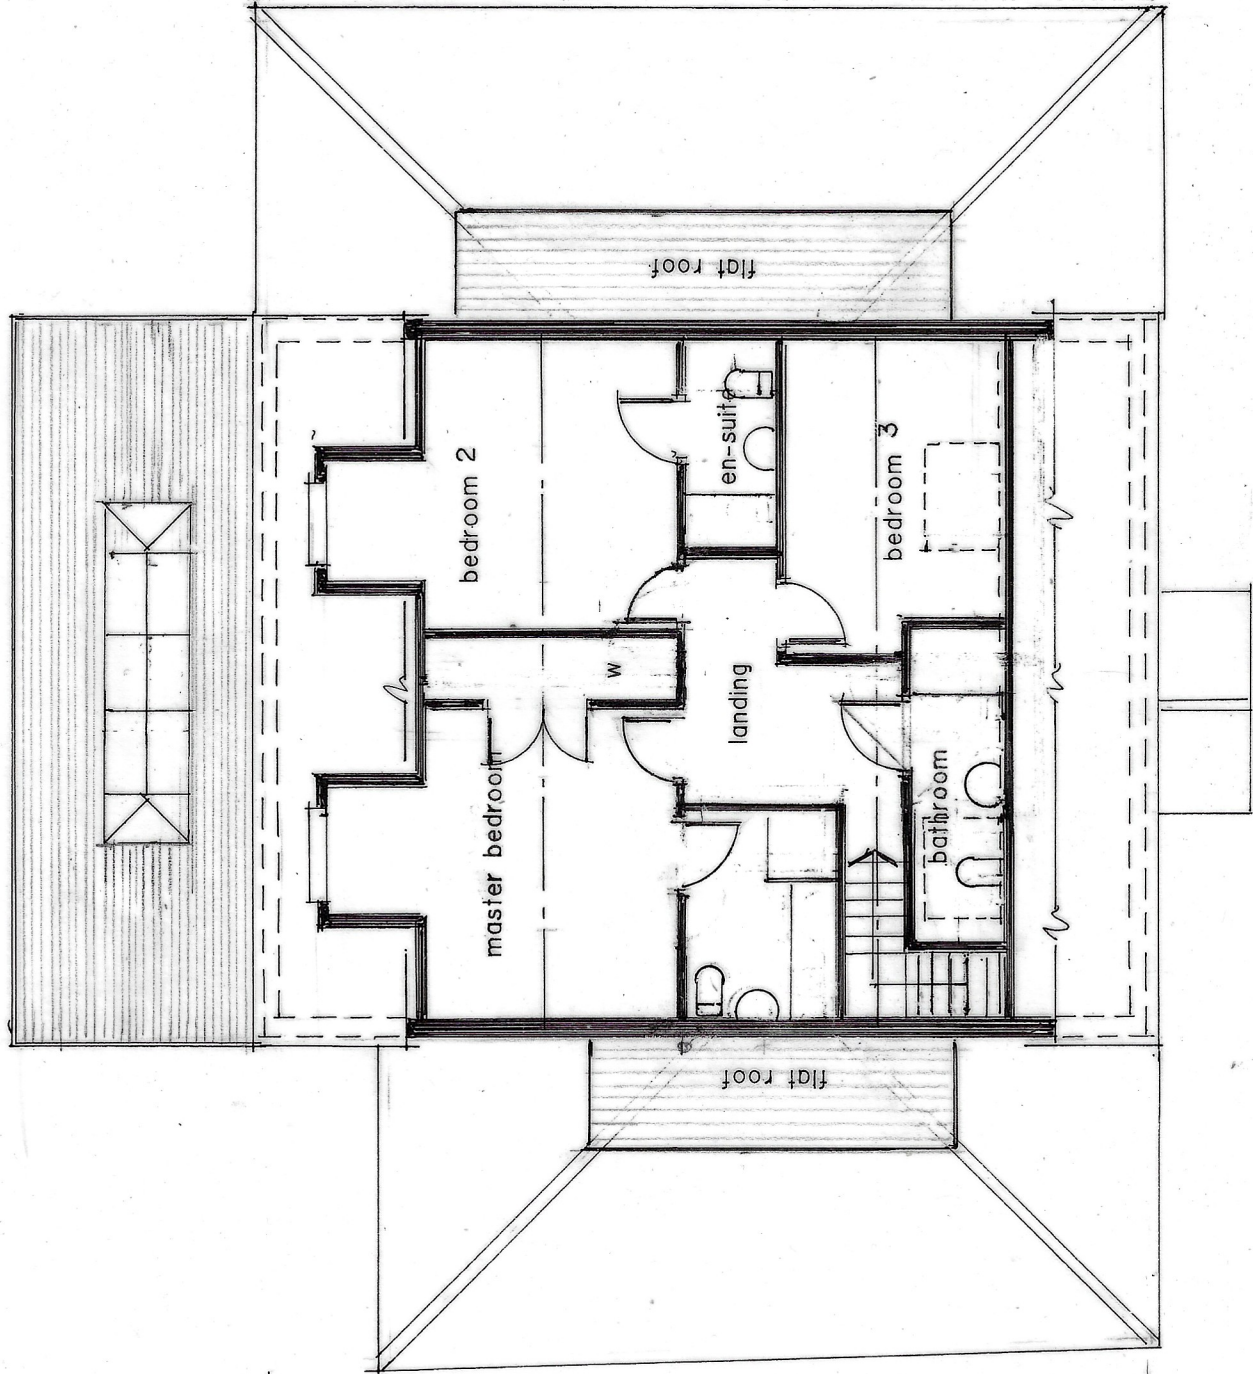

proposed FIRST FLOOR PLAN

Rev C - Minor amendments Dec 25
 Rev B - Re-designed Oct 25

TCC/02 C

scale: 1/100 date Qct 2025 drawn: A.D.

A.D. PARTNERSHIP

Tel: 01829 458231