



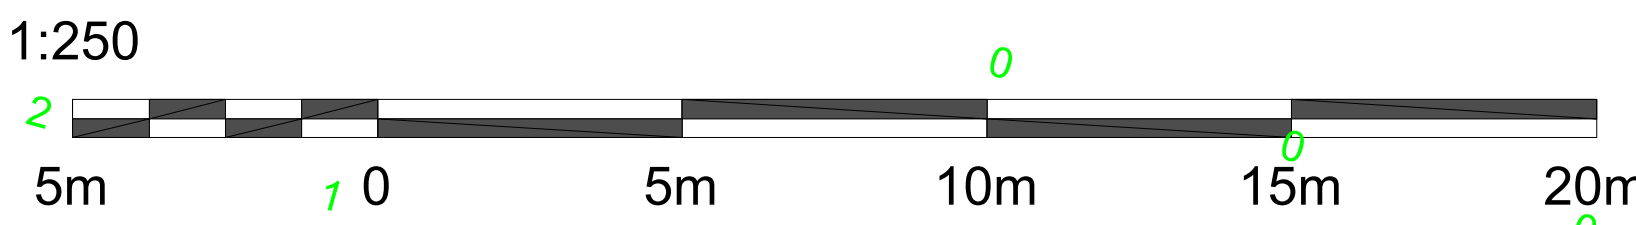

The copyright of this drawing is vested with Philip Lambert Architecture Ltd and must not be copied or reproduced without the consent of the company.
Figured dimensions only to be taken from this drawing. DO NOT SCALE.
All contractors must visit the site and be responsible for checking all setting out dimensions and setting the position of any developments prior to any construction or construction work.
NOTES:

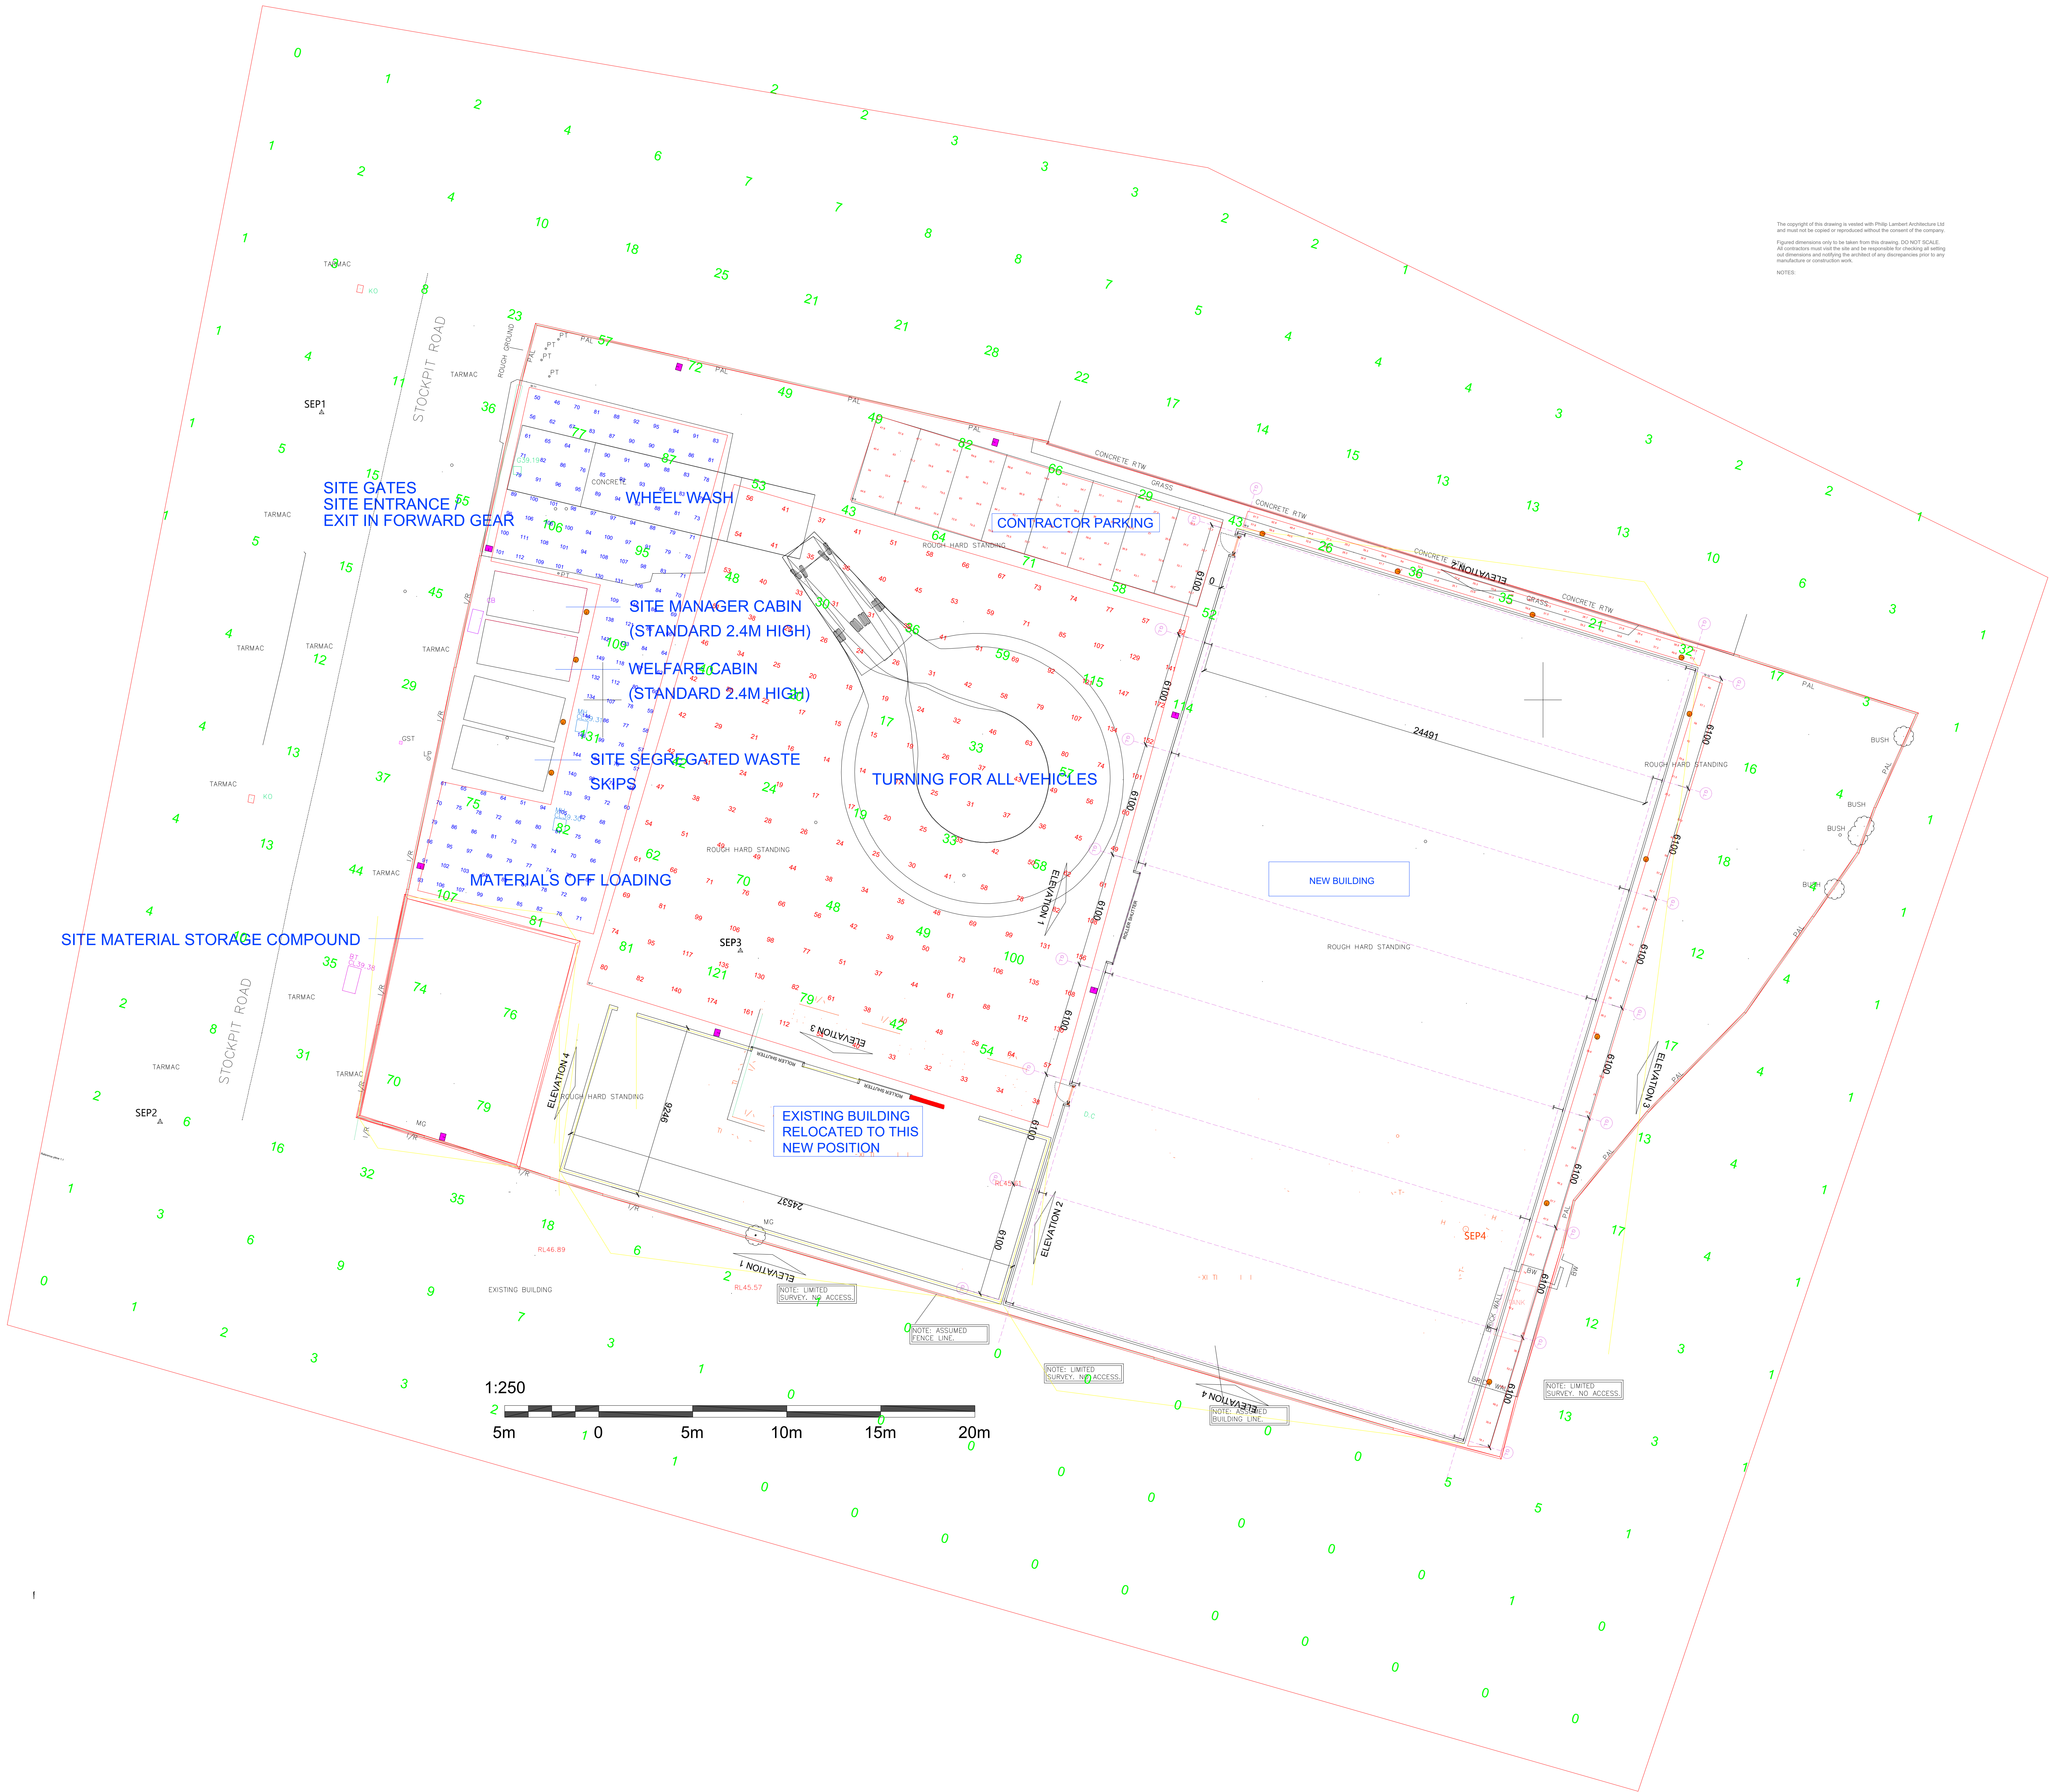

Date	1
Rev no.	
PROPOSED	



Project Name
Mulberry Waste
Drawing Title
Lighting Layout
1

Drawn By: DW
Scale: 1:125
Approved: GP
Date: 2/04/2025

Dwg No: DWD-5994-Mulberry Waste
Rev: P01