



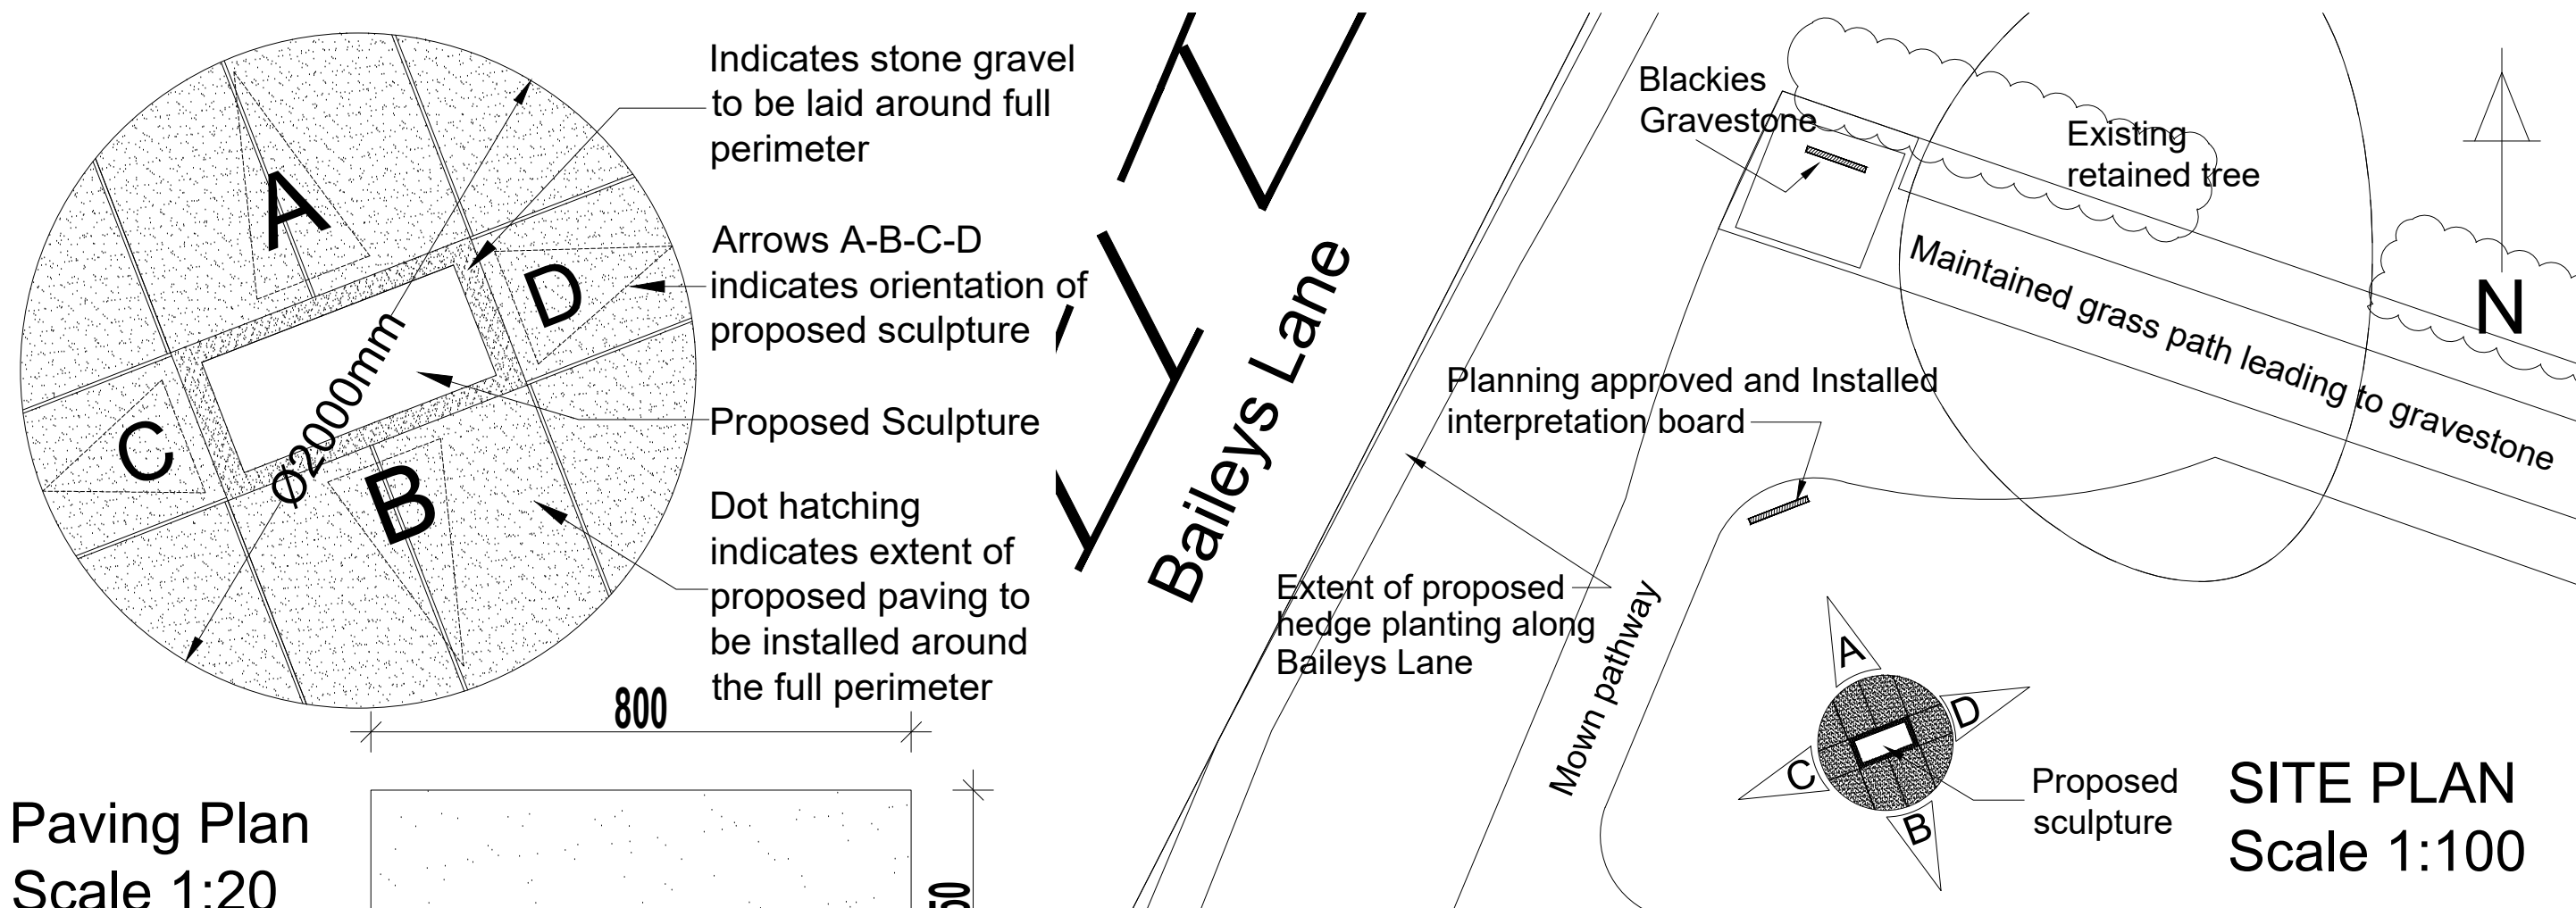

Paving Plan



Scale 1:20

TOP

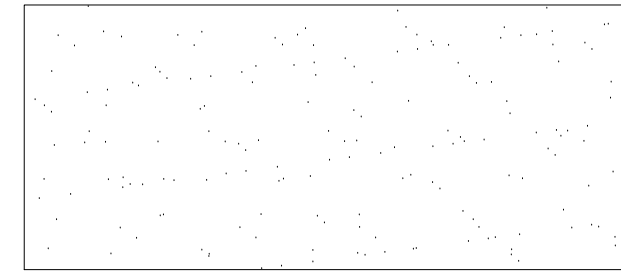

All carved text written to each side of the sculpture to be positioned centrally and to be approx. 70mm-80mm high

SITE PLAN
Scale 1:100

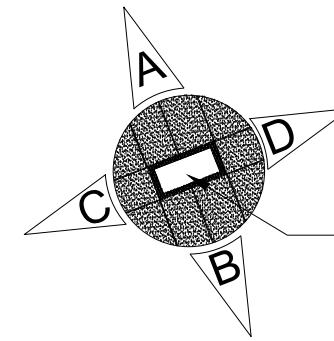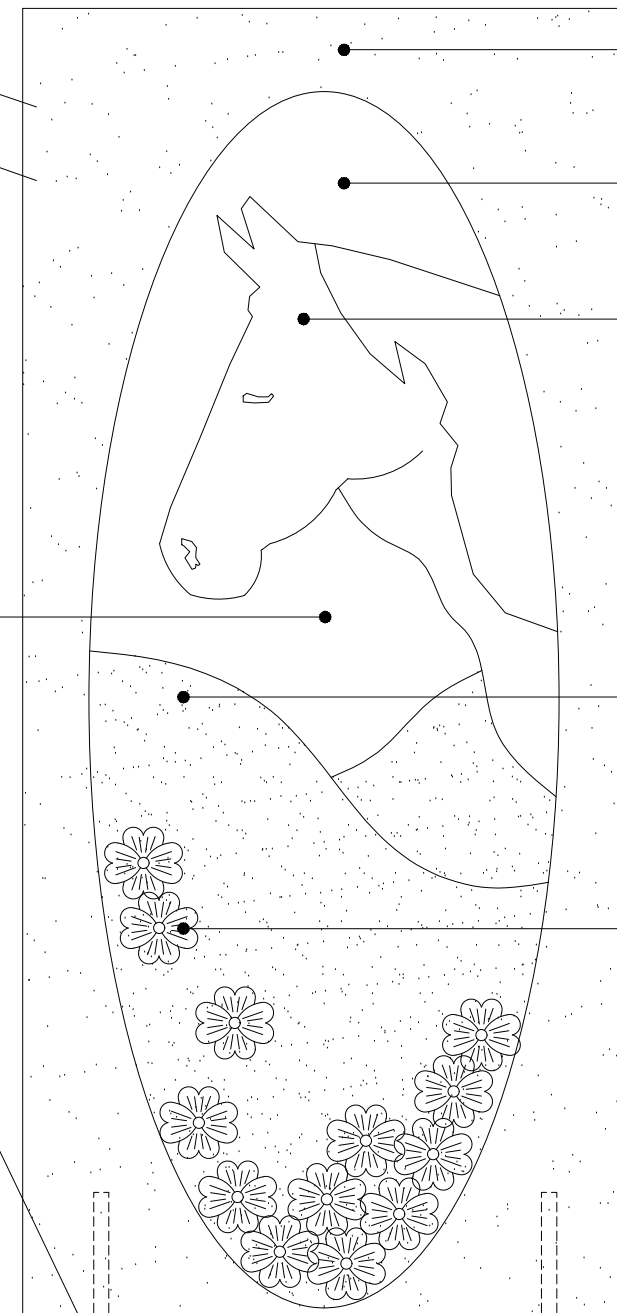Proposed
sculpture

- Redwood Timber to be used

— Section cut through, open

Colour Black to be used for the Horse (water based staining with 2 coats of OSMO clear UV oil)

- Colour Green to be used for the Hills (water based staining with 2 coats of OSMO clear UV oil)

Colour Purple to be used for the Poppies (water based staining with 2 coats of OSMO clear UV oil)

Circular slabs/paving 30mm approx
Mortar bed joint 40mm approx

Section cut —
through, open

Maintenance: To be re-oiled every 6 months

Threaded bar with
resin anchors

Concrete Base

2000 Ø

FRONT ELEVATION & SPECIFICATION
Scale 1:10


B A	Artwork orientation shown Set out plan added.	APM JL	17.01.24 24.08.22
Rev.	Description	Drawn	Date



Miller Homes Limited - North West Region
103 Dalton Avenue
Birchwood Park
Warrington
WA3 6YF

Telephone 0870 336 4700
www.millerhomes.co.uk

Original Sheet Size A3 Do Not Scale From This Drawing

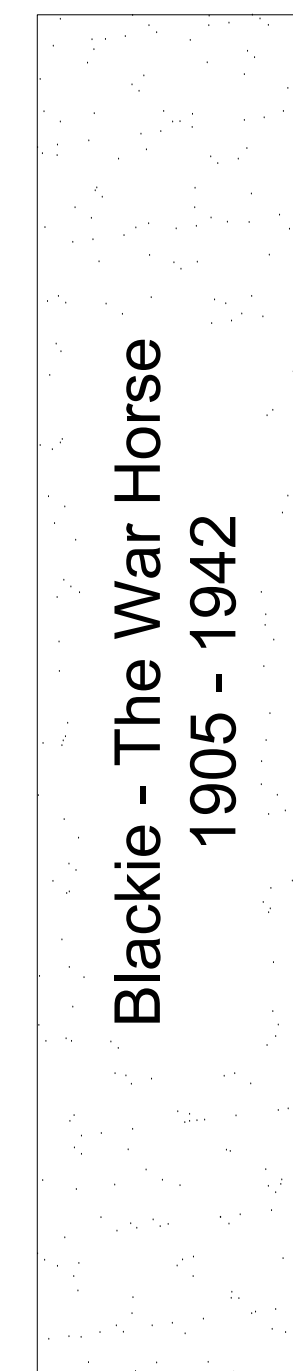


Blackie - The War Horse

1905 - 1942

350


Elevation View D

Scale 1:10

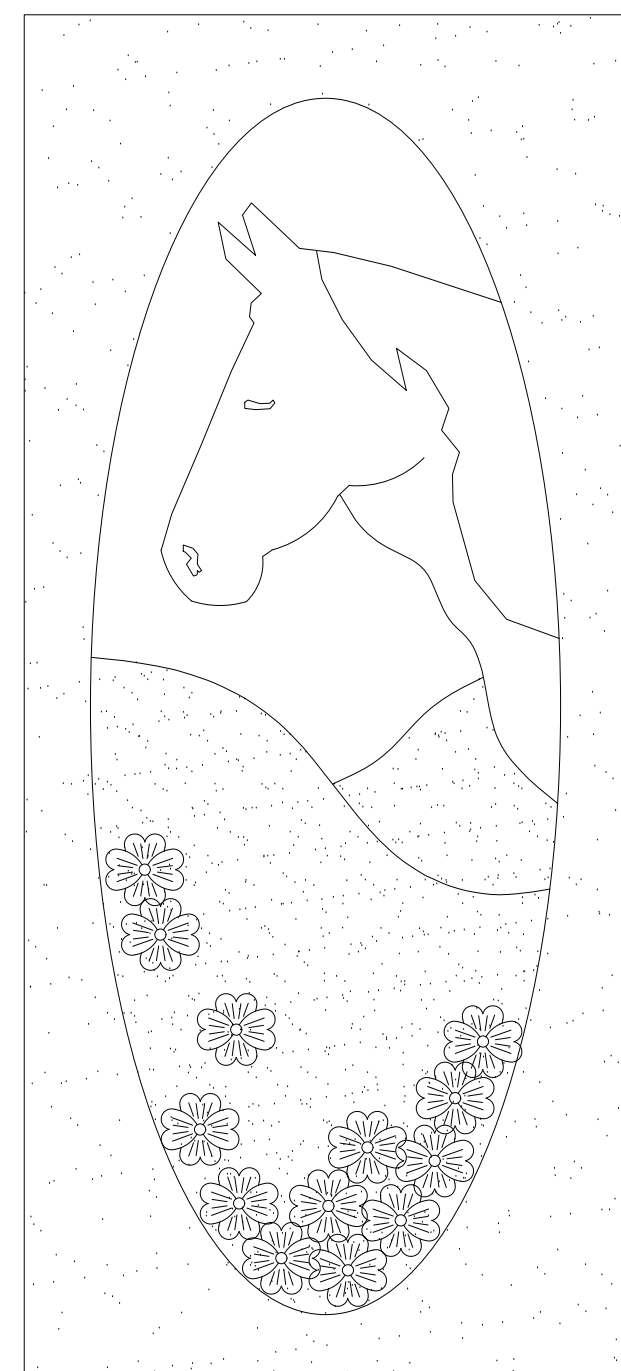


800

Elevation View A

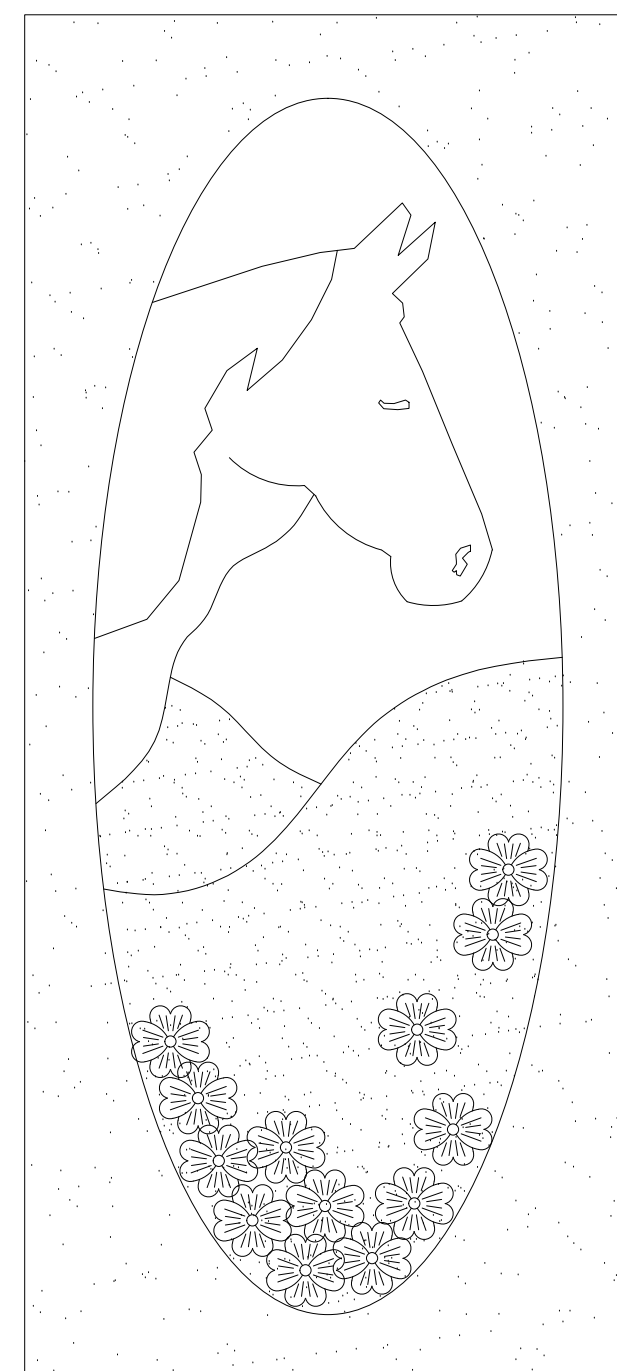

800

Elevation
View B

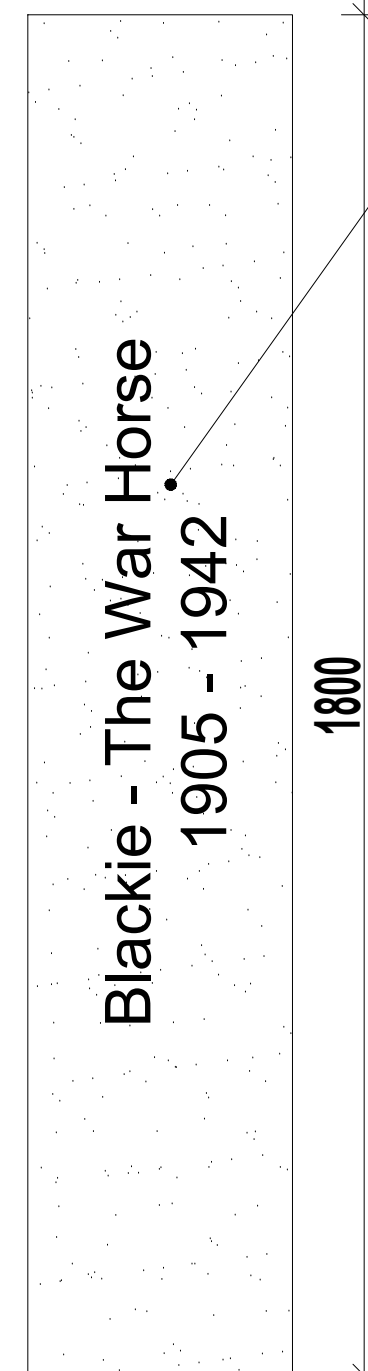

Blackie - The War Horse

350

Elevation View C

Project Title	Wilbury Park, Halewood
---------------	------------------------

Drawing Title

Blackie's Art Work / Sculpture
ELEVATIONS & DESIGN

Scale	Drawn By	Checked By	Authorised By
see dwg	APM	JL	JL
	Date 24.10.23	Date 24.10.23	Date 24.10.23
Job No.	Drawing No.		Revision
	WP-BAW-P-01		B

Miller Homes
Miller Homes Limited - North West Region
103 Dalton Avenue
Birchwood Park
Warrington
WA3 6YF

Telephone 0870 336 4700
www.millerhomes.co.uk

Original Sheet Size A3 Do Not Scale From This Drawing