




STATUS PLANNING	© Copyright of PM DESIGNS®. All rights reserved. All dimensions are in millimetres unless stated otherwise. All dimensions must be checked on site prior to construction and any discrepancies reported to the architect. Work is subject to change following detailed design.			
	RevNo	Revision note	Date	Signature Checked

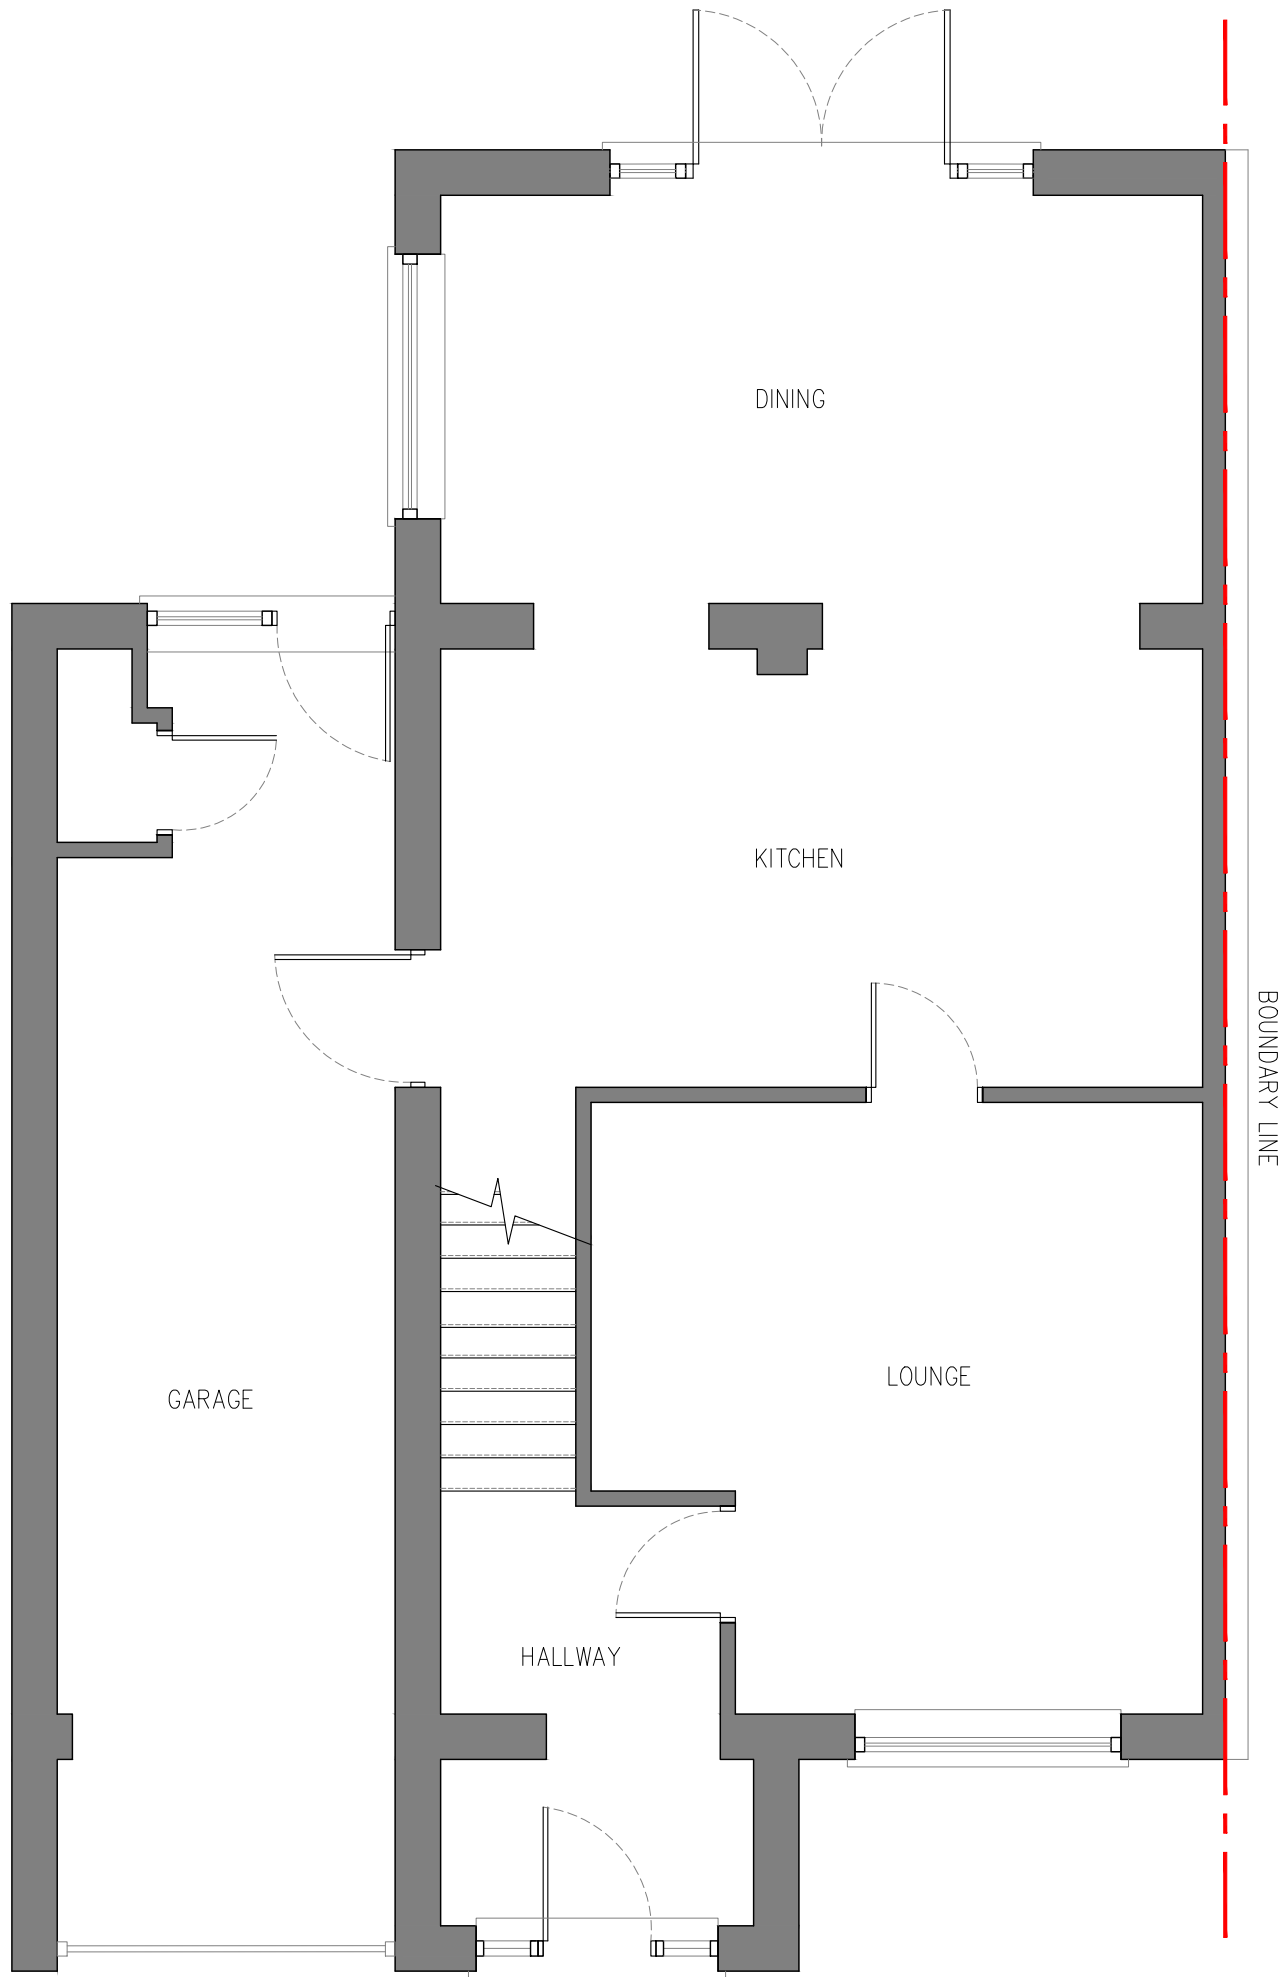


EXISTING GROUND FLOOR | SCALE 1:50

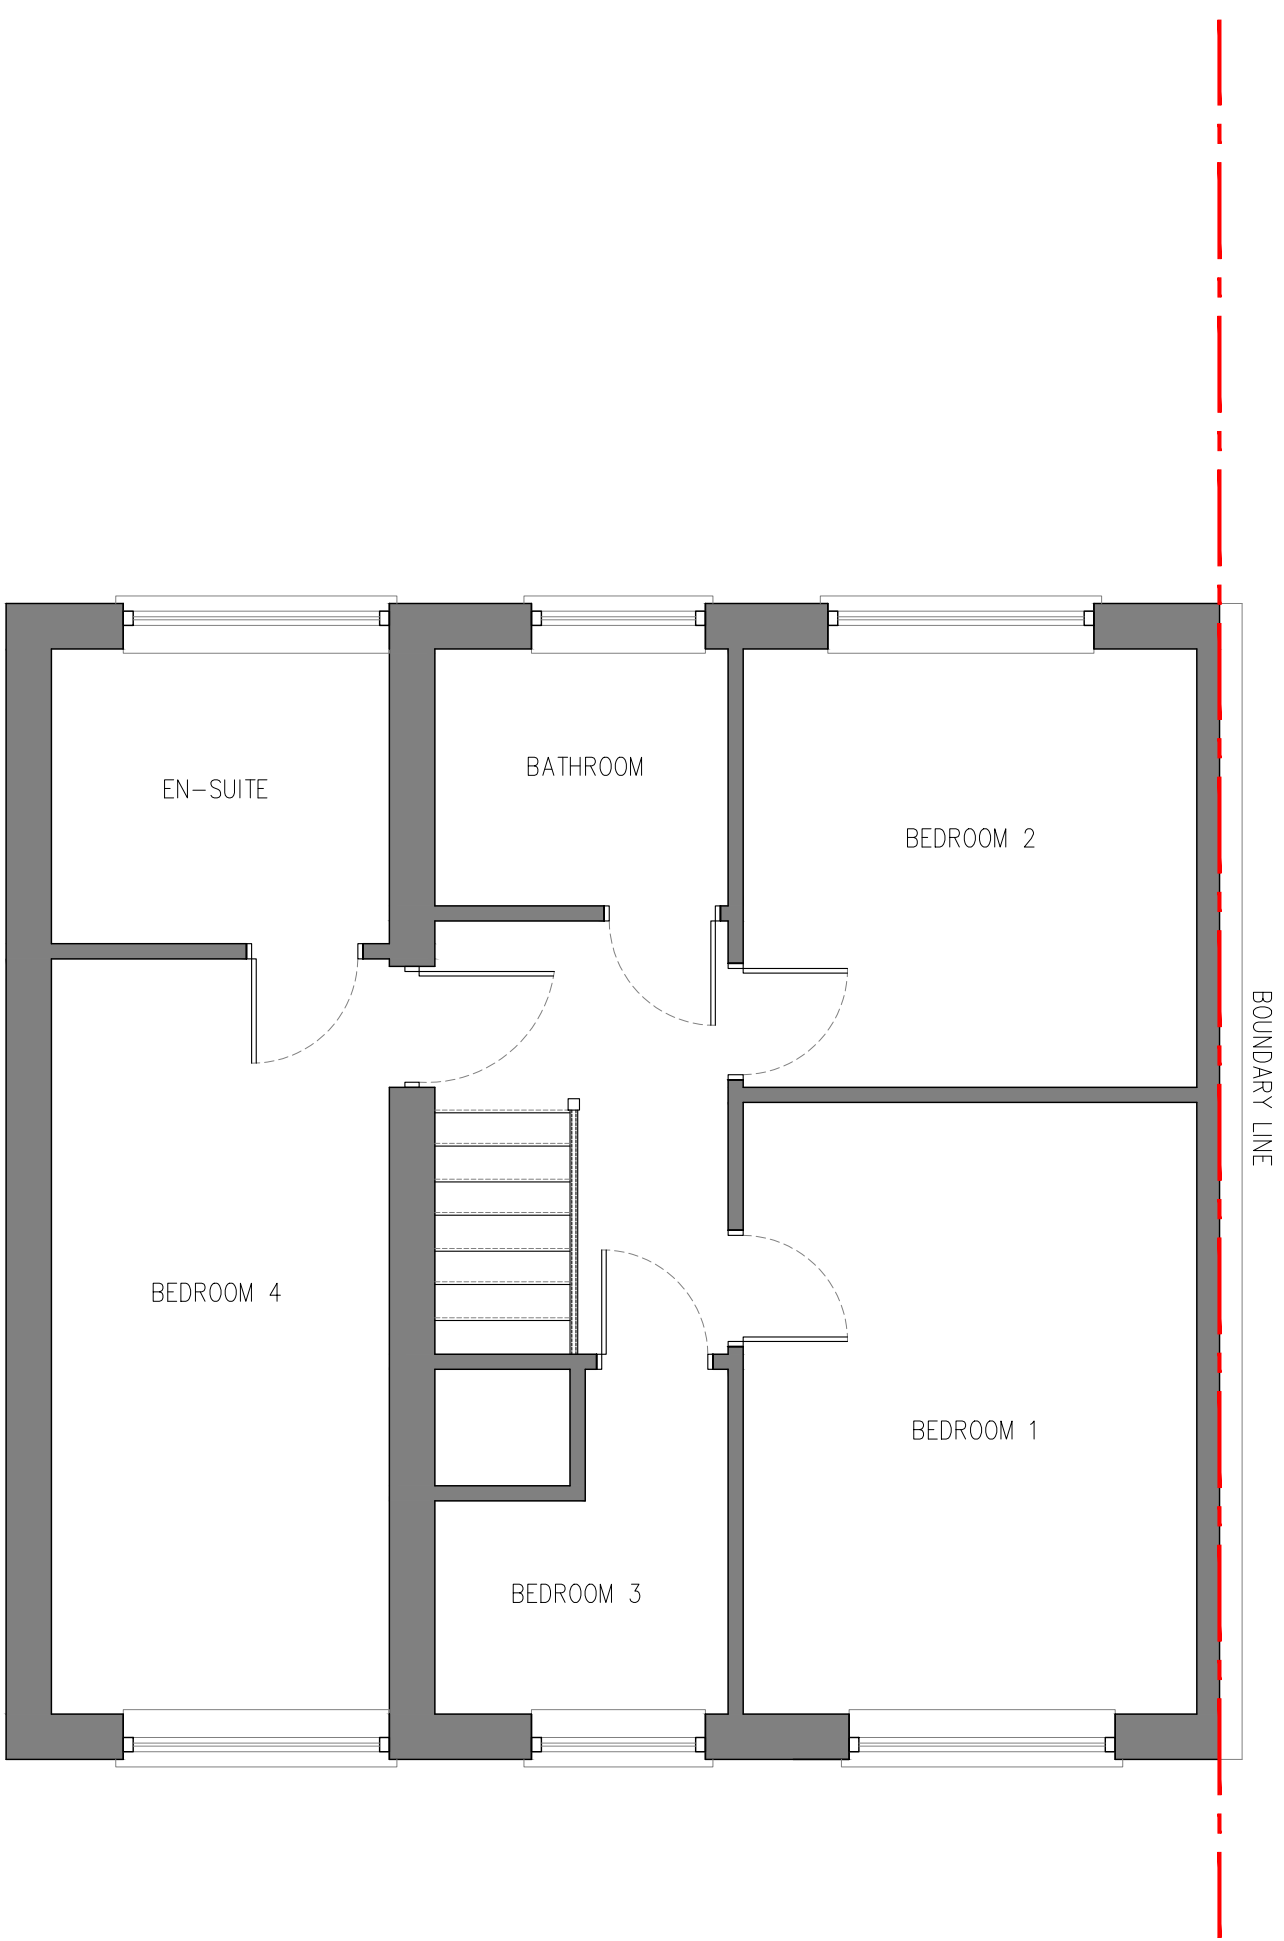


EXISTING FIRST FLOOR | SCALE 1:50

 


EXISTING ROOF PLAN | SCALE 1:50

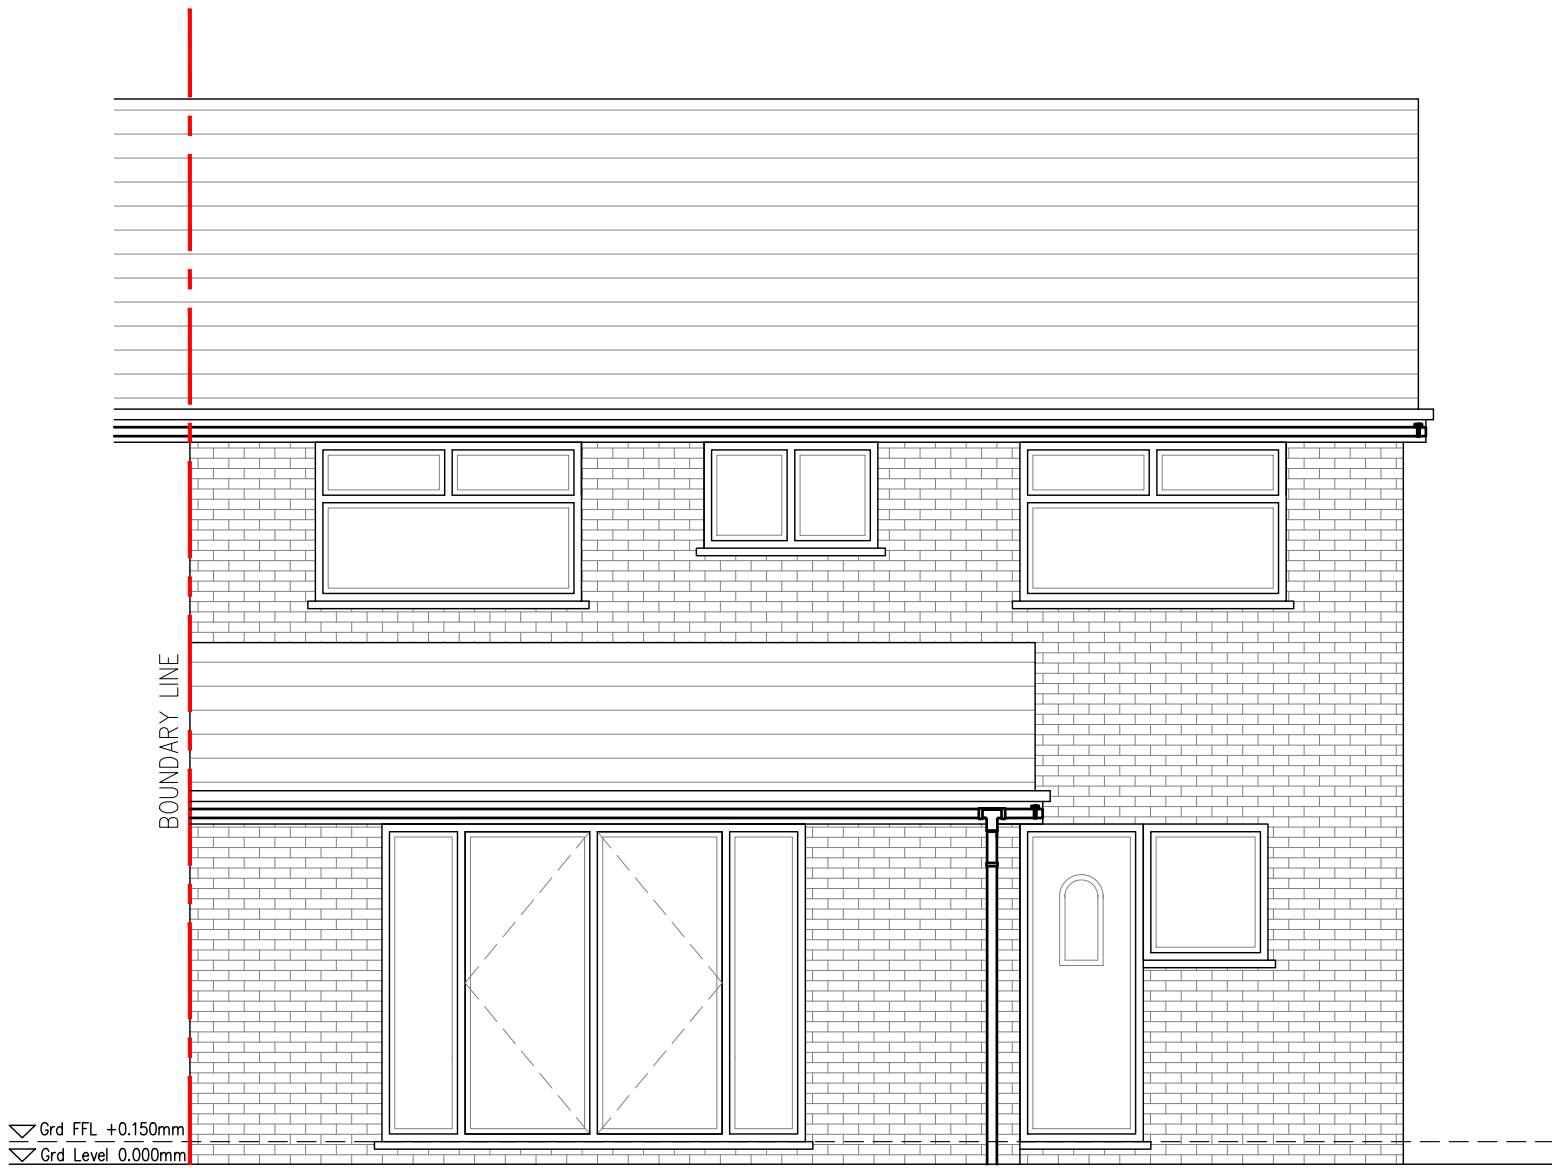


EXISTING REAR ELEVATION | SCALE 1:50

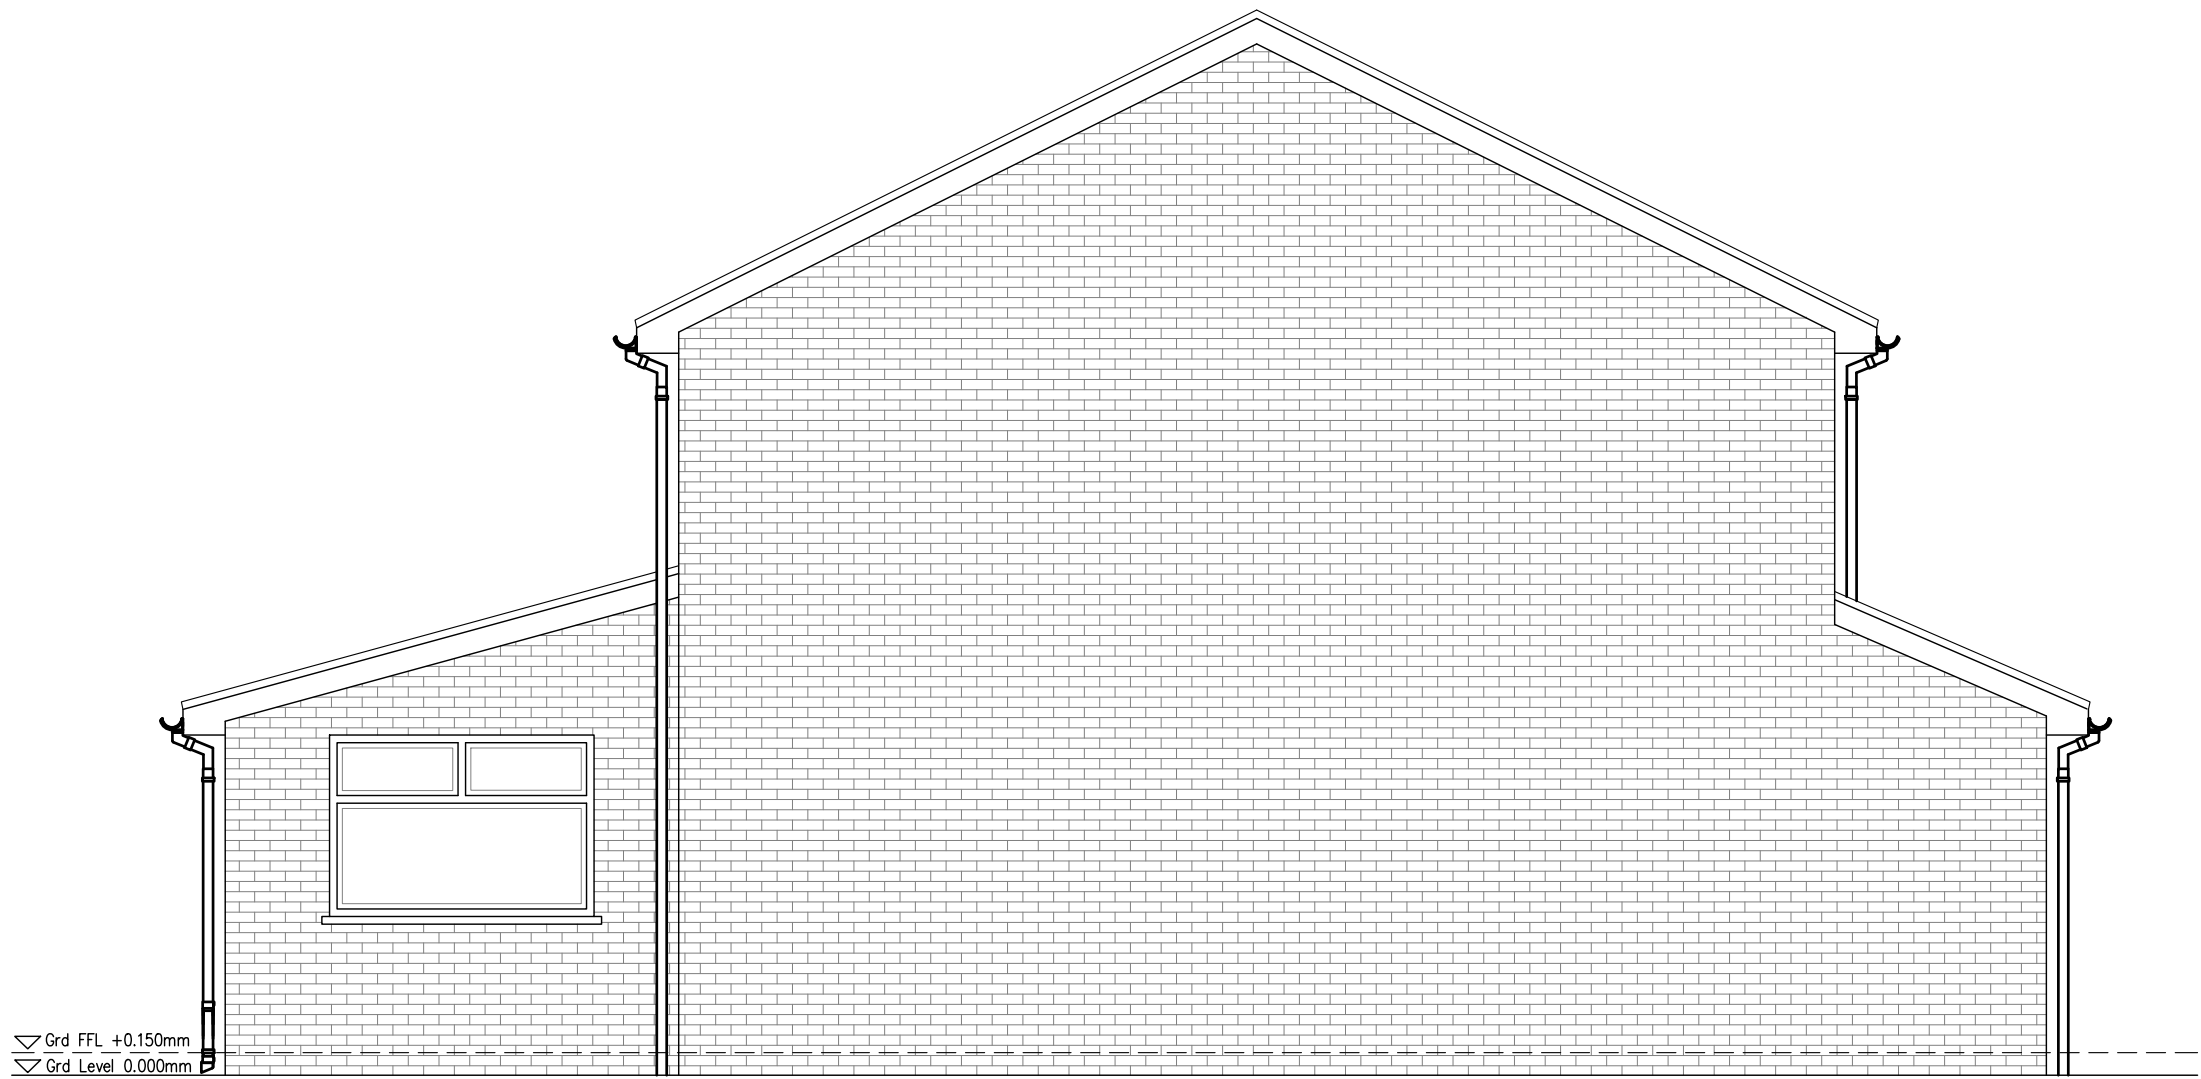

EXISTING SIDE ELEVATION | SCALE 1:50

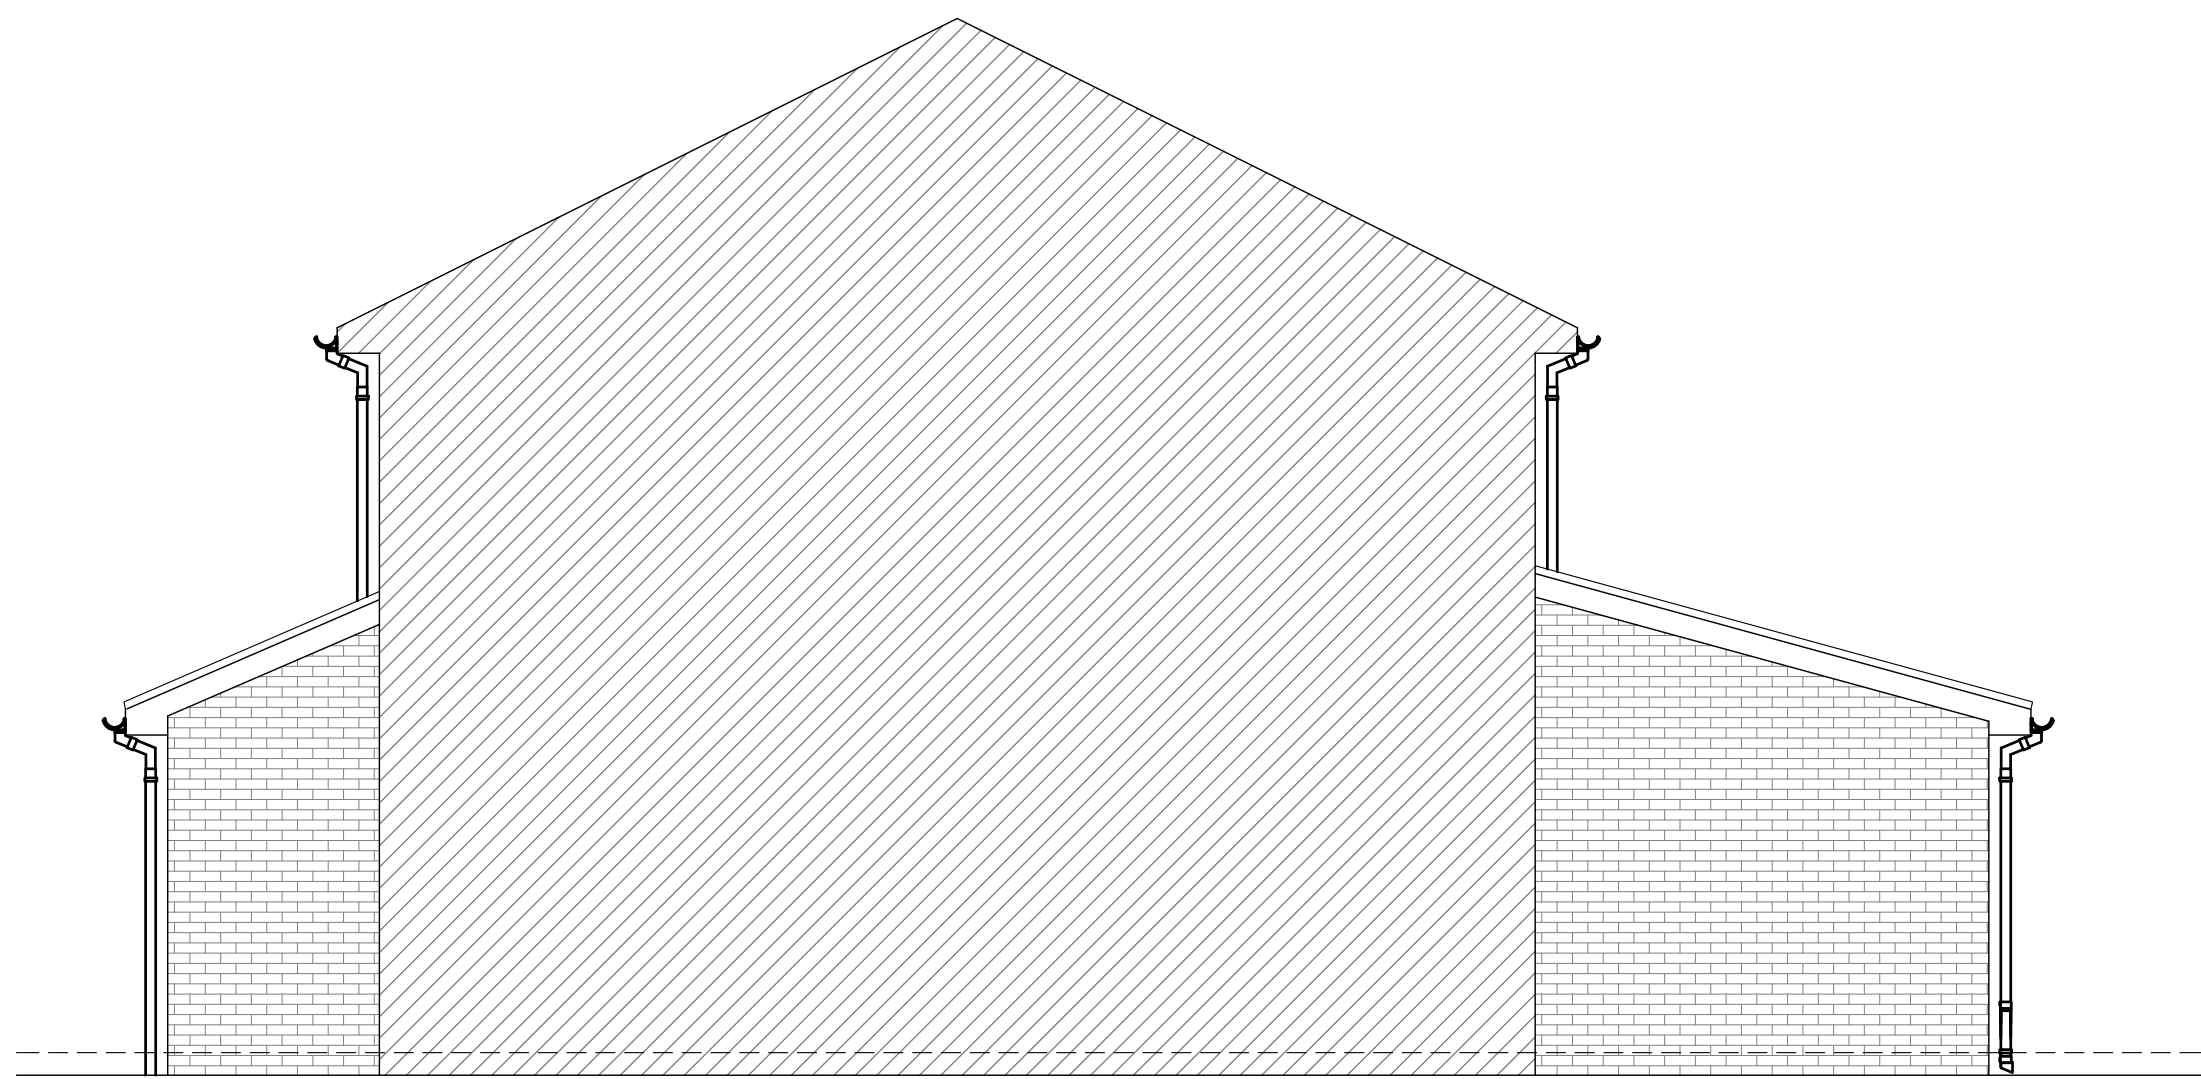

EXISTING SIDE ELEVATION | SCALE 1:50

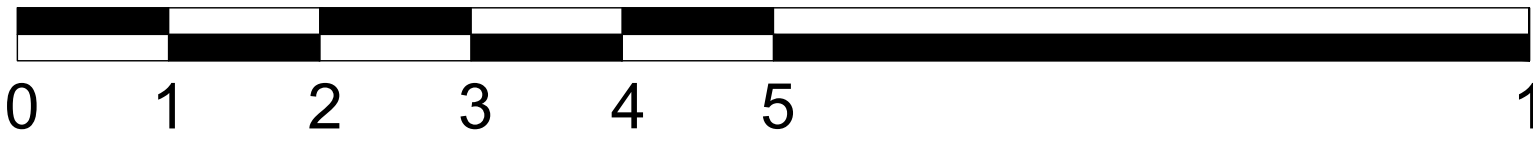

SCALE BAR 1:50

PM | 

PARLE MAGUIRE DESIGNS

PROJECT: 41 RICHMOND WAY
HUYTON
L35 1RU

CLIENT: S KIDD

Drawing Title
EXISTING PLANS

Drawing No.
A101

Date:
OCT 2023

Scale:
1:50 @ A1

Revision:
-

Issue:
PLANNING STATUS