




STATUS PLANNING	© Copyright of PM DESIGNS®. All rights reserved. All dimensions are in millimetres unless stated otherwise. All dimensions must be checked on site prior to construction and any discrepancies reported to the architect. Work is subject to change following detailed design.			
	RevNo	Revision note	Date	Signature Checked

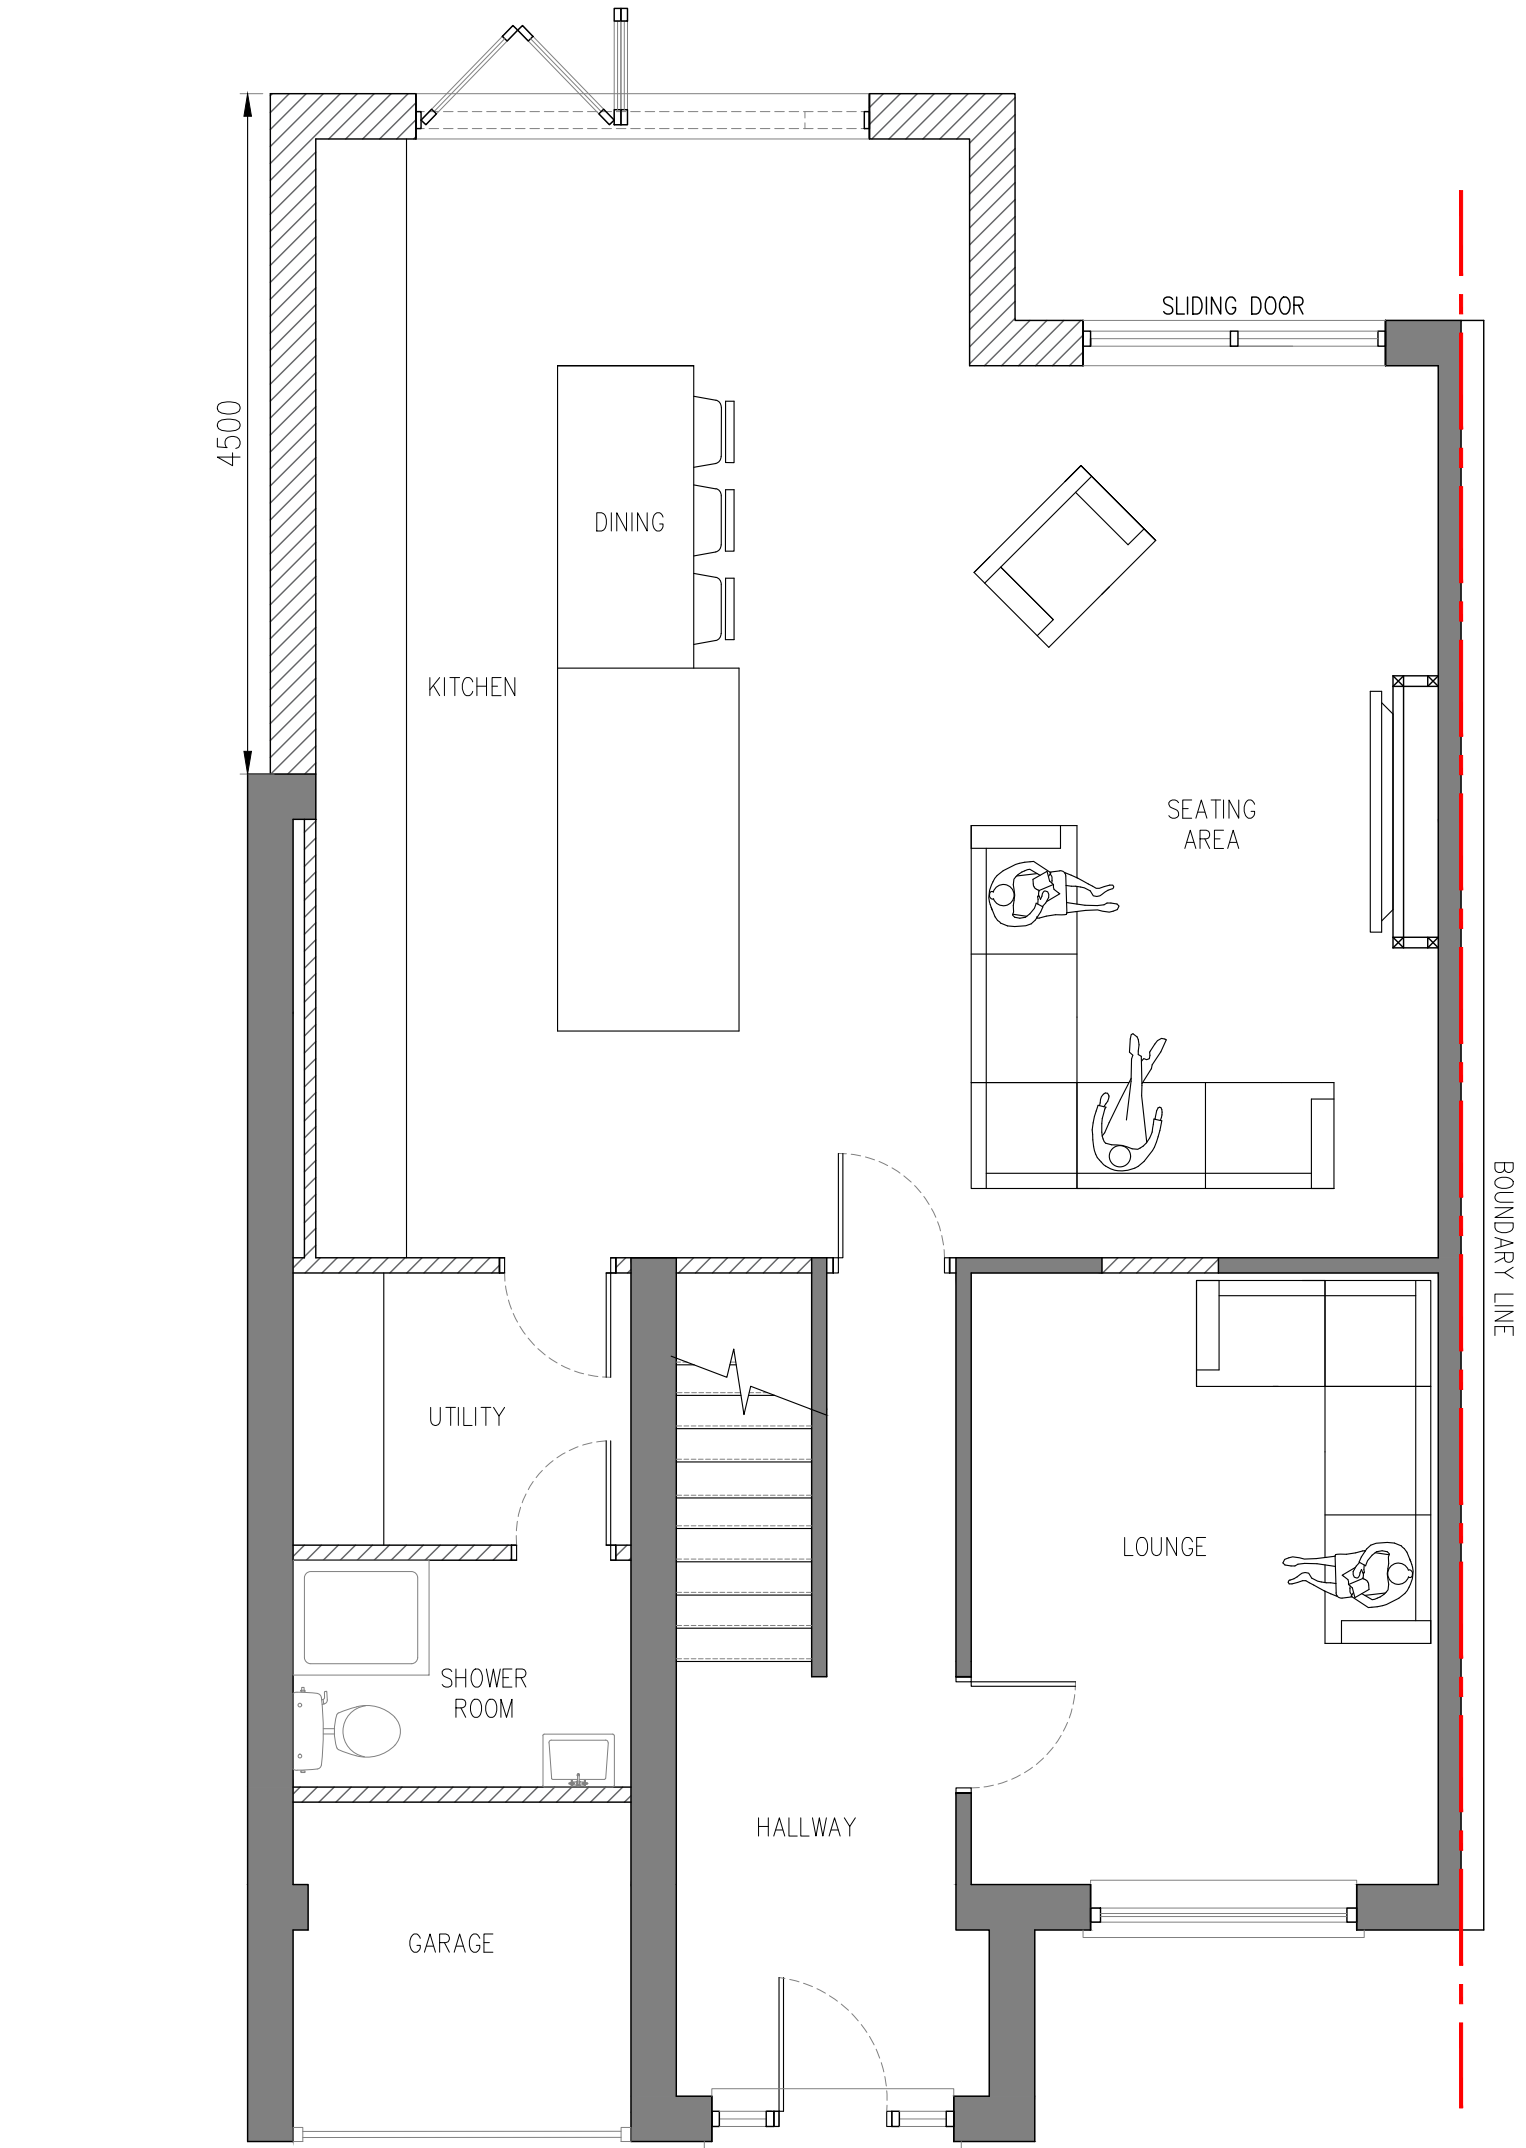

PROPOSED GROUND FLOOR | SCALE 1:50

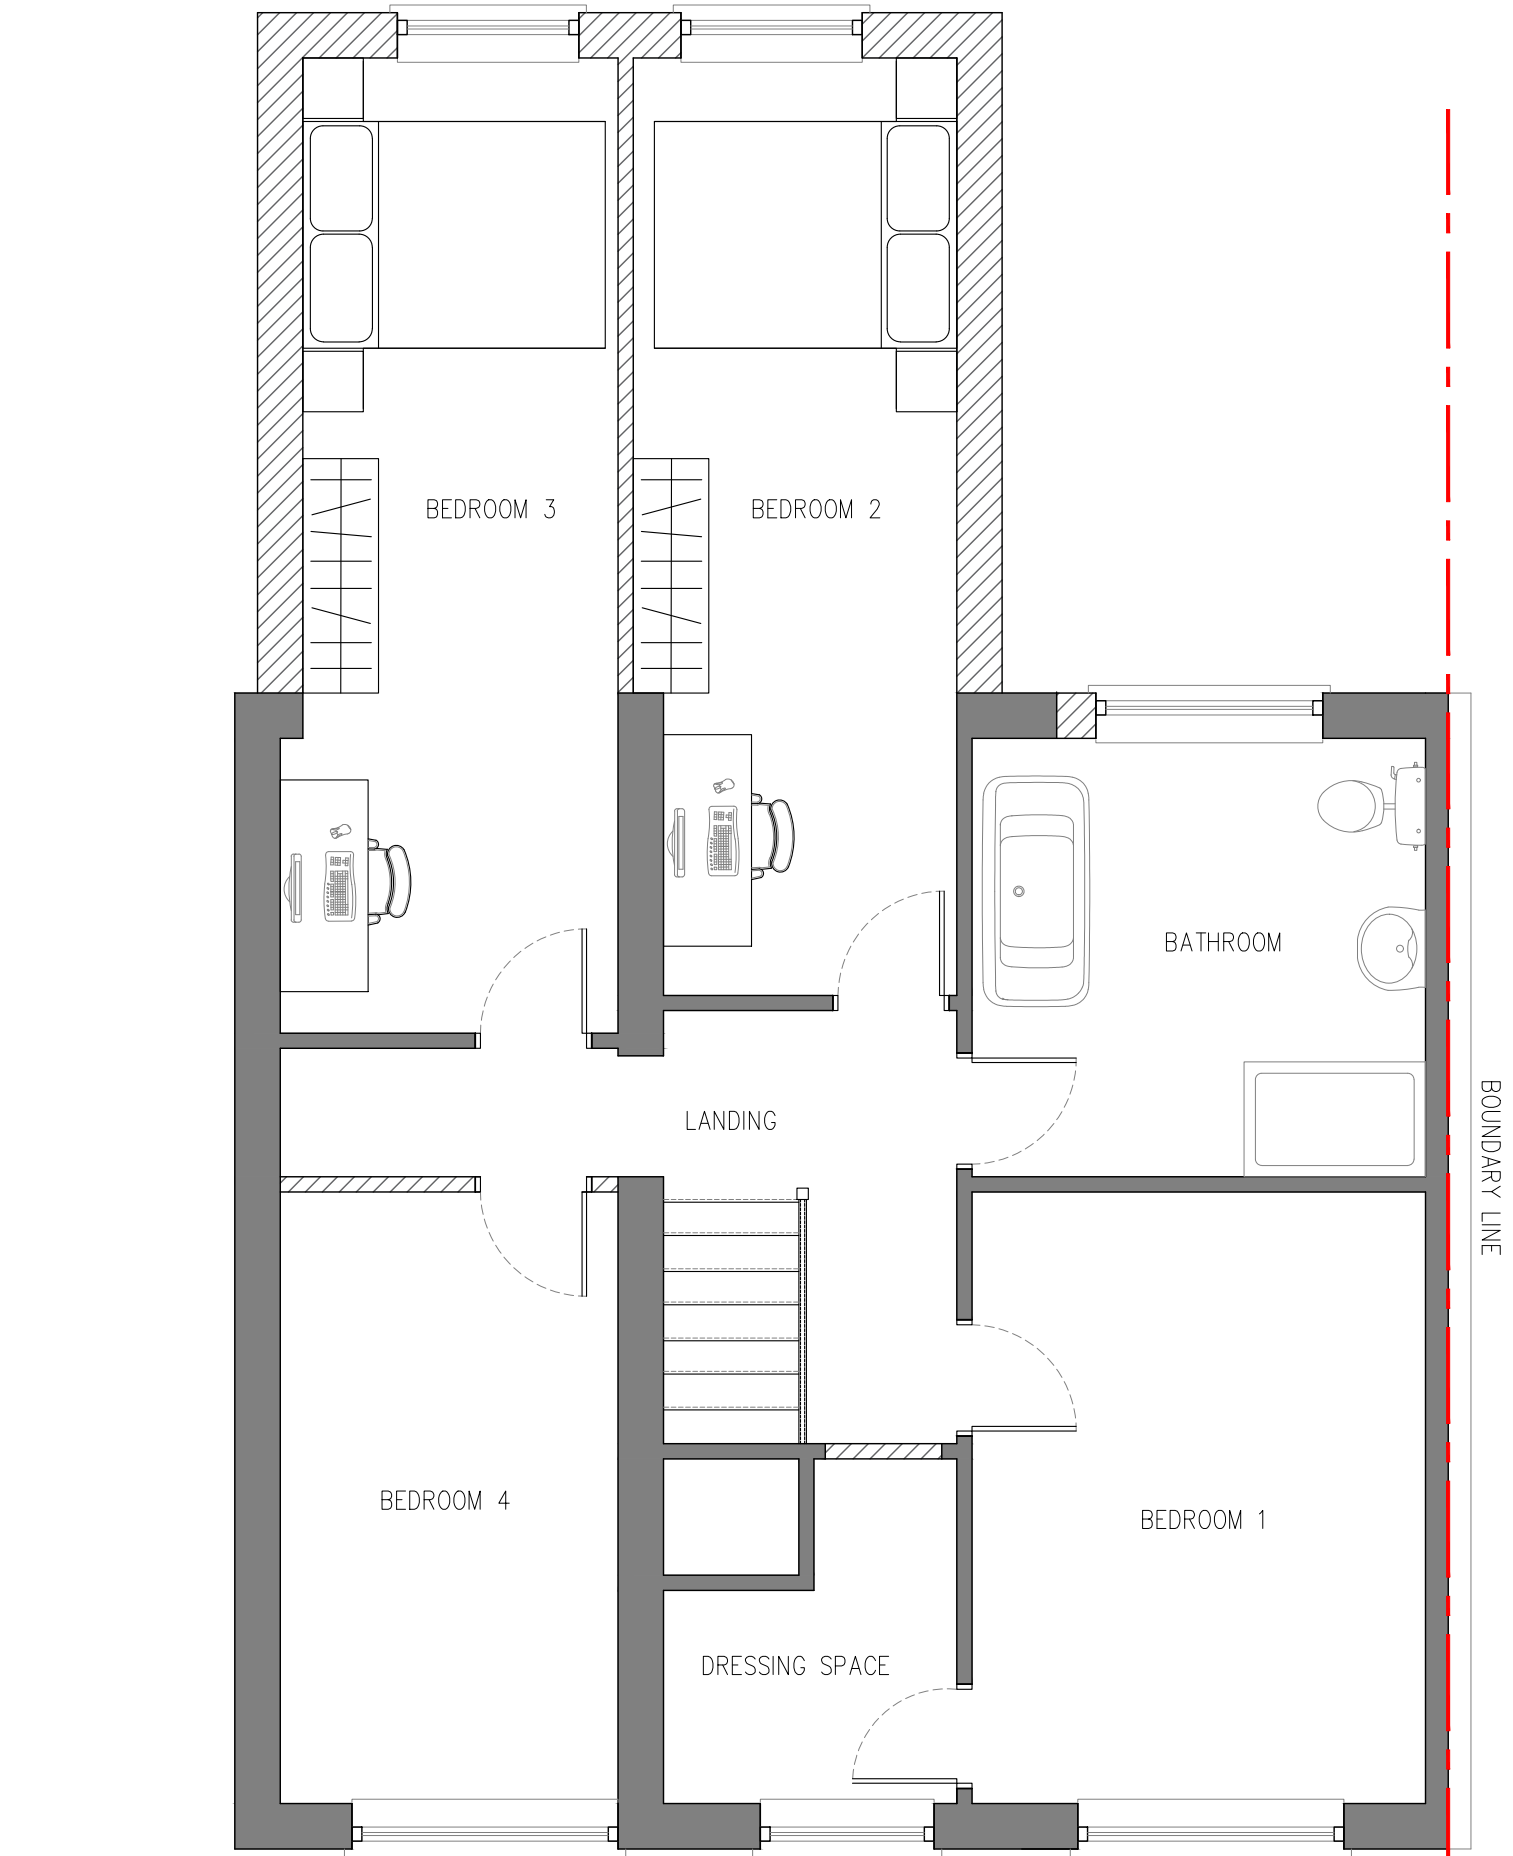


PROPOSED FIRST FLOOR | SCALE 1:50

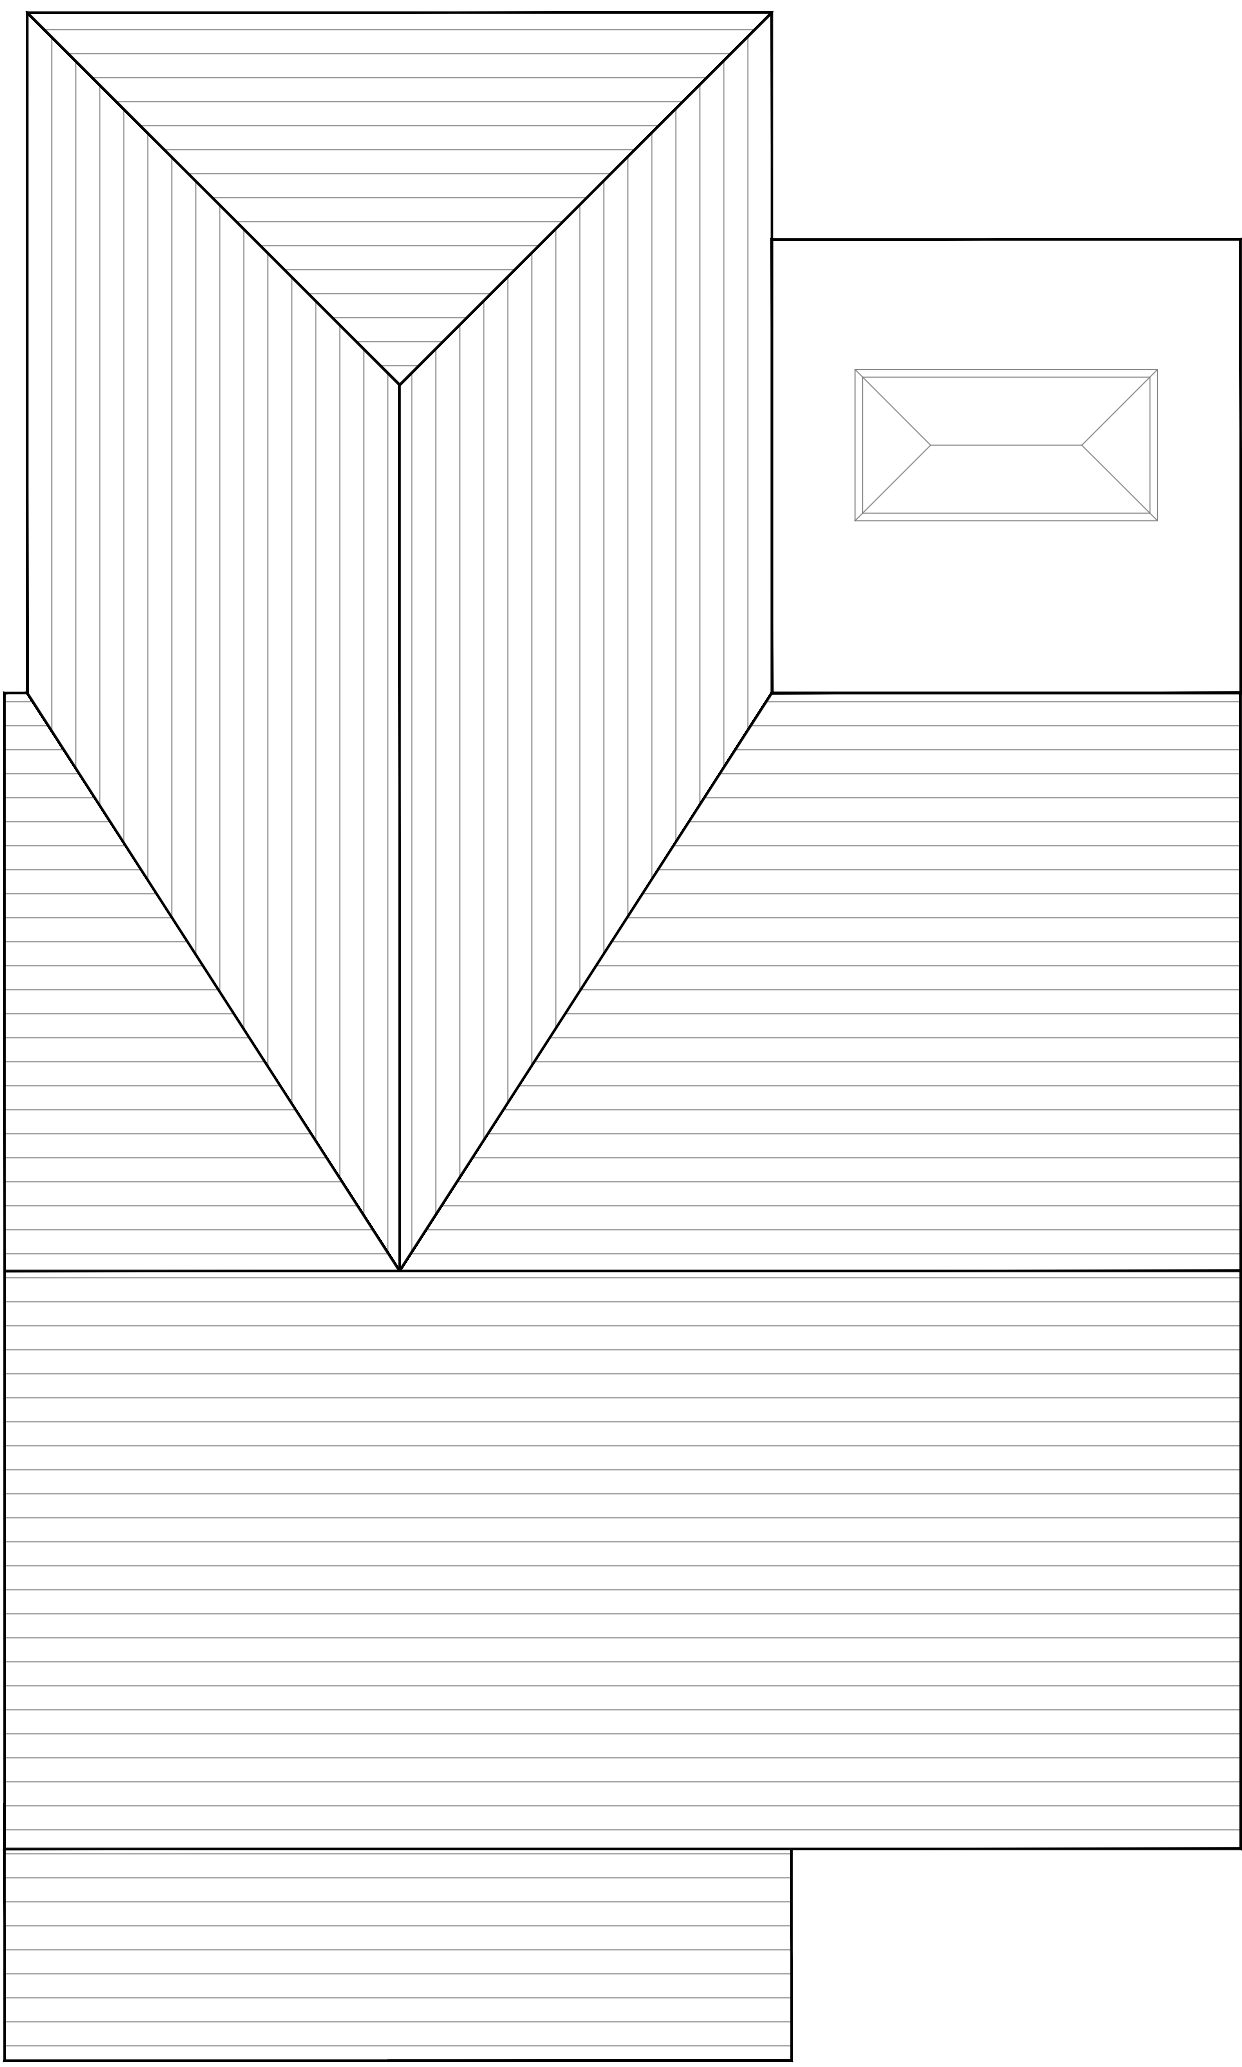


PROPOSED ROOF PLAN | SCALE 1:50



PROPOSED REAR ELEVATION | SCALE 1:50

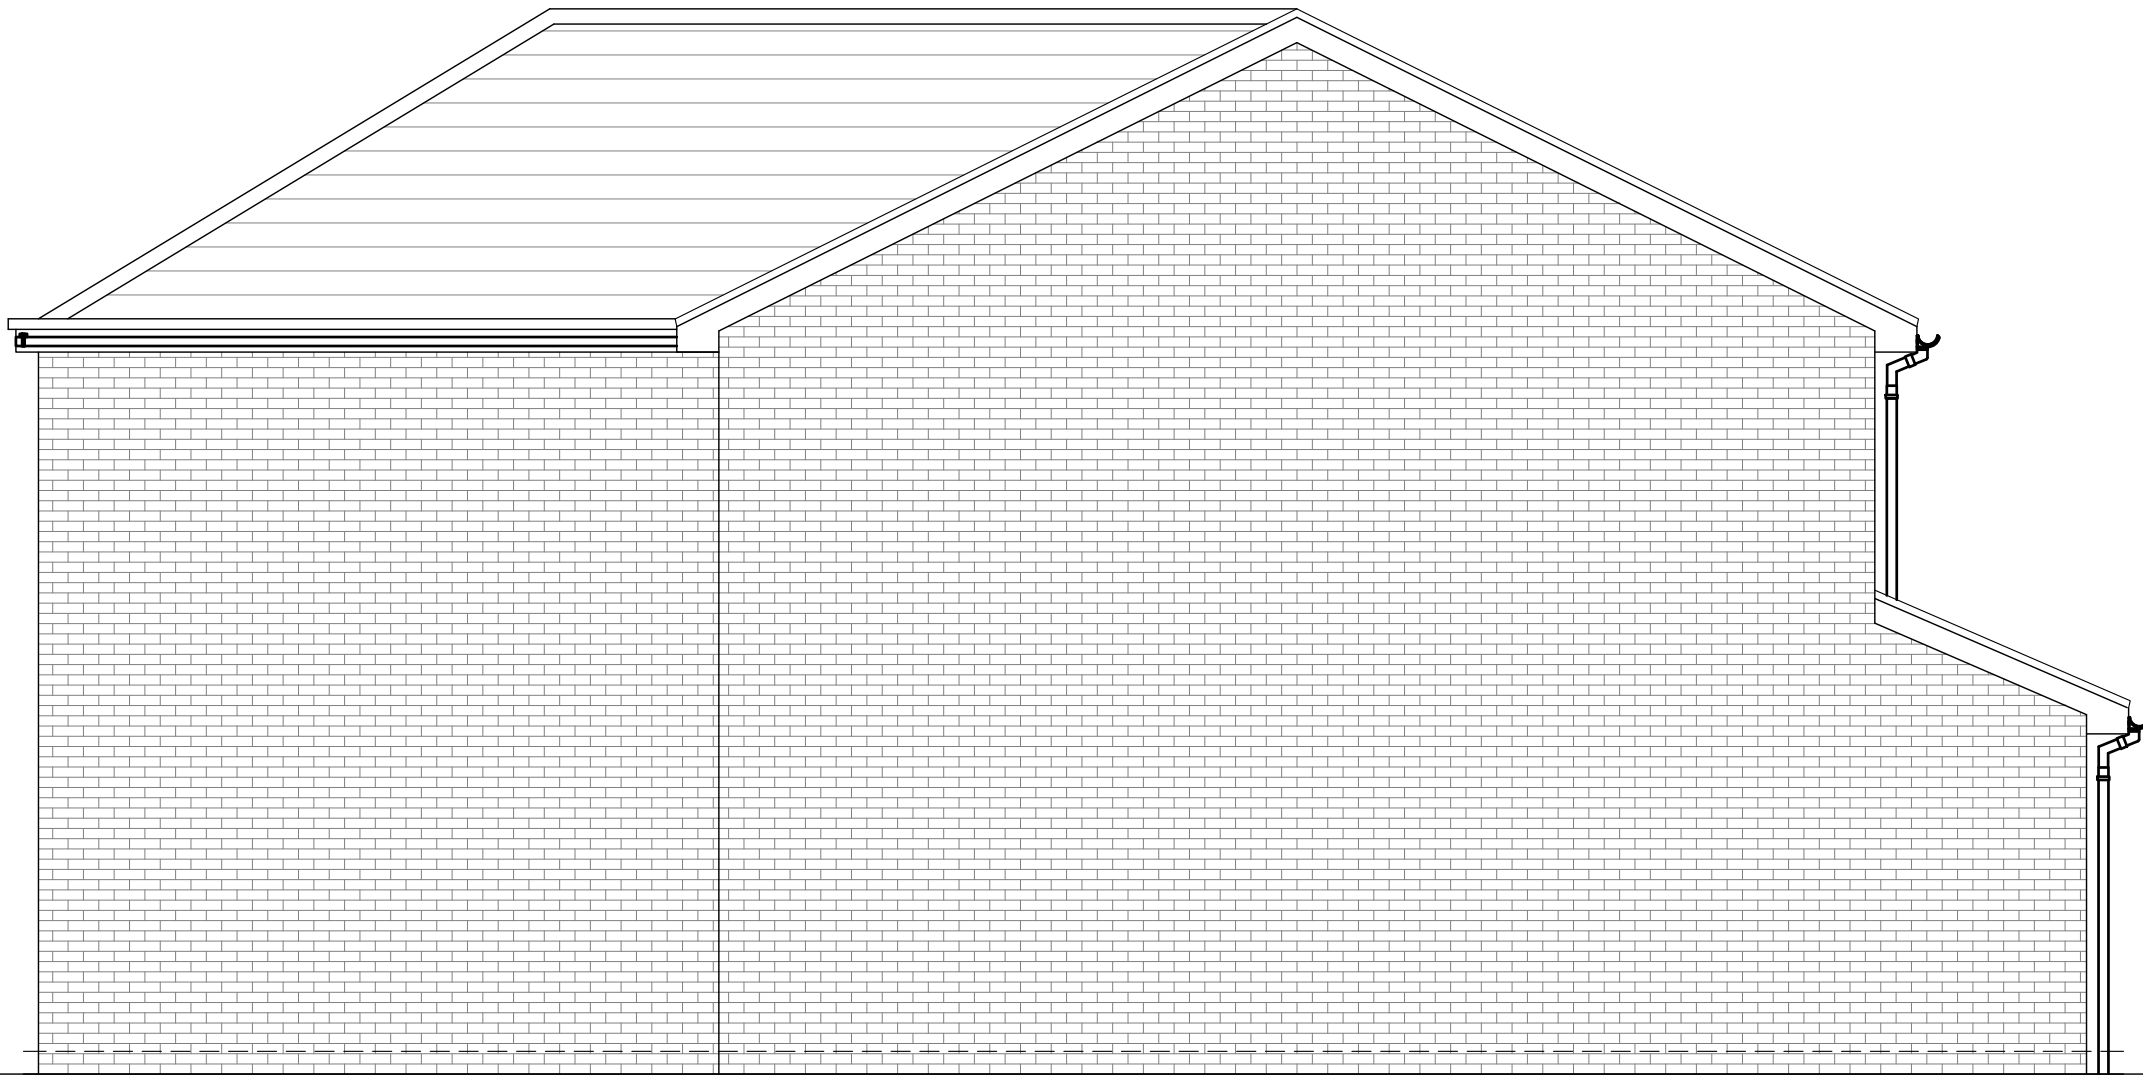


PROPOSED SIDE ELEVATION | SCALE 1:50

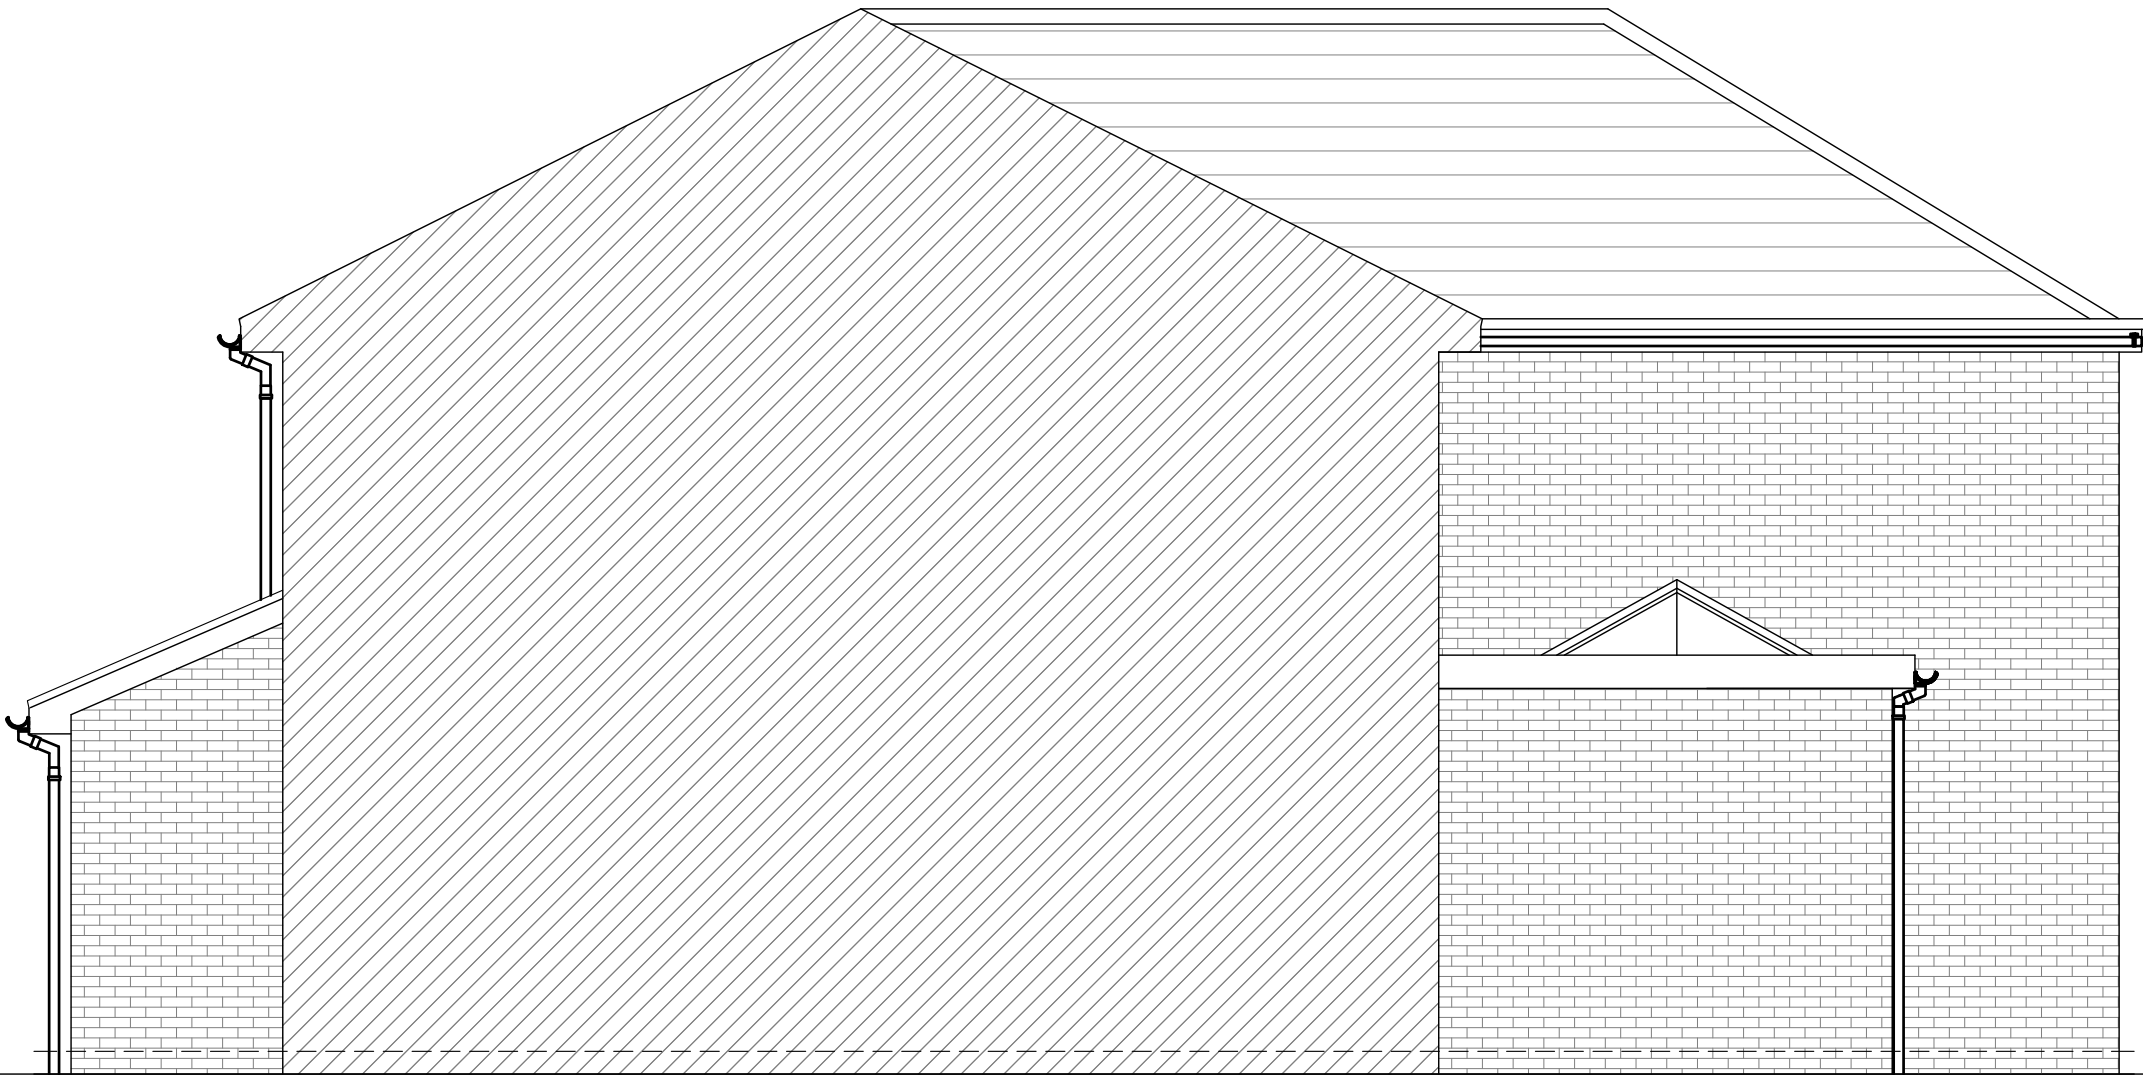

PROPOSED SIDE ELEVATION | SCALE 1:50

NB. FRONT ELEVATION NOT AFFECTED BY THIS SCHEME

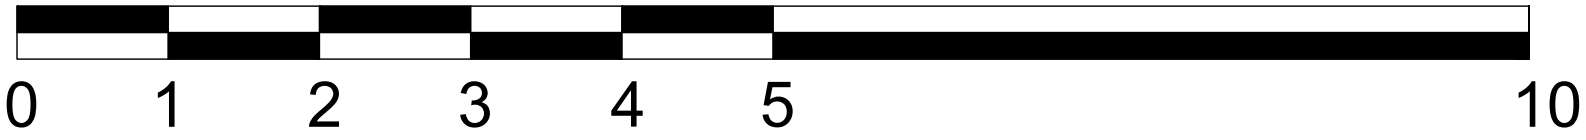

SCALE BAR 1:50

PM | 

PARLE MAGUIRE DESIGNS

PROJECT: 41 RICHMOND WAY
HUYTON
L35 1RU

CLIENT: S KIDD

Drawing Title
PROPOSED PLANS

Drawing No.
A102

Date:
OCT 2023

Scale:
1:50 @ A1

Revision:
-

Issue:
PLANNING STATUS