


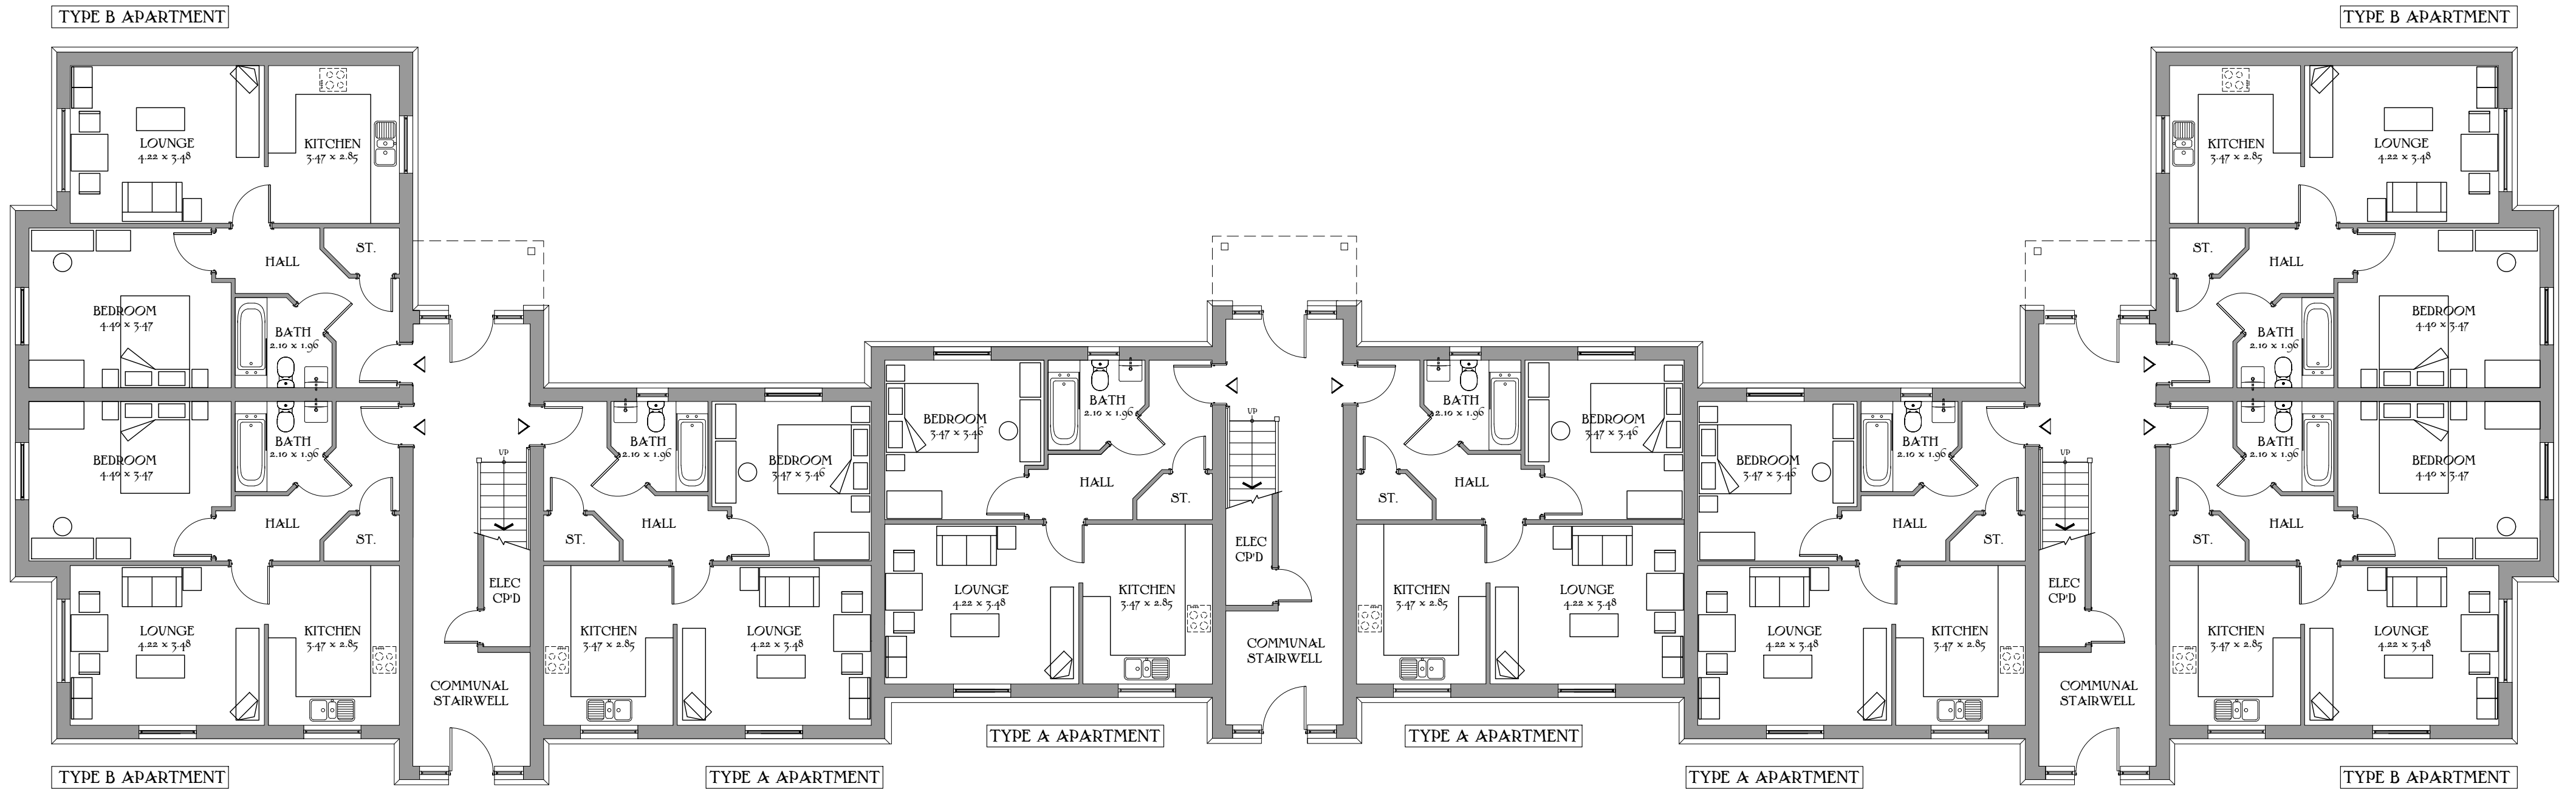

Ground Floor Plan


Halewood Apartments
Plots 467-490
Sheet 1 of 5

TYPE A 544 sq.ft 50.55 sq.m
TYPE B 579 sq.ft 53.68 sq.m

DATE: June 2022
REV: -

Drawing scale 1:100 @ A2



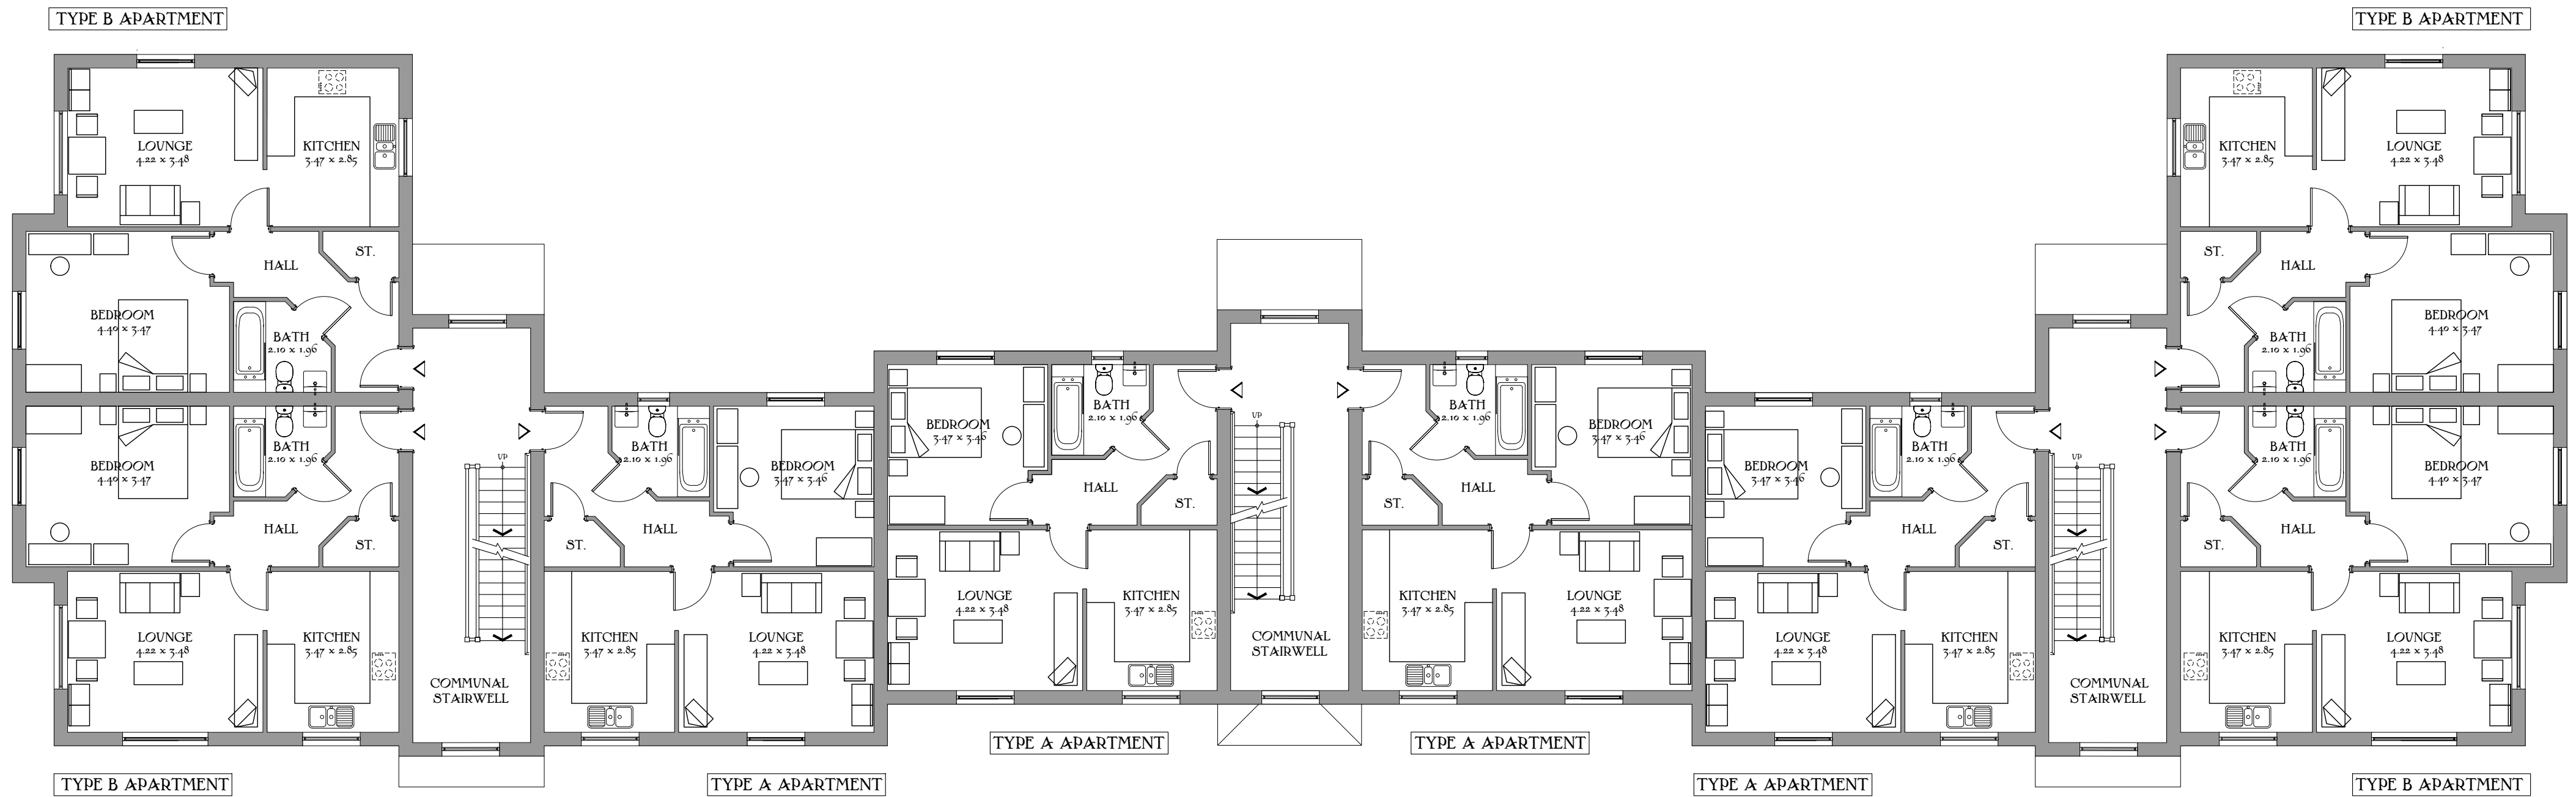


First Floor Plan

Halewood Apartments
Plots 467-490
Sheet 2 of 5
TYPE A 544 sq.ft 50.55 sq.m
TYPE B 579 sq.ft 53.68 sq.m

DATE: June 2022
REV: -

Drawing scale 1:100 @ A2



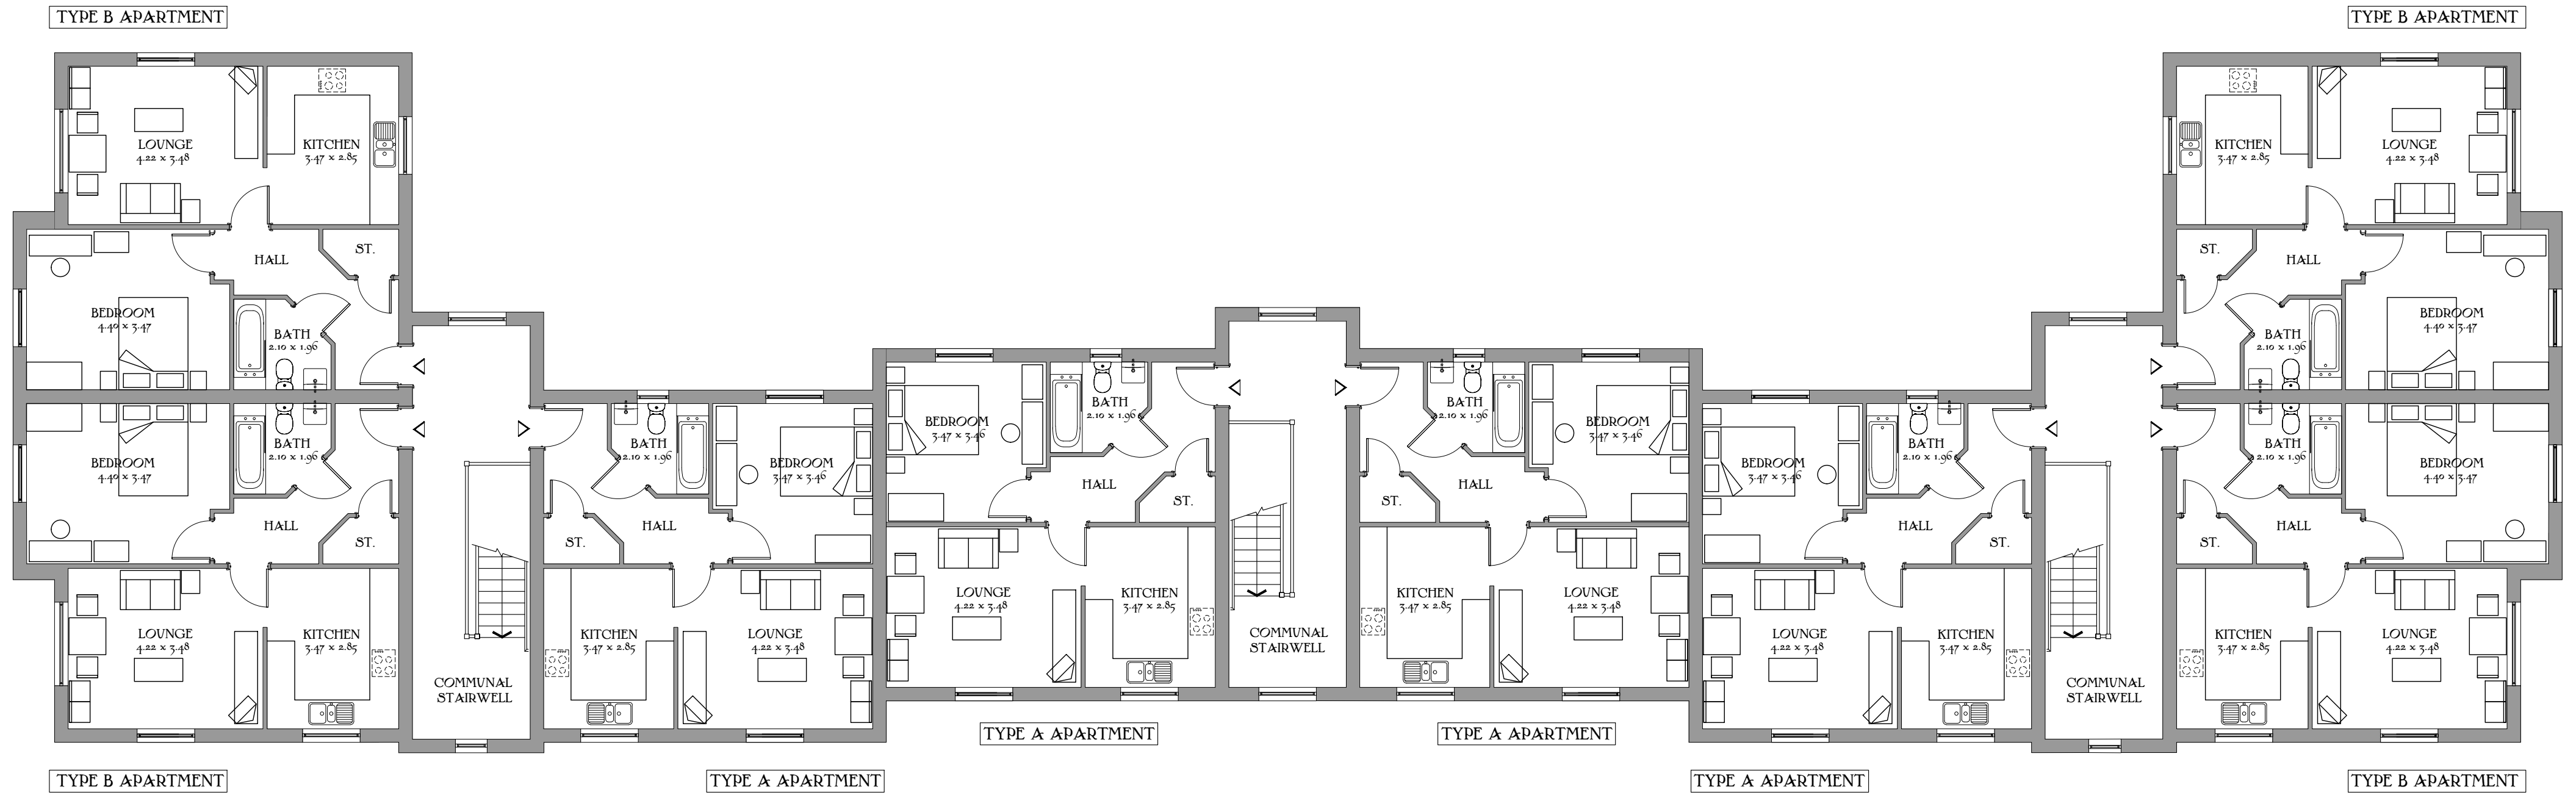

Second Floor Plan

Halewood Apartments
Plots 467-490
Sheet 3 of 5
TYPE A 544 sq.ft 50.55 sq.m
TYPE B 579 sq.ft 53.68 sq.m
DATE: June 2022
REV: -
Drawing scale 1:100 @ A2


 REDROW



ELEVATION 1



ELEVATION 2

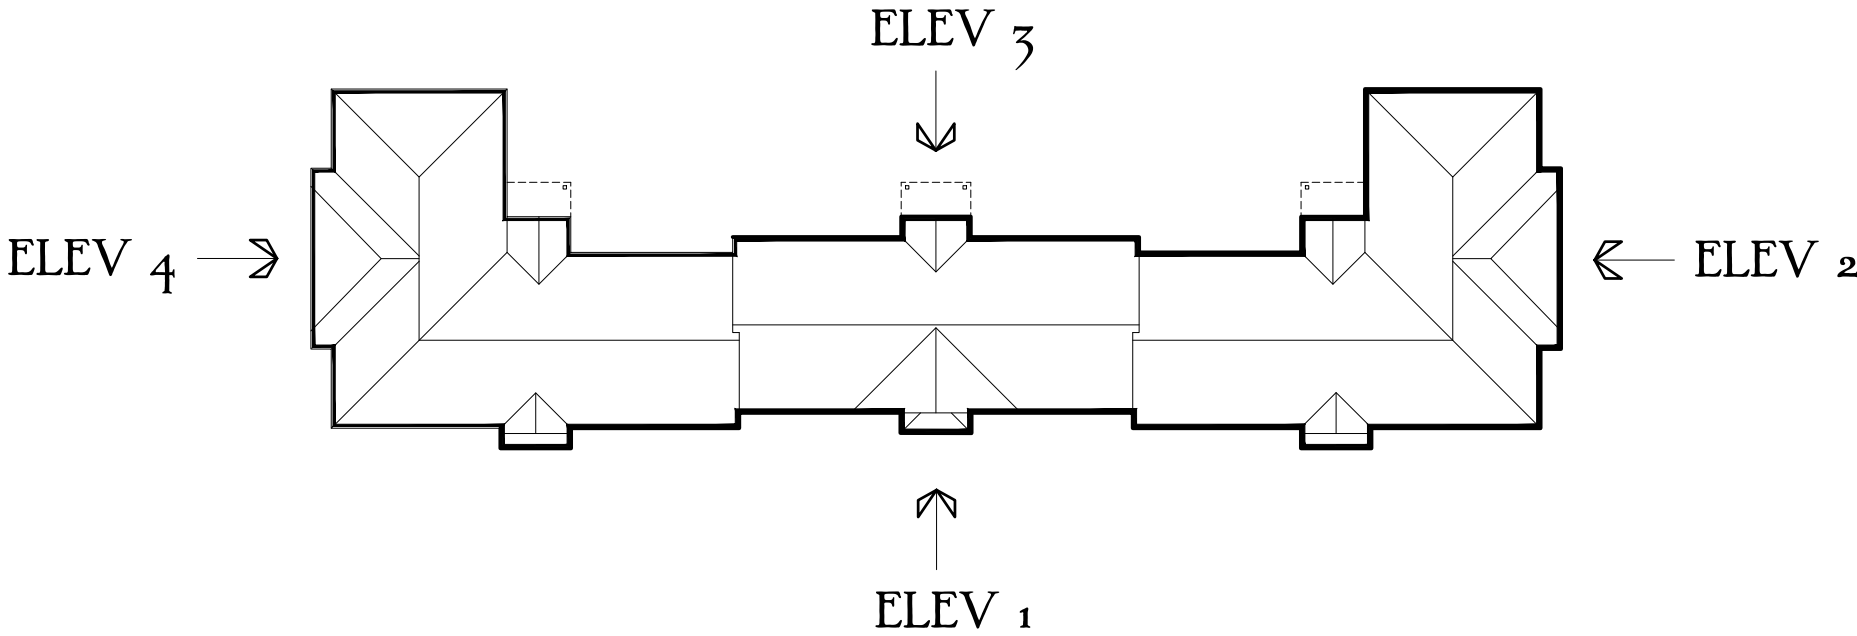

Revisions:
A: 03.01.2023 Window pattern changed to a plain casement to LPA's request. GJF

Halewood Apartments
Plots 467-490
Sheet 4 of 5
TYPE A 544 sq.ft 50.55 sq.m
TYPE B 579 sq.ft 53.68 sq.m
DATE: June 2022
REV: A
Drawing scale 1:100 @ A2

Scale 1:100 @ A3
0m 1m 2m 3m 4m 5m






ELEVATION 3



ELEVATION 4

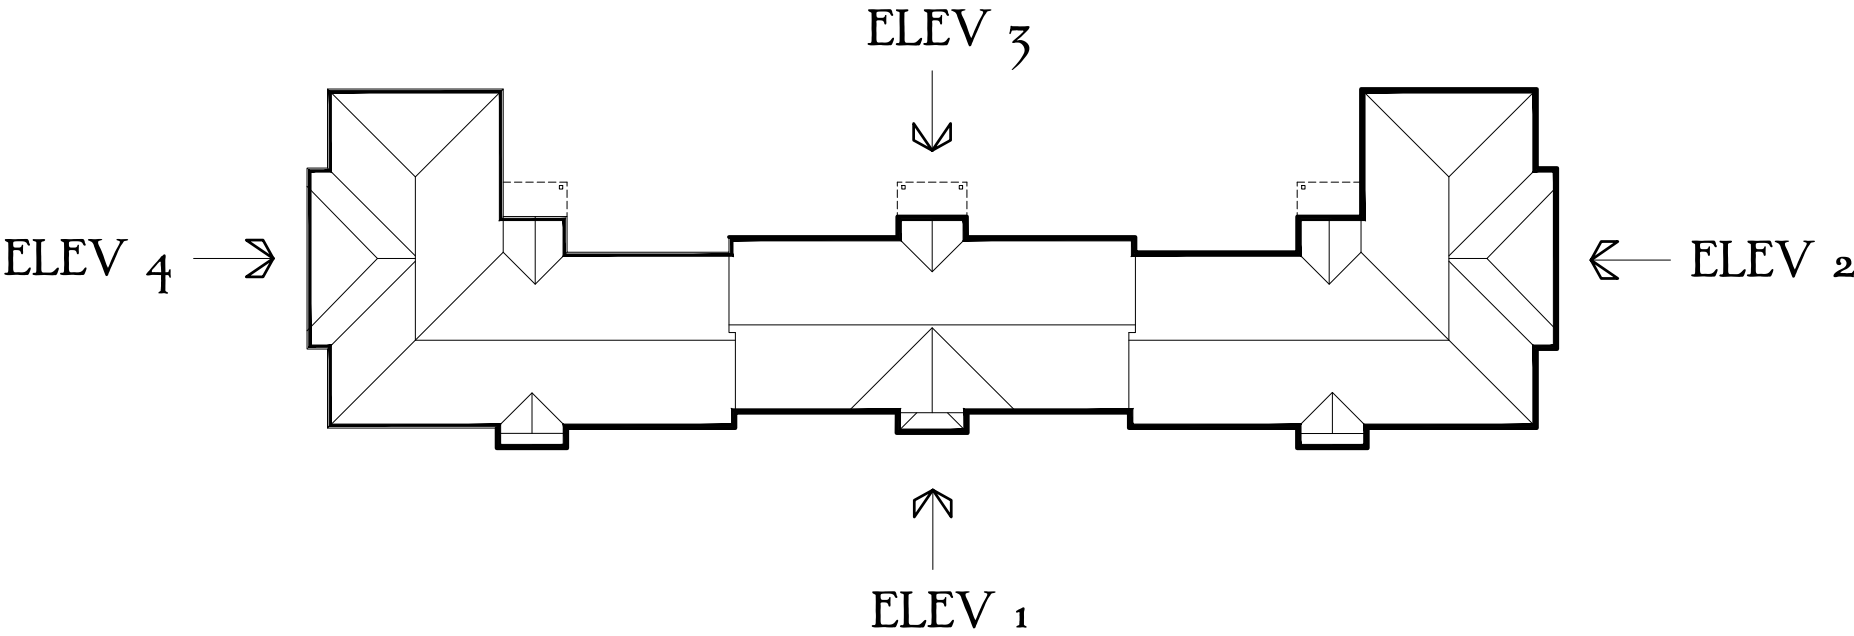

Revisions:
A: 03.01.2023 Window pattern changed to a plain casement to LPA's request. GJF

Halewood Apartments

Plots 467-490
Sheet 5 of 5

TYPE A 544 sq.ft 50.55 sq.m
TYPE B 579 sq.ft 53.68 sq.m

DATE: June 2022
REV: A

Drawing scale 1:100 @ A2



Scale 1:100 @ A3
0m 1m 2m 3m 4m 5m