


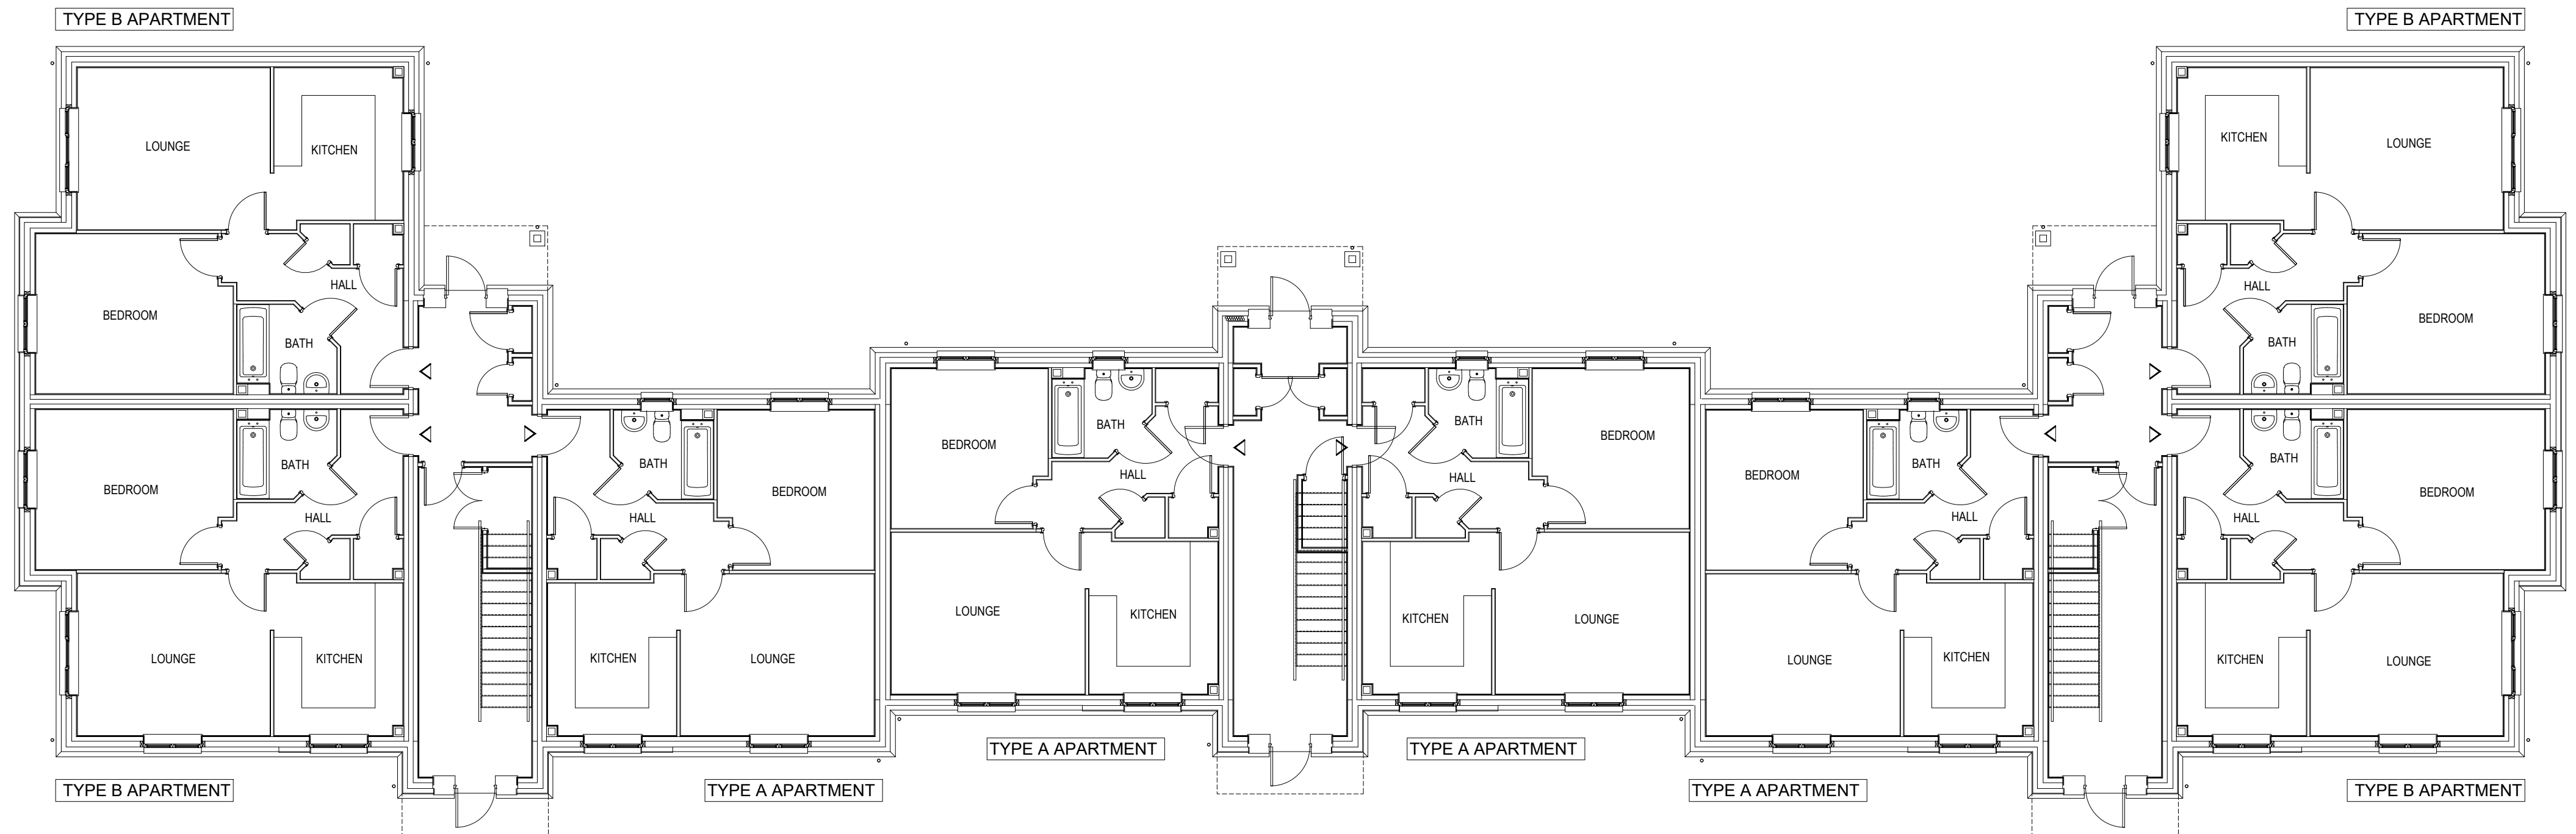

Ground Floor Plan

Revisions:
A: 16.10.2023 Minor changes to stairwell sizes for Building Regs. compliance. GJF

Halewood Apartments
Plots 467-490
Sheet 1 of 5


TYPE A 544 sq.ft 50.55 sq.m
TYPE B 579 sq.ft 53.68 sq.m

DATE: June 2022
REV: A

Drawing scale 1:100 @ A2

Scale 1:100 @ A3
0m 1m 2m 3m 4m 5m



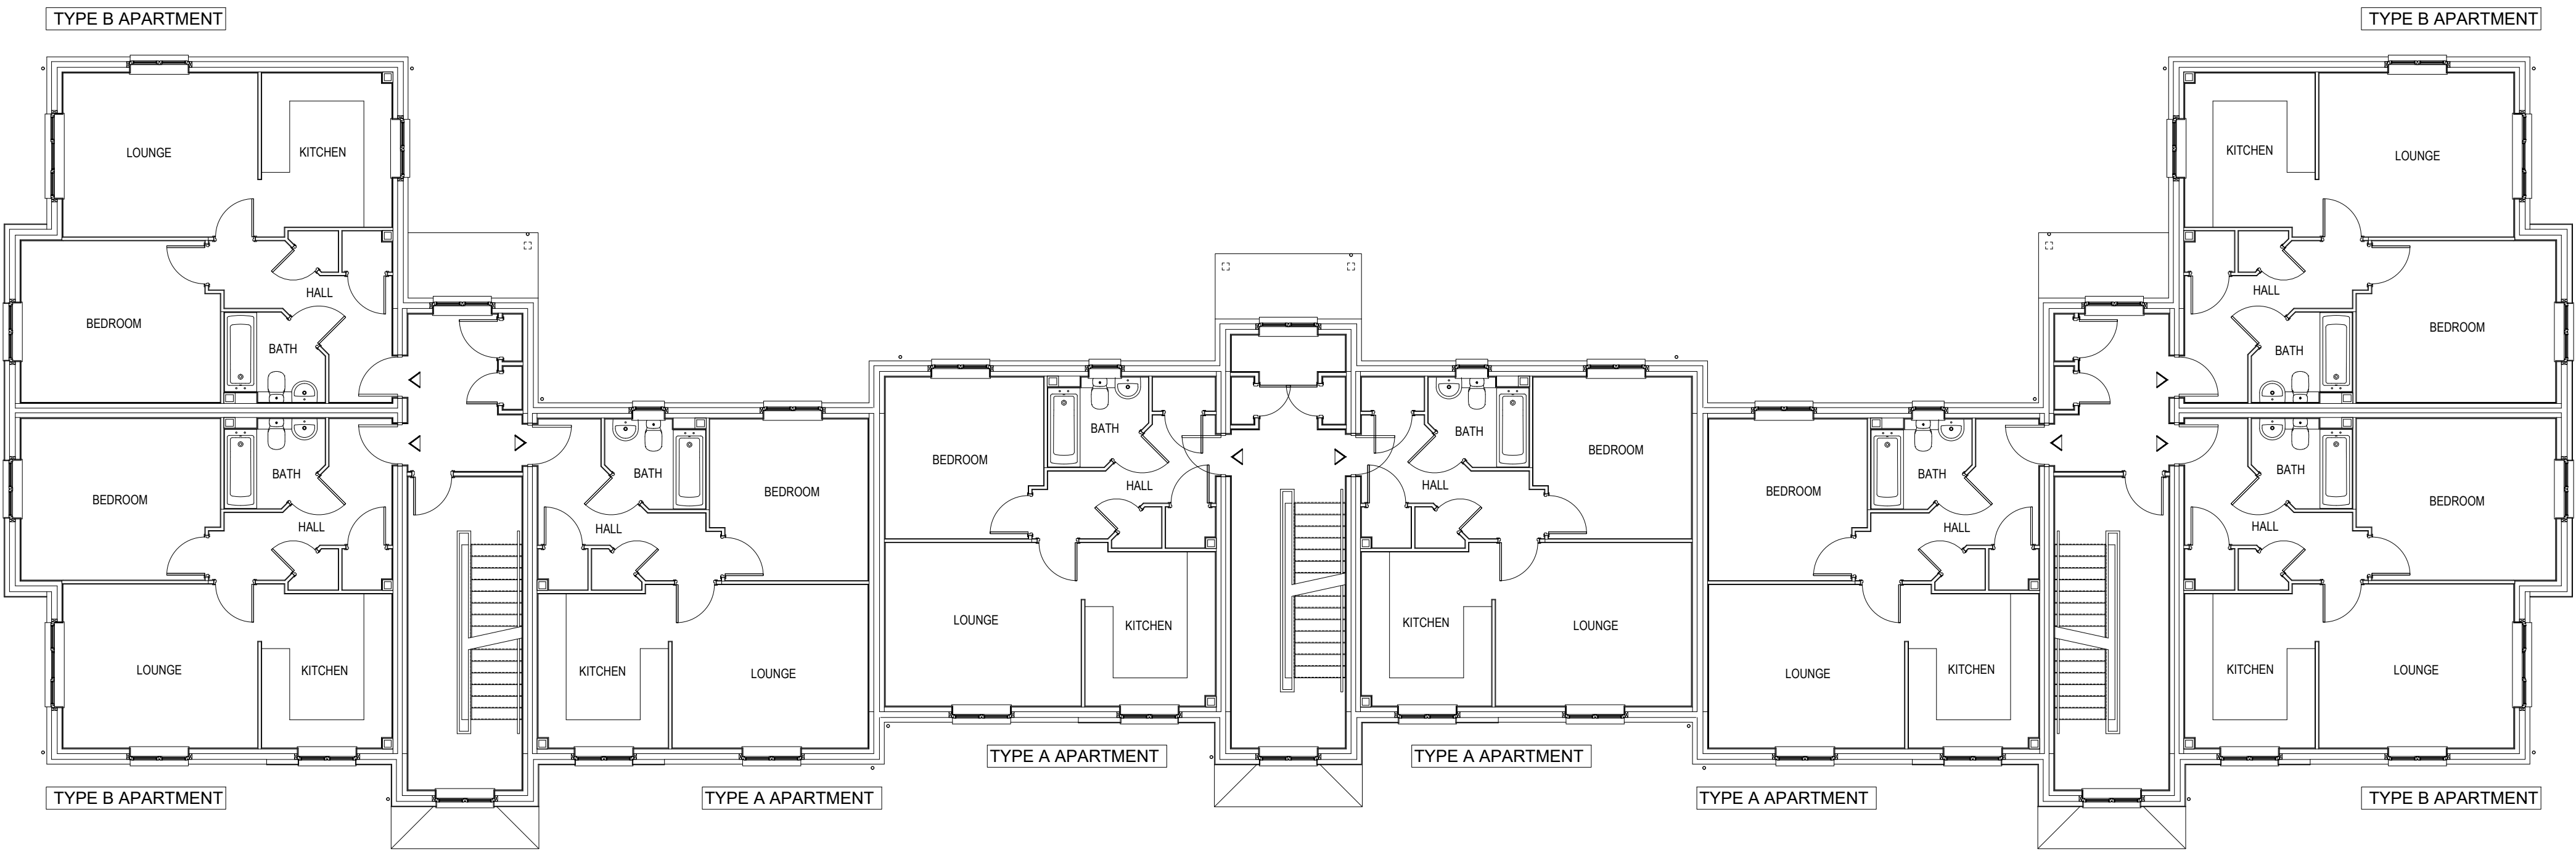

First Floor Plan

Revisions:
A: 16.10.2023 Minor changes to stairwell sizes for Building Regs. compliance. GJF

Halewood Apartments

Plots 467-490

Sheet 2 of 5


TYPE A 544 sq.ft 50.55 sq.m
TYPE B 579 sq.ft 53.68 sq.m

DATE: June 2022
REV: A

Drawing scale 1:100 @ A2

Scale 1:100 @_A3
0m 1m 2m 3m 4m 5m



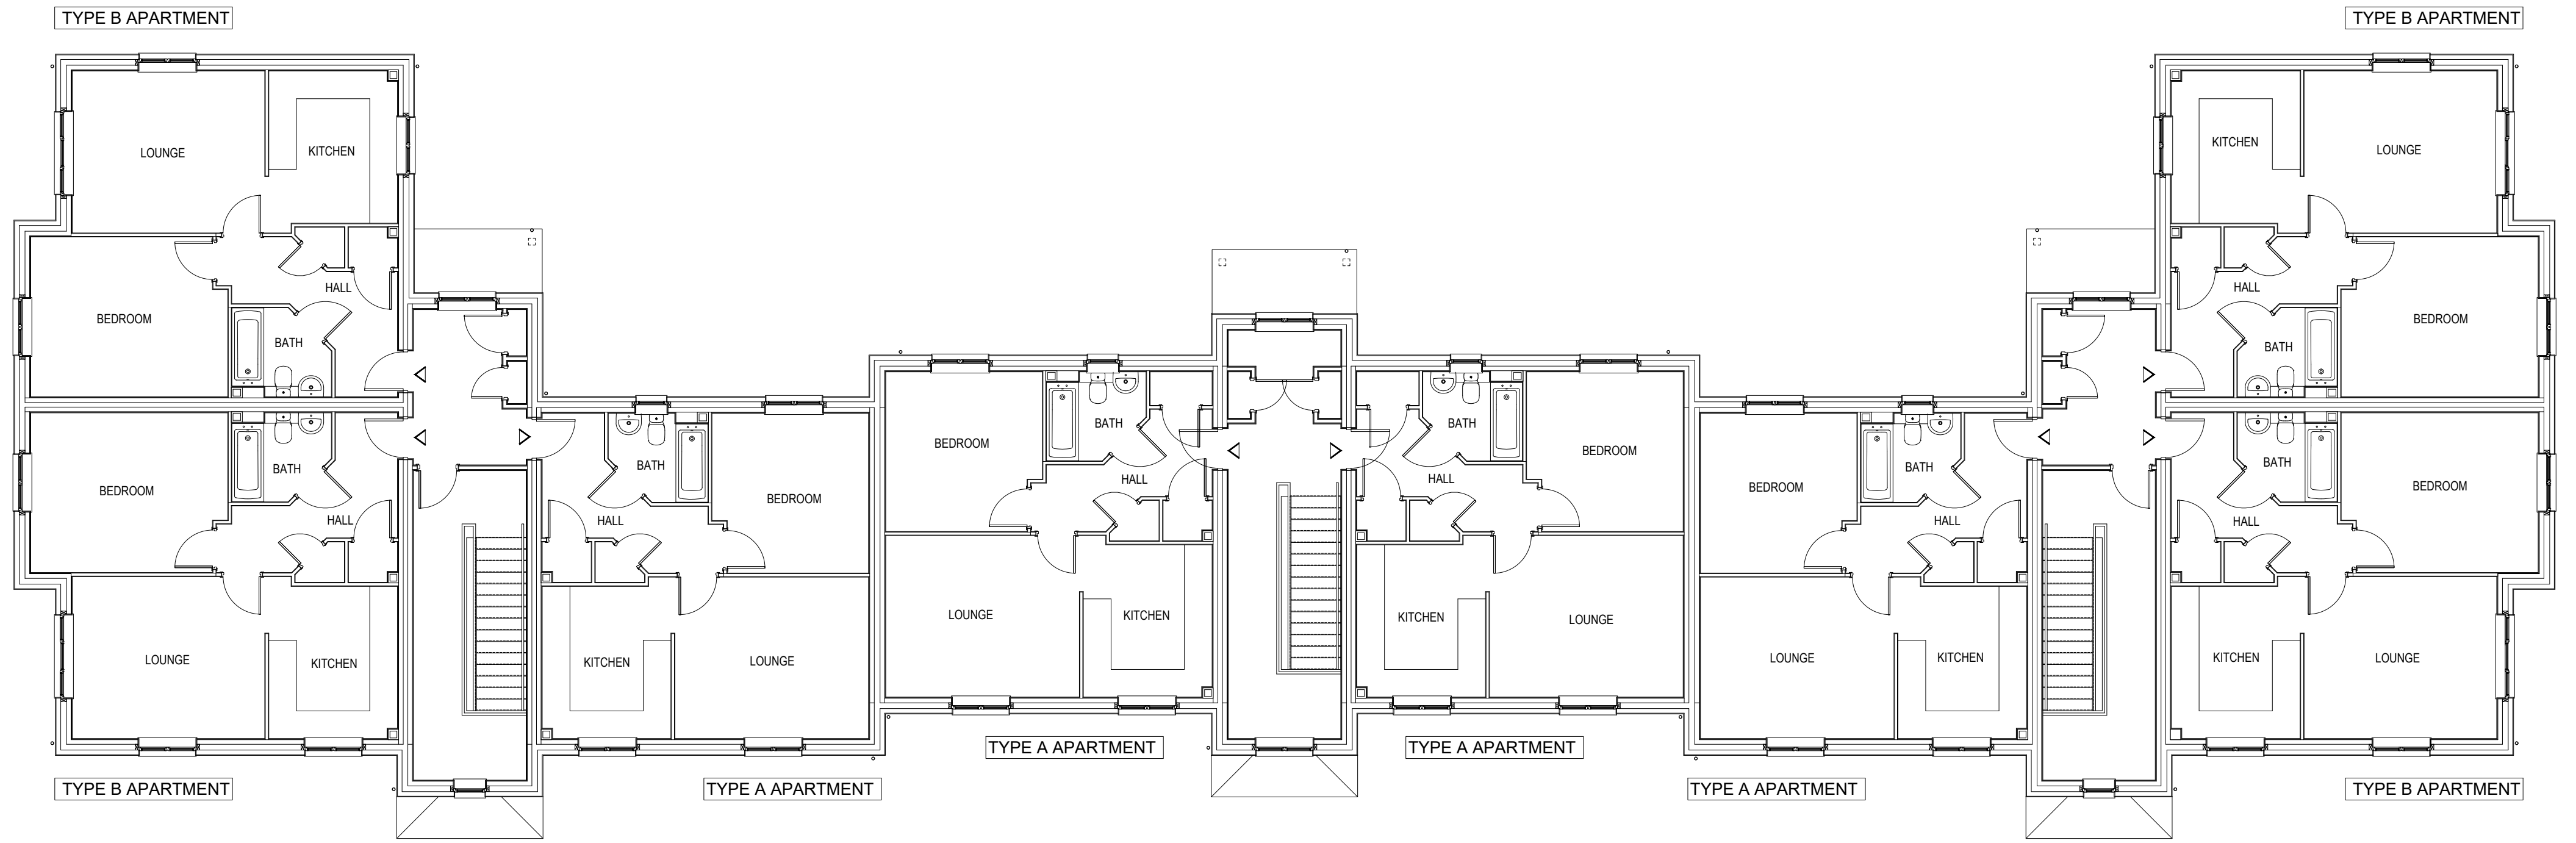

TYPE B APARTMENT

TYPE B APARTMENT

TYPE B APARTMENT

TYPE A APARTMENT

TYPE A APARTMENT

TYPE A APARTMENT

TYPE A APARTMENT

TYPE B APARTMENT

Second Floor Plan

Revisions:
A: 16.10.2023 Minor changes to stairwell sizes for Building Regs. compliance. GJF

Halewood Apartments
Plots 467-490
Sheet 3 of 5

TYPE A 544 sq.ft 50.55 sq.m
TYPE B 579 sq.ft 53.68 sq.m

DATE: June 2022
REV: A

Drawing scale 1:100 @ A2

Scale 1:100 @ A3
0m 1m 2m 3m 4m 5m






ELEVATION 1



ELEVATION 2

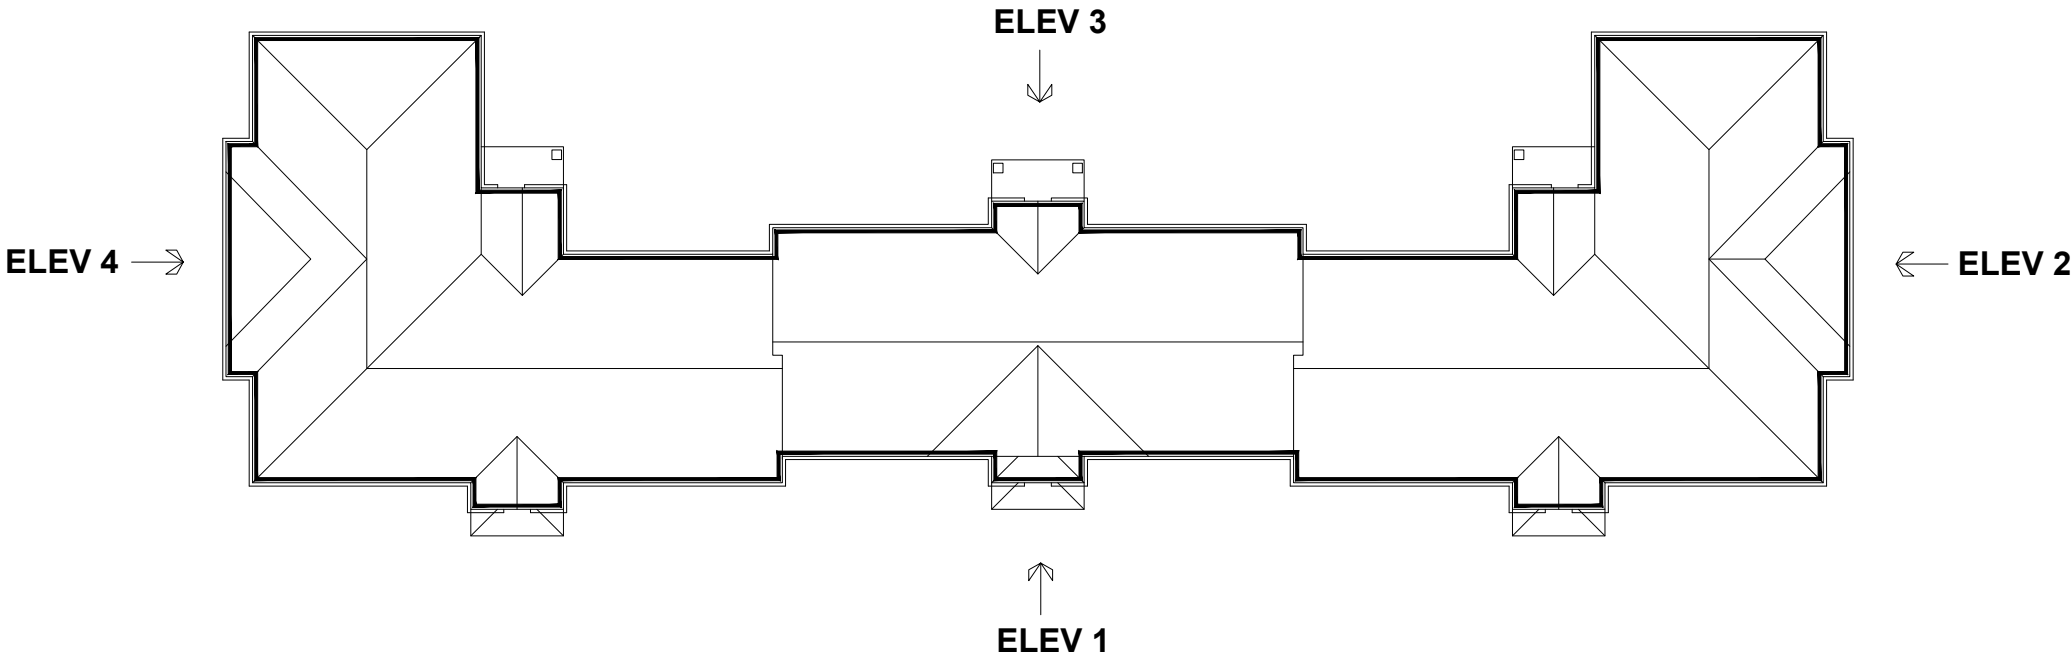

Revisions:
A: 03.01.2023 Window pattern changed to a plain casement to LPA's request. GJF
B: 16.10.2023 Minor changes to stairwell sizes for Building Regs. compliance. GJF

Halewood Apartments

Plots 467-490

Sheet 4 of 5

TYPE A 544 sq.ft 50.55 sq.m

TYPE B 579 sq.ft 53.68 sq.m

DATE: June 2022

REV: B

Drawing scale 1:100 @ A2




Scale 1:100 @ A3
0m 1m 2m 3m 4m 5m



ELEVATION 3



ELEVATION 4

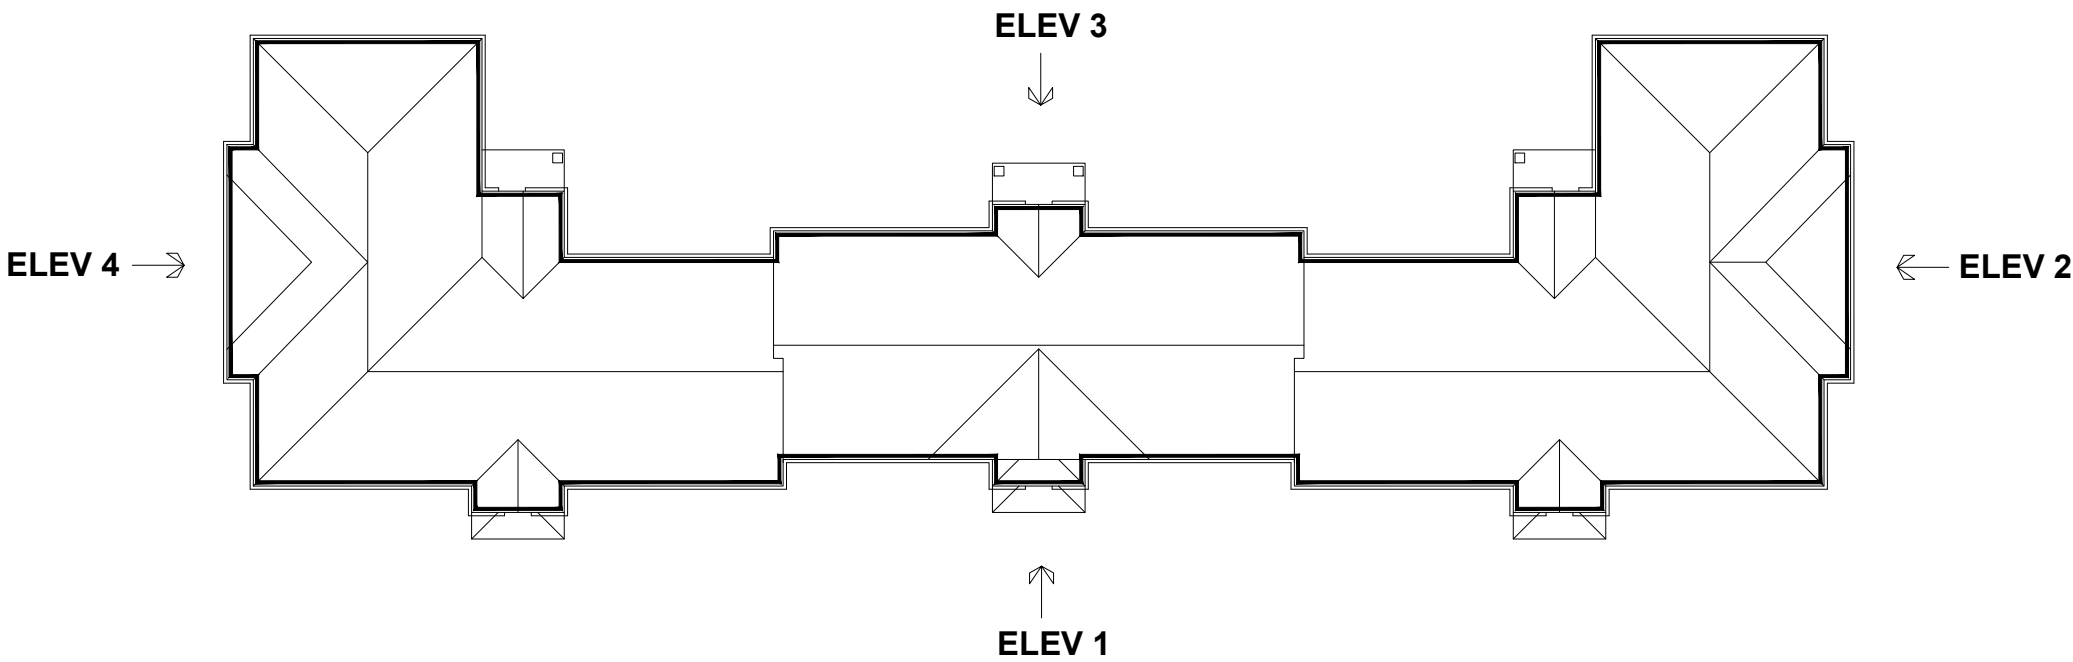

Revisions:
A: 03.01.2023 Window pattern changed to a plain casement to LPA's request. GJF
B: 16.10.2023 Minor changes to stairwell sizes for Building Regs. compliance. GJF

Halewood Apartments

Plots 467-490

Sheet 5 of 5

TYPE A 544 sq.ft 50.55 sq.m

TYPE B 579 sq.ft 53.68 sq.m

DATE: June 2022

REV: B

Drawing scale 1:100 @ A2



Scale 1:100 @ A3
0m 1m 2m 3m 4m 5m