


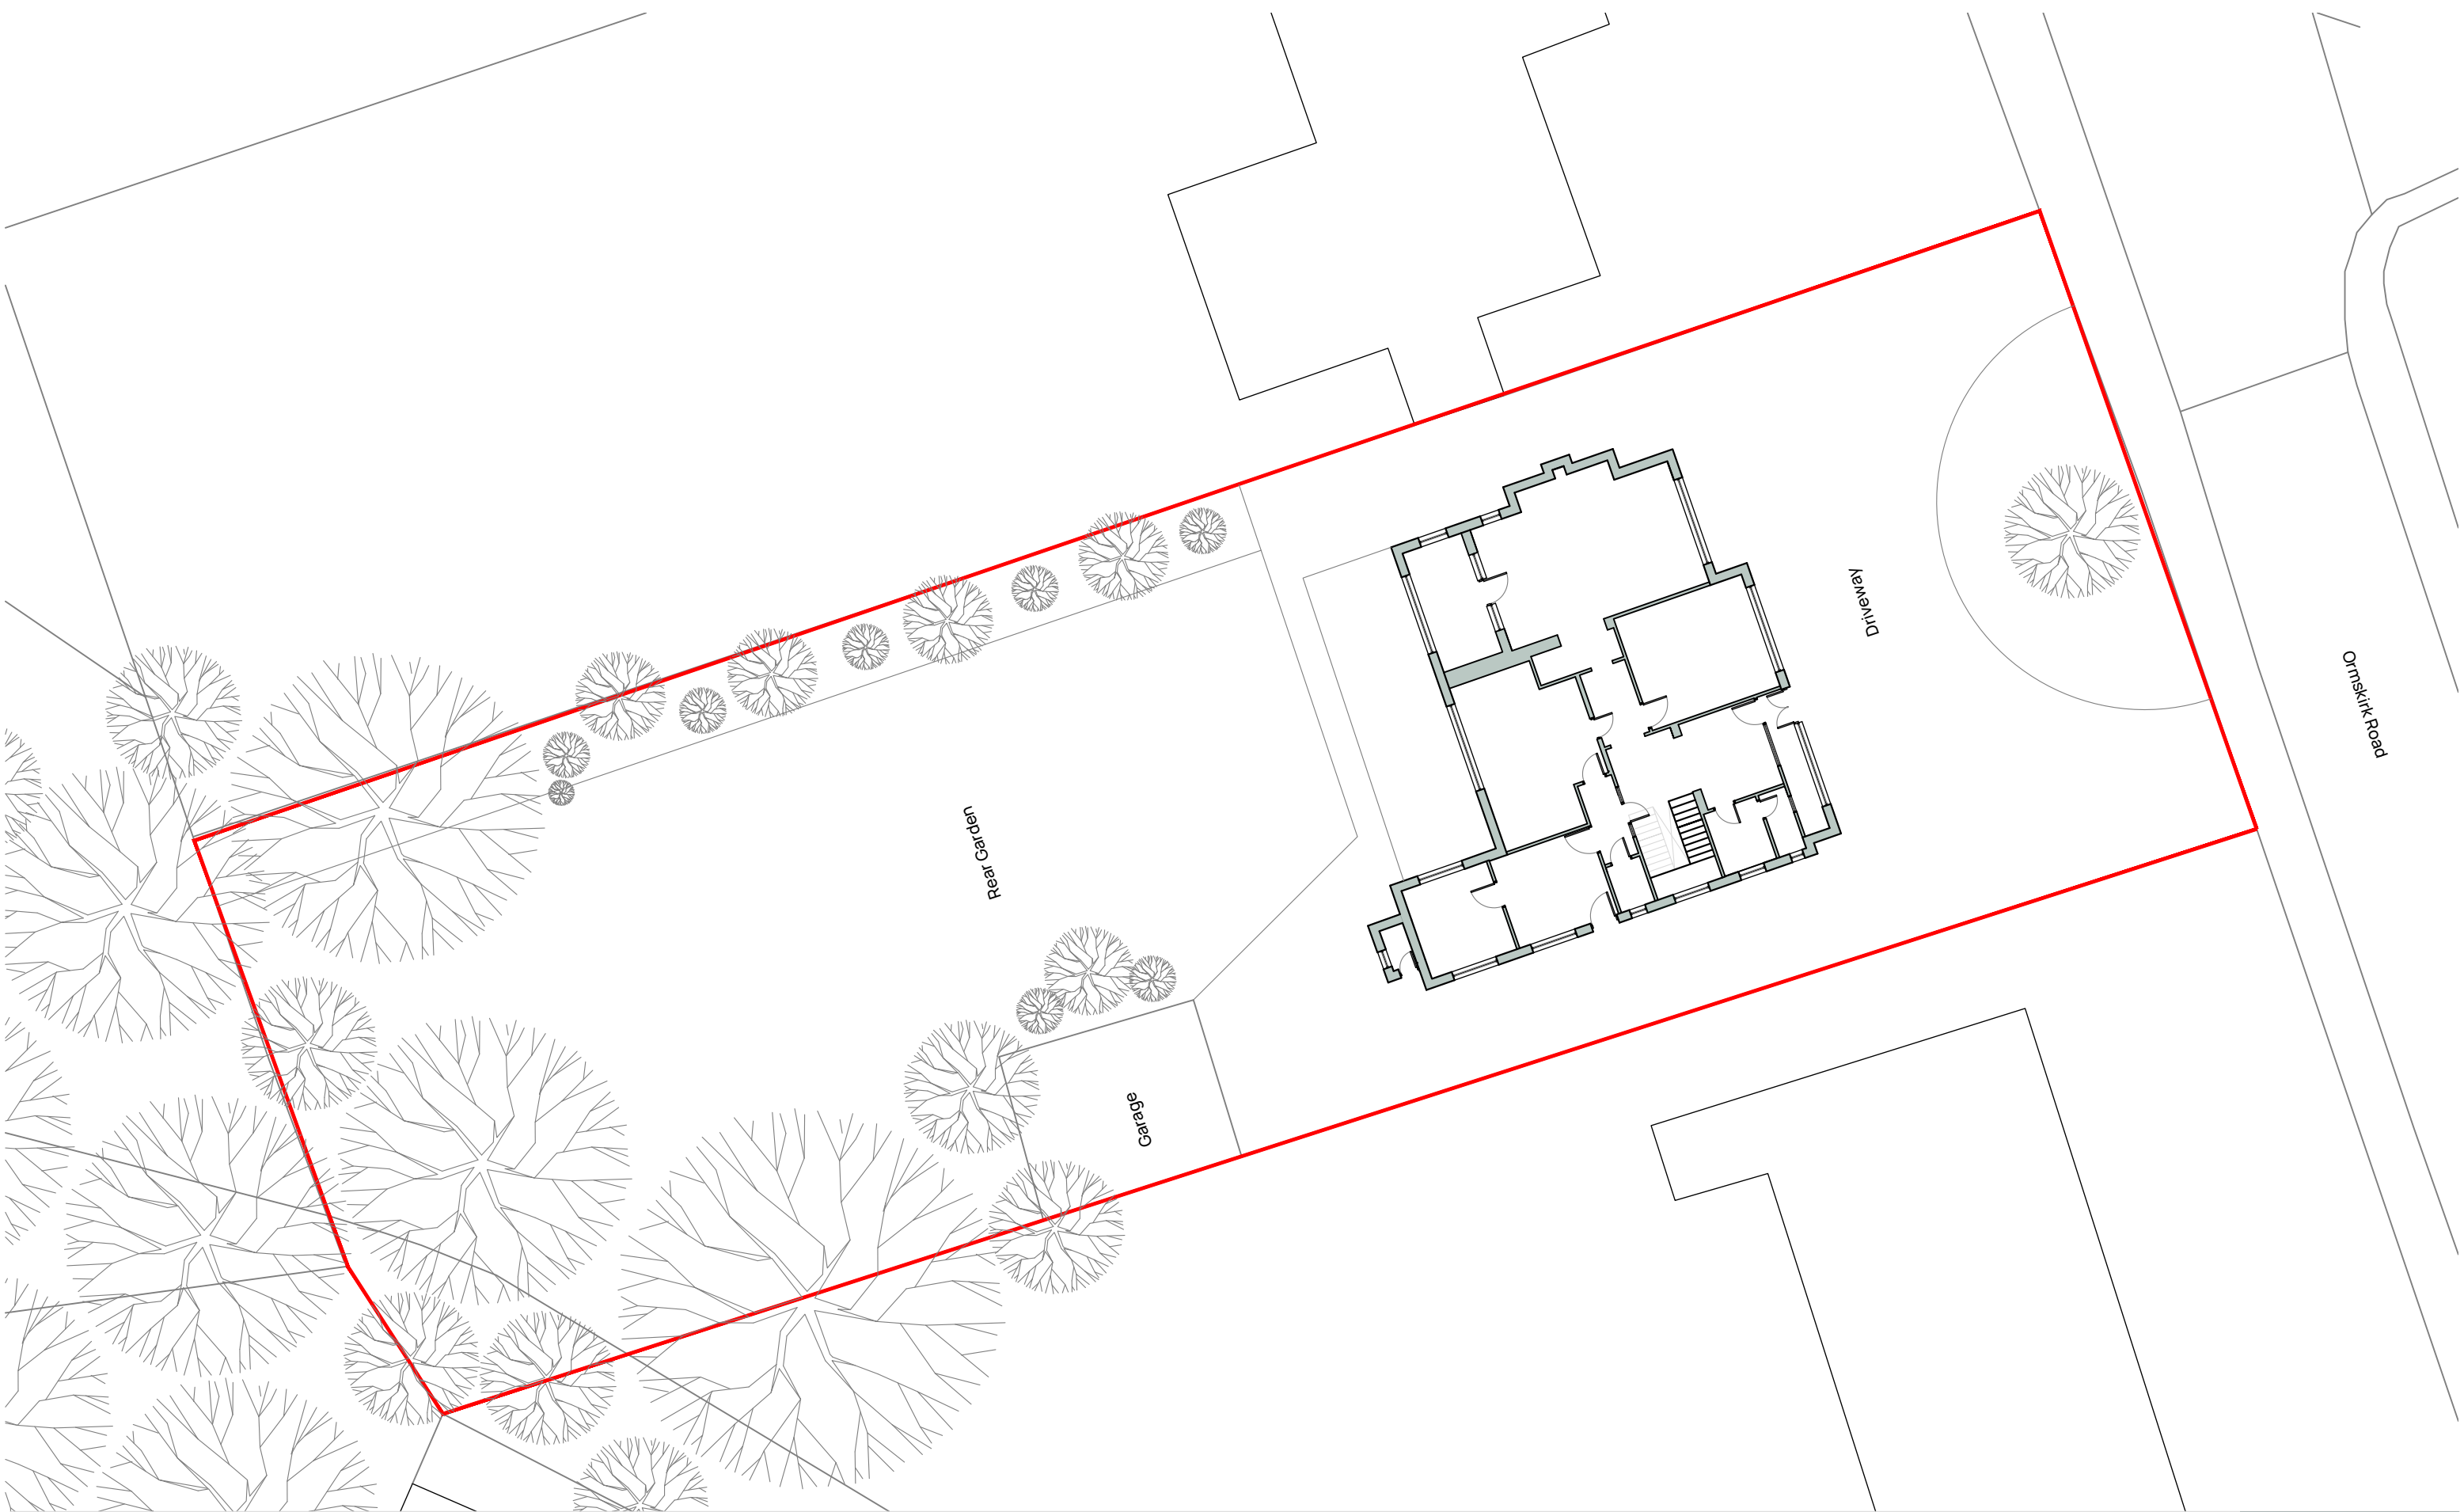

BCAÆ  
ARCHITECTS

Unit 17 Guest House Farm  
Runshaw Lane  
PR7 6HD

t: 01772 230 538  
e: info@bcae-architects.co.uk  
w: www.bcae-architects.co.uk

notes:

1. Drawings are based on survey data and may not accurately represent what is physically present.

2. All dimensions to be site verified by the contractor before proceeding.

3. All dimensions are in millimeters unless noted otherwise. Only work from written dimensions.

4. BCAE Architects Ltd. shall be notified in writing of any discrepancies.

5. This drawing is copyright, and may not be reproduced in any form, without the written consent of BCAE Architects Ltd.

| revisions: |          |            |           |                   |
|------------|----------|------------|-----------|-------------------|
| rev        | date     | checked by | issued by | notes             |
| A          | 11/05/26 | AE         | JE        | Planning Comments |
|            |          |            |           |                   |
|            |          |            |           |                   |
project north:

N

key:

Application Boundary

scale bar:

0

2m

4m

10m

20m

|           |                                                  |
|-----------|--------------------------------------------------|
| client:   | Angus Clayson                                    |
| project:  | 29 Ormskirk Road<br>Knowsley, Prescot<br>L34 8HE |
| stage:    | Existing                                         |
| revision: | A                                                |

|              |                    |
|--------------|--------------------|
| title:       | Existing Site Plan |
| drawn by:    | JE                 |
| approved by: | AE                 |
| date:        | May 2026           |
| job no:      | 171.25             |
| scale:       | 1:200@A3           |

drawing no.

EXISTING  
E001

ARB

ARB