


SITE PLAN 1:500

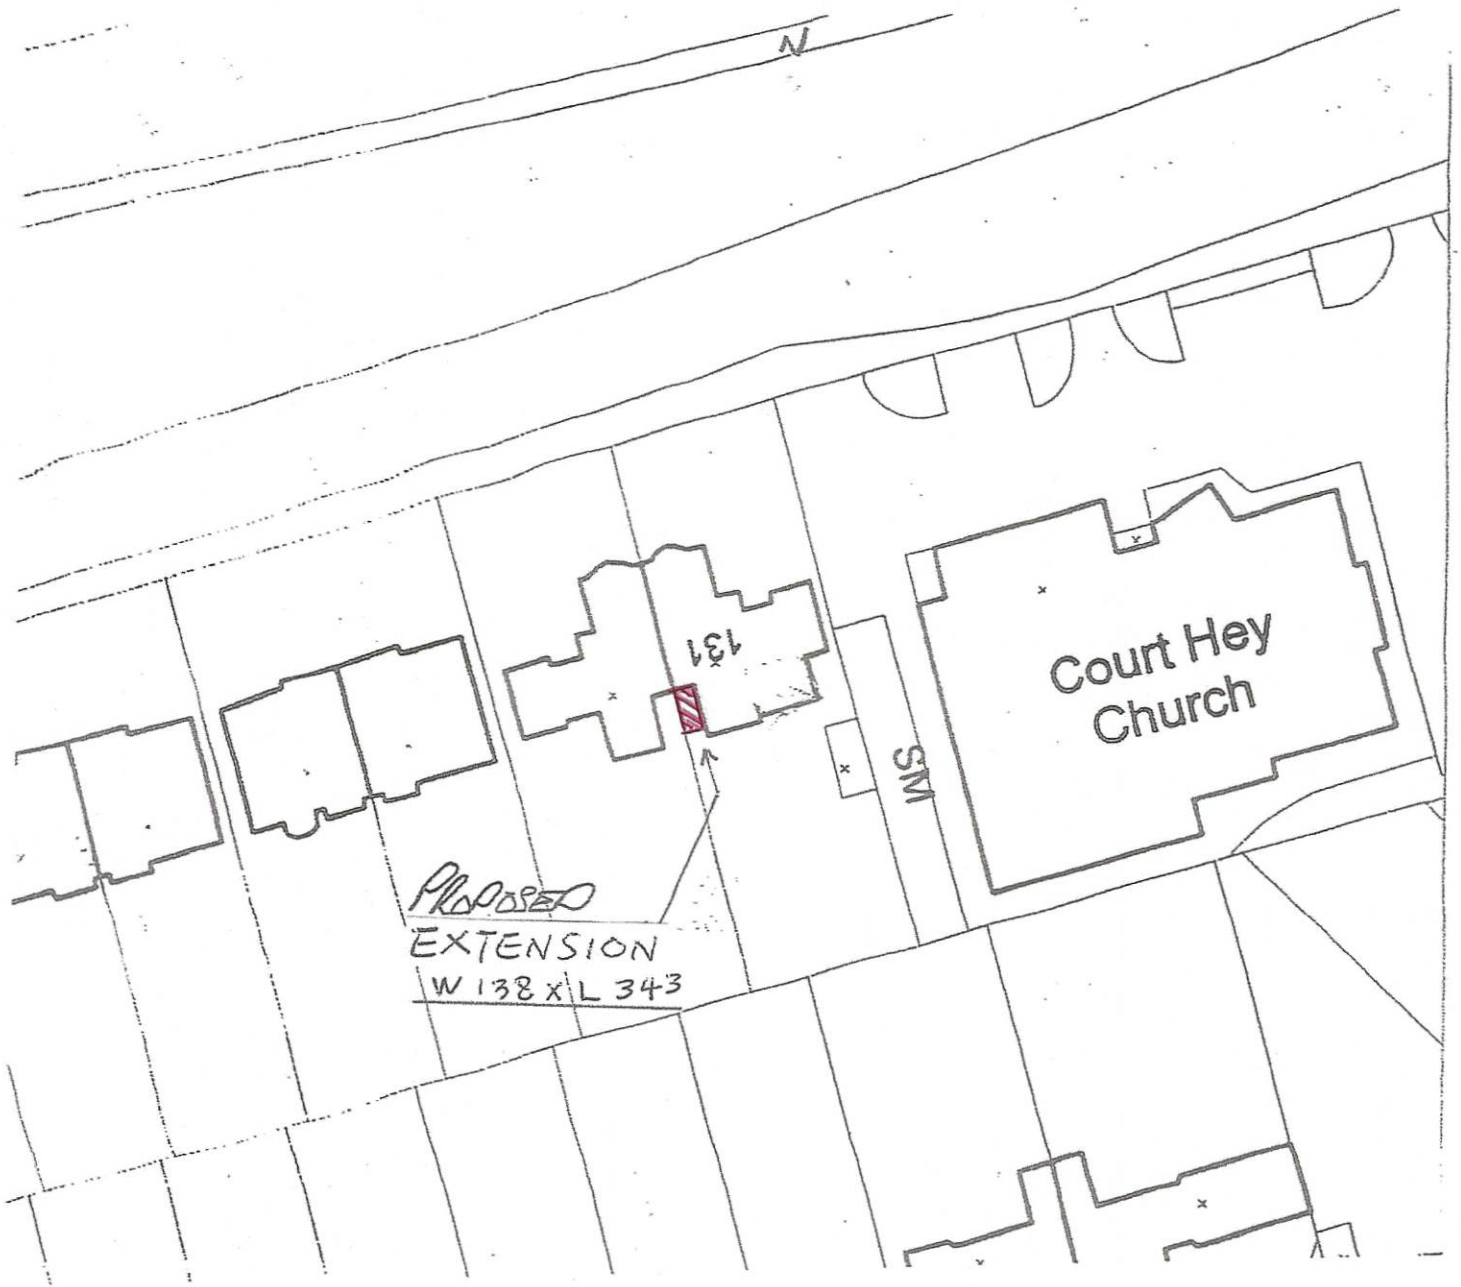

SITE PLANS

Drawing No:	004	Pag Ref No:	
Title:	LORD-TONOGI	Drawn:	T. TONOGI
131 ROBY ROAD, BOWRING PARK, LIVERPOOL, MERSEYSIDE, L14 3NU		Scale:	1:500
		Date	05/07/24

REV 11 / 9 / 24

