



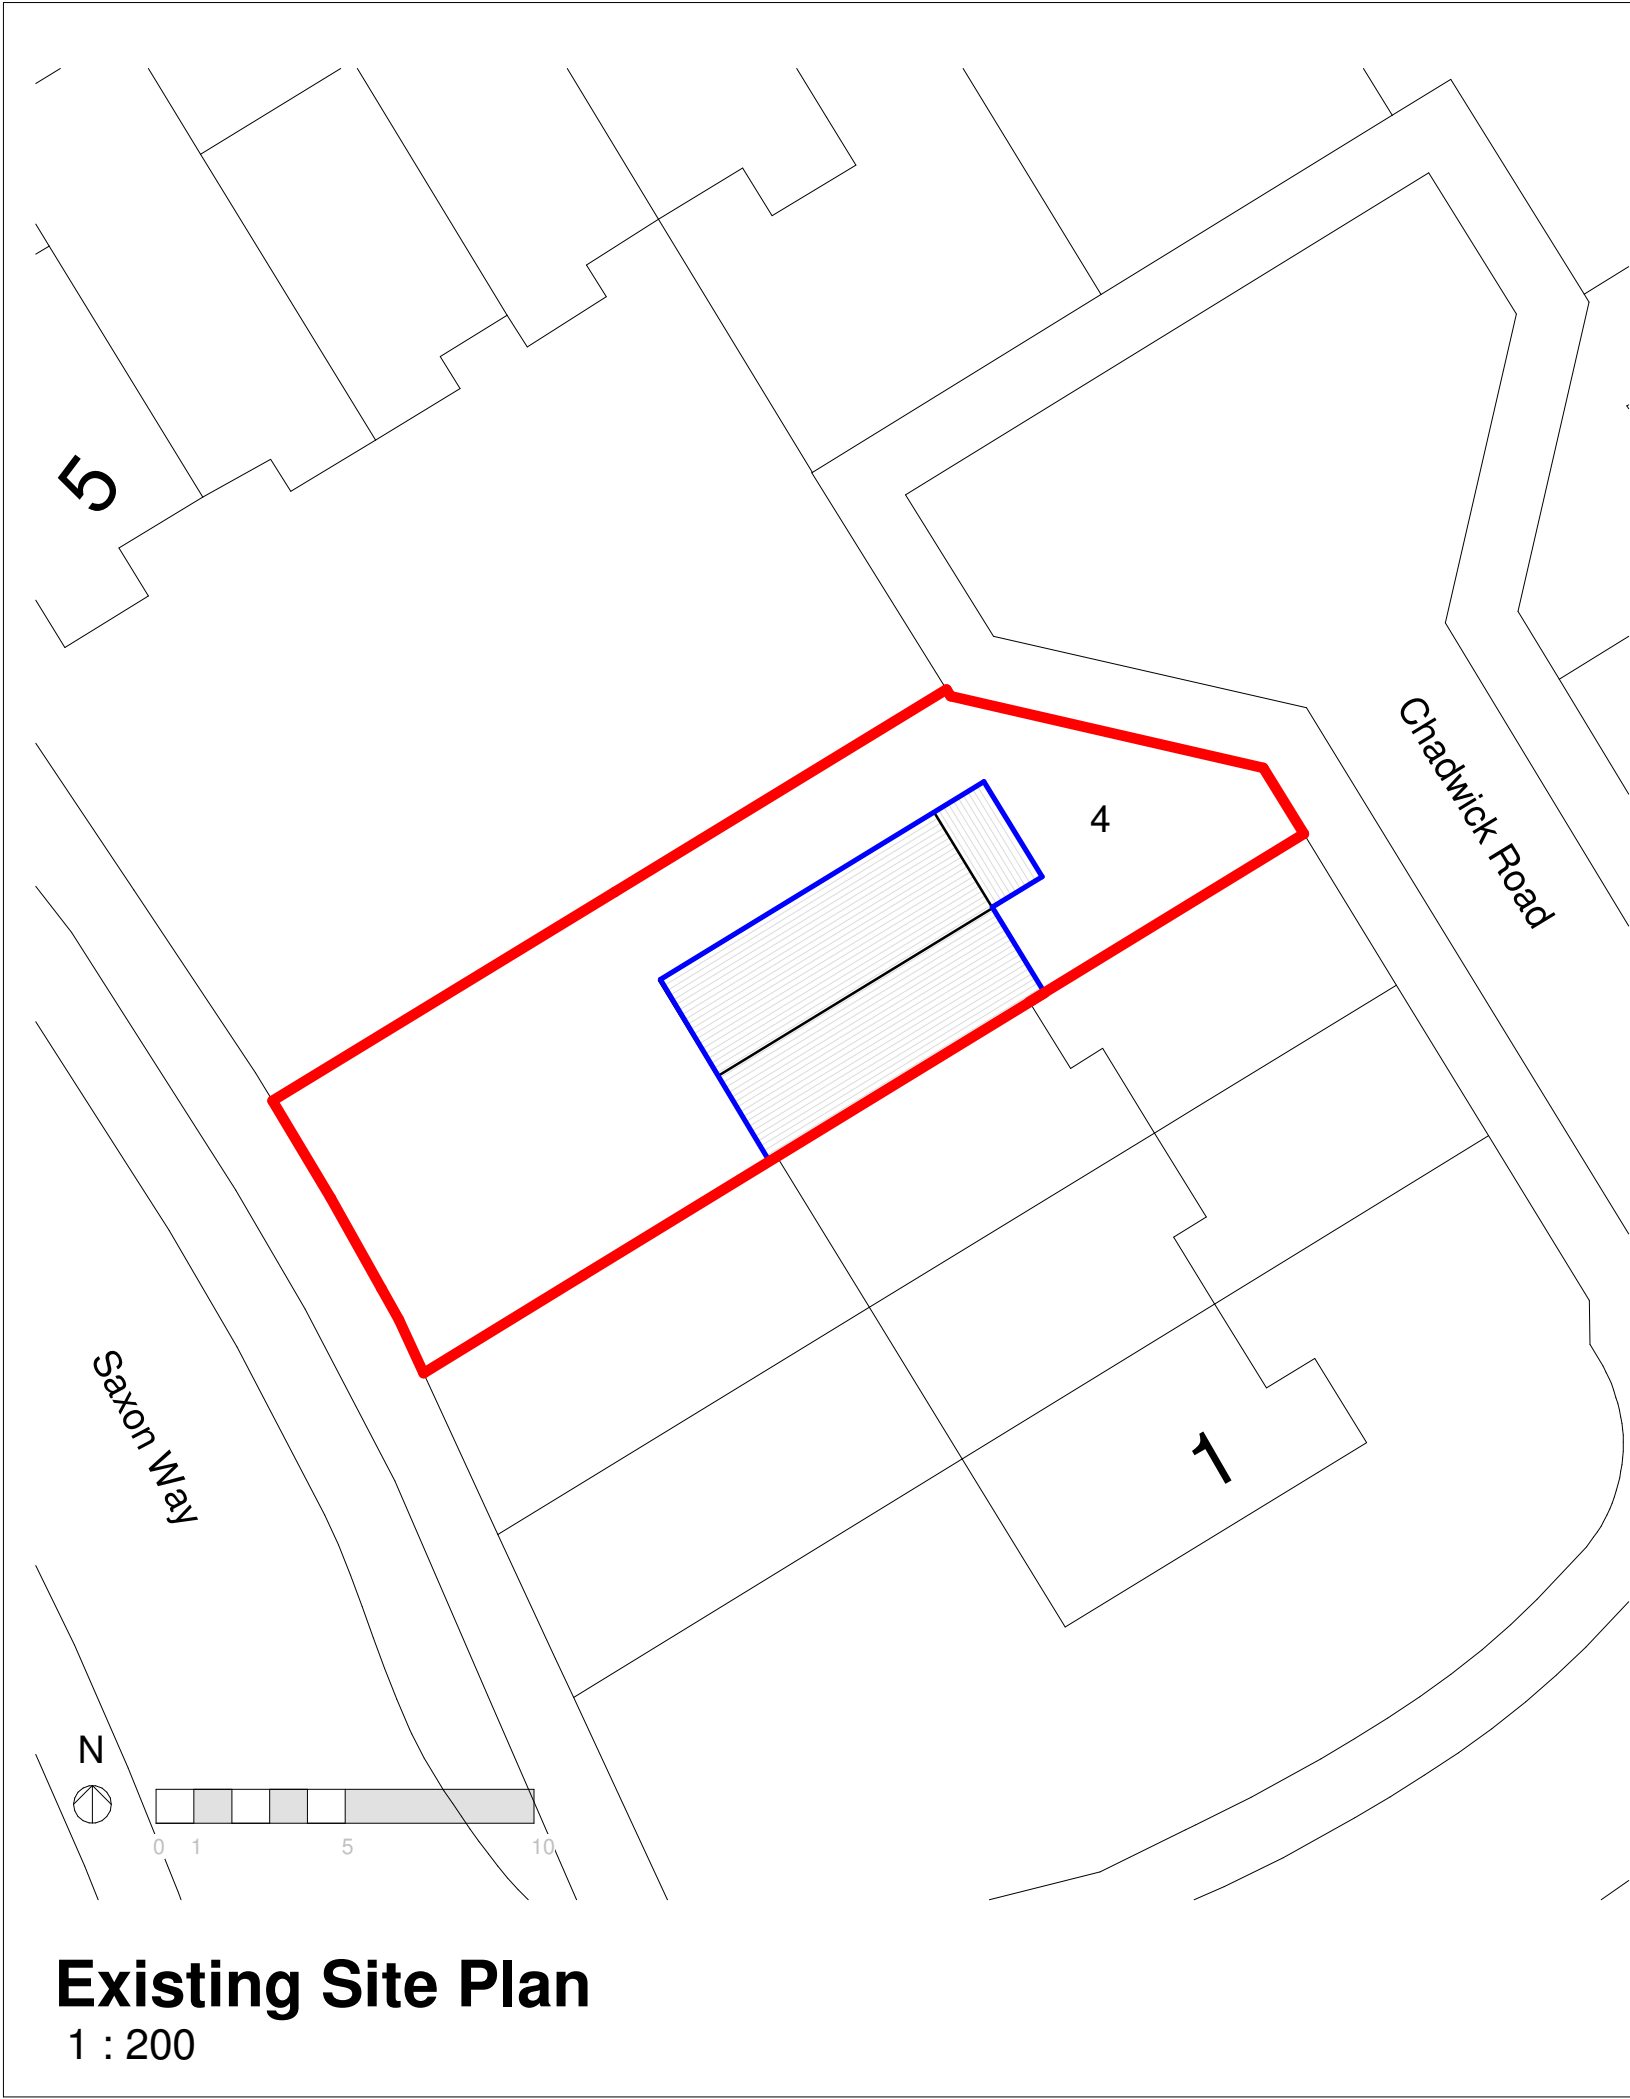

Existing Site Plan
1 : 200

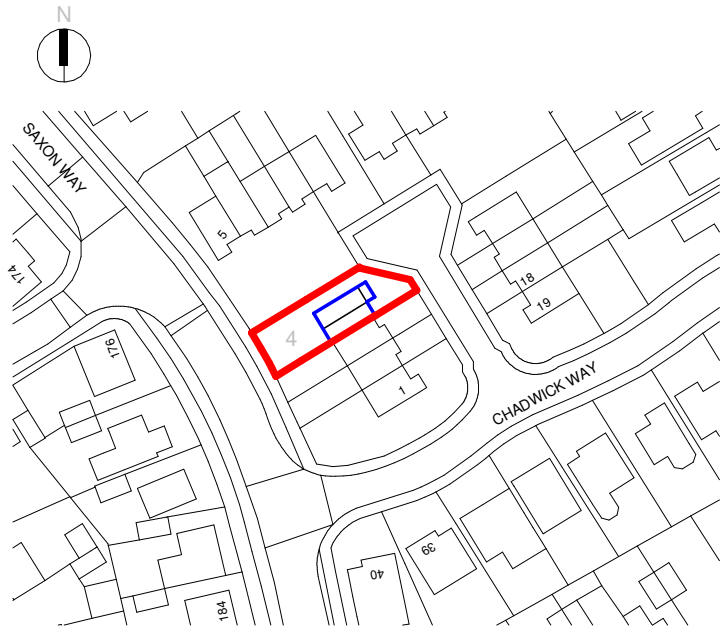

Exist. Location Plan
1 : 1250

Notes

The Contractor is to check all dimensions and conditions on site before commencing.

This drawing remains the copyright of Dimension Design Co. Ltd.

Scale Bars		TO BE USED ONLY AS GUIDANCE			
1:100	mm	1000	3000	5000	
1:200	mm	5000	8000		
1:500	M	5	15	25	
1:1250	M	10	30	50	70

KEYPLAN

Rev	Description	By	Date
Project Status Planning		Drawing Status	

This information, whether drawn or as a data file, is copyright and issued strictly for use on the project for which it is provided

Client / Project

Garry Powell

4 Chadwick Road, Kirkby, L33 4GB

Drawing

Existing Site and Location Plan

Date	10/29/24	Scale	As indicated		@ A3
3D CoOrd		Drawn By	-	Checked	-

dimension

ARCHITECTURE + PROPERTY

BS Ref	FDG Ref	Project Number-A100	Rev	
		A100		