



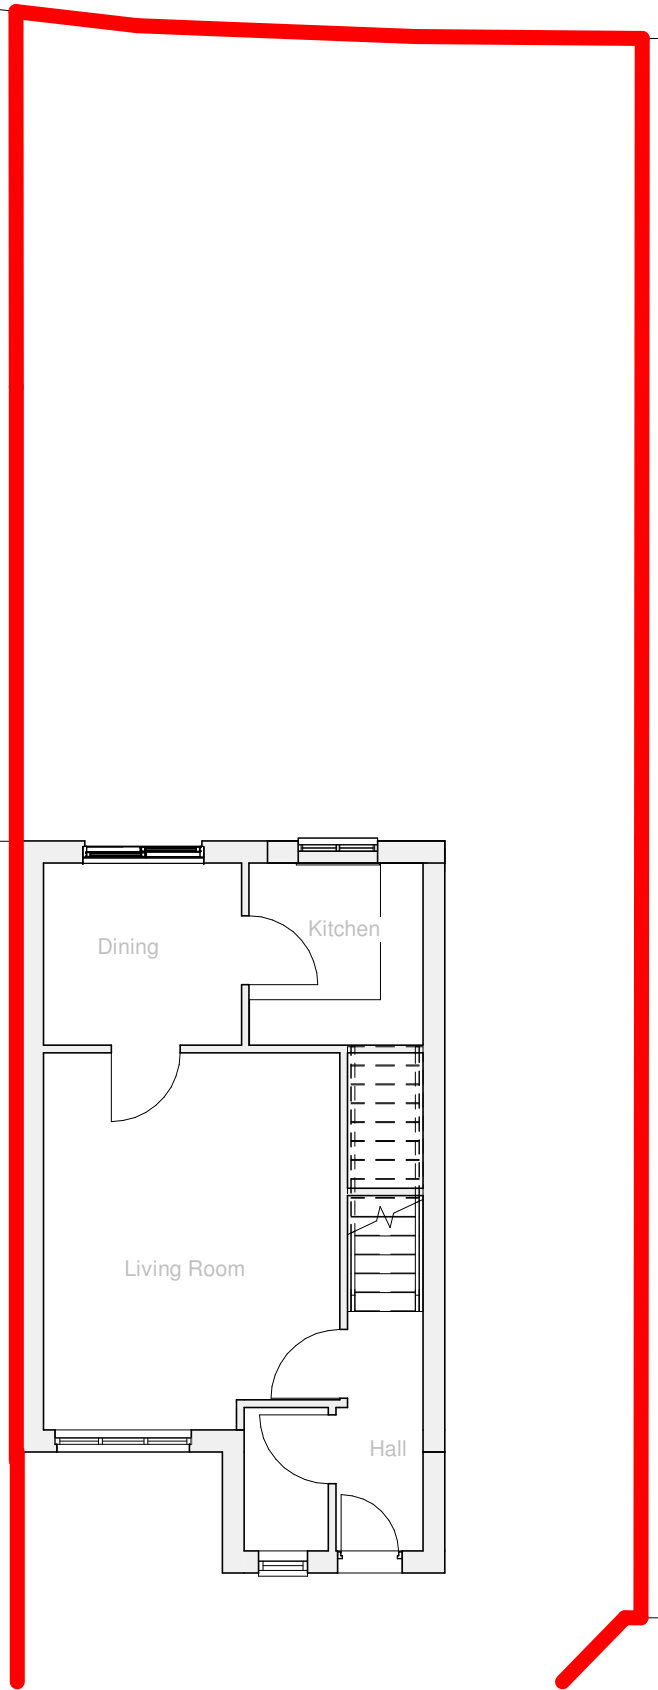

Exist. Ground Floor Plan
1 : 100

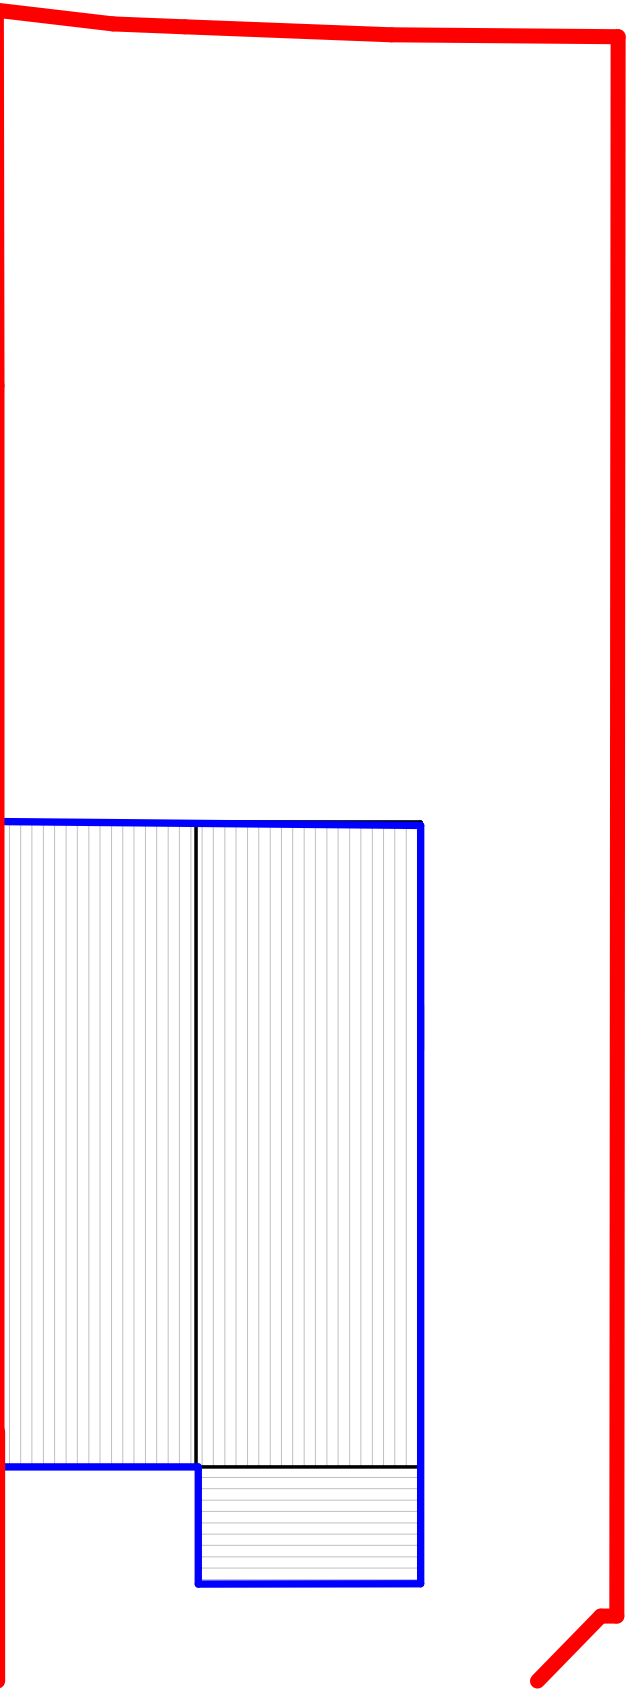

Exist. Roof Plan
1 : 100

Notes

The Contractor is to check all dimensions and conditions on site before commencing.

This drawing remains the copyright of Dimension Design Co. Ltd.

Scale Bars		TO BE USED ONLY AS GUIDANCE					
1:100	mm		1000		3000		5000
1:200	mm		5000		8000		
1:500	M		5		15		25
1:1250	M		10		30		50 70

KEYPLAN

Rev	Description	By	Date
Project Status Planning		Drawing Status	

This information, whether drawn or as a data file, is copyright and issued strictly for use on the project for which it is provided

Client / Project
Garry Powell

4 Chadwick Road, Kirkby, L33 4GB

Drawing
Existing Floor Plans

Date	01/23/07	Scale	1 : 100		@ A3
3D CoOrd		Drawn By	-	Checked	-

dimension

ARCHITECTURE + PROPERTY

BS Ref	FDG Ref	Project Number-A101		Rev	
	A101				