



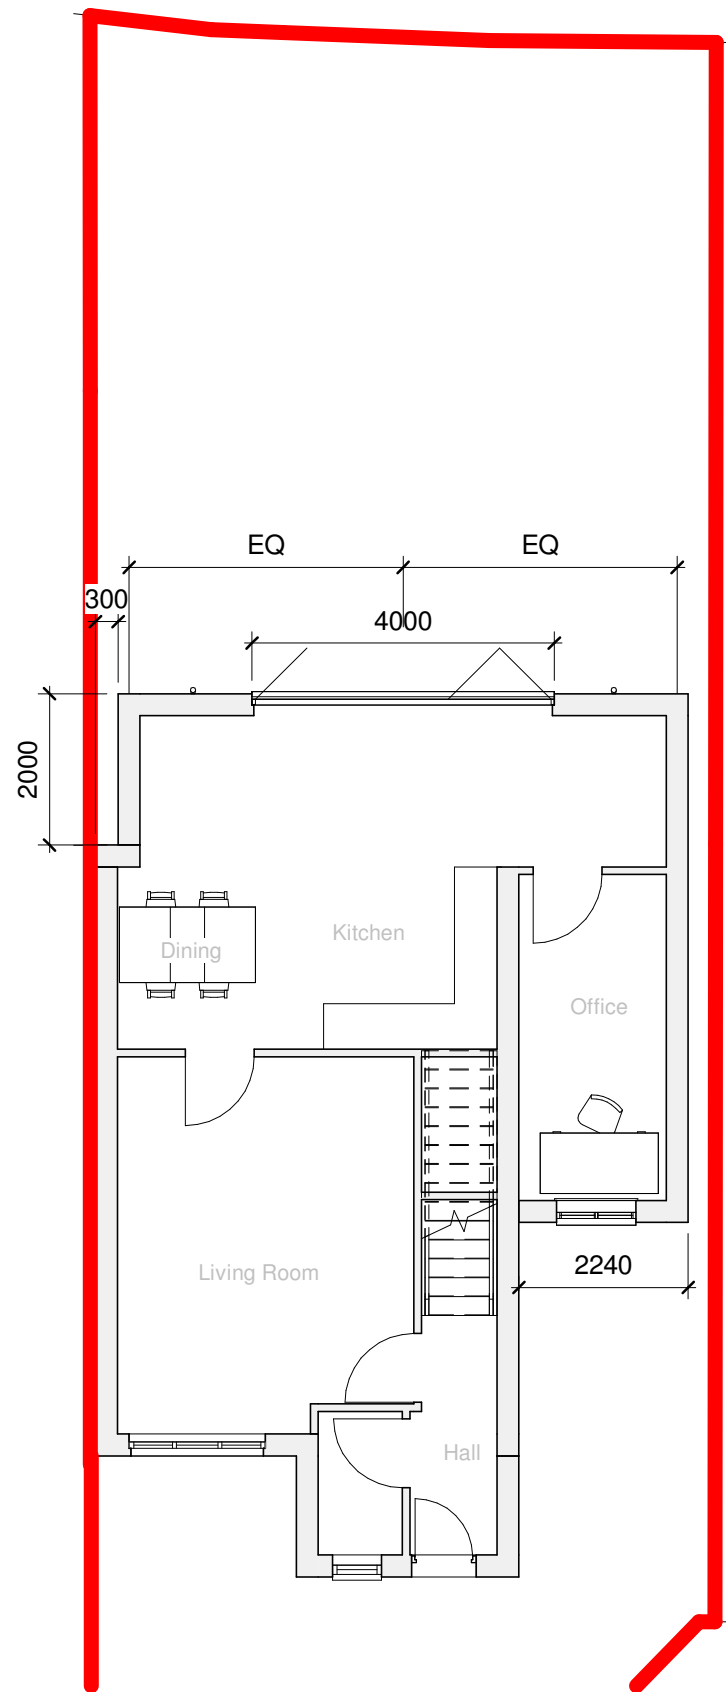

Prop. Ground Floor Plan
1 : 100

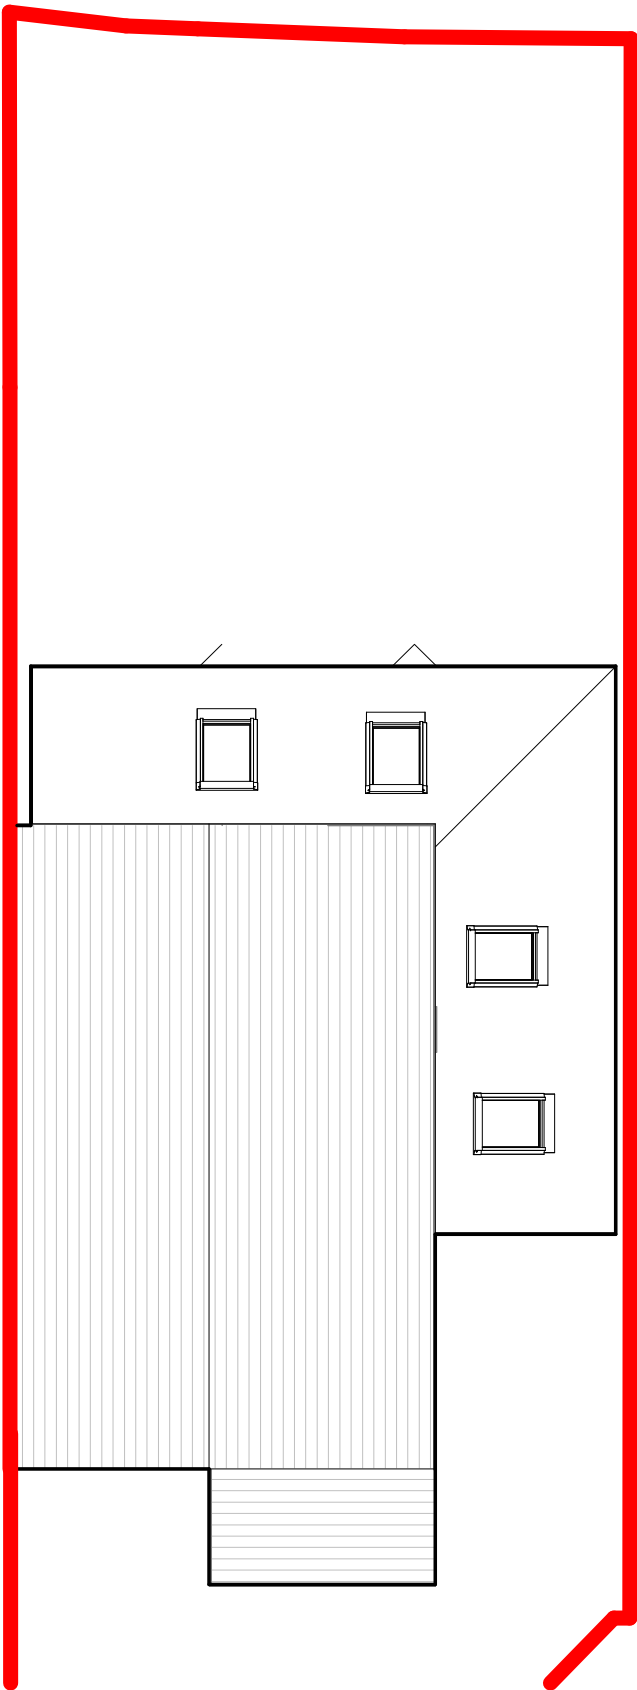

Prop. Roof Plan
1 : 100

Notes

The Contractor is to check all dimensions and conditions on site before commencing.

This drawing remains the copyright of Dimension Design Co. Ltd.

Scale Bars		TO BE USED ONLY AS GUIDANCE							
1:100	mm		1000		3000		5000		
1:200	mm		5000		8000		10000		
1:500	M		5		15		25		
1:1250	M		10		30		50		70

KEYPLAN

Rev	Description	By	Date		
Project Status Planning		Drawing Status			
This information, whether drawn or as a data file, is copyright and issued strictly for use on the project for which it is provided					
Client / Project Garry Powell					
4 Chadwick Road, Kirkby, L33 4GB					
Drawing Proposed Floor Plans					
Date	01/23/07	Scale	1 : 100	@ A3	
3D CoOrd		Drawn By	-	Checked	-
dimension ARCHITECTURE + PROPERTY					
BS Ref	FDG Ref	Project Number-A104	Rev		
		A104			