



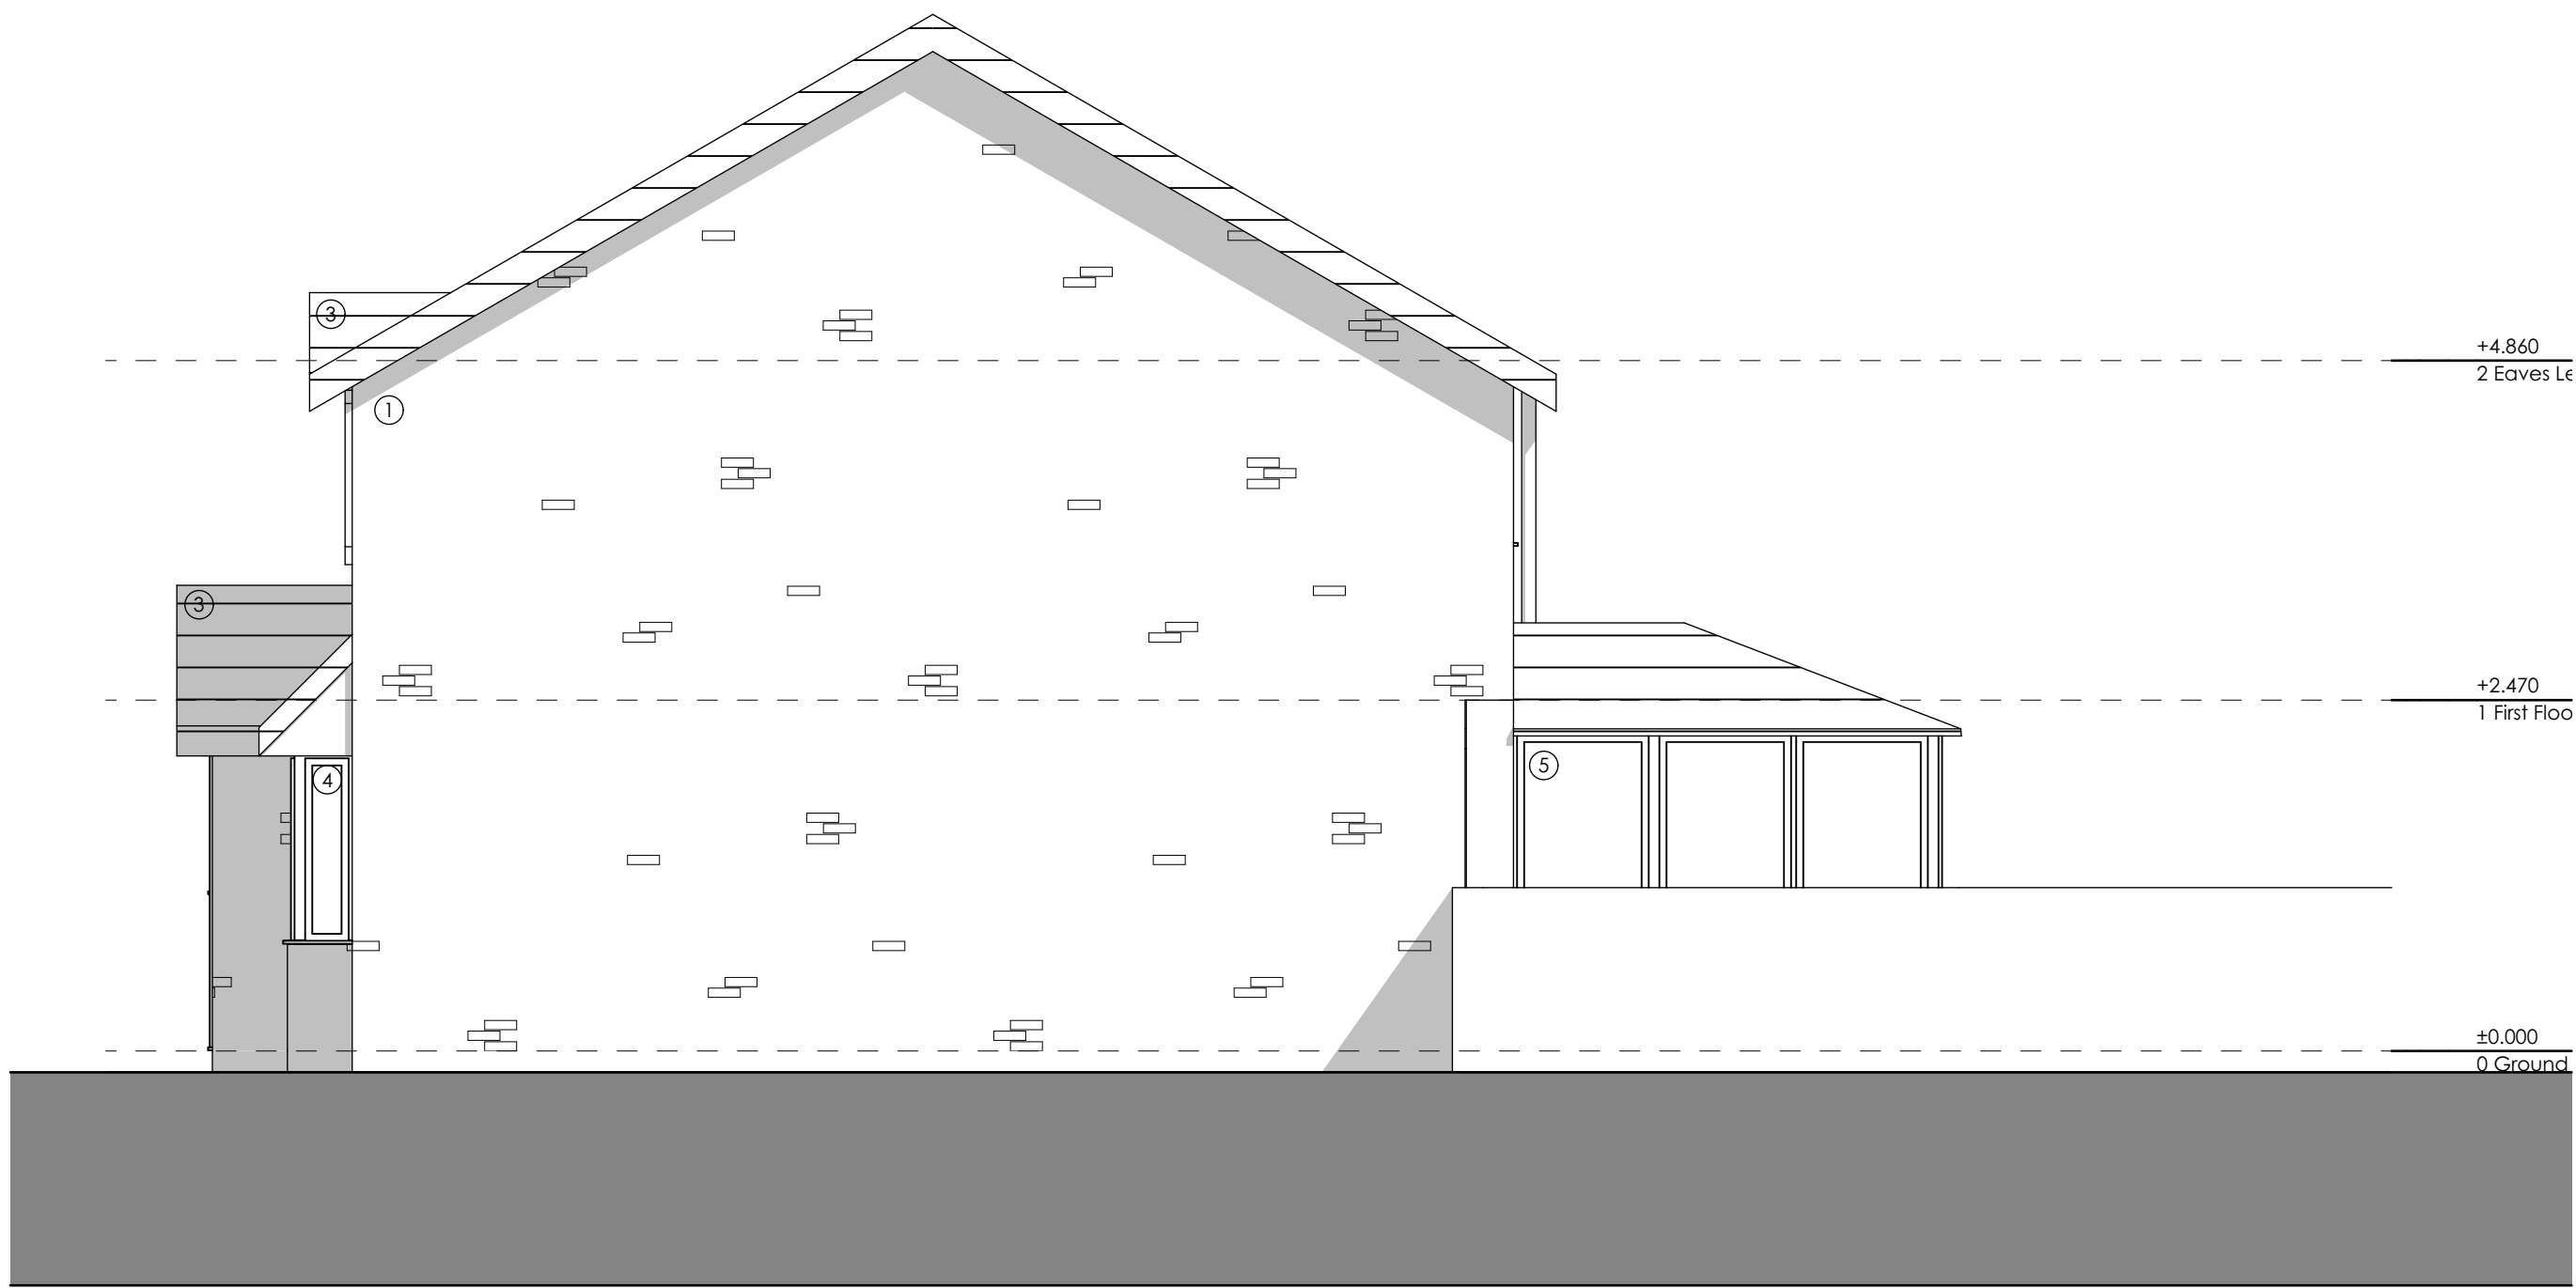

01 North East Elevation
1:50



02 South East Elevation
1:50

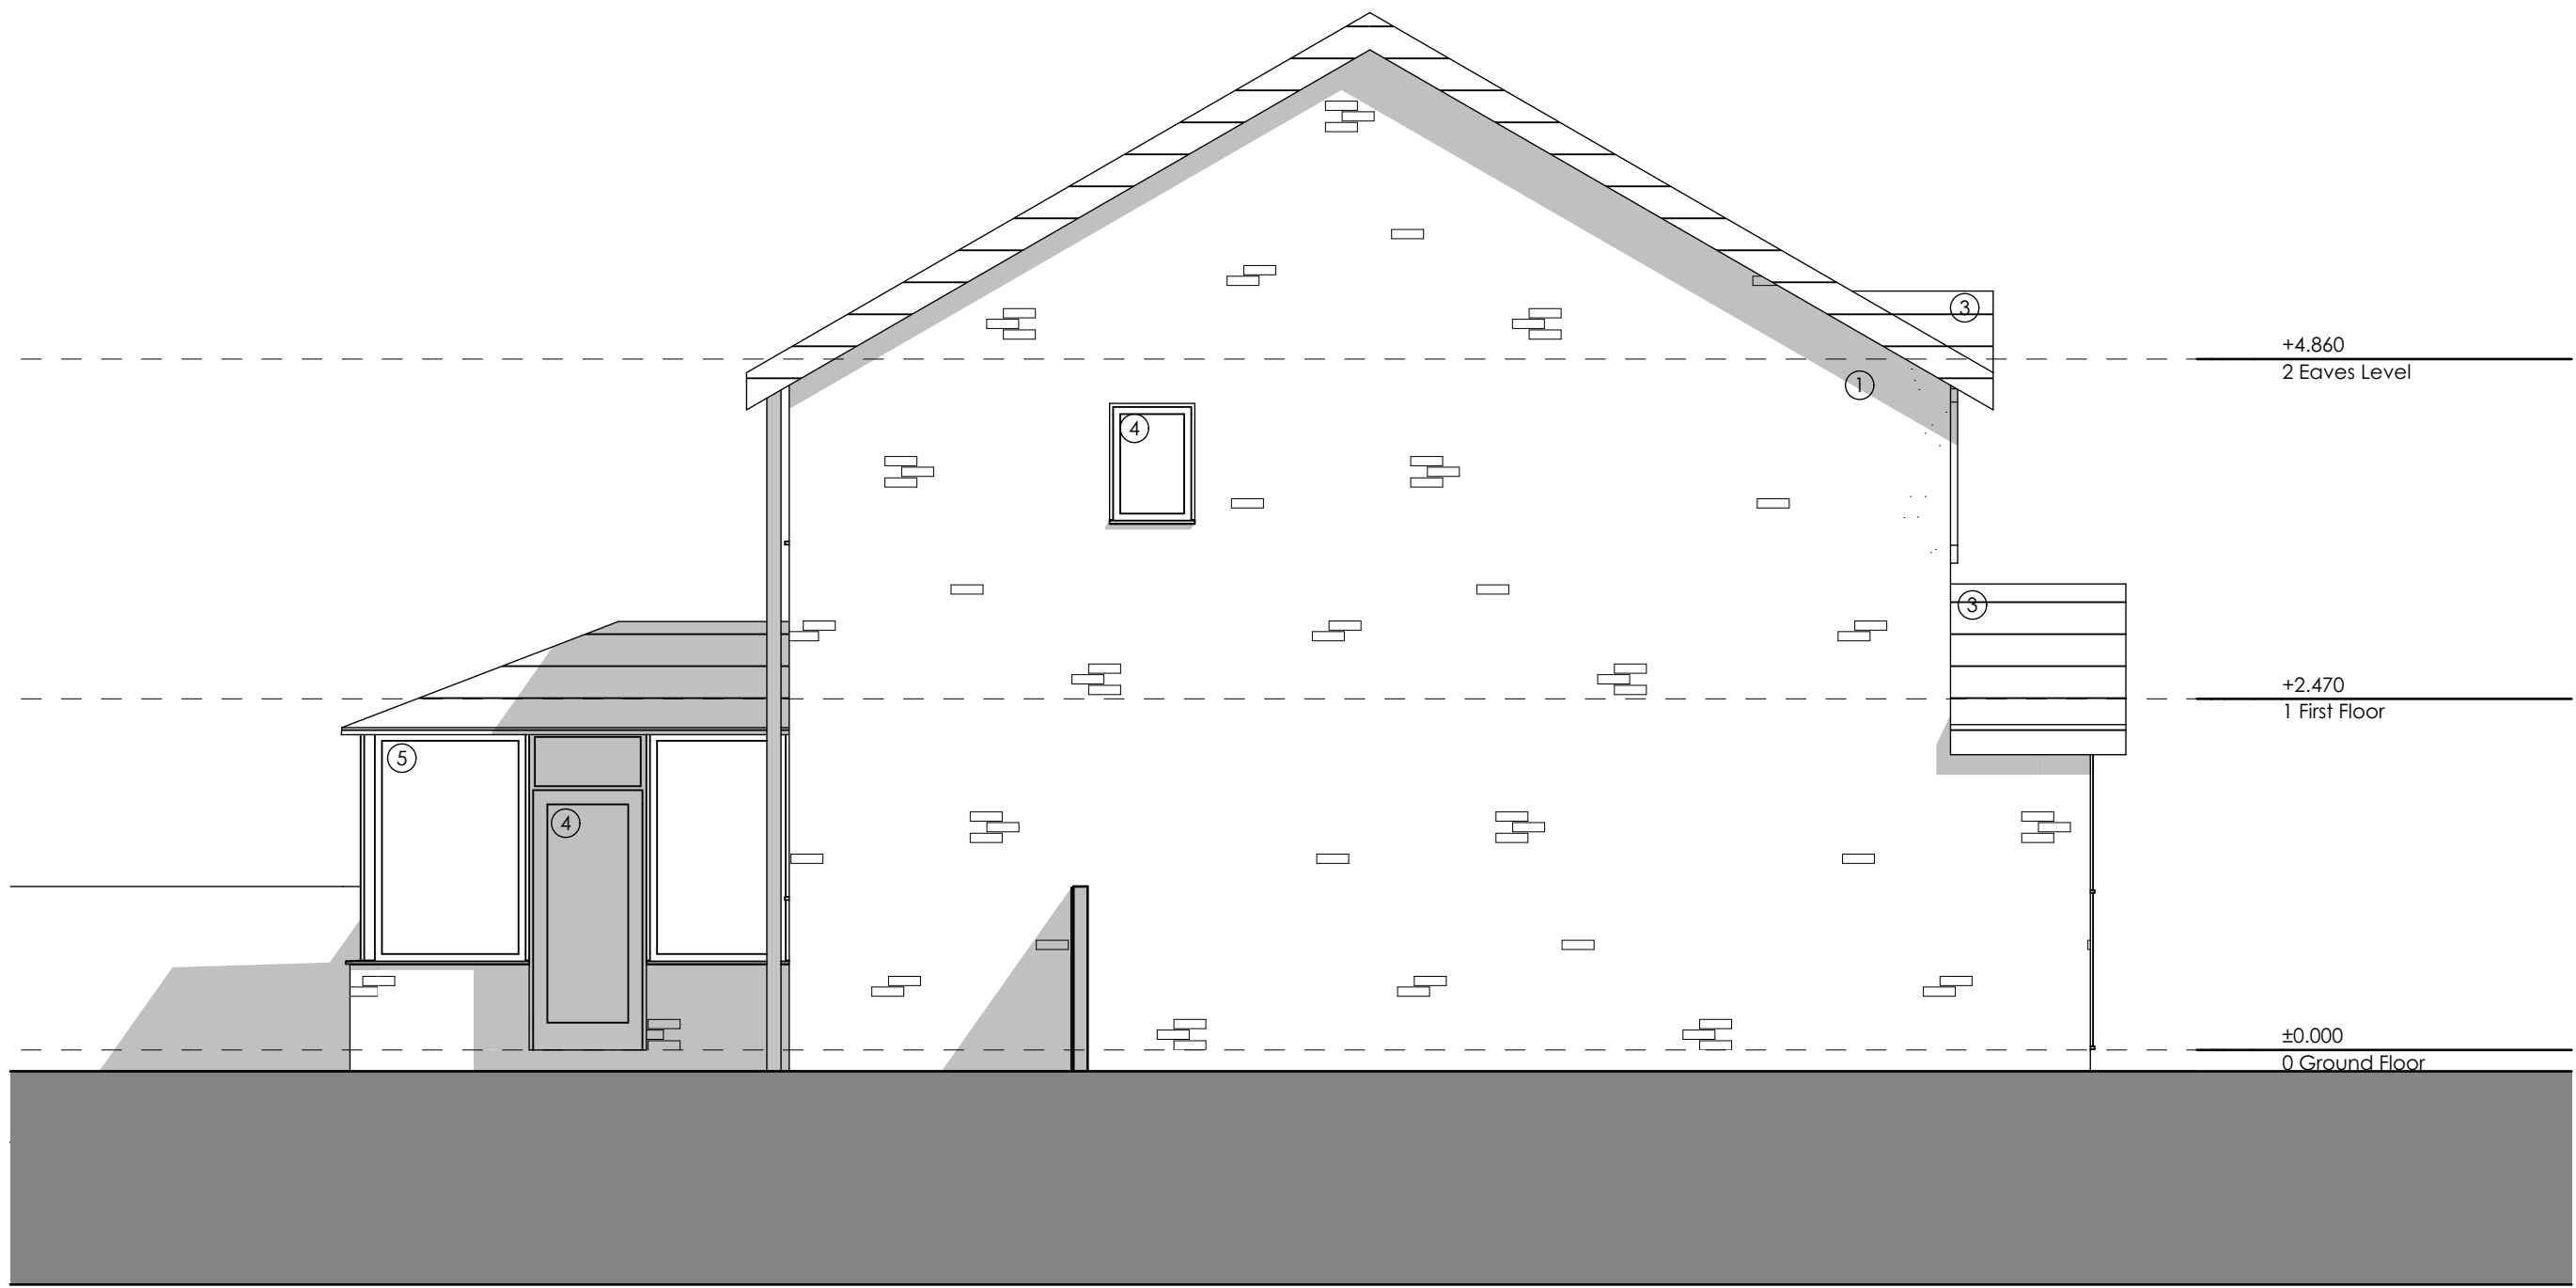

03 South West Elevation
1:50



04 North West Elevation
1:50

NOTES


ALL DIMENSIONS ARE TO BE CHECKED ON SITE. ANY DISCREPANCIES ARE TO BE REPORTED TO THE ARCHITECT BEFORE ANY WORK COMMENCES. THIS DRAWING SHALL NOT BE SCALED TO ASCERTAIN ANY DIMENSIONS WORK TO FIGURED DIMS ONLY. READ IN CONJUNCTION WITH ALL RELEVANT DETAILS, SPECIFICATIONS, CONSULTANTS, SPECIALISTS AND SUBCONTRACTORS DRAWINGS / SPECIFICATIONS. THIS DRAWING IS THE SUBJECT OF COPYRIGHT WHICH VESTS IN UNIT 3 DESIGN STUDIO LIMITED. IT IS AN INFRINGEMENT OF COPYRIGHT TO REPRODUCE THIS DRAWING, BY WHATEVER MEANS, INCLUDING ELECTRONIC, WITHOUT THE EXPRESS WRITTEN CONSENT OF UNIT 3 DESIGN STUDIO LIMITED WHICH RESERVES ALL RIGHTS

MATERIAL KEY

1. Existing Brick
2. Existing Cream Render
3. Existing Concrete Tiles
4. Existing UPVC Windows & Doors
5. Existing Conservatory
6. Proposed Brick
7. Proposed Concrete Tiles
8. Proposed UPVC Windows & Doors

P1	12/09/2023	AF	First Issue
P2	10/10/2023	GH	Issued For Planning
P3	16/10/2023	GH	Issued For Planning
REV	DATE	DRN	

STATUS	STAGE 3 - PLANNING
--------	--------------------

 

CLIENT	MR & MRS WALKER
--------	-----------------

PROJECT NUMBER	237018
PROJECT	Foxleigh
SITE LOCATION	21 FOXLEIGH, LIVERPOOL, L24 7TT

unit3
designstudio

22A Jordan Street,
Liverpool,
L1 0BP
T: 0151 203 1117
E: mail@unit3-designstudio.com
W: www.unit3-designstudio.com

DRAWING NO.	AE-01-001		
DRAWING NAME	Existing Elevations		
REVISION	P3	SCALE - 1:50	SHEET SIZE - A1
DATE - 16/10/2023	DRAWN - AF	CHECKED - AF	